




ERECTION POSITION : ROAD SIGNS
SCALE 1:50

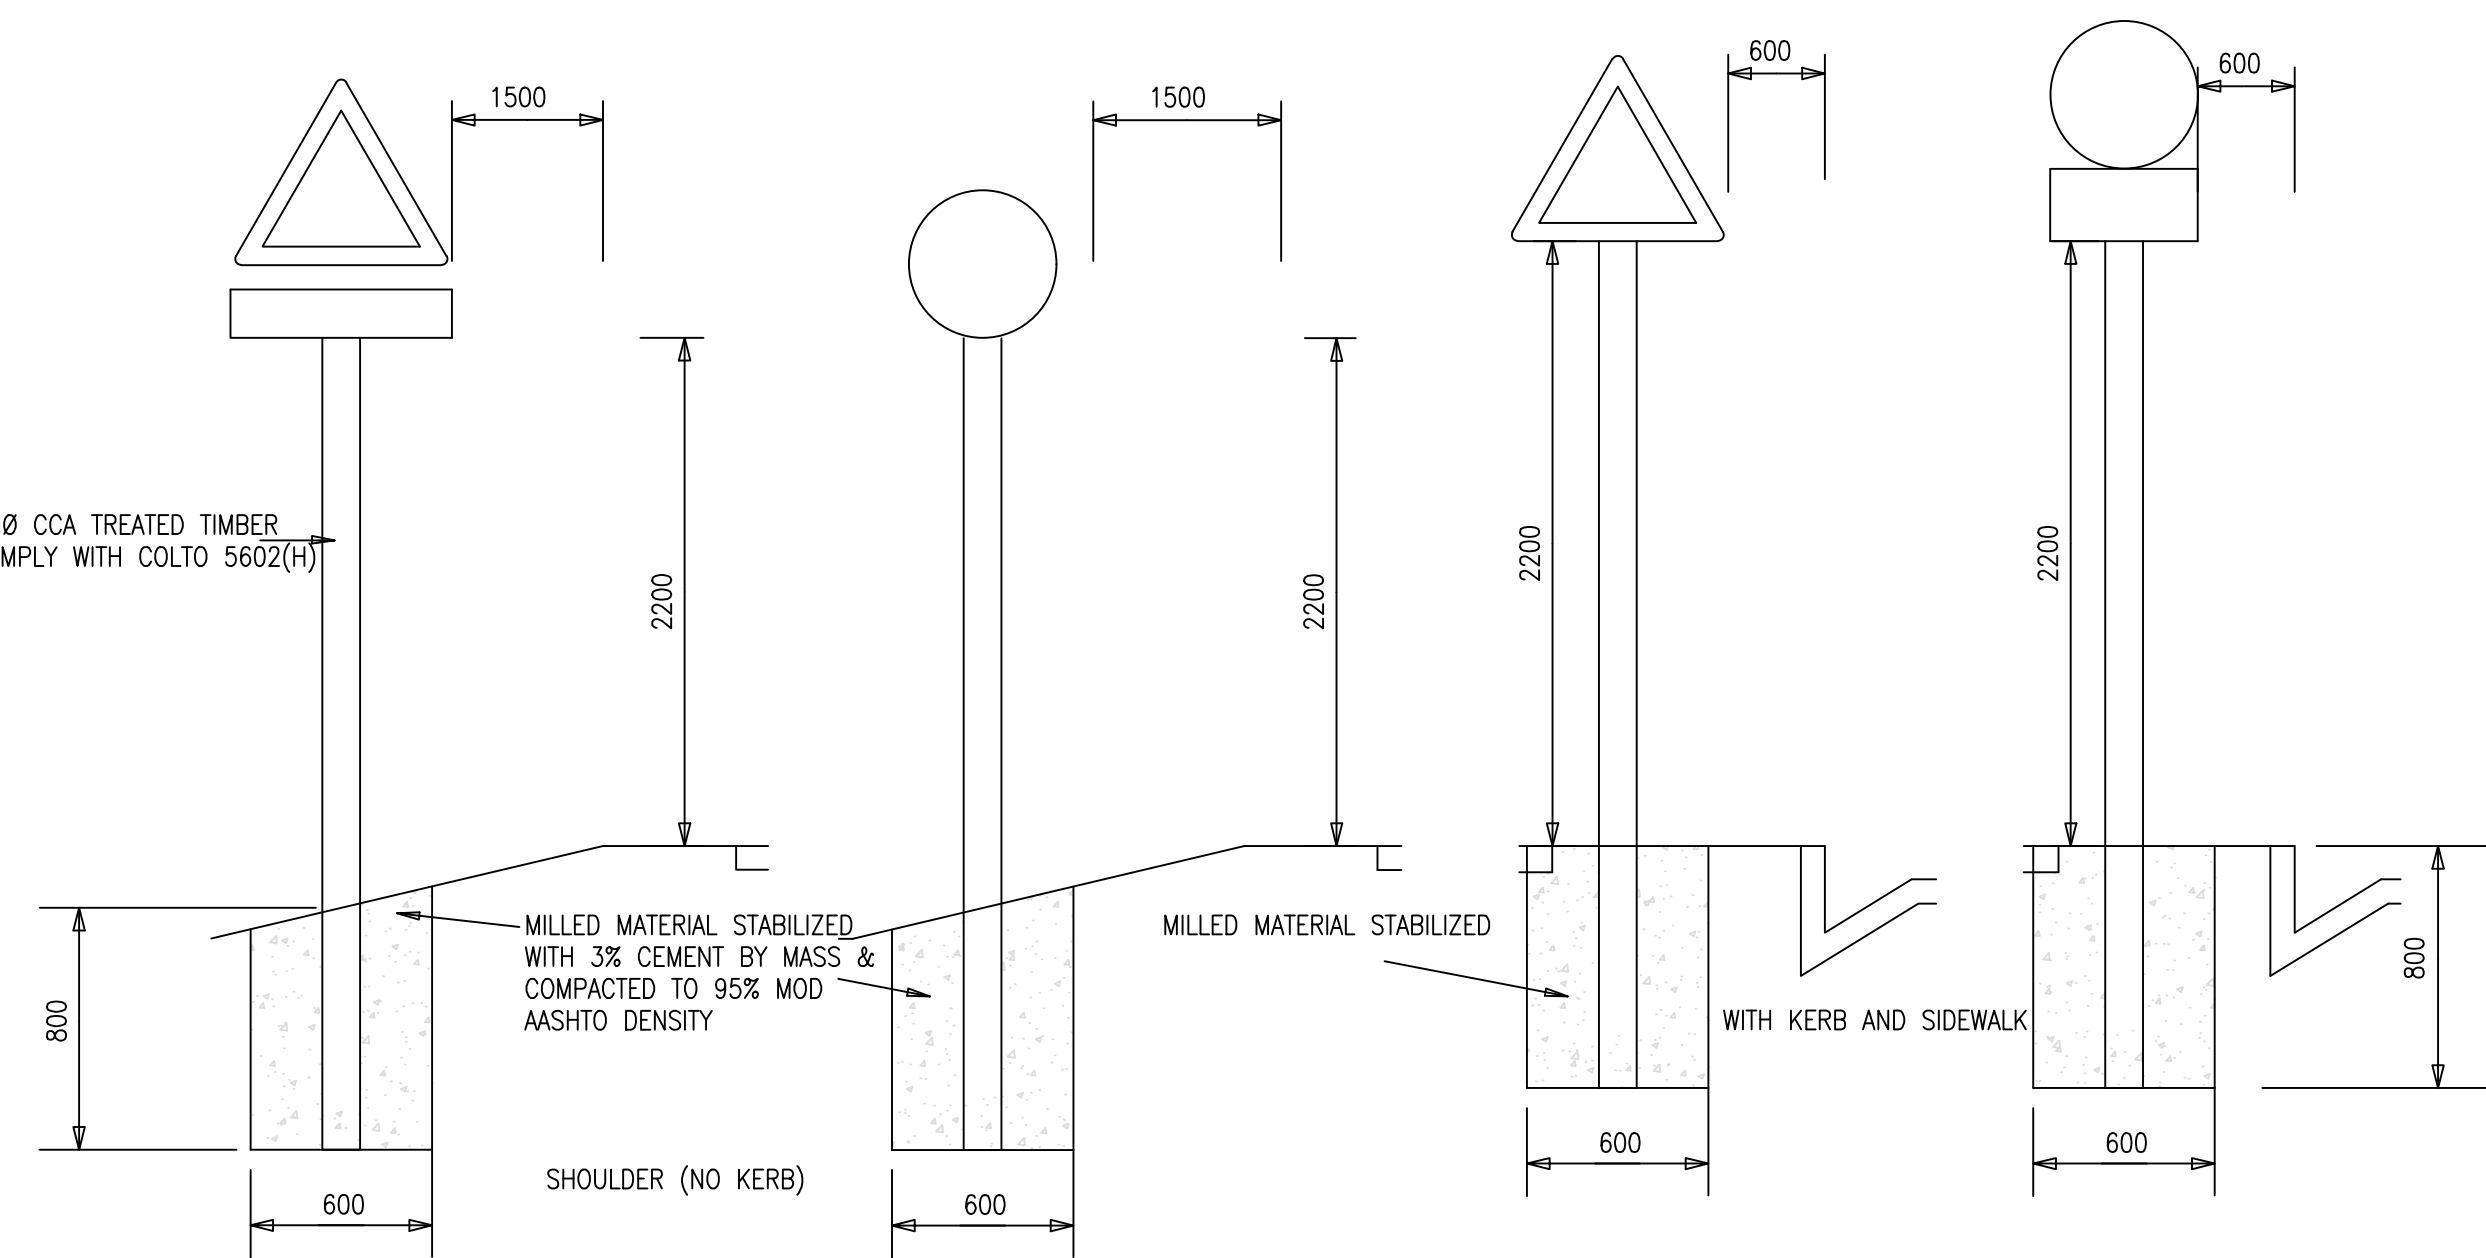


MOUNTING OF ROAD SIGN
SCALE 1:25

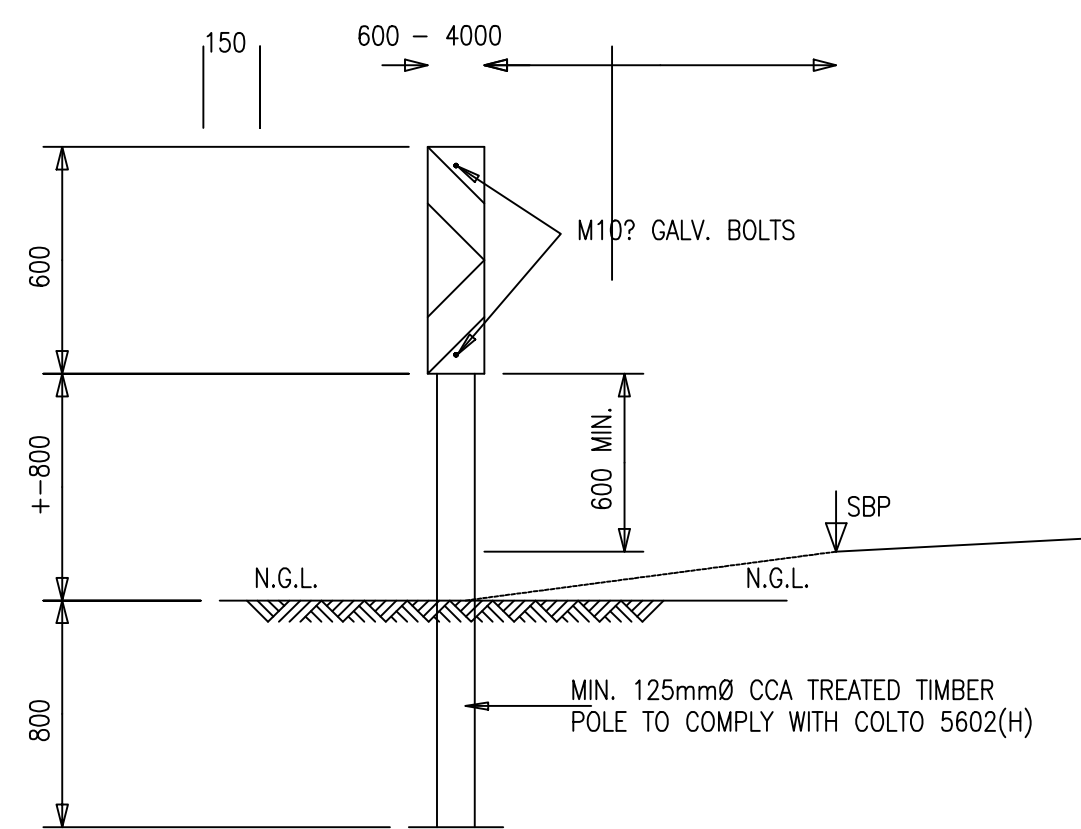


FRONT ELEVATION
SCALE 1:20

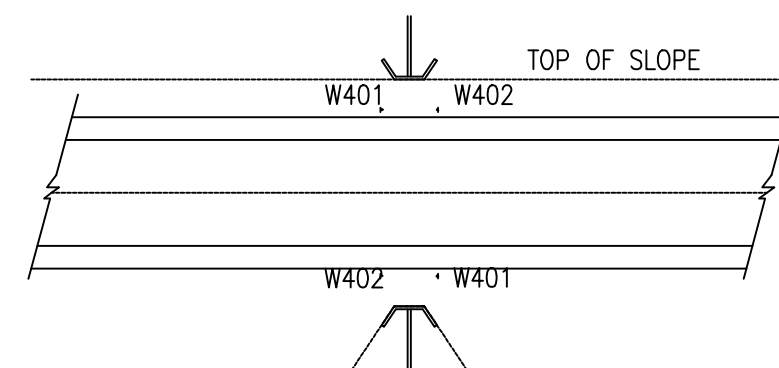


SIGN AT CULVERT

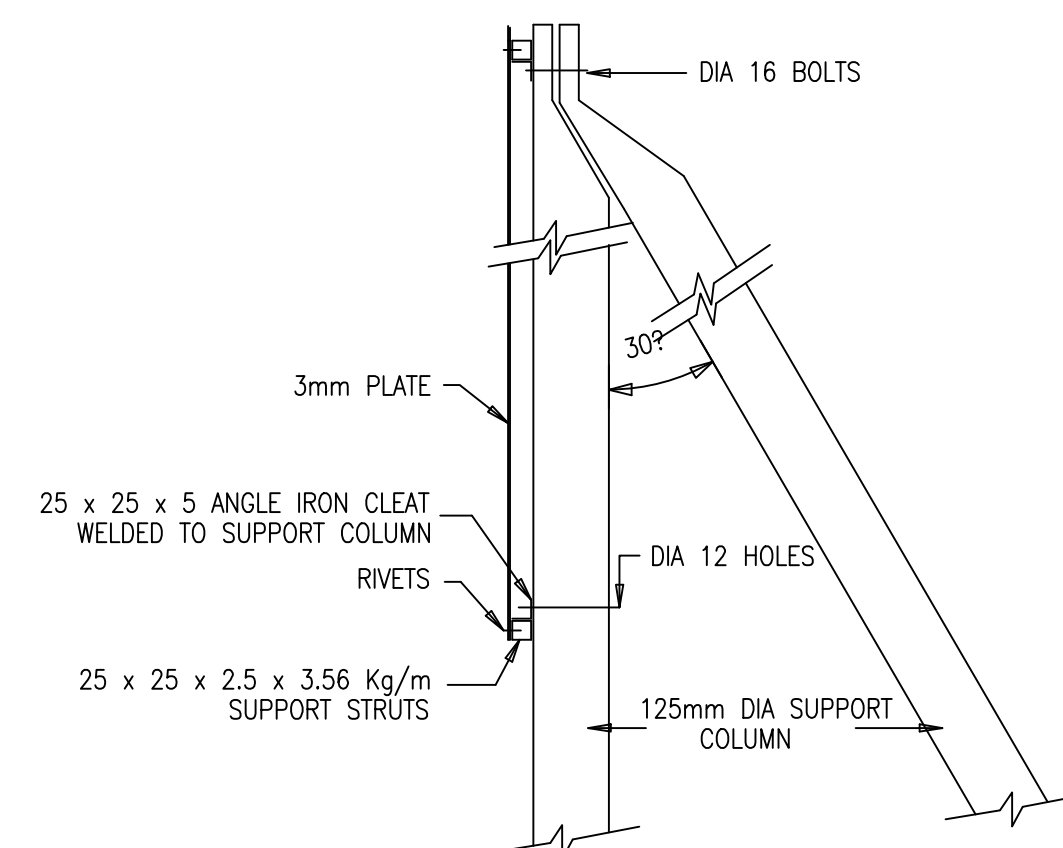


SUPPORT TYPE 2
SCALE 1:10

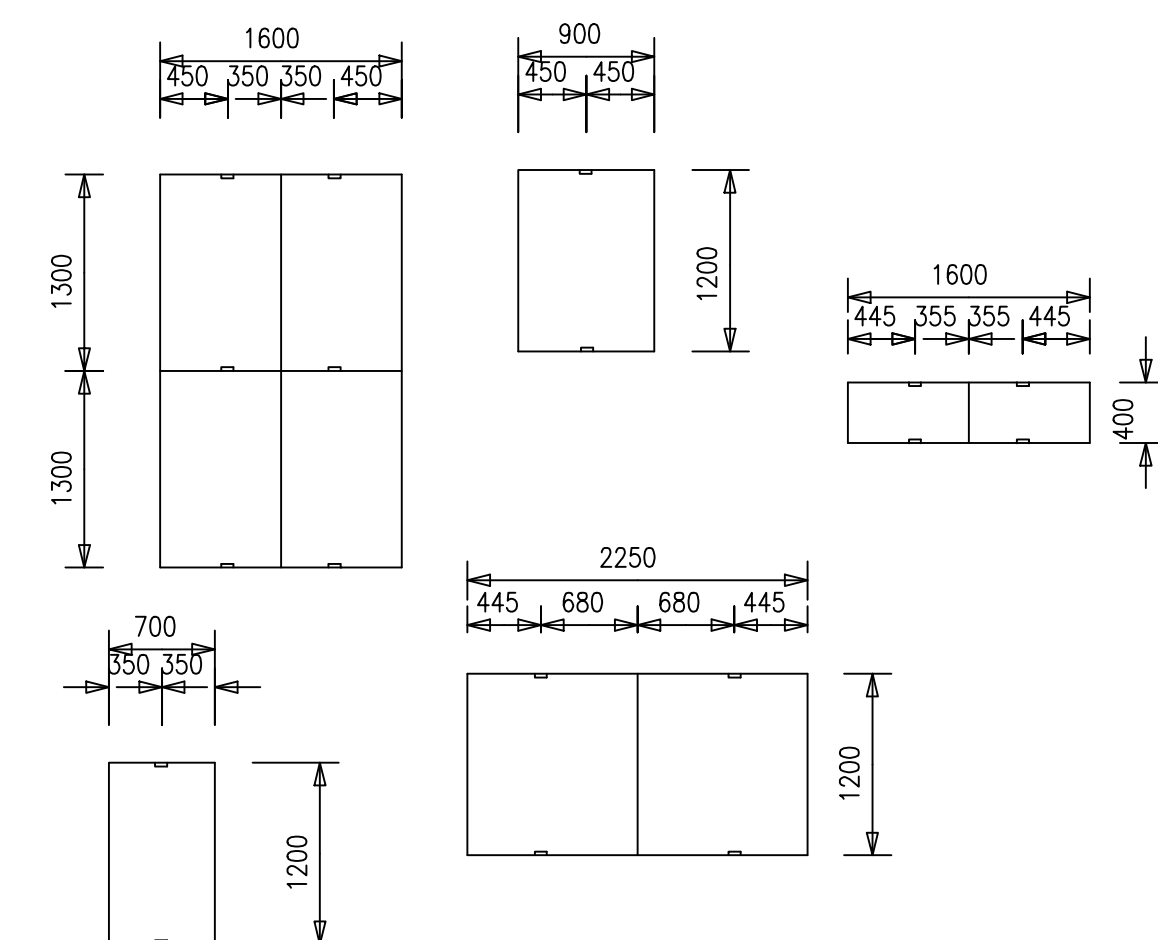


BRACKET FIXING DETAILS
SCALE 1:50

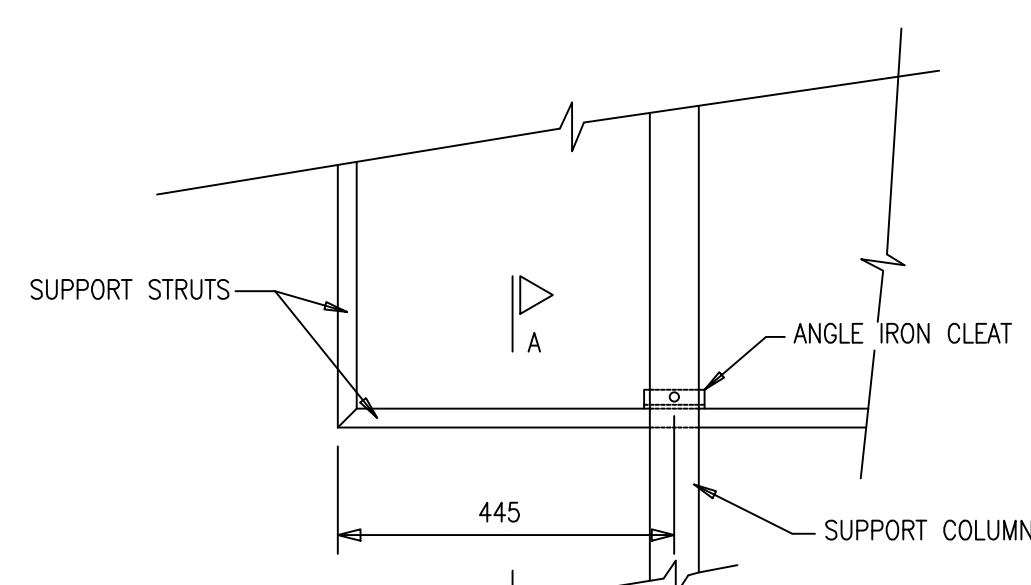


DETAIL
SCALE 1:10

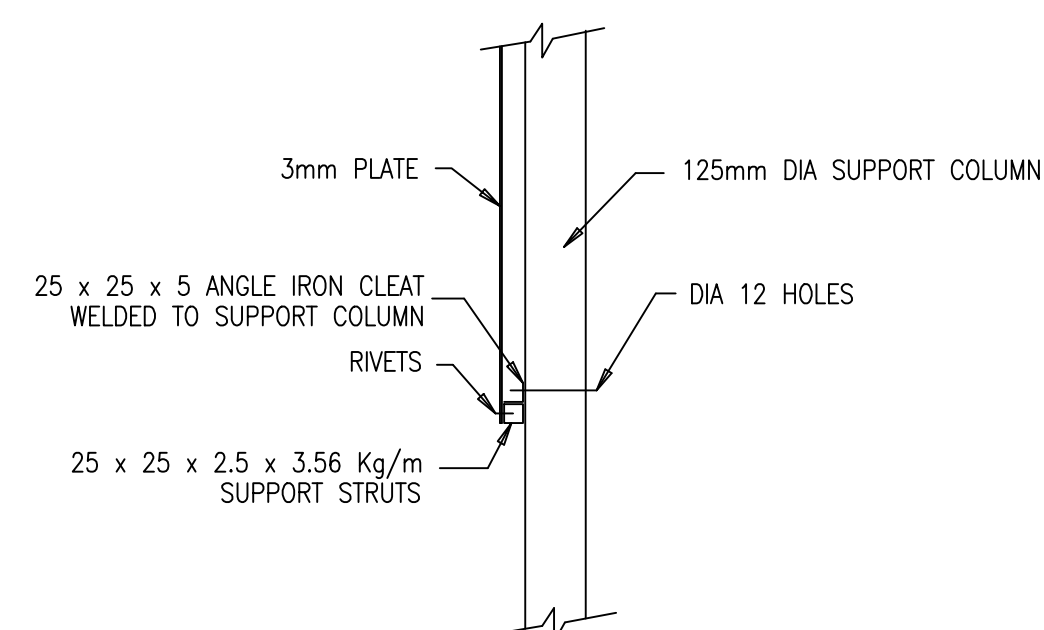

SUPPORT TYPE.
SECTION A-A
SCALE 1:10

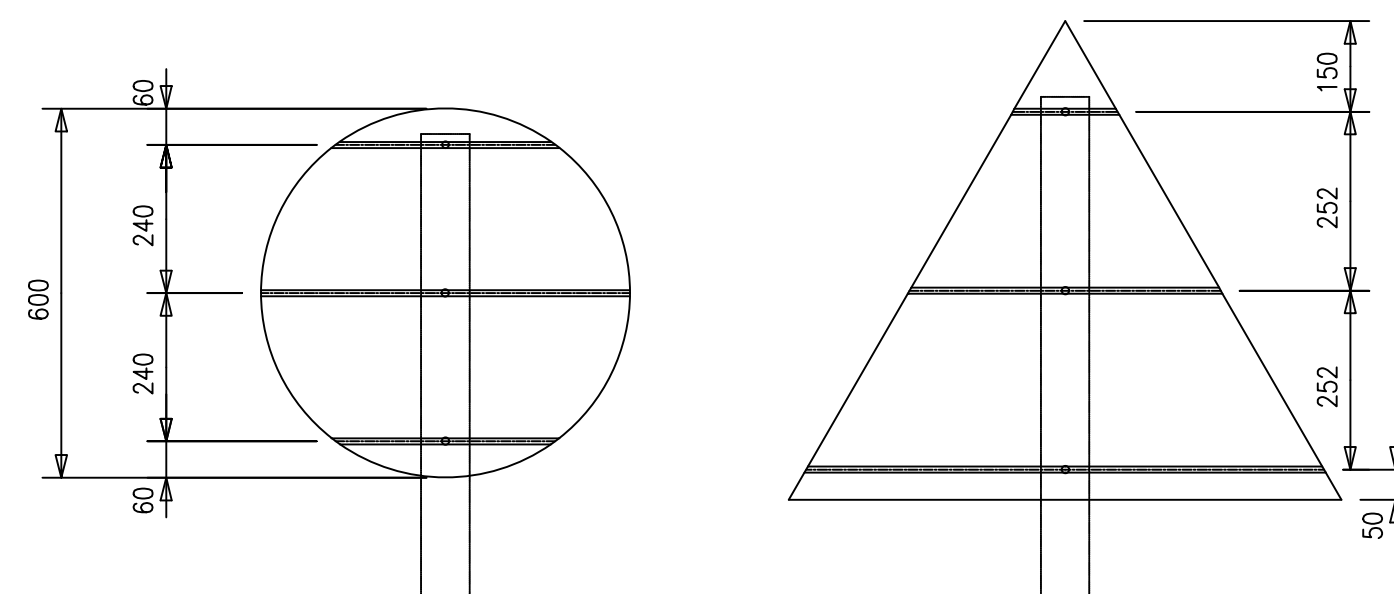

ALTERNATIVE SUGGESTION OF REINFORCEMENT
SCALE 1:200

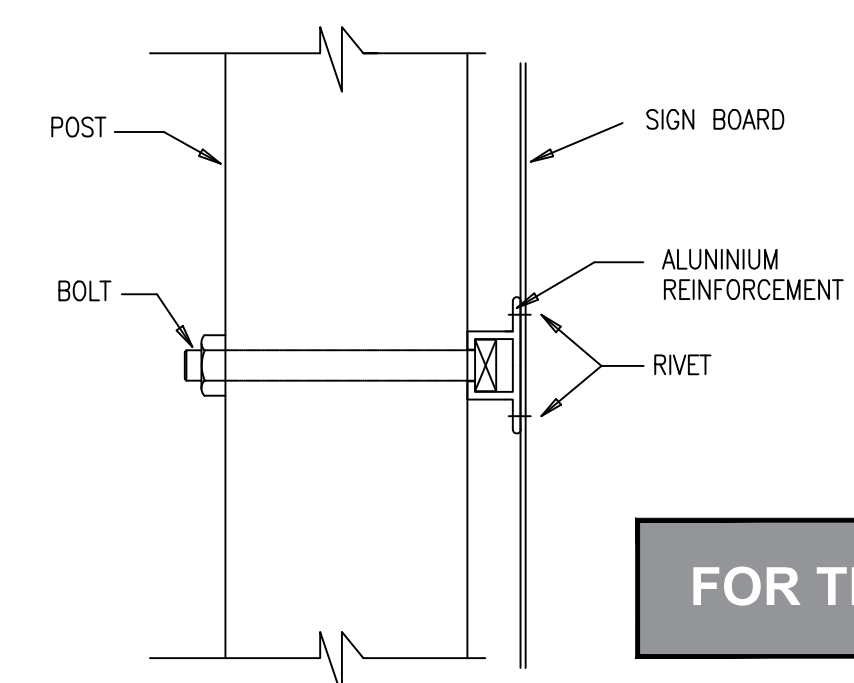

DETAILS OF REINFORCEMENT
SCALE 1:20

FOR TENDER PURPOSES

[illegible]