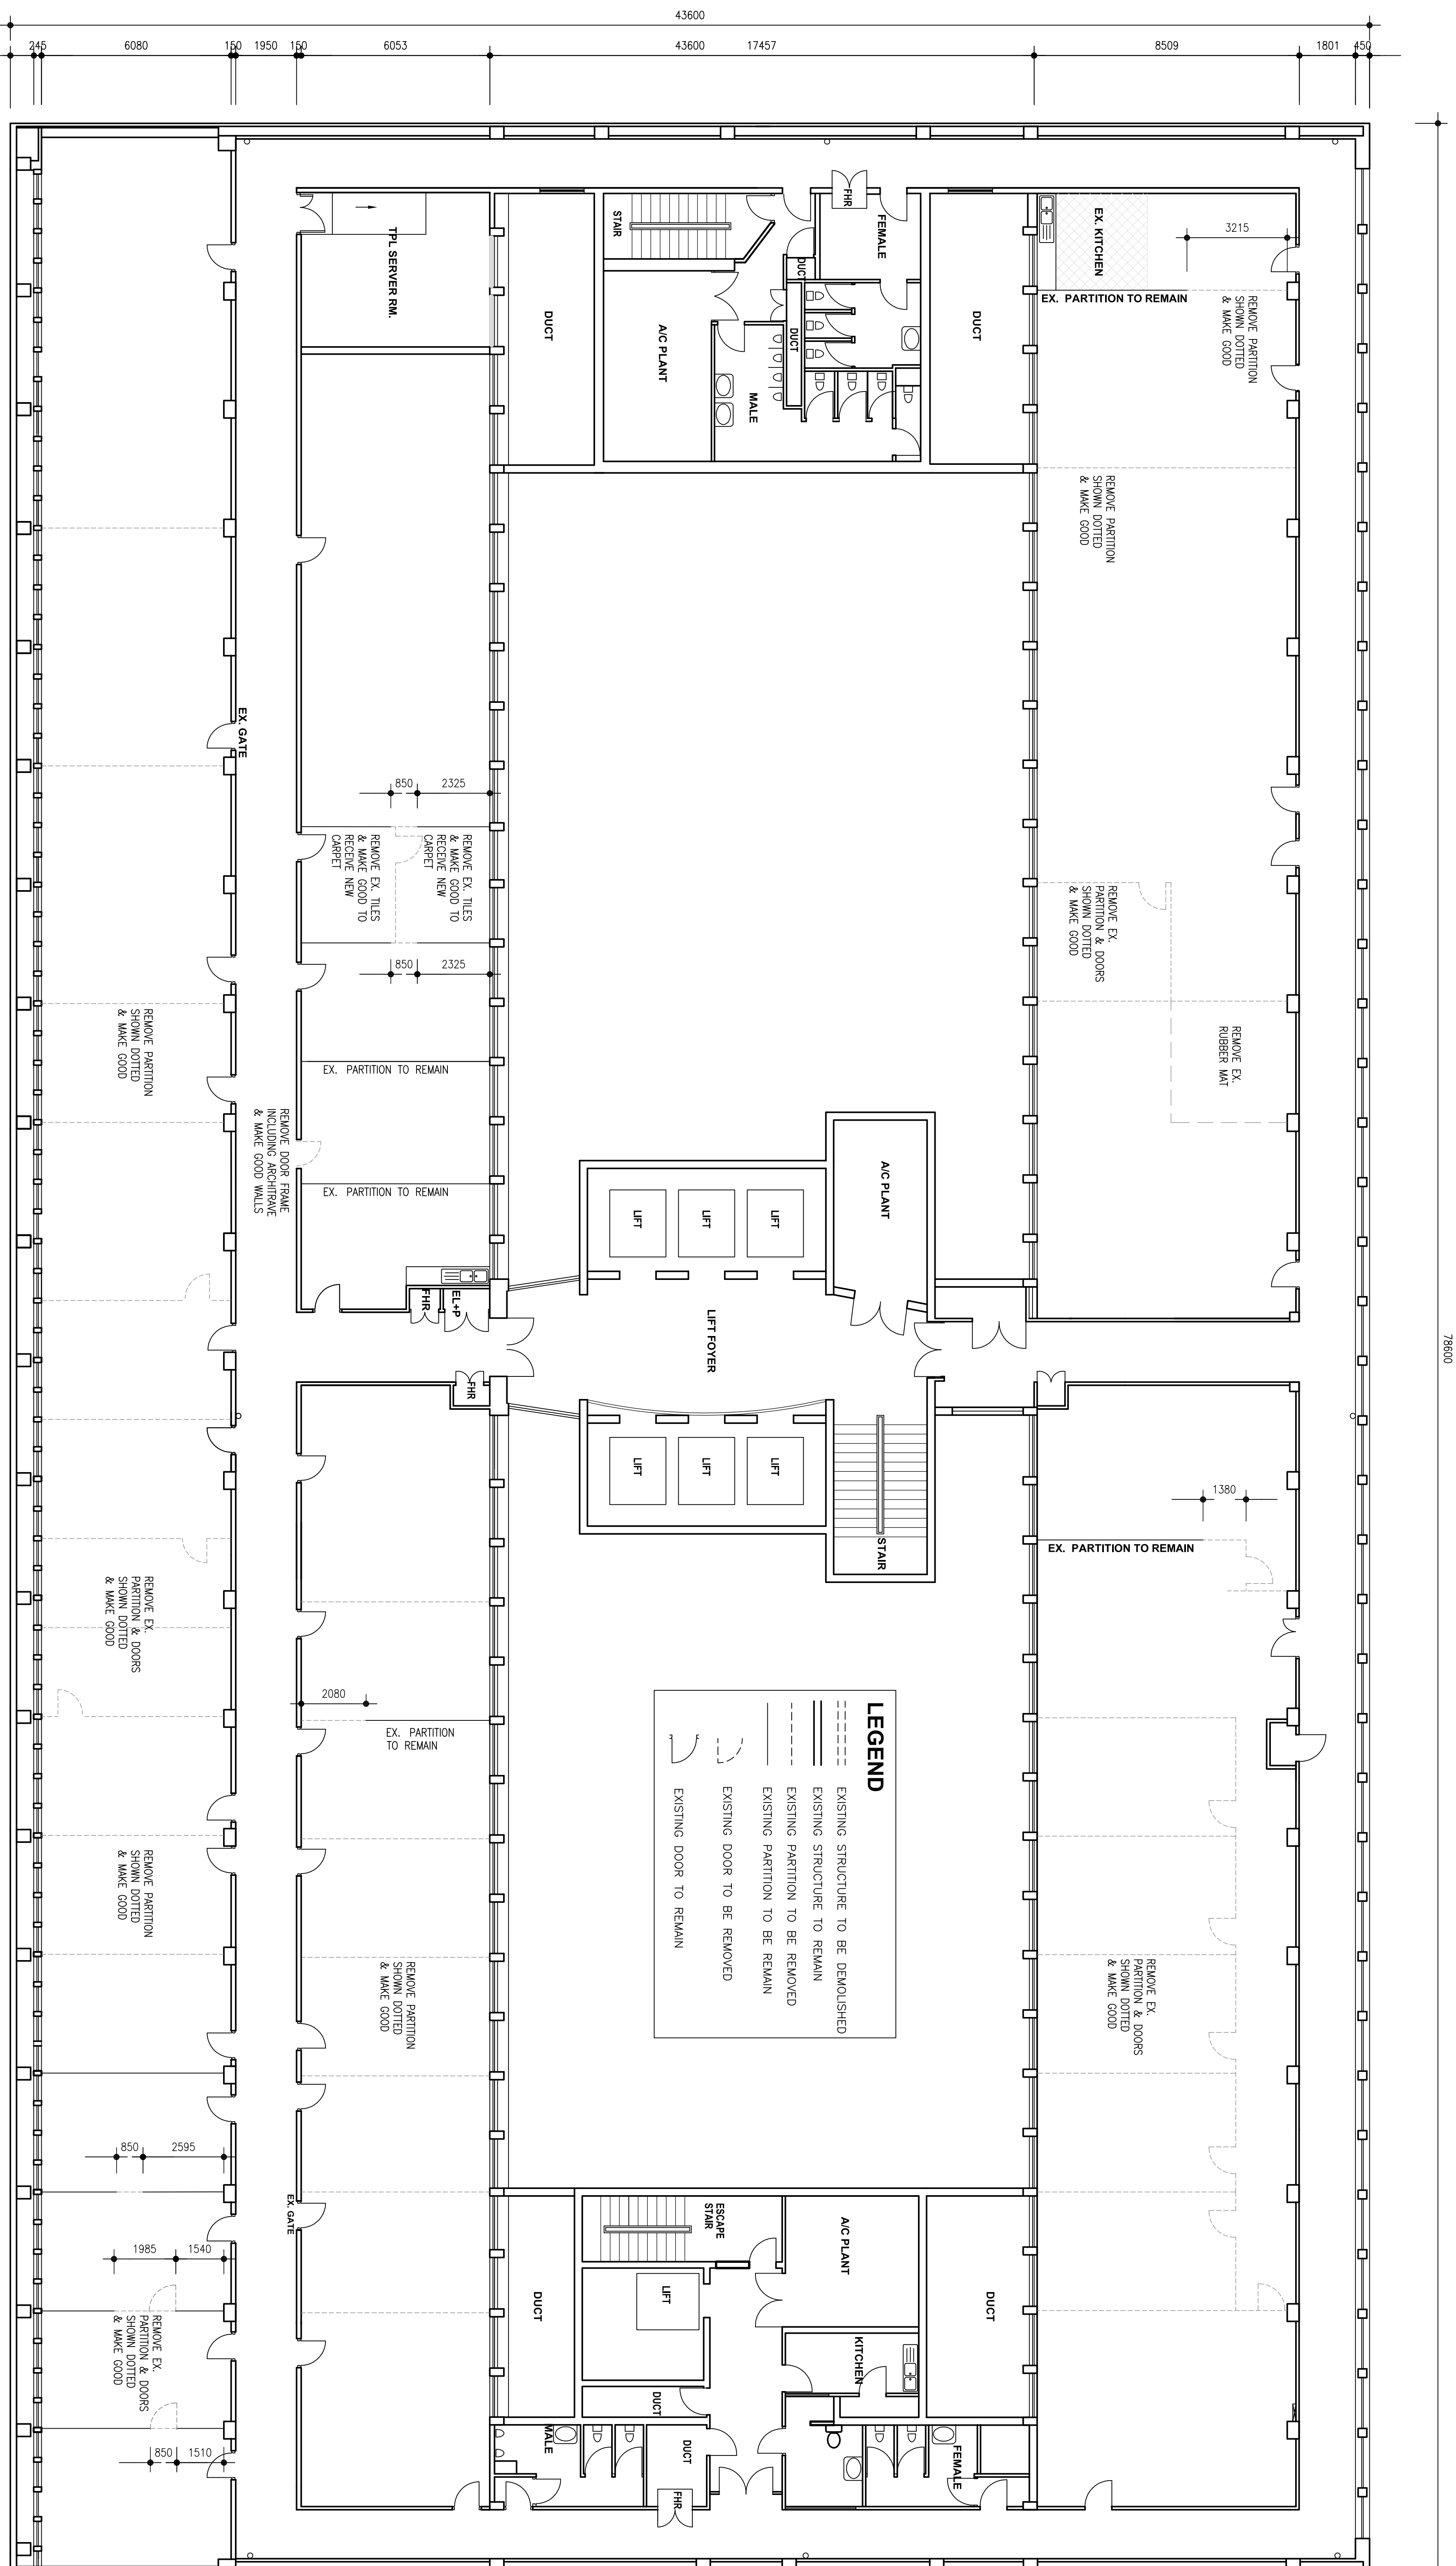





LAYOUT PLAN - 2ND FLOOR
1 : 100

[illegible]


DEPARTMENT	FLOOR	PERMANENT	HOT - DESKS
OCE & CE	2ND	08	12
SCM	2ND	27	20
CFO	2ND	09	25
CIO	2ND	04	20
HR	2ND	20	15
COO & NP	2ND	10	09
GMS	2ND	07	00
PA's to the GMS	2ND	07	00
VIP / CFO	2ND	01	00
SALES	2ND	00	06
TOTAL		93	107

CODE	FURNITURE TYPE	QTY
T1	TYPE 1 HOT DESK RIGHT HANDED	53
T2	TYPE 2 HOT DESK LEFT HANDED	54
T3	TYPE 3 PERMANENT DESK RIGHT HANDED	42
T4	TYPE 4 PERMANENT DESK LEFT HANDED	43
T5	TYPE 6 GM DESK RIGHT HANDED	03
T6	TYPE 6 GM DESK LEFT HANDED	04
T7	CE DESK	01
S1	STANDARD WORKSTATION CHAIRS	192
S2	GM MEETING TABLE CHAIRS	28
S3	GM CHAIR	07
S4	GM BOARDROOM CHAIRS	06
S5	CE SINGLE SEATER COUCH	06
S6	CE DOUBLE SEATER COUCH	01
S7	CE CHAIR	01
S8	CE BOARDROOM CHAIRS	08
C-1	FILING CABINET / CREDENZA	54
U1	GM WALL UNIT	07
U2	CE FLOOR UNIT	02
U3	SIDE UNIT	01
M1	GM MEETING TABLE 4 SEATER	07
M2	CE MEETING TABLE	01
B1	BOARDROOM TABLE 6 SEATER	01
B6	CE BOARDROOM TABLE 8 SEATER	01
W1	WORKSTATION WASTE BINS	200
W2	OFFICE RECYCLING BIN	10
SC1	DESK SCREEN 1800 X 500	63
SC2	DESK SCREEN 1600 X 500	84
SC3	DESK SCREEN 2400 X 500	47
SC4	DESK SCREEN 1200 X 500	76

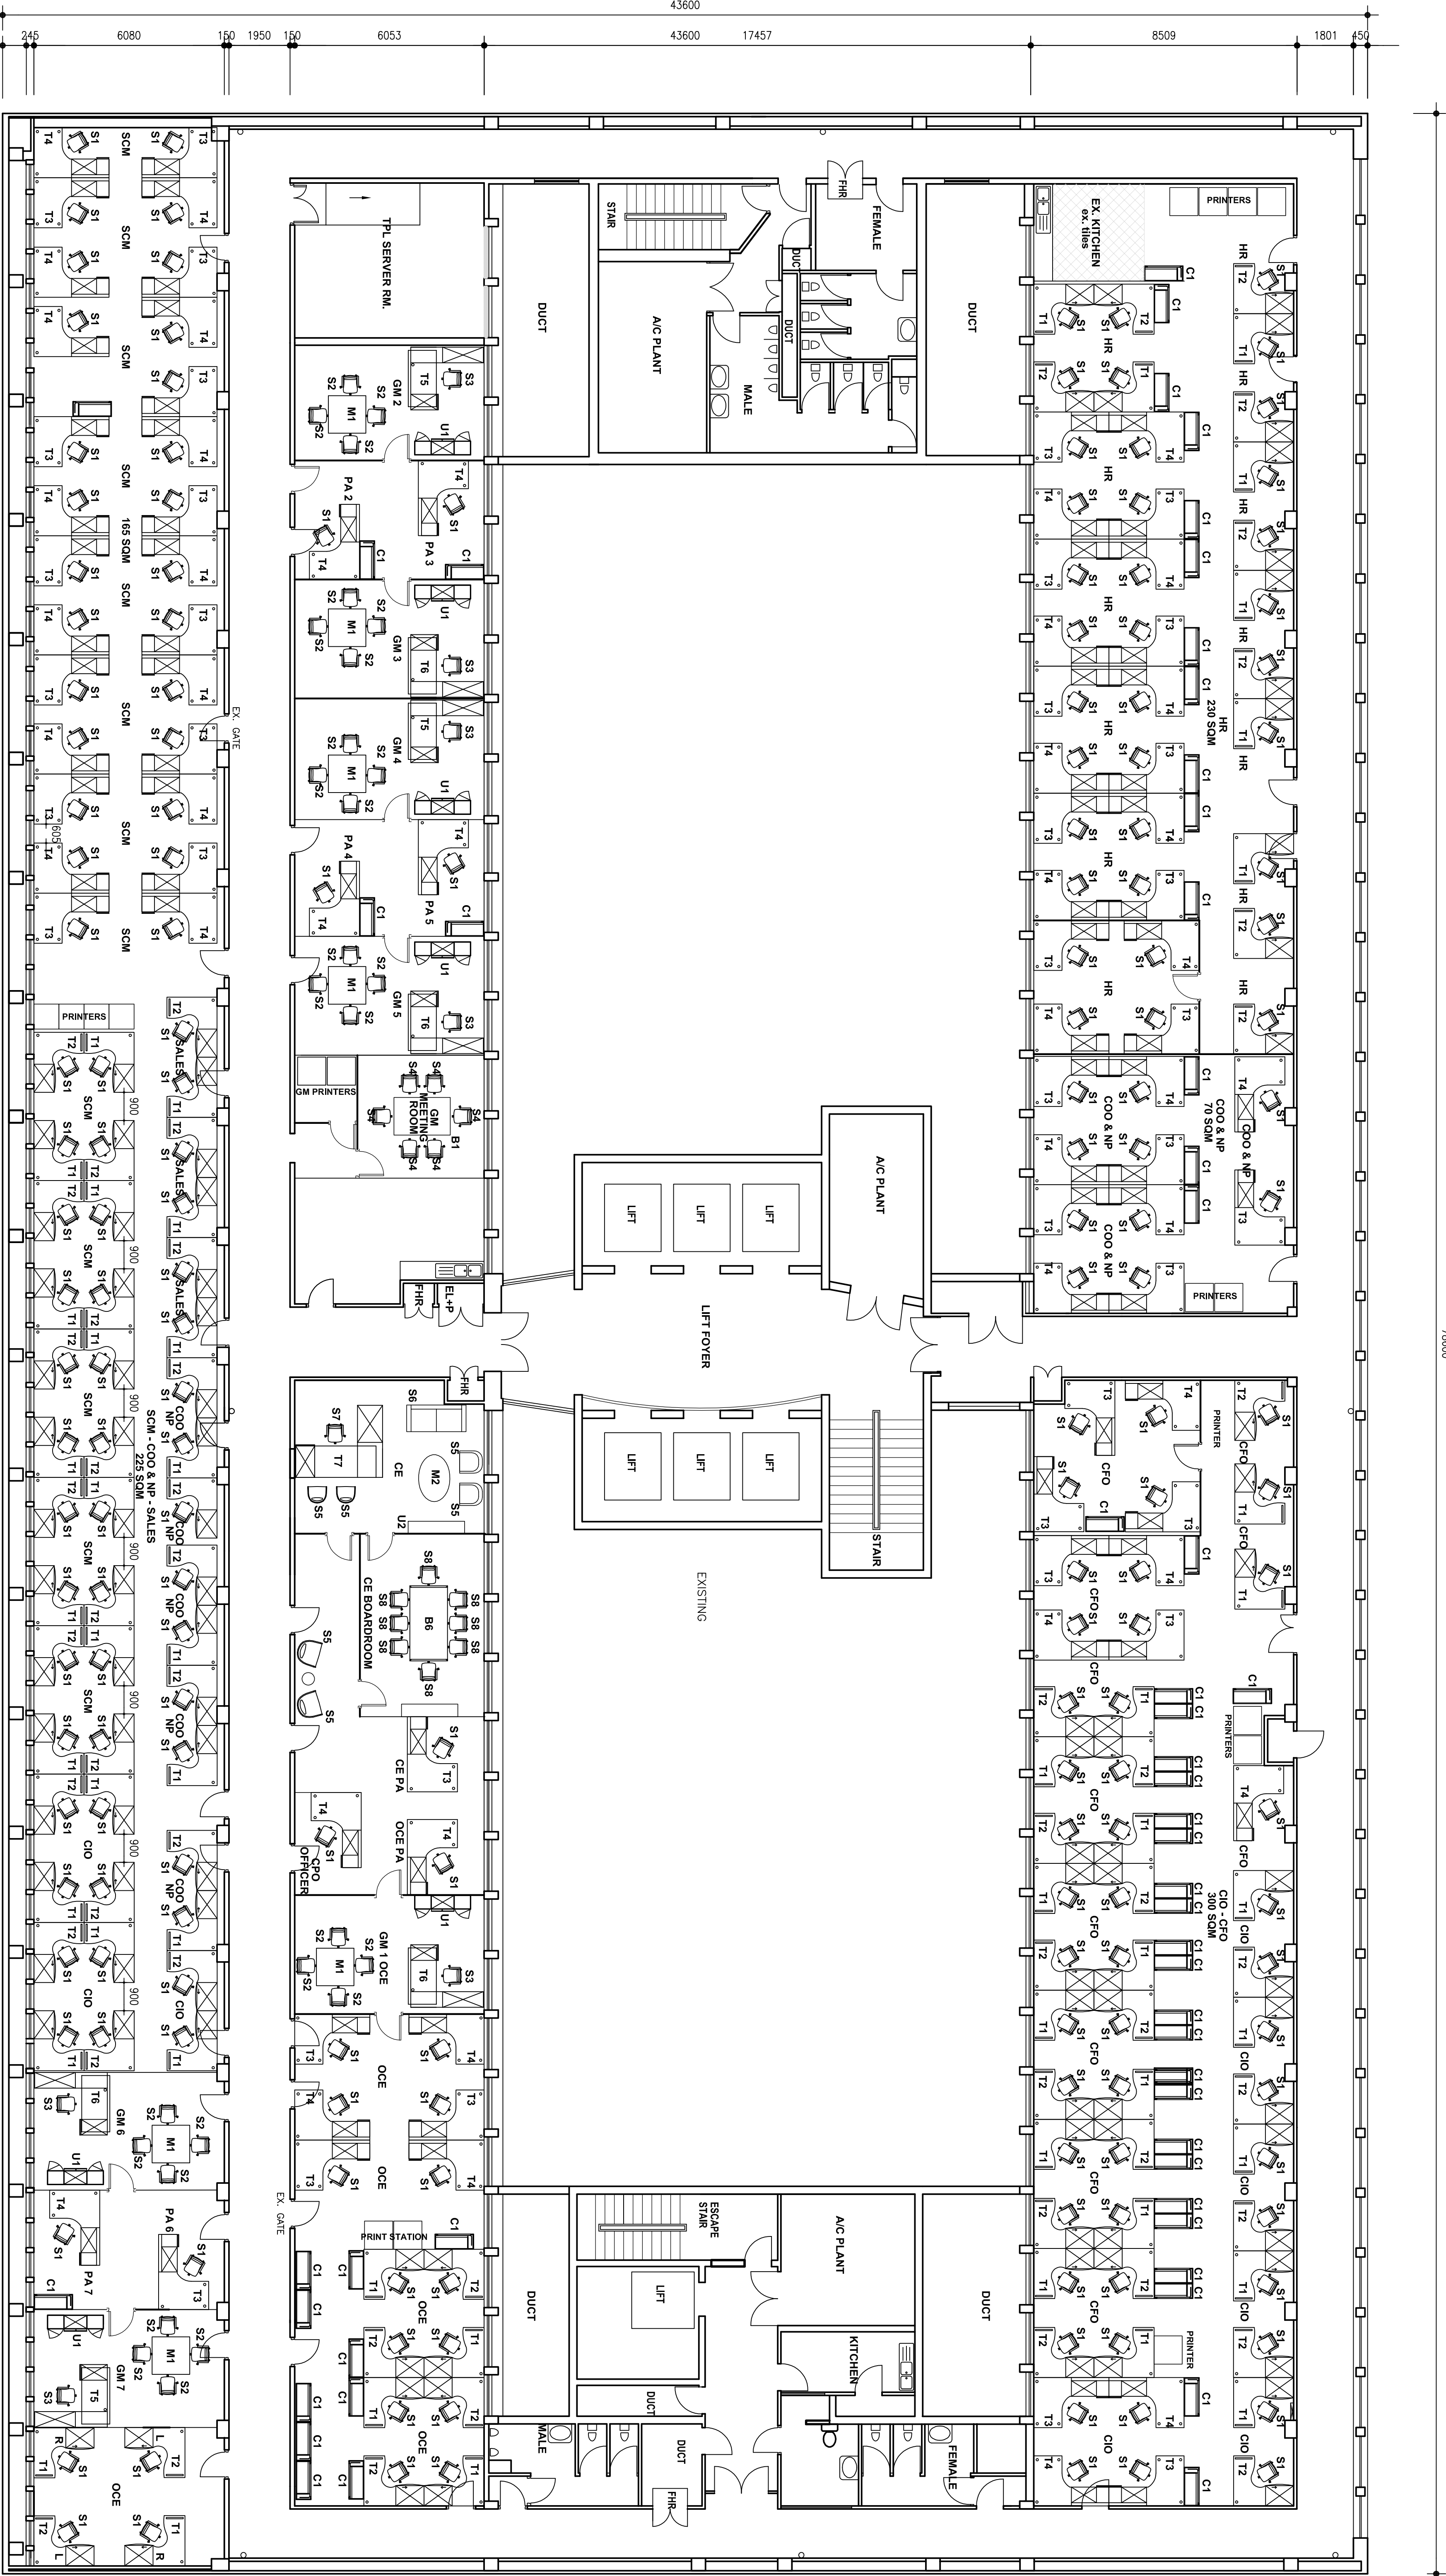

LAYOUT PLAN - 2ND FLOOR 1:100

F		E		D		C		B		A	
1		2		3		4		5		6	
7		8		9		10		11		12	
13		14		15		16		17		18	
919		920		921		922		923		924	
925		926		927		928		929</			

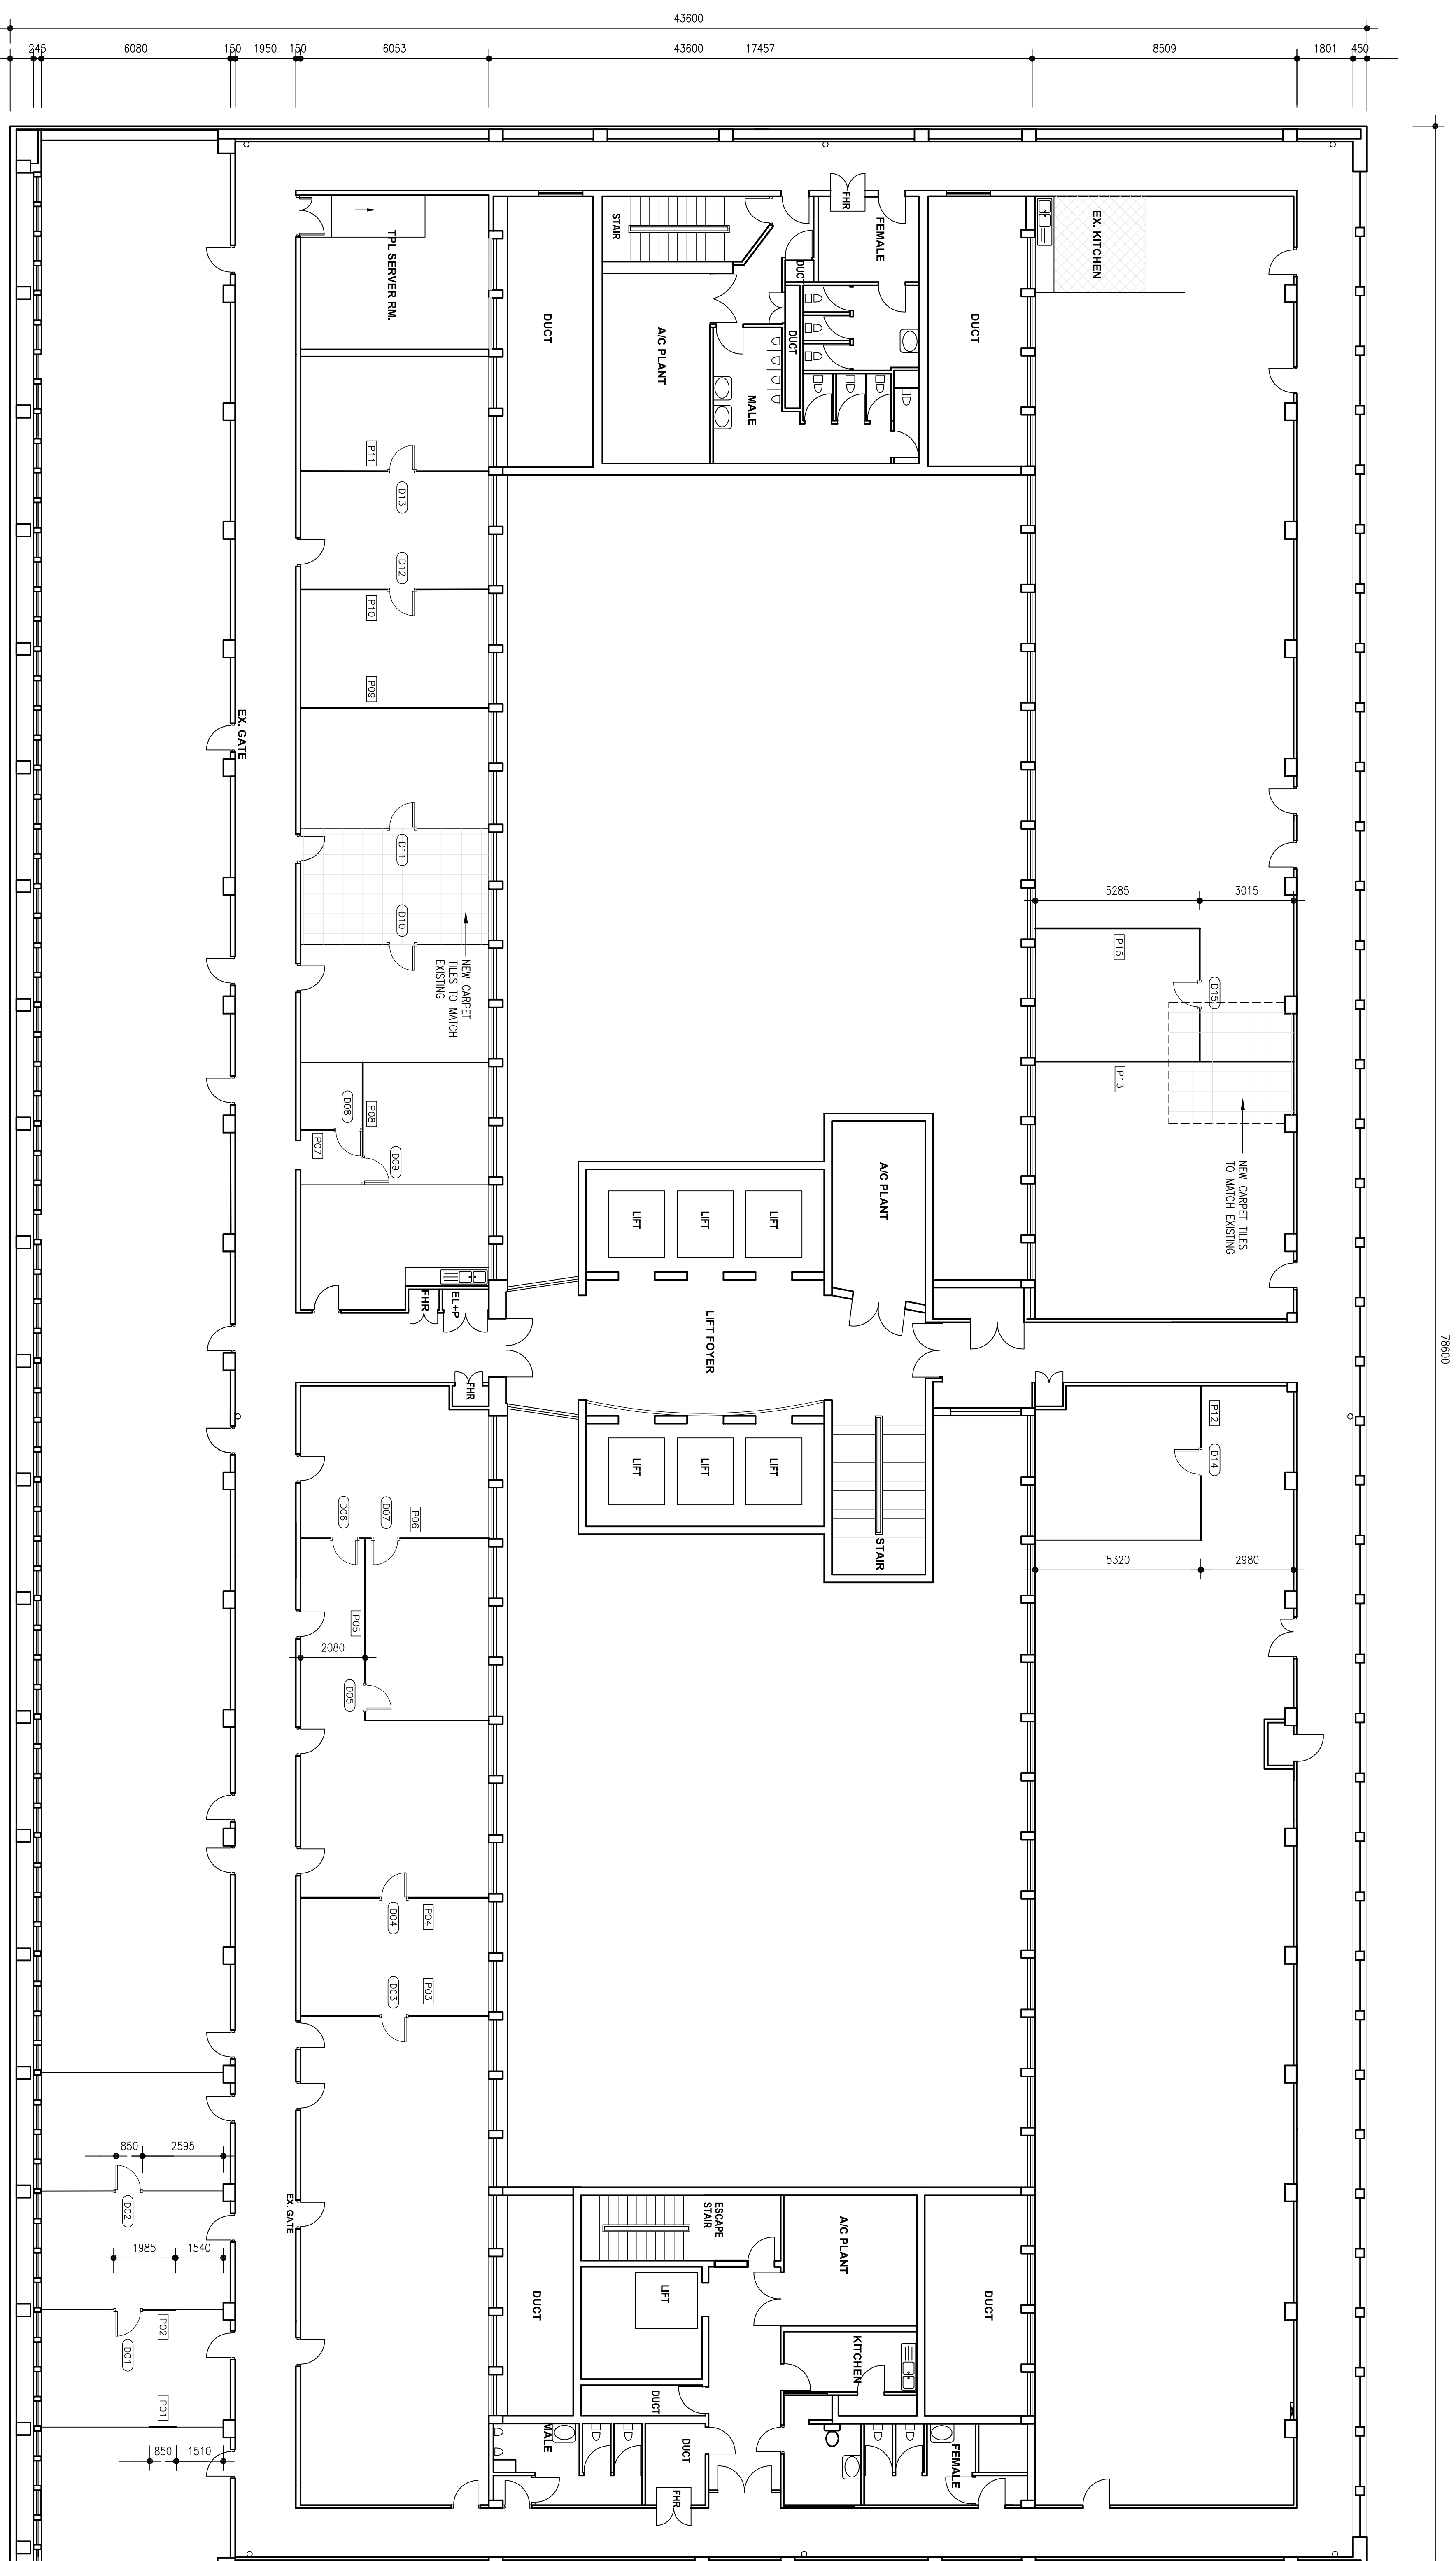


LAYOUT PAN - 2ND FLOOR 1 : 100


[illegible]

FURNITURE TYPE			FURNITURE TYPE		
CODE	FURNITURE TYPE	QTY	CODE	FURNITURE TYPE	QTY
T1	TYPE 1 HOT DESK RIGHT HANDED	06	SC1	DESK SCREEN 1900 X 500	10
T2	TYPE 2 HOT DESK LEFT HANDED	03	SC2	DESK SCREEN 1600 X 500	12
T3	TYPE 3 PERMANENT DESK RIGHT HANDED	18	SC3	DESK SCREEN 2400 X 500	22
T4	TYPE 4 PERMANENT DESK LEFT HANDED	18	SC4	DESK SCREEN 1200 X 500	34
S1	STANDARD WORKSTATION CHAIRS	44			
C1	FLILING CABINET / CREDENZA	14			
W1	WORKSTATION WASTE BINS	44			
TOTAL		36	08		

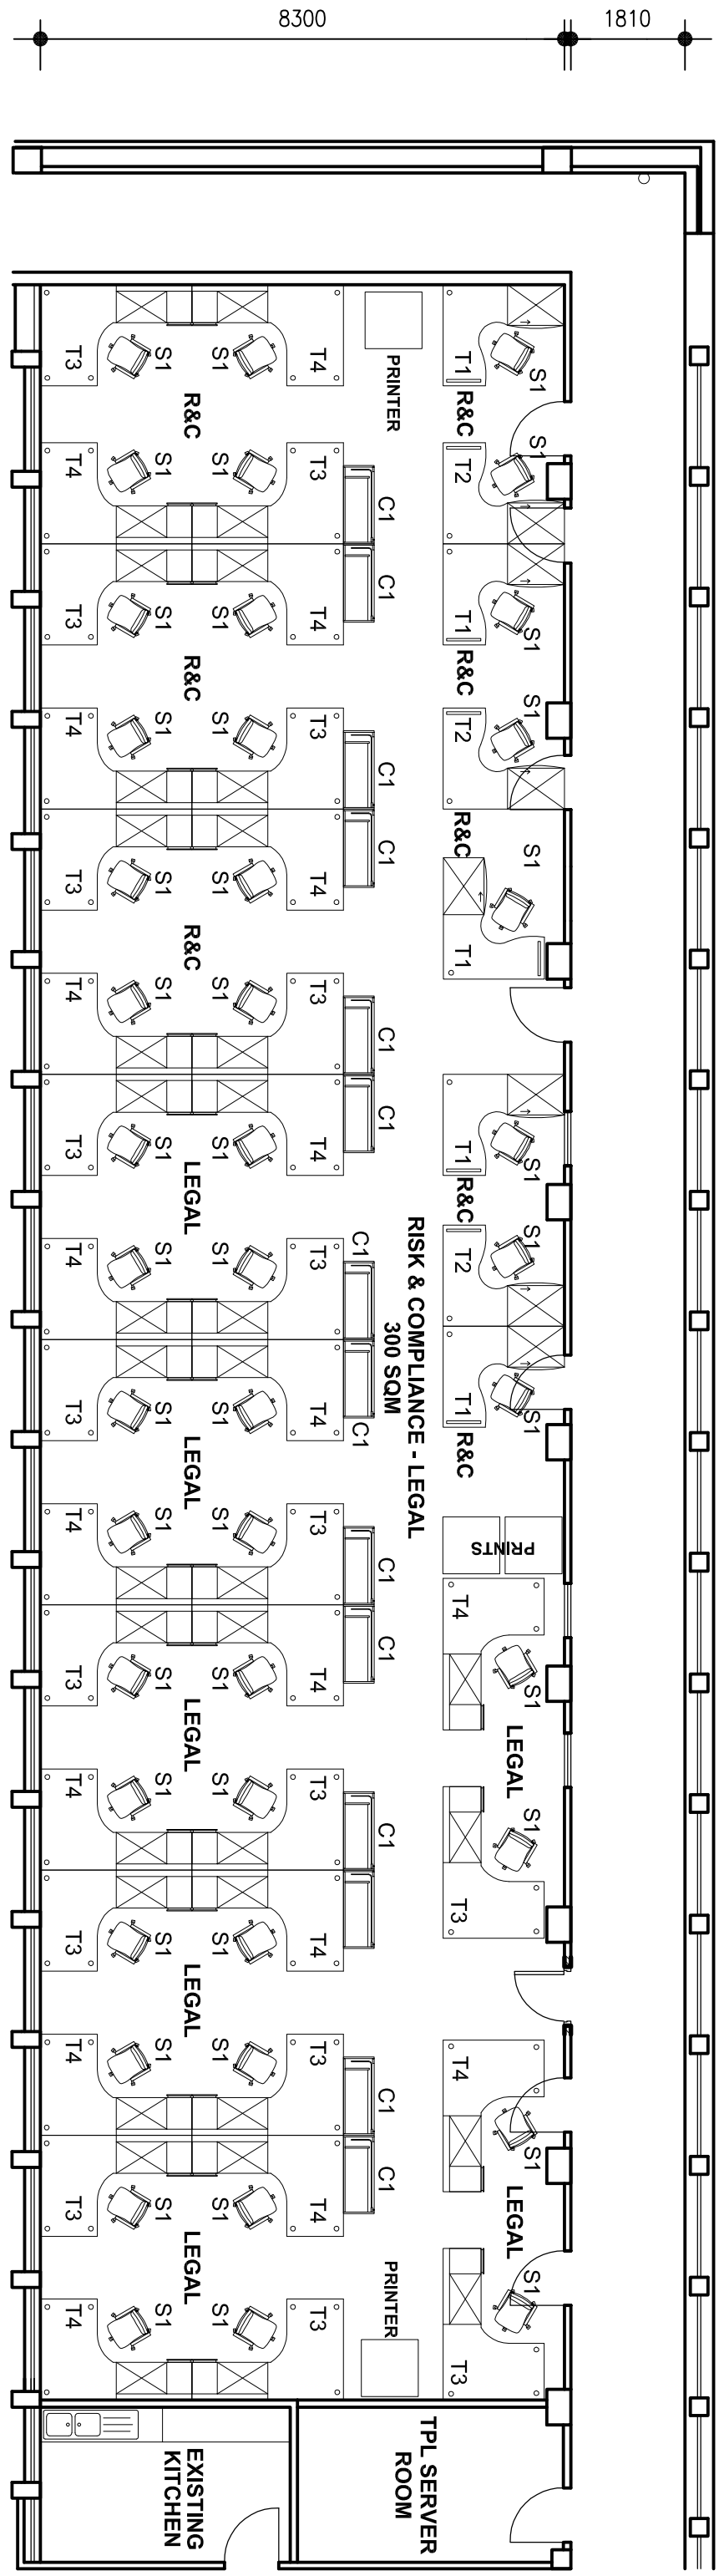
33480



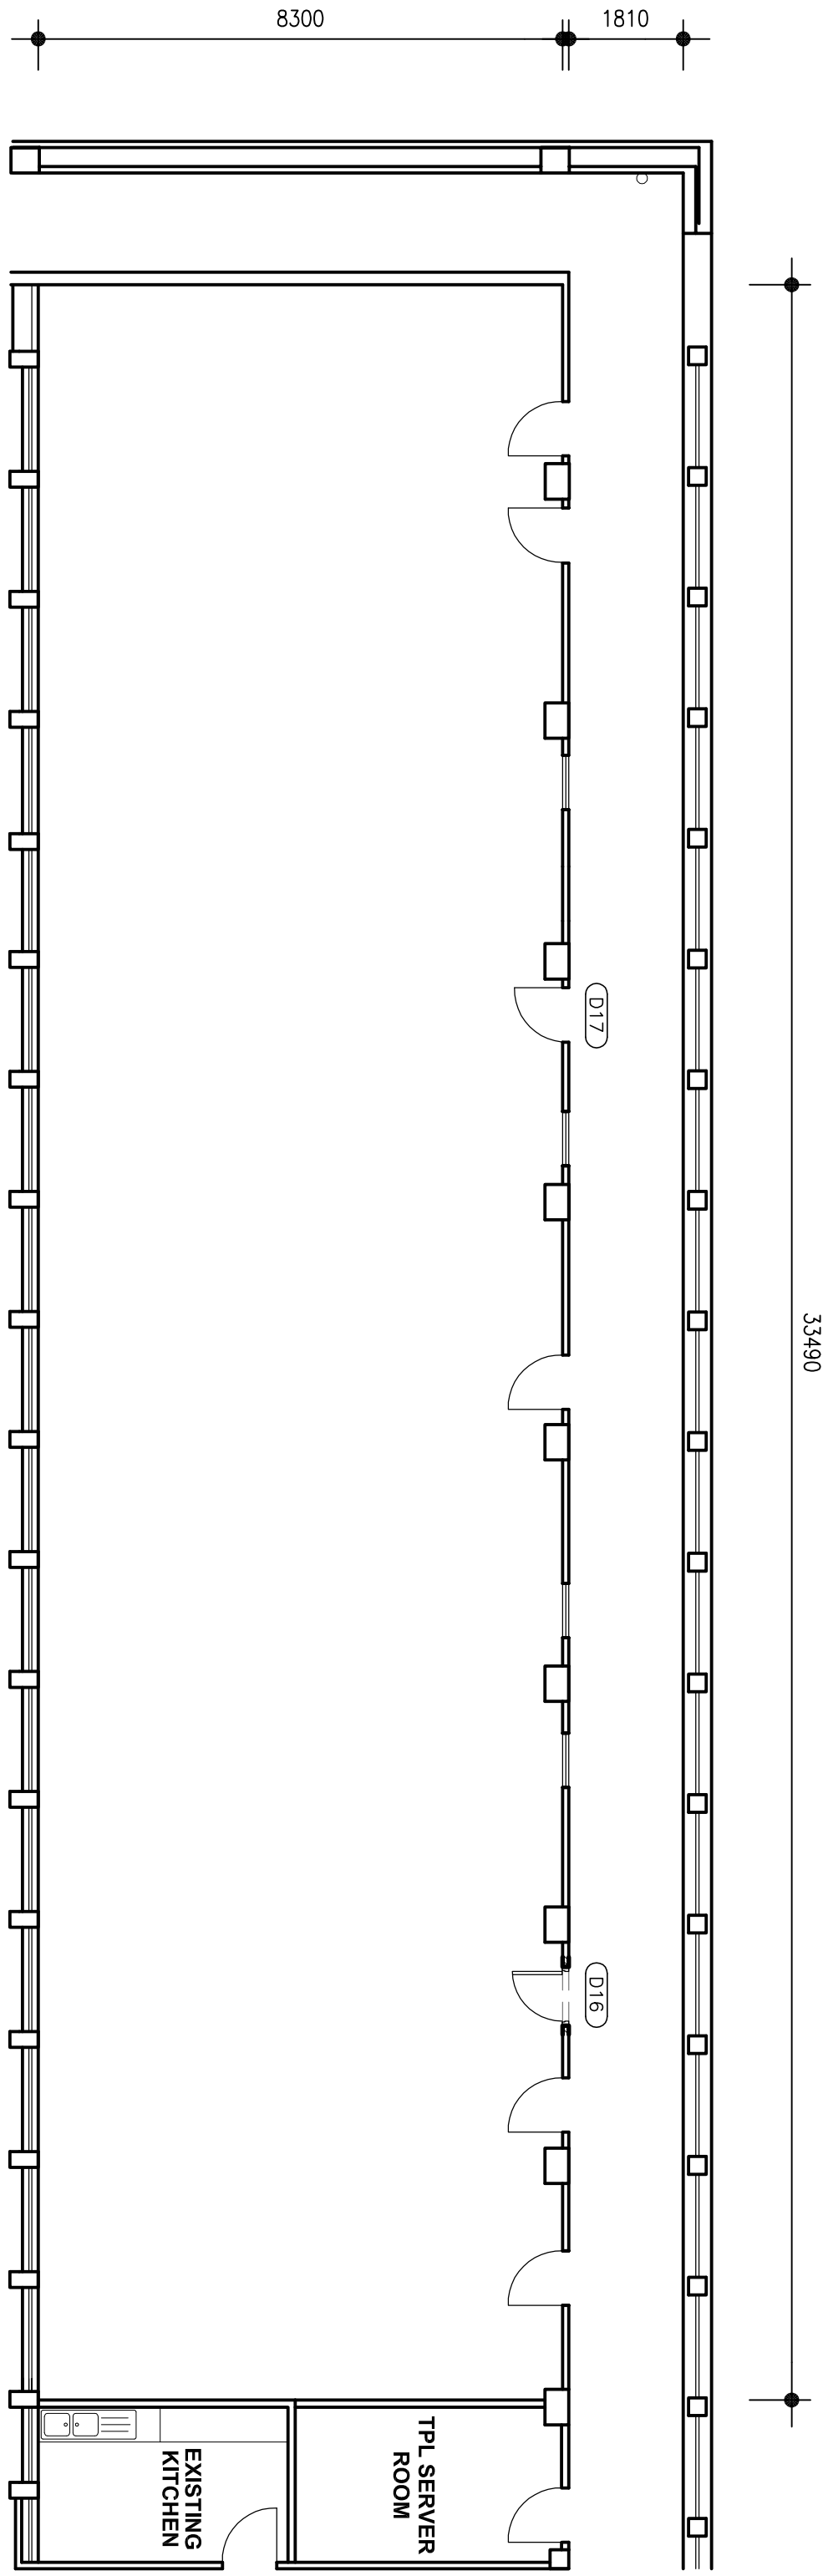FURNITURE LAYOUT PLAN - 3RD FLOOR 1 : 100




FLOOR LAYOUT PLAN - 3RD FLOOR 1 : 100

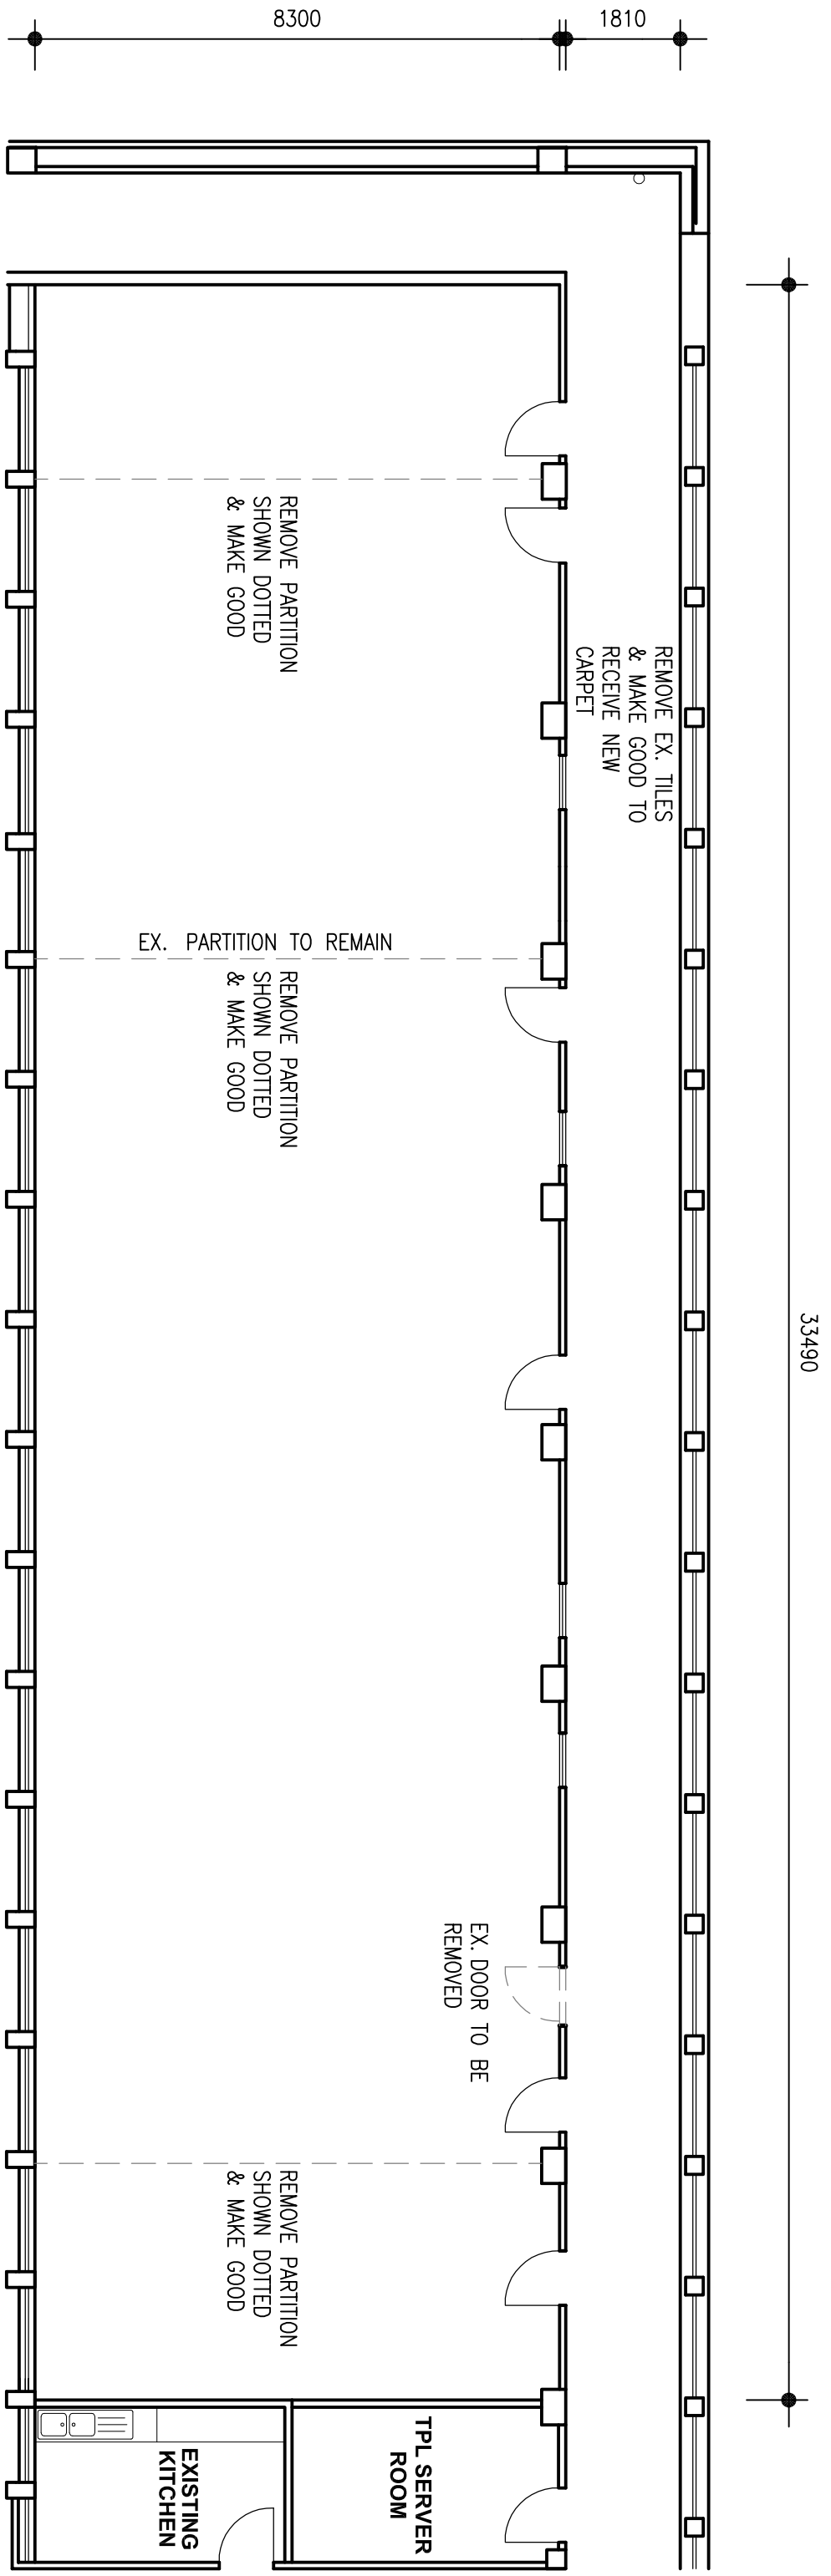


DEMOLITION LAYOUT PLAN - 3RD FLOOR 1 : 100

FURNITURE TYPE			FURNITURE TYPE		
CODE	FURNITURE TYPE	QTY	CODE	FURNITURE TYPE	QTY
T1	TYPE 1 HOT DESK RIGHT HANDED	17	SC1	DESK SCREEN 1900 X 500	24
T2	TYPE 2 HOT DESK LEFT HANDED	18	SC2	DESK SCREEN 1600 X 500	35
T3	TYPE 3 PERMANENT DESK RIGHT HANDED	07	SC3	DESK SCREEN 2400 X 500	11
T4	TYPE 4 PERMANENT DESK LEFT HANDED	08	SC4	DESK SCREEN 1200 X 500	15
S1	STANDARD WORKSTATION CHAIRS	50			
C1	FLILING CABINET / CREDENZA	31			
W1	WORKSTATION WASTE BINS	50			
TOTAL		15	35		

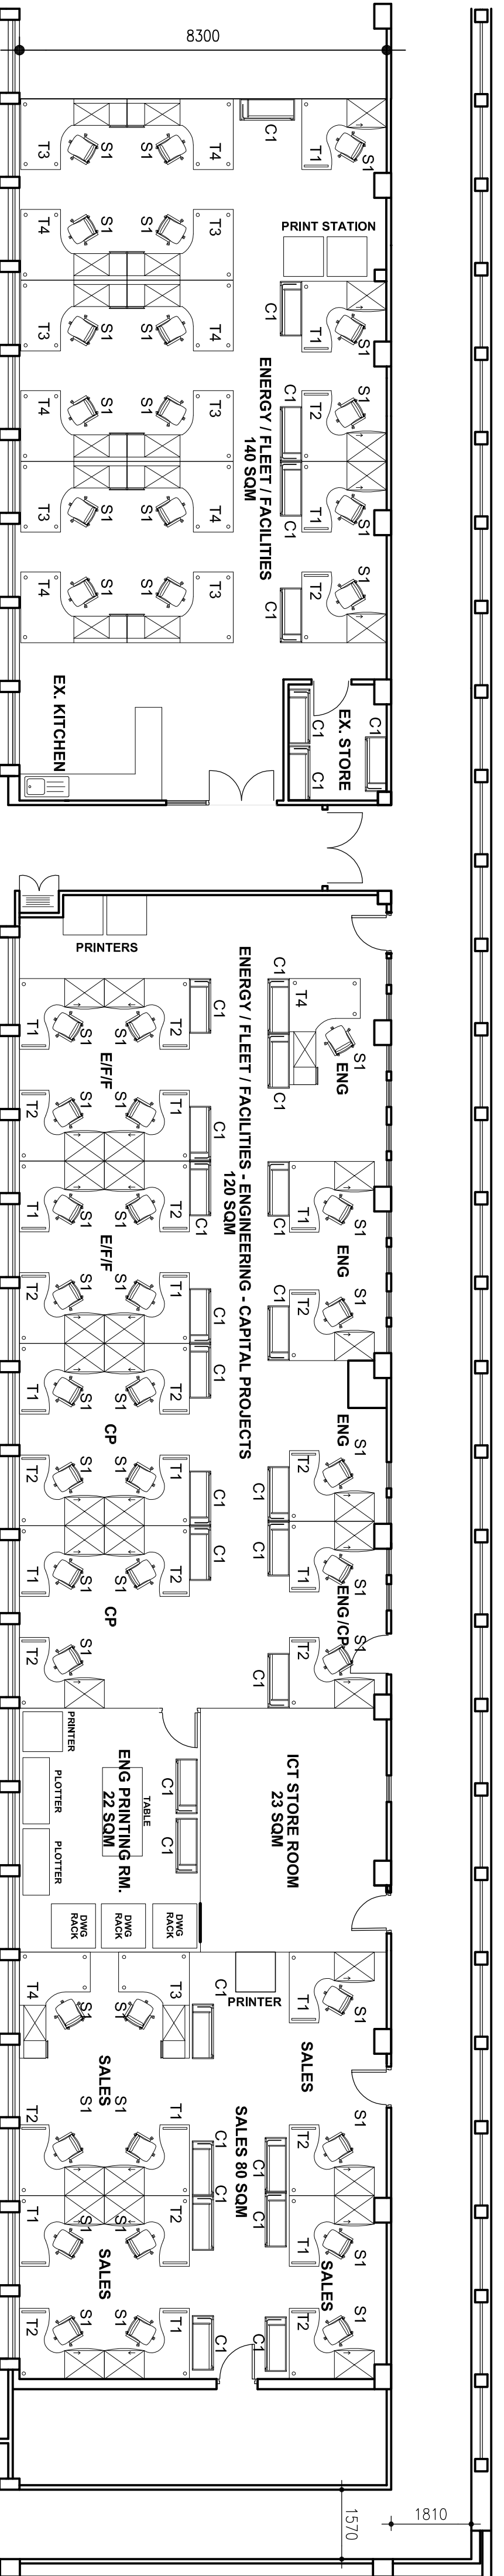
53970



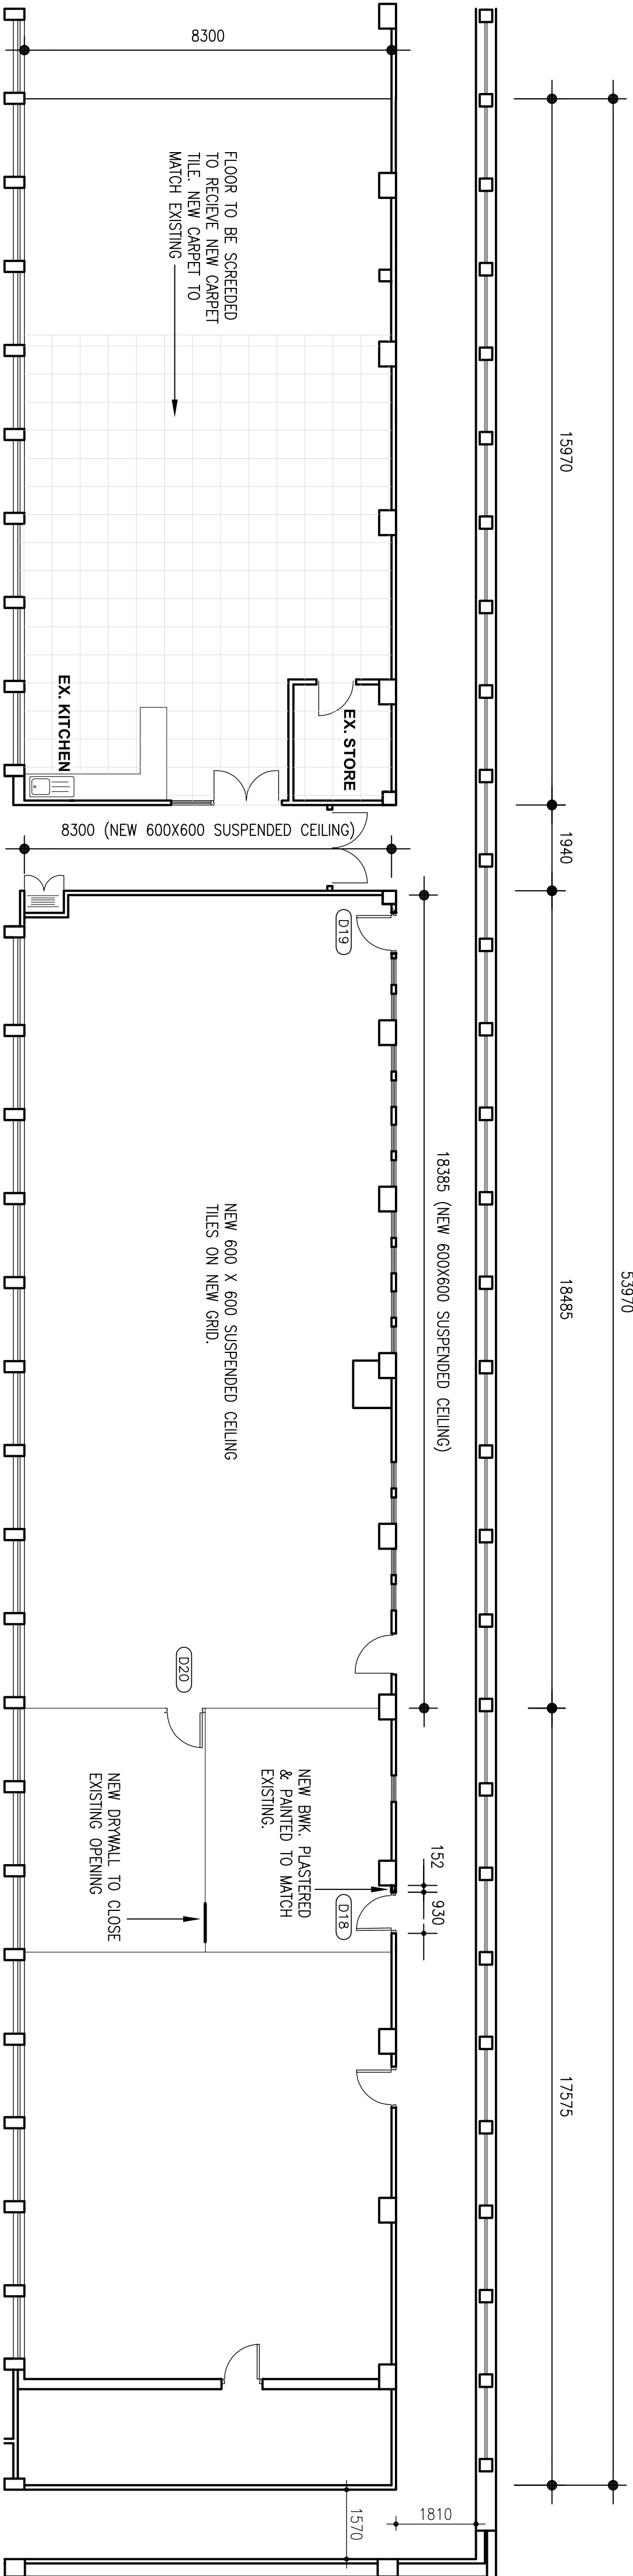FURNITURE LAYOUT PLAN - 5TH FLOOR 1 : 100




FLOOR LAYOUT PLAN - 5TH FLOOR 1 : 100

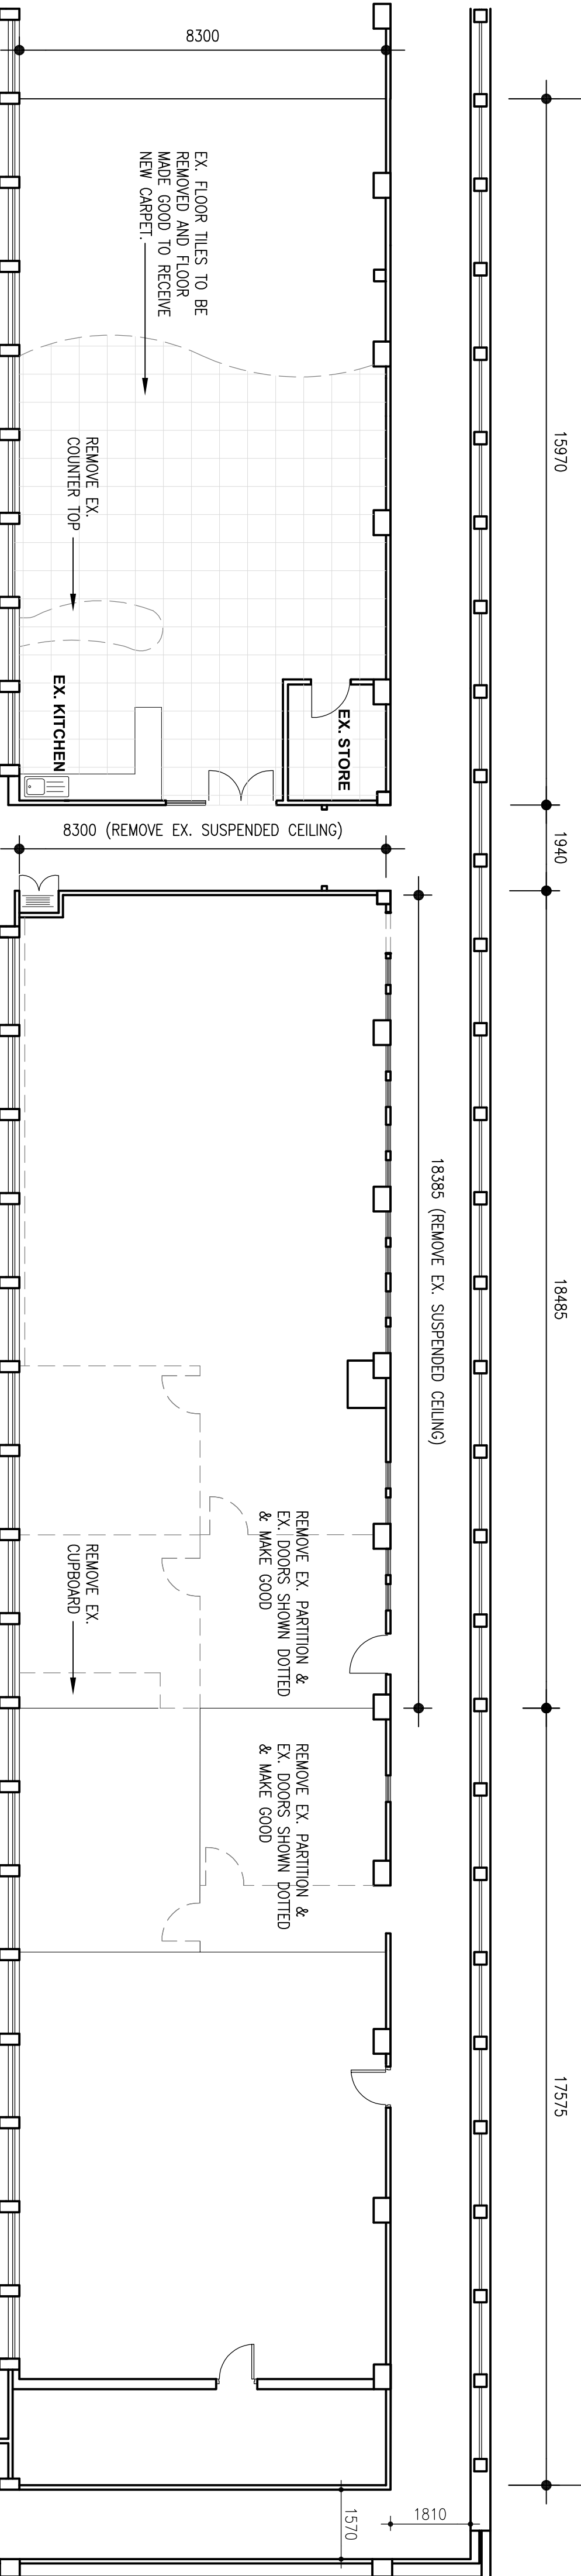

DEMOLITION LAYOUT PLAN - 5TH FLOOR 1 : 100
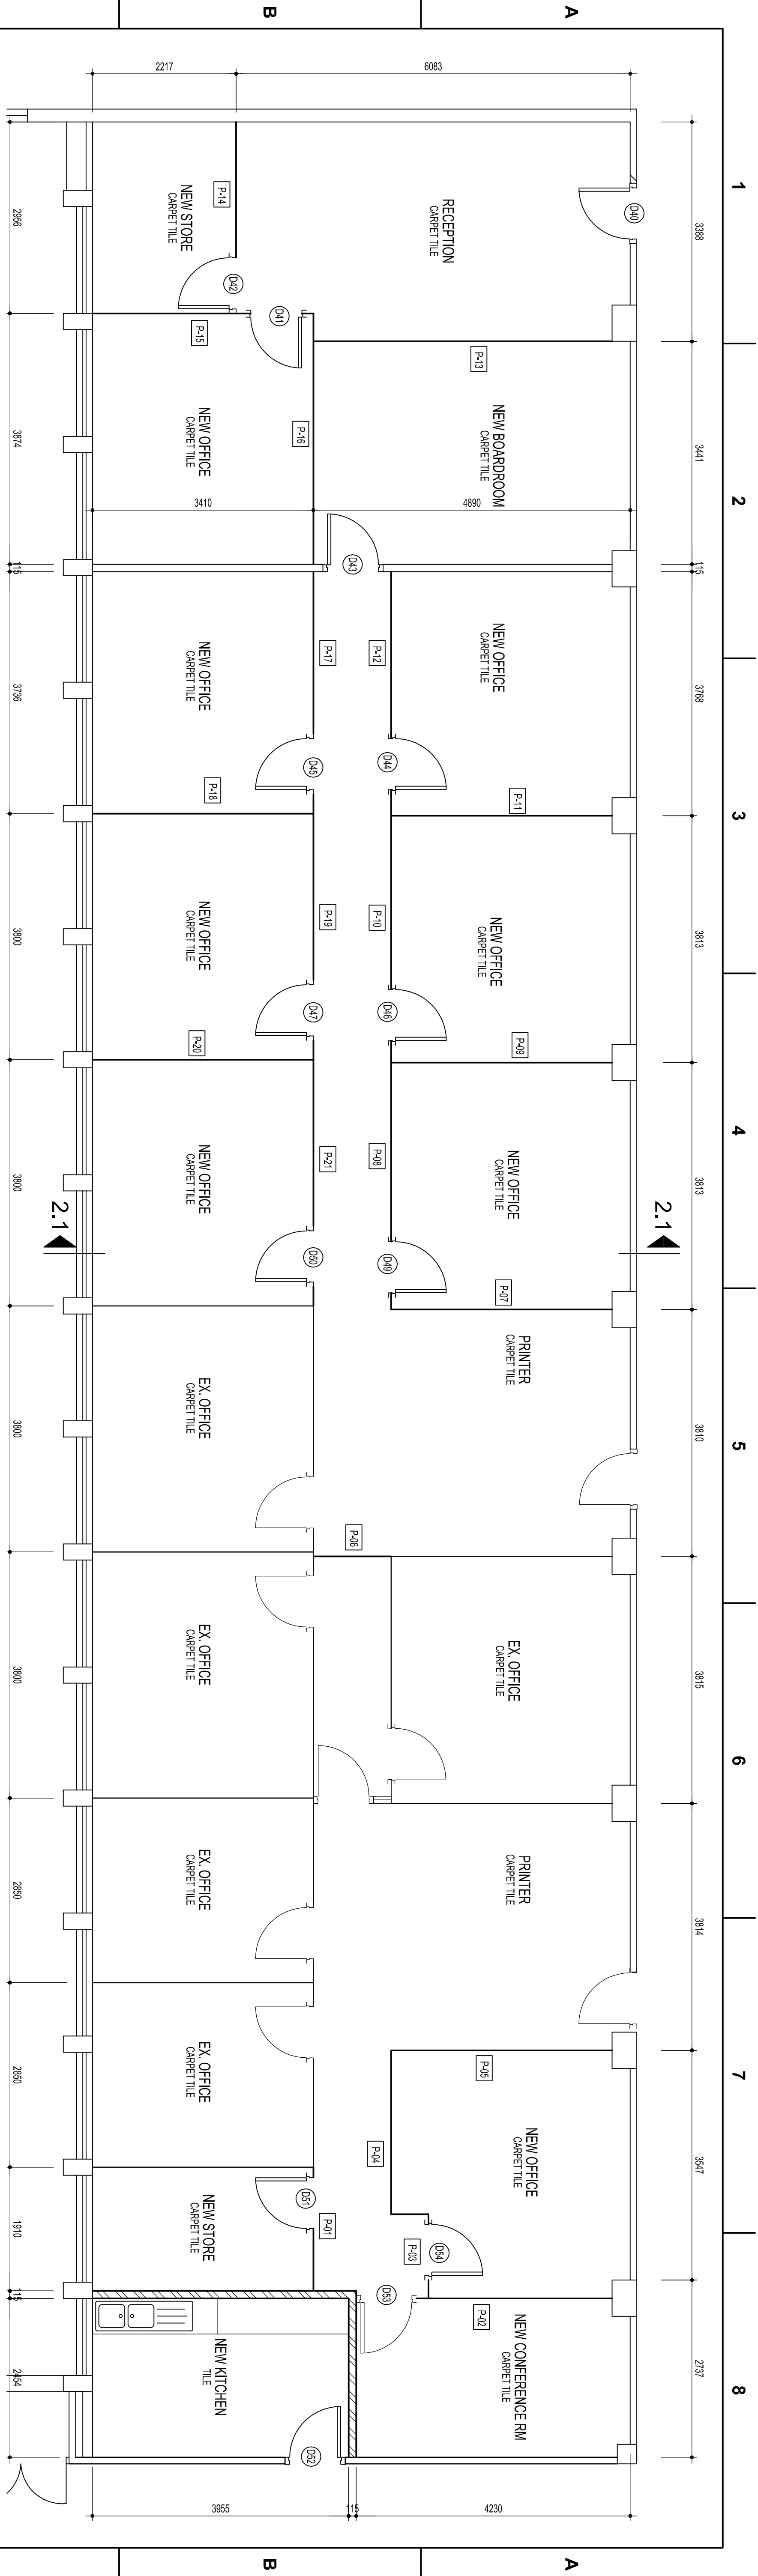
<




PROPOSED OFFICES - 4TH FLOOR

SCALE 1 : 50

LEGEND	
	EXISTING STRUCTURE TO REMAIN
	NEW BRICKWALL
	EXISTING PARTITION TO REMAIN
	NEW PARTITION
	EXST. DOOR TO REMAIN/REPOSITIONED
	NEW DOOR

GENERAL NOTES (KITCHEN)	
COUNTER TOP CAESAR STONE 3031 STATUARIO MAXIMUS 20MM QUARTZ COUNTERTOP WITH EASED EDGE. COUNTERTOP 3659MM X 600MM. PAINTED 6MM LOW IRON TOUGHENED GLASS SPLASBACK 5150MM X 500	
DOORS, SIZES & MTD SHELF : 16MM BISON MELAMINE ON MTD GLOSS WHITE WITH IMPACT EDGING ALL ROUND COLOUR WHITE OR SIMILAR APPROVED	
BACKING BOARD WHITE MOISTURE RESISTANT MASONITE BACKING BOARDS IN CUPBOARDS AND DRAWER UNITS	
CARCASS 16MM MOISTURE RESISTANT MELAMINE BOARD WITH IMPACT EDGING ALL ROUND COLOUR WHITE BASE UNIT TO SIT ON ADJUSTABLE 100MM STAINLESS STEEL PLINTH LESS.	
HINGES : RH1615 BULE ZION HANDLE OR SIMILAR APPROVED	
HANDLES : RH1008 RALE HINGE CLOVER 105 DEGREE SOFT CLOSE OR SIMILAR APPROVED 2 PER DOOR	
DRAWER UNIT : ALL SIZES TO BE 16MM MOISTURE RESISTANT MELAMINE BOARD WHITE WITH IMPACT EDGING BALL BEARING SLIDE 30MM UTA FEET 500MM - RH145 RALE OR SIMILAR APPROVED	
OPEN SHELF : ALL SIZES TO BE 16MM MOISTURE RESISTANT MELAMINE WHITE.	
GENERAL NOTES: ALL CUPBOARD TO BE WATER RESISTANT VHB AS PER PG BISON BOARD OR SIMILAR APPROVED	

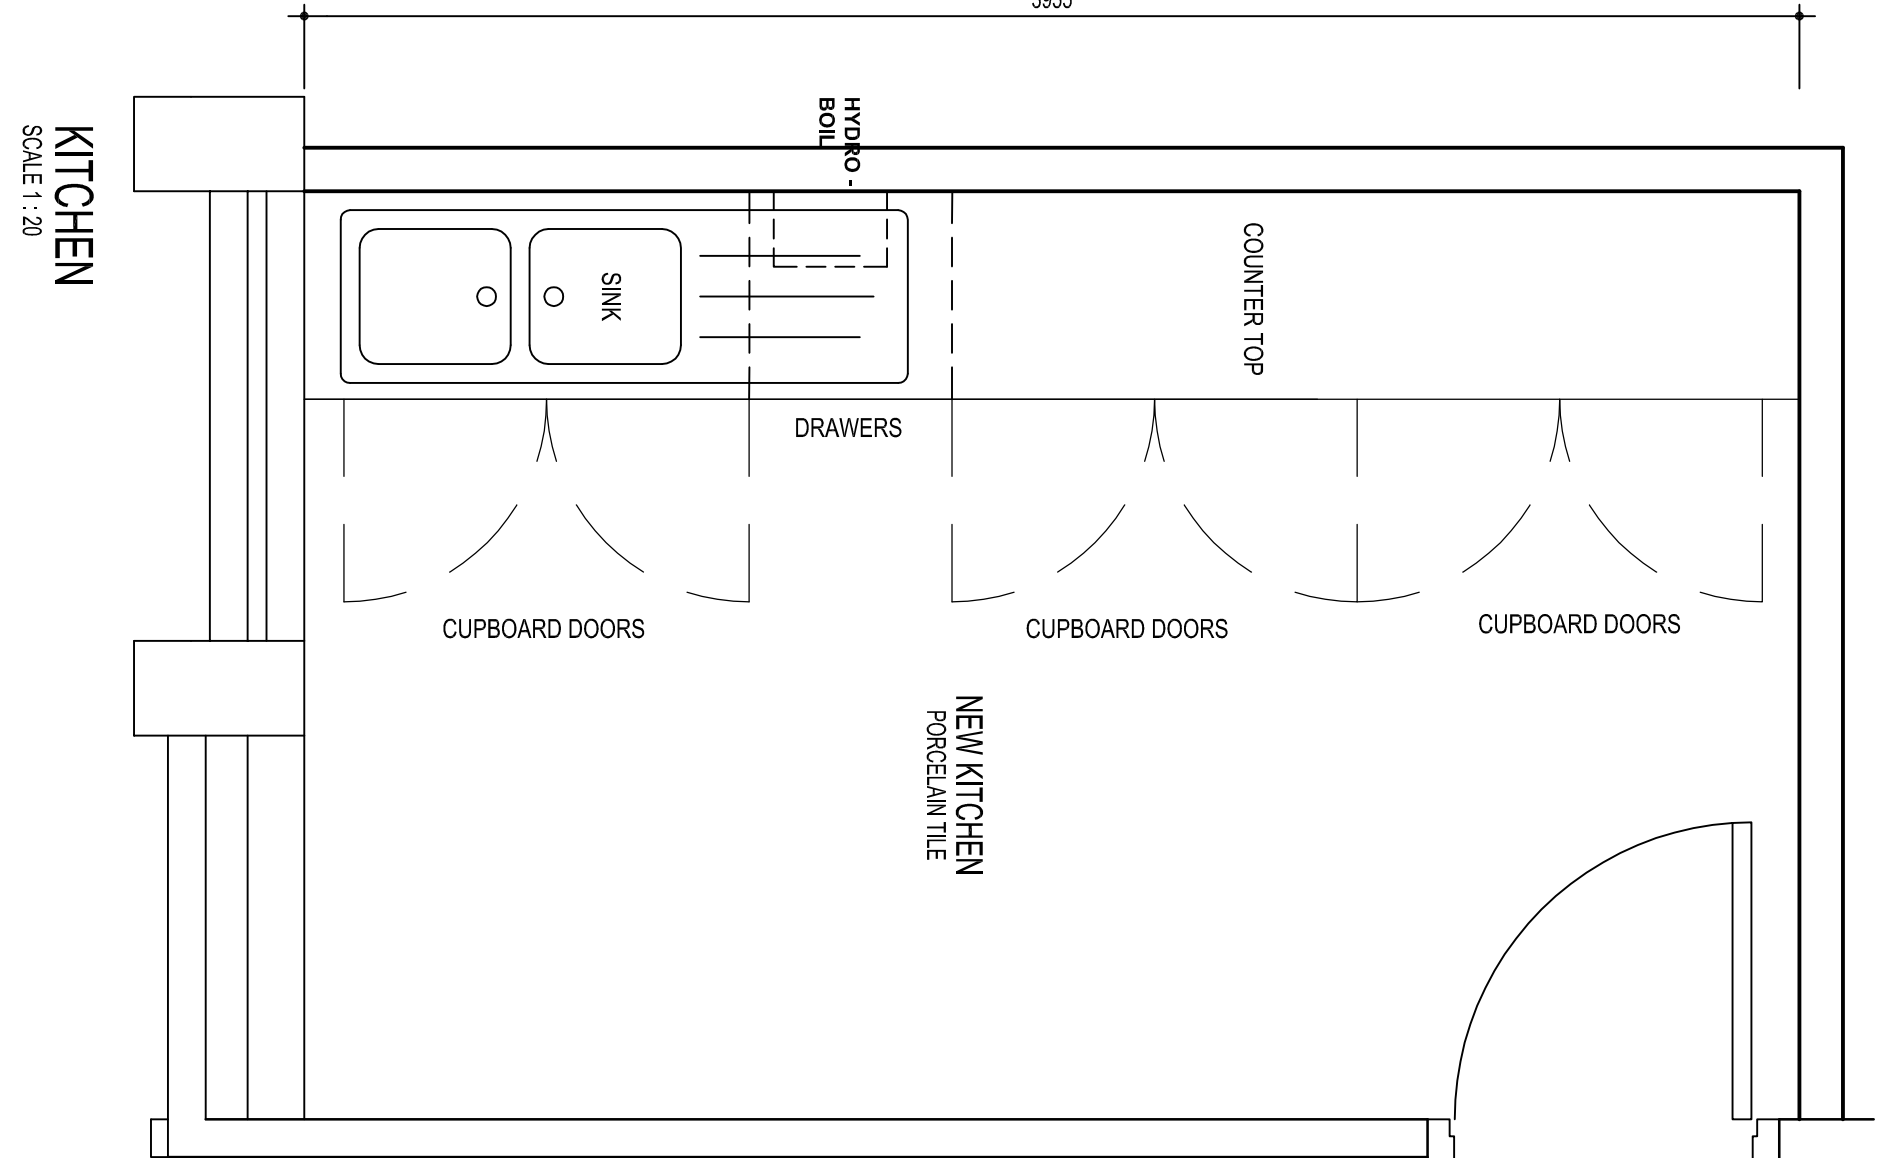


KITCHEN

SCALE 1 : 20


SANITARY SCHEDULE		4TH FLOOR
NEW KITCHEN		04
SINK	FRAME QUILINE 4X1821-20 DOUBLE END BOWL, ALL-PHONE VALUE PACK. CODE: FPA4-101016 WITH SP342 F2 DOUBLE BOWL PLUMBING KIT. 509MM OUTLET WITH F2 DOUBLE BOWL PLUMBING KIT. 609MM OUTLET OR SIMILAR APPROVED.	1
TAP	COBRA BELUX SINK MIXER WITH AERATED SWIVEL OUTLET AND MOUNTING KIT OR SIMILAR APPROVED	1
MISCELLANEOUS	20P STAINLESS STEEL 7.5 LITRE HYDROBOL PRO WITH INSTANT BOILING WATER OR SIMILAR APPROVED. CONNECTED TO 15MM COLD WATER SUPPLY AND 220VOLT 15 AMP ELECTRICAL POWER SUPPLY. PLUGGED AND SCREWED TO WALL.	1
	CAESAR STONE 3031 STATUARIO MAXIMUS 20MM QUARTZ COUNTERTOP WITH EASED EDGE. COUNTERTOP 3659MM X 600MM. PAINTED 6MM LOW IRON TOUGHENED GLASS SPLASBACK 5150MM X 500	1

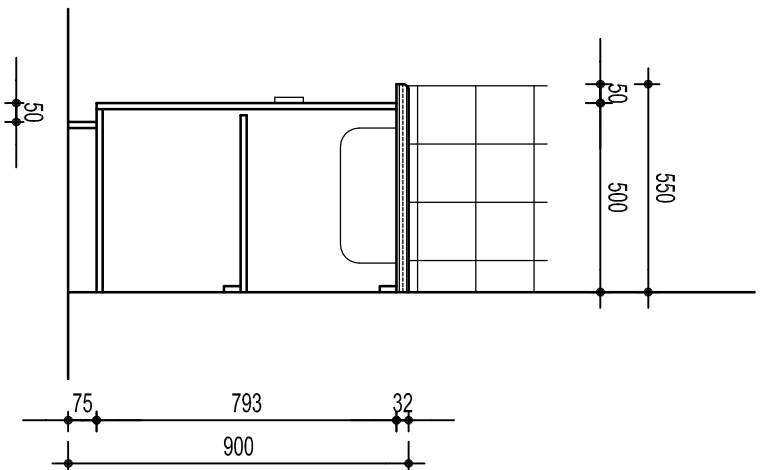NOTE:
REFER TO DWG. NO. XXXX.XXXX.XXXX.XX FOR FINISHING SCHEDULE




TYPICAL SECTION

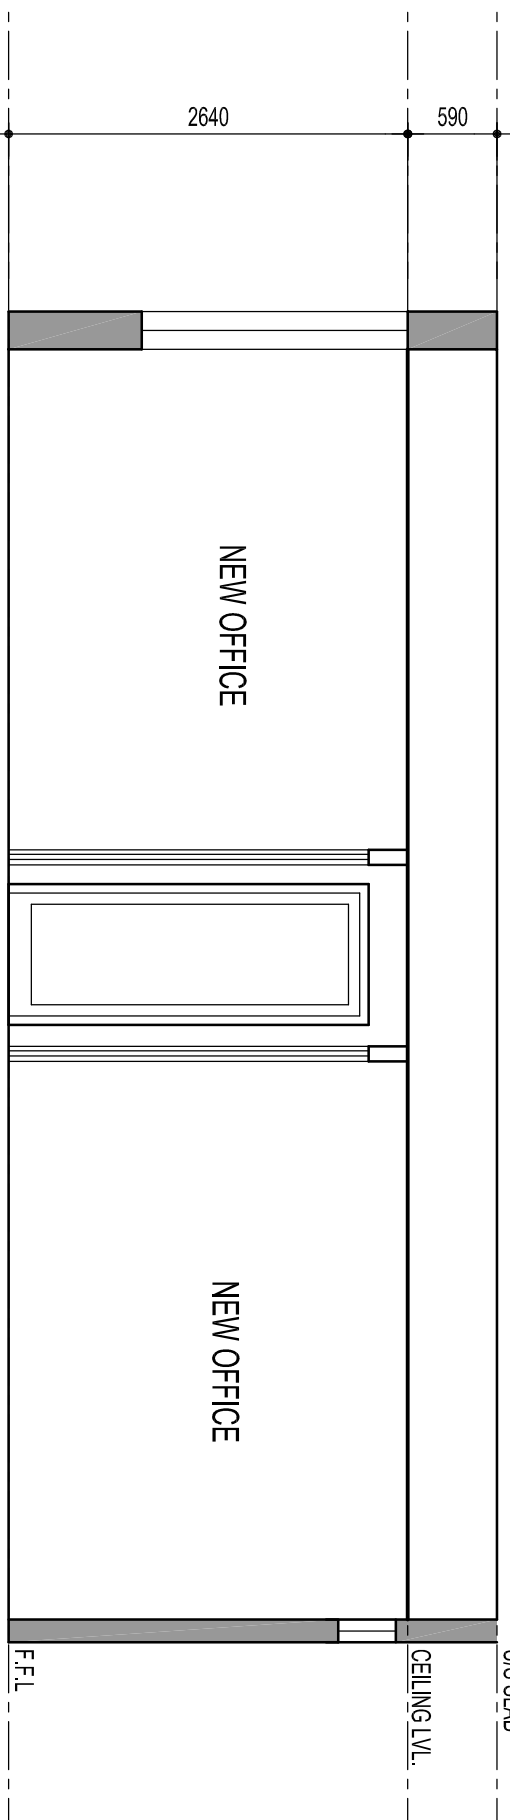SCALE 1 : 20



SECTION 2.1

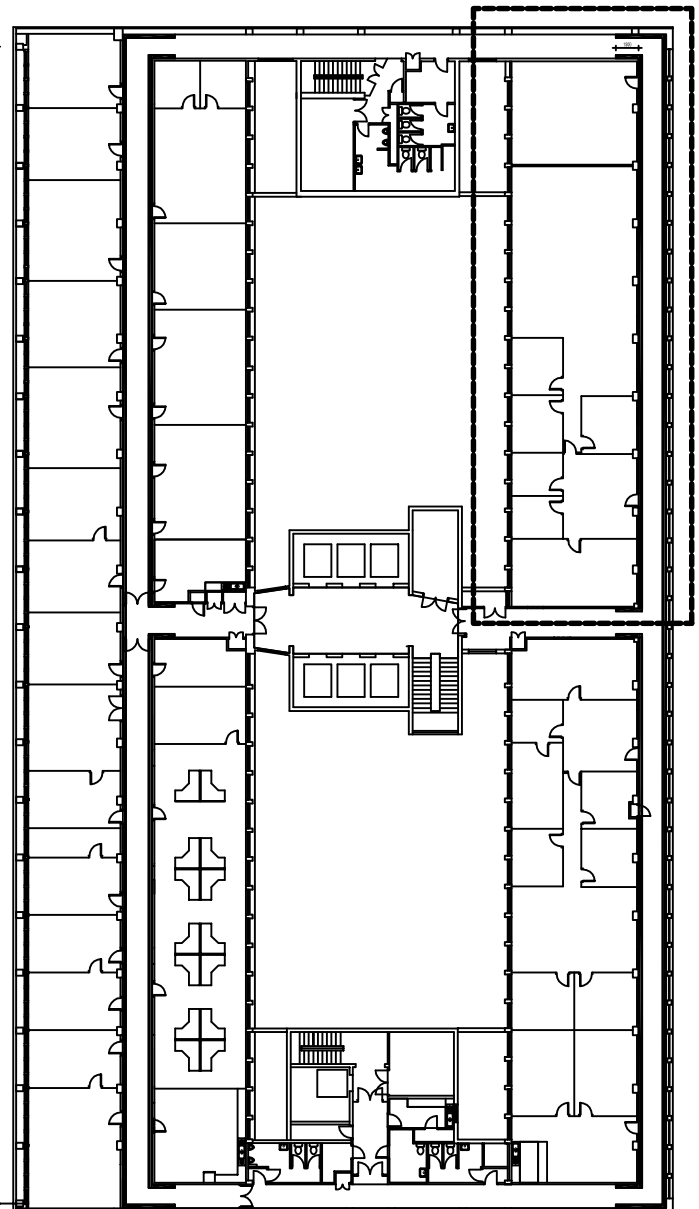SCALE 1 : 50



LOCALITY PLAN - 4TH FLOOR

SCALE 1 : 500

NOTES	
1. DO NOT SCALE DRAWING - ONLY DIMENSIONS SHOWN TO BE USED.	
2. THE CONTRACTOR SHALL VERIFY ALL CONDITIONS, LEVELS AND THE SITE AND NOTIFY THE NECT SUPERVISOR OF ANY VARIATIONS BEFORE CONSTRUCTION.	

F

F

Transnet Port Terminals	
TRANSNET LTD. REG. NO. 38000390020	TEL: 031 308 8333
KINGSMEAD OFFICE PARK	
STALWART SHIMLANE STREET, DURBAN	





































































PROPOSED TPT
OFFICE RELOCATION TO
202 ANTON LEMBEDE STREET, DURBAN
4TH FLOOR LAYOUT PLAN


F


F

	</
--	--	----

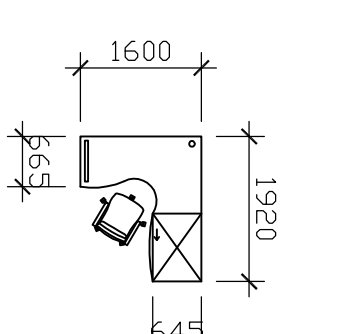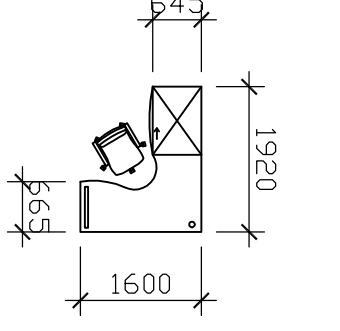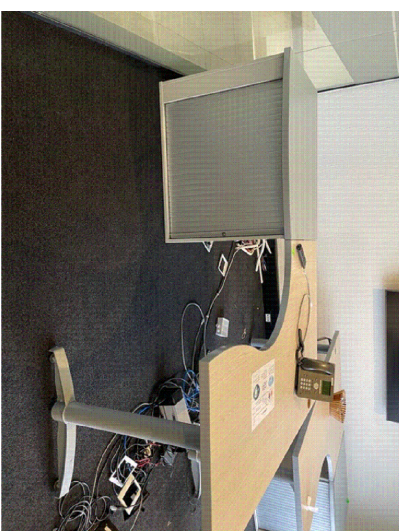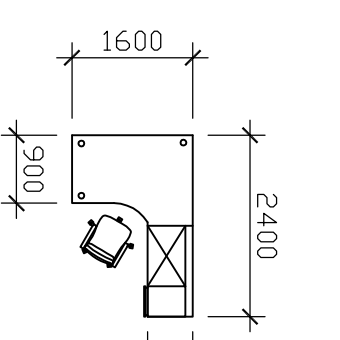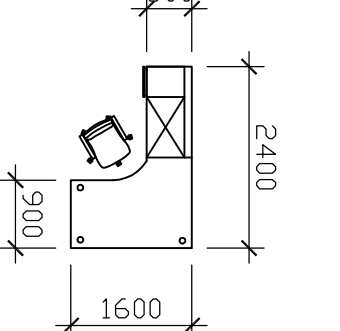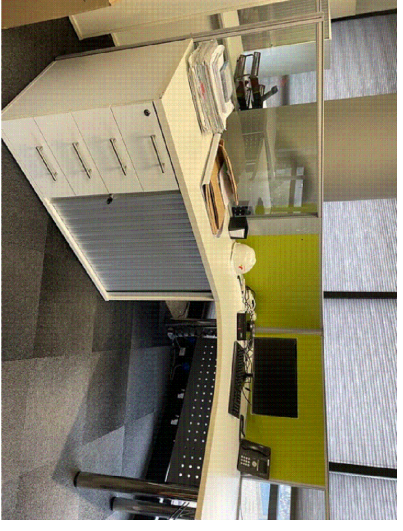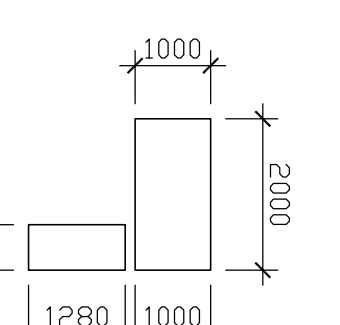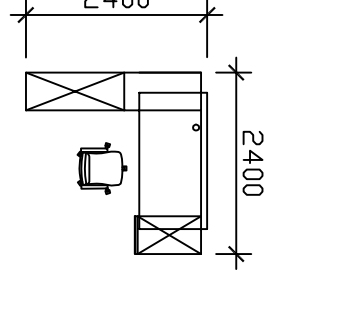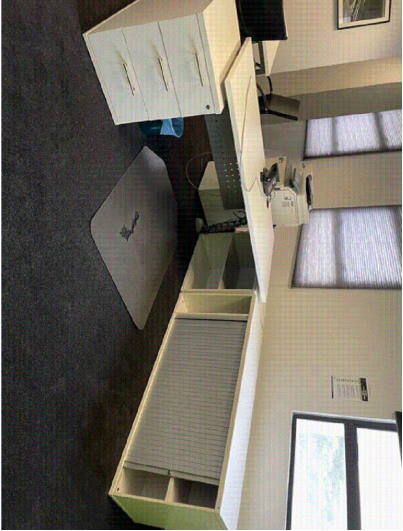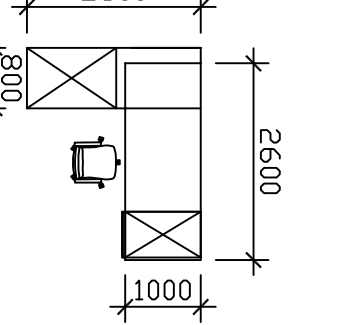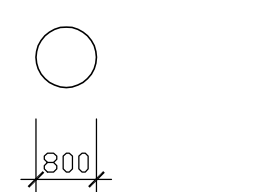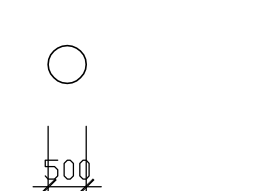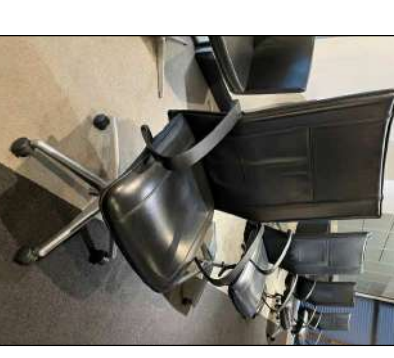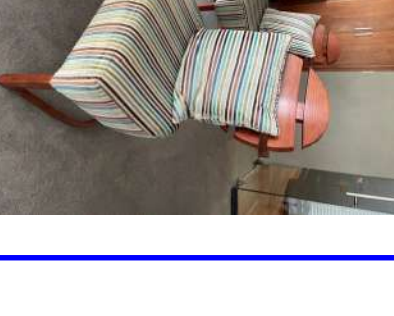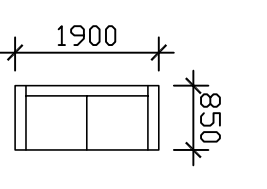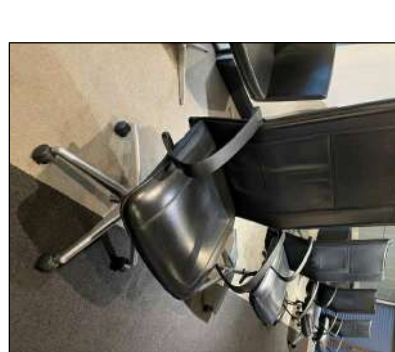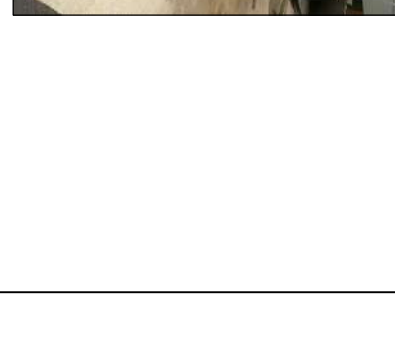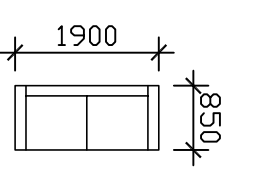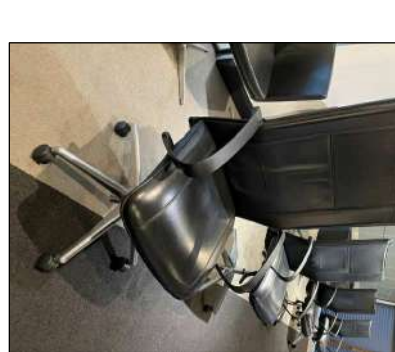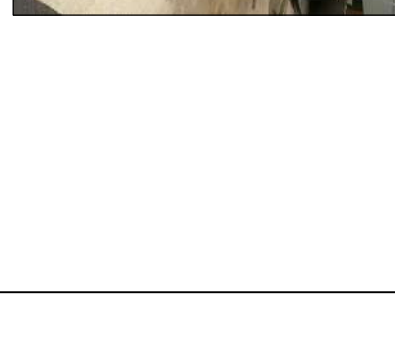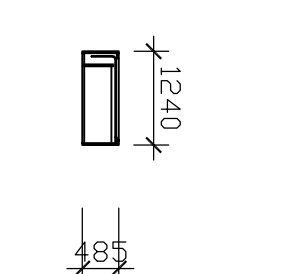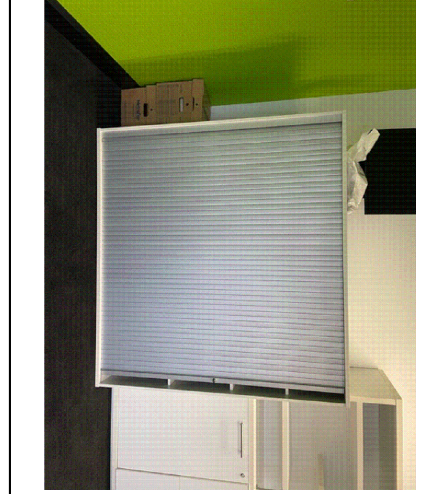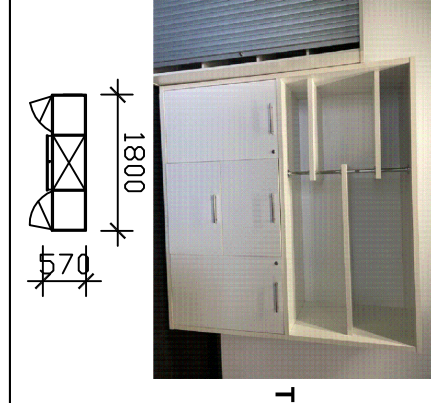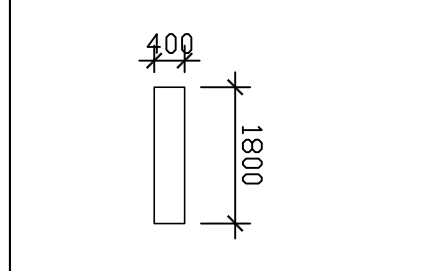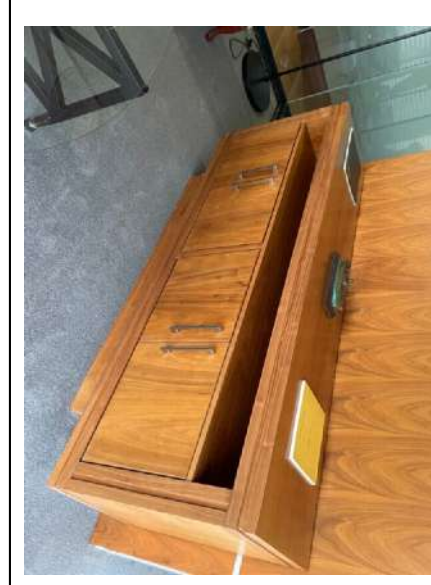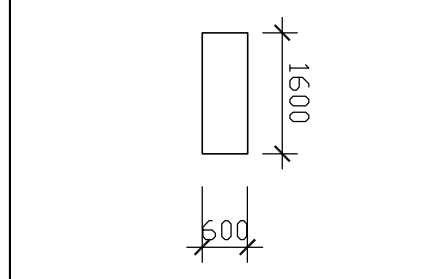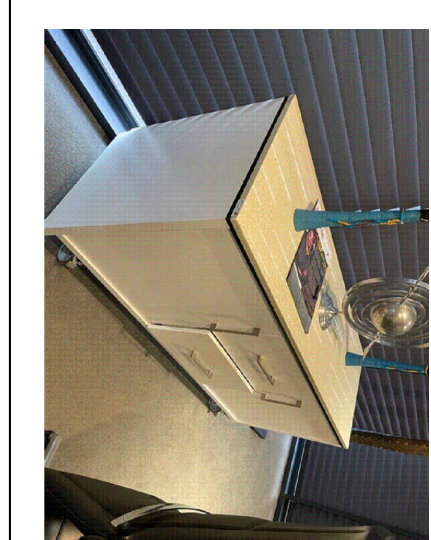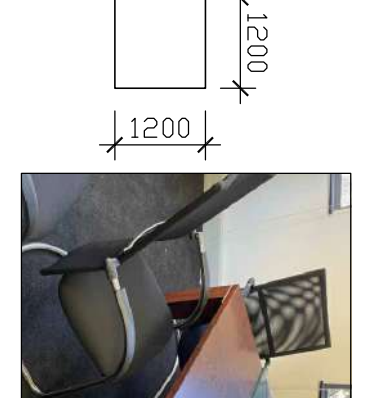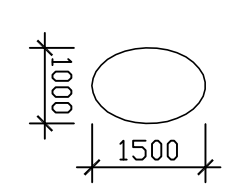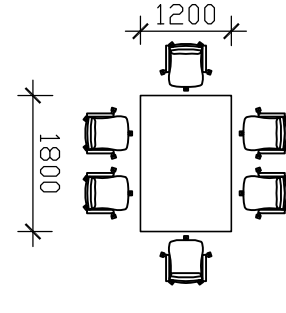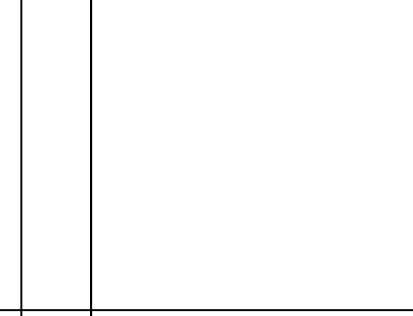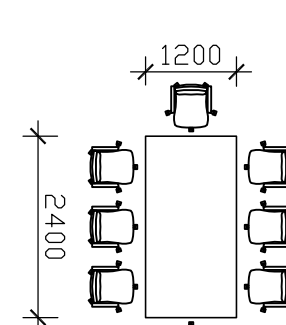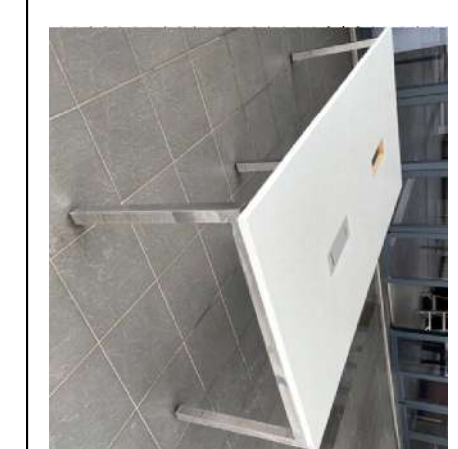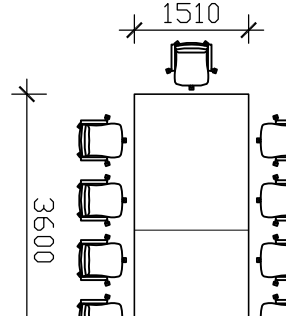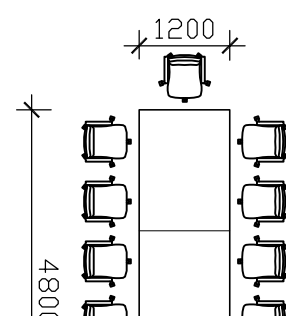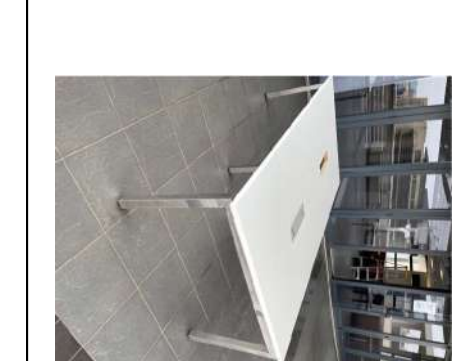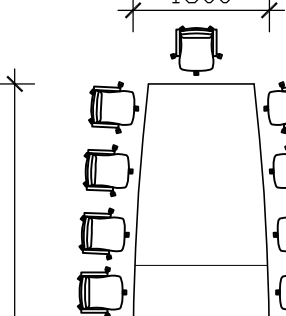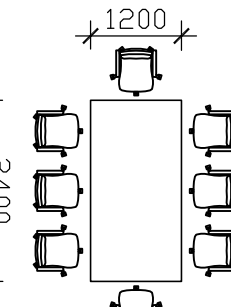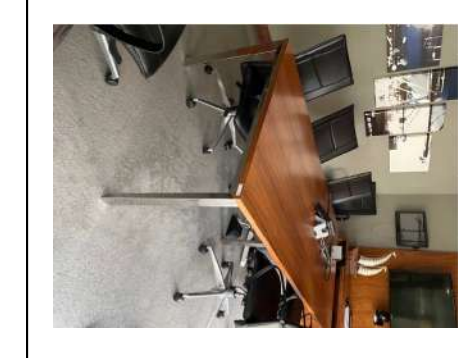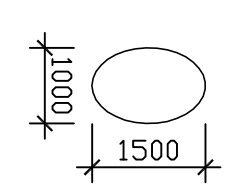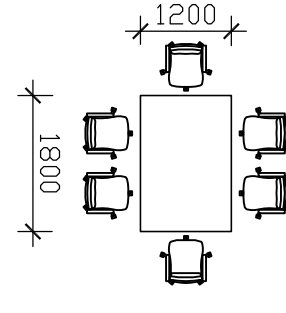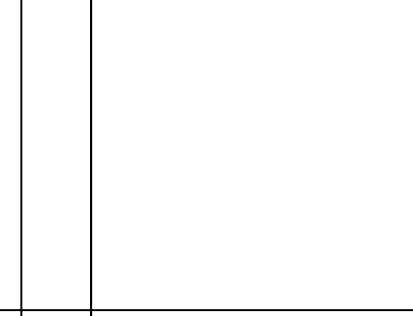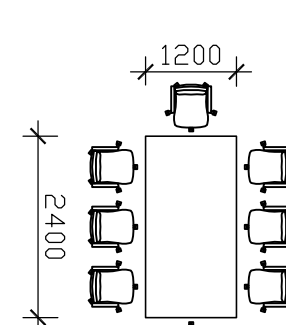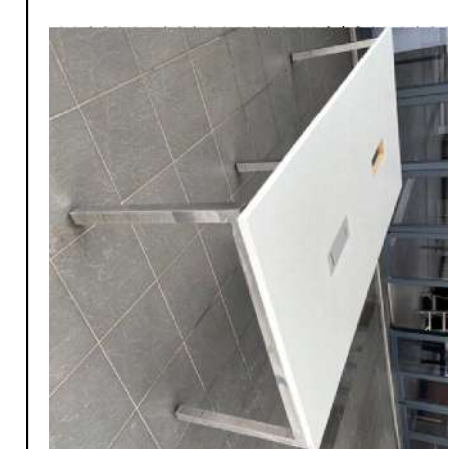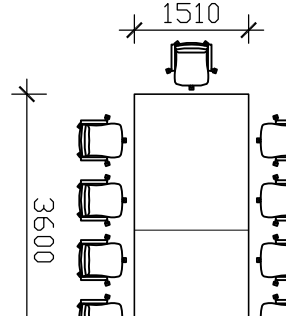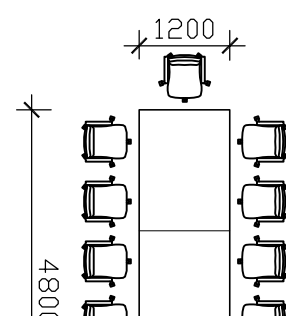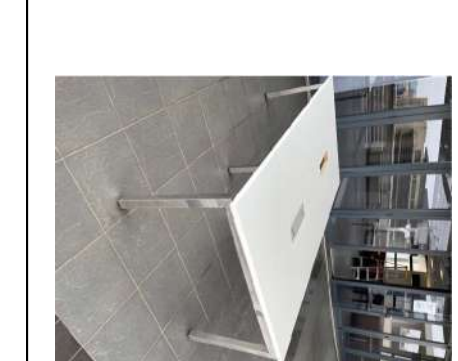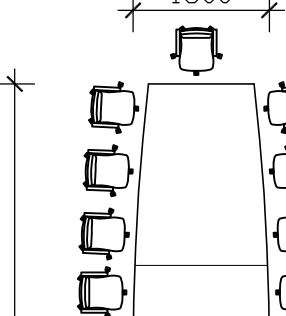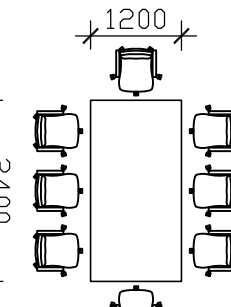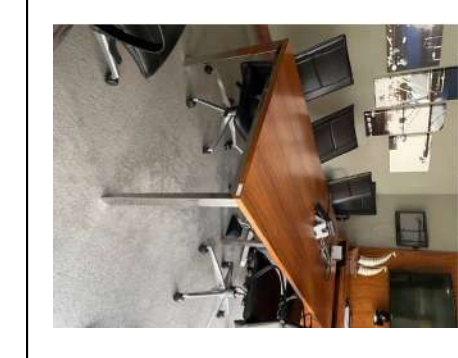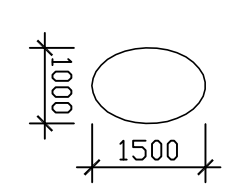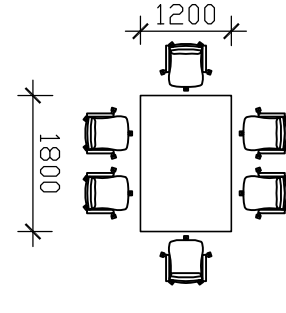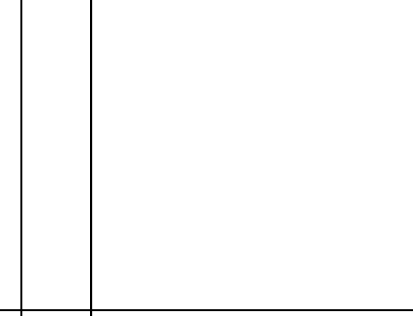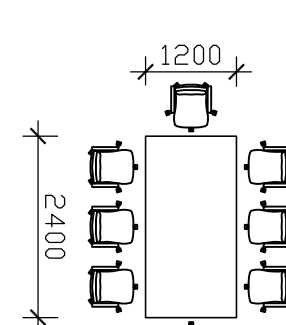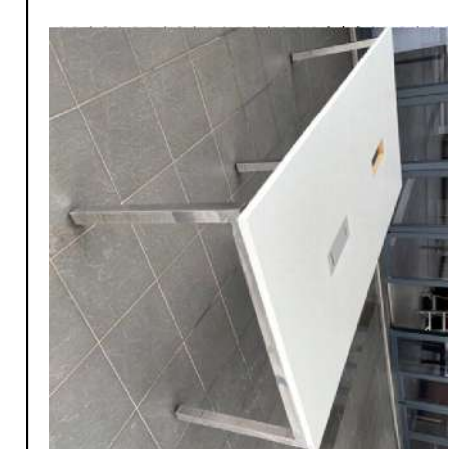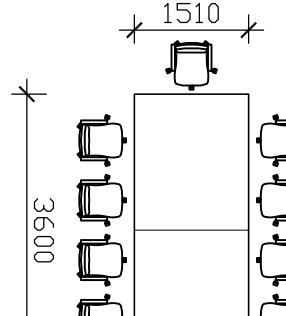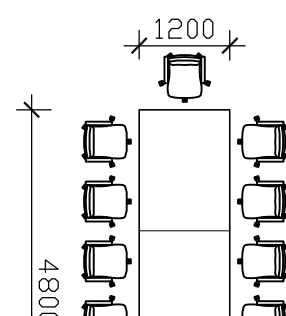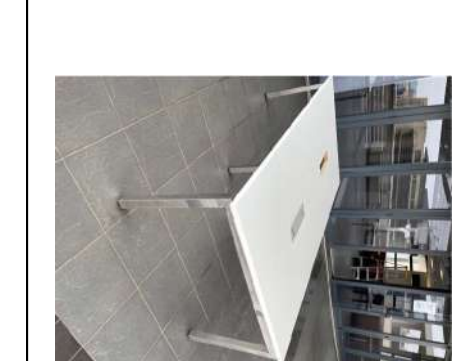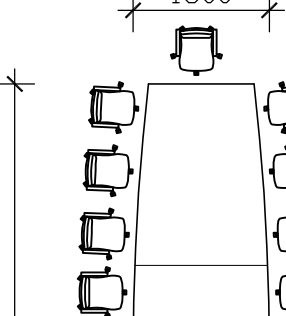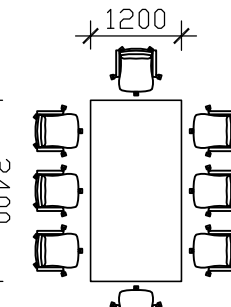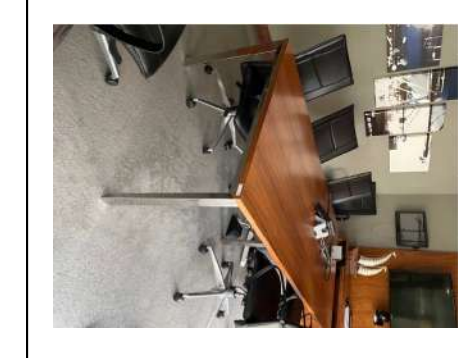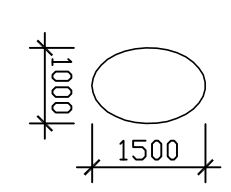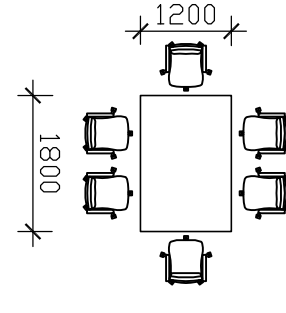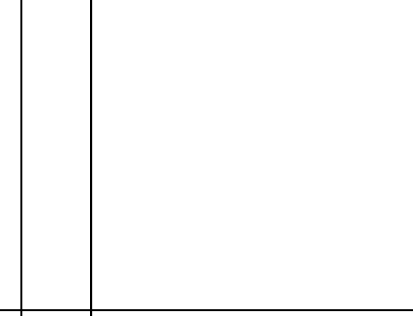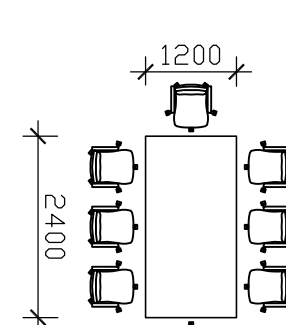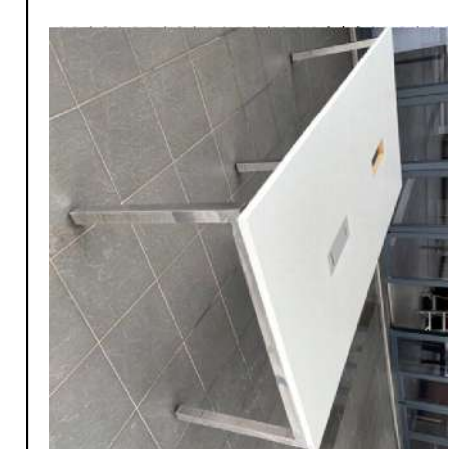[illegible]

CODE & QTY.		T1	TOTAL NO. : 75	T2	TOTAL NO. : 75	T3	TOTAL NO. : 67	T4	TOTAL NO. : 69	T5	TOTAL NO. : 03	T6	TOTAL NO. : 04	CE DESK	T7	TOTAL NO. : 01
DRAWING / PHOTO		 		 		 		 		 		 	 			
LOCATION QTY.																
STORAGE			75		75					02						
TPT HQ GR																
TPT HQ 1st																
TPT HQ 2nd																
TPT HQ 3rd																
TPT HQ 4th																
CODE & QTY.																
DESCRIPTION			T8	TOTAL NO. : 10	T9	TOTAL NO. : 04	S1	TOTAL NO. : 336	S2	TOTAL NO. : 28	S3	TOTAL NO. : 07	S4	TOTAL NO. : 06	S5	TOTAL NO. : 06
DRAWING / PHOTO		 		 		 		 		 		 		 	 	
CODE & QTY.			S6	TOTAL NO. : 01	S7	TOTAL NO. : 01	S8	TOTAL NO. : 08	S9	TOTAL NO. : 56	S10	TOTAL NO. : 22	S11	TOTAL NO. : 06	S12	TOTAL NO. : 02
DRAWING / PHOTO		 														
LOCATION																
STORAGE																
TPT HQ GR					04			16		04						
TPT HQ 1st					79			04		01						
TPT HQ 2nd					122			04		01						
TPT HQ 3rd			10		54			04		01						
TPT HQ 4th					31											
CODE & QTY.			S6	TOTAL NO. : 01	S7	TOTAL NO. : 01	S8	TOTAL NO. : 08	S9	TOTAL NO. : 56	S10	TOTAL NO. : 22	S11	TOTAL NO. : 06	S12	TOTAL NO. : 02
DESCRIPTION		CE DOUBLE SEATER COUCH	CE CHAIR	CE BOARDROOM CHAIRS	BOARDROOM CHAIRS	BOARDROOM CHAIRS	BOARDROOM CHAIRS	BOARDROOM CHAIRS	BOARDROOM CHAIRS	SINGLE SEATER ARM CHAIR	DOUBLE SEATER COUCH					
DRAWING / PHOTO		 														
LOCATION																
STORAGE																
TPT HQ GR																
TPT HQ 1st																
TPT HQ 2nd																
TPT HQ 3rd																
TPT HQ 4th			01													
CODE & QTY.			S13	TOTAL NO. : 48	S14	TOTAL NO. : 05	C1	TOTAL NO. : 108	U1	TOTAL NO. : 07	U2	TOTAL NO. : 02	U3	TOTAL NO. : 01	M1	TOTAL NO. : 07
DESCRIPTION		CANTEN CHAIRS	CANTEN CHAIRS	FLING CABINET / CREDEENZA	GM WALL UNIT	CE FLOOR UNIT	SIDE UNIT	GM MEETING TABLE 4 SEATER								
DRAWING / PHOTO				 	 	 	 	 								
LOCATION																
STORAGE					05											
TPT HQ GR																
TPT HQ 1st																
TPT HQ 2nd																
TPT HQ 3rd																
TPT HQ 4th			48													
CODE & QTY.																
DESCRIPTION		CE MEETING TABLE	M2	TOTAL NO. : 01	B1	TOTAL NO. : 01	B2	TOTAL NO. : 04	B3	TOTAL NO. : 01	B4	TOTAL NO. : 01	B5	TOTAL NO. : 01	B6	TOTAL NO. : 01
DRAWING / PHOTO		 		 		 		 		 		 		 		
LOCATION																
STORAGE																
TPT HQ GR																
TPT HQ 1st																
TPT HQ 2nd																
TPT HQ 3rd																
TPT HQ 4th			01													
CODE & QTY.																
DESCRIPTION		CE MEETING TABLE	M2	TOTAL NO. : 01	B1	TOTAL NO. : 01	B2	TOTAL NO. : 04	B3	TOTAL NO. : 01	B4	TOTAL NO. : 01	B5	TOTAL NO. : 01	B6	TOTAL NO. : 01
DRAWING / PHOTO		 		 		 										

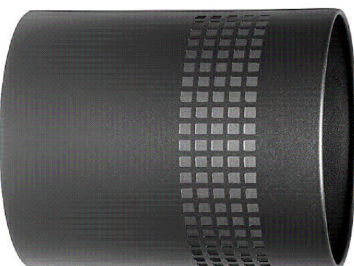		1	2	3	4	5	6	7	8
A									
B	CODE & QTY.	SC 1	TOTAL NO. : 97	SC 2	TOTAL NO. : 131	SC 3	TOTAL NO. : 80	SC 4	TOTAL NO. : 125
	DESCRIPTION	DESK SCREEN 1900 X 500							
	DRAWING / PHOTO	1900 500 							
	STORAGE	97							
	TPT HQ GR								
	TPT HQ 1st								
	TPT HQ 2nd								
	TPT HQ 3rd								
	TPT HQ 4th								
	CODE & QTY.	W1	TOTAL NO. : 286	W2	TOTAL NO. : 10	PF 1	TOTAL NO. : 6	PF 2	TOTAL NO. : 10
DESCRIPTION	WORKSTATION WASTE BINS								
DRAWING / PHOTO	 								
C	STORAGE	100							
	TPT HQ GR	186							
	TPT HQ 1st								
	TPT HQ 2nd								
	TPT HQ 3rd								
	TPT HQ 4th								
	CODE & QTY.	PF 3	TOTAL NO. : 10	PF 4	TOTAL NO. : 15	PF 5	TOTAL NO. : 10	PF 6	TOTAL NO. : 15
	DESCRIPTION	PICTURE FRAME WITH GLASS FRONT							
	DRAWING / PHOTO	1200 1000 							
	D	STORAGE	10						
TPT HQ GR		10							
TPT HQ 1st									
TPT HQ 2nd									
TPT HQ 3rd									
TPT HQ 4th									
CODE & QTY.		PF 3	TOTAL NO. : 10	PF 4	TOTAL NO. : 15	PF 5	TOTAL NO. : 10	PF 6	TOTAL NO. : 15
DESCRIPTION		PICTURE FRAME WITH GLASS FRONT							
DRAWING / PHOTO		1000 800 							
E		STORAGE	10						
	TPT HQ GR	10							
	TPT HQ 1st								
	TPT HQ 2nd								
	TPT HQ 3rd								
	TPT HQ 4th								
	CODE & QTY.	PF 3	TOTAL NO. : 10	PF 4	TOTAL NO. : 15	PF 5	TOTAL NO. : 10	PF 6	TOTAL NO. : 15
	DESCRIPTION	PICTURE FRAME WITH GLASS FRONT							
	DRAWING / PHOTO	1800 600 							

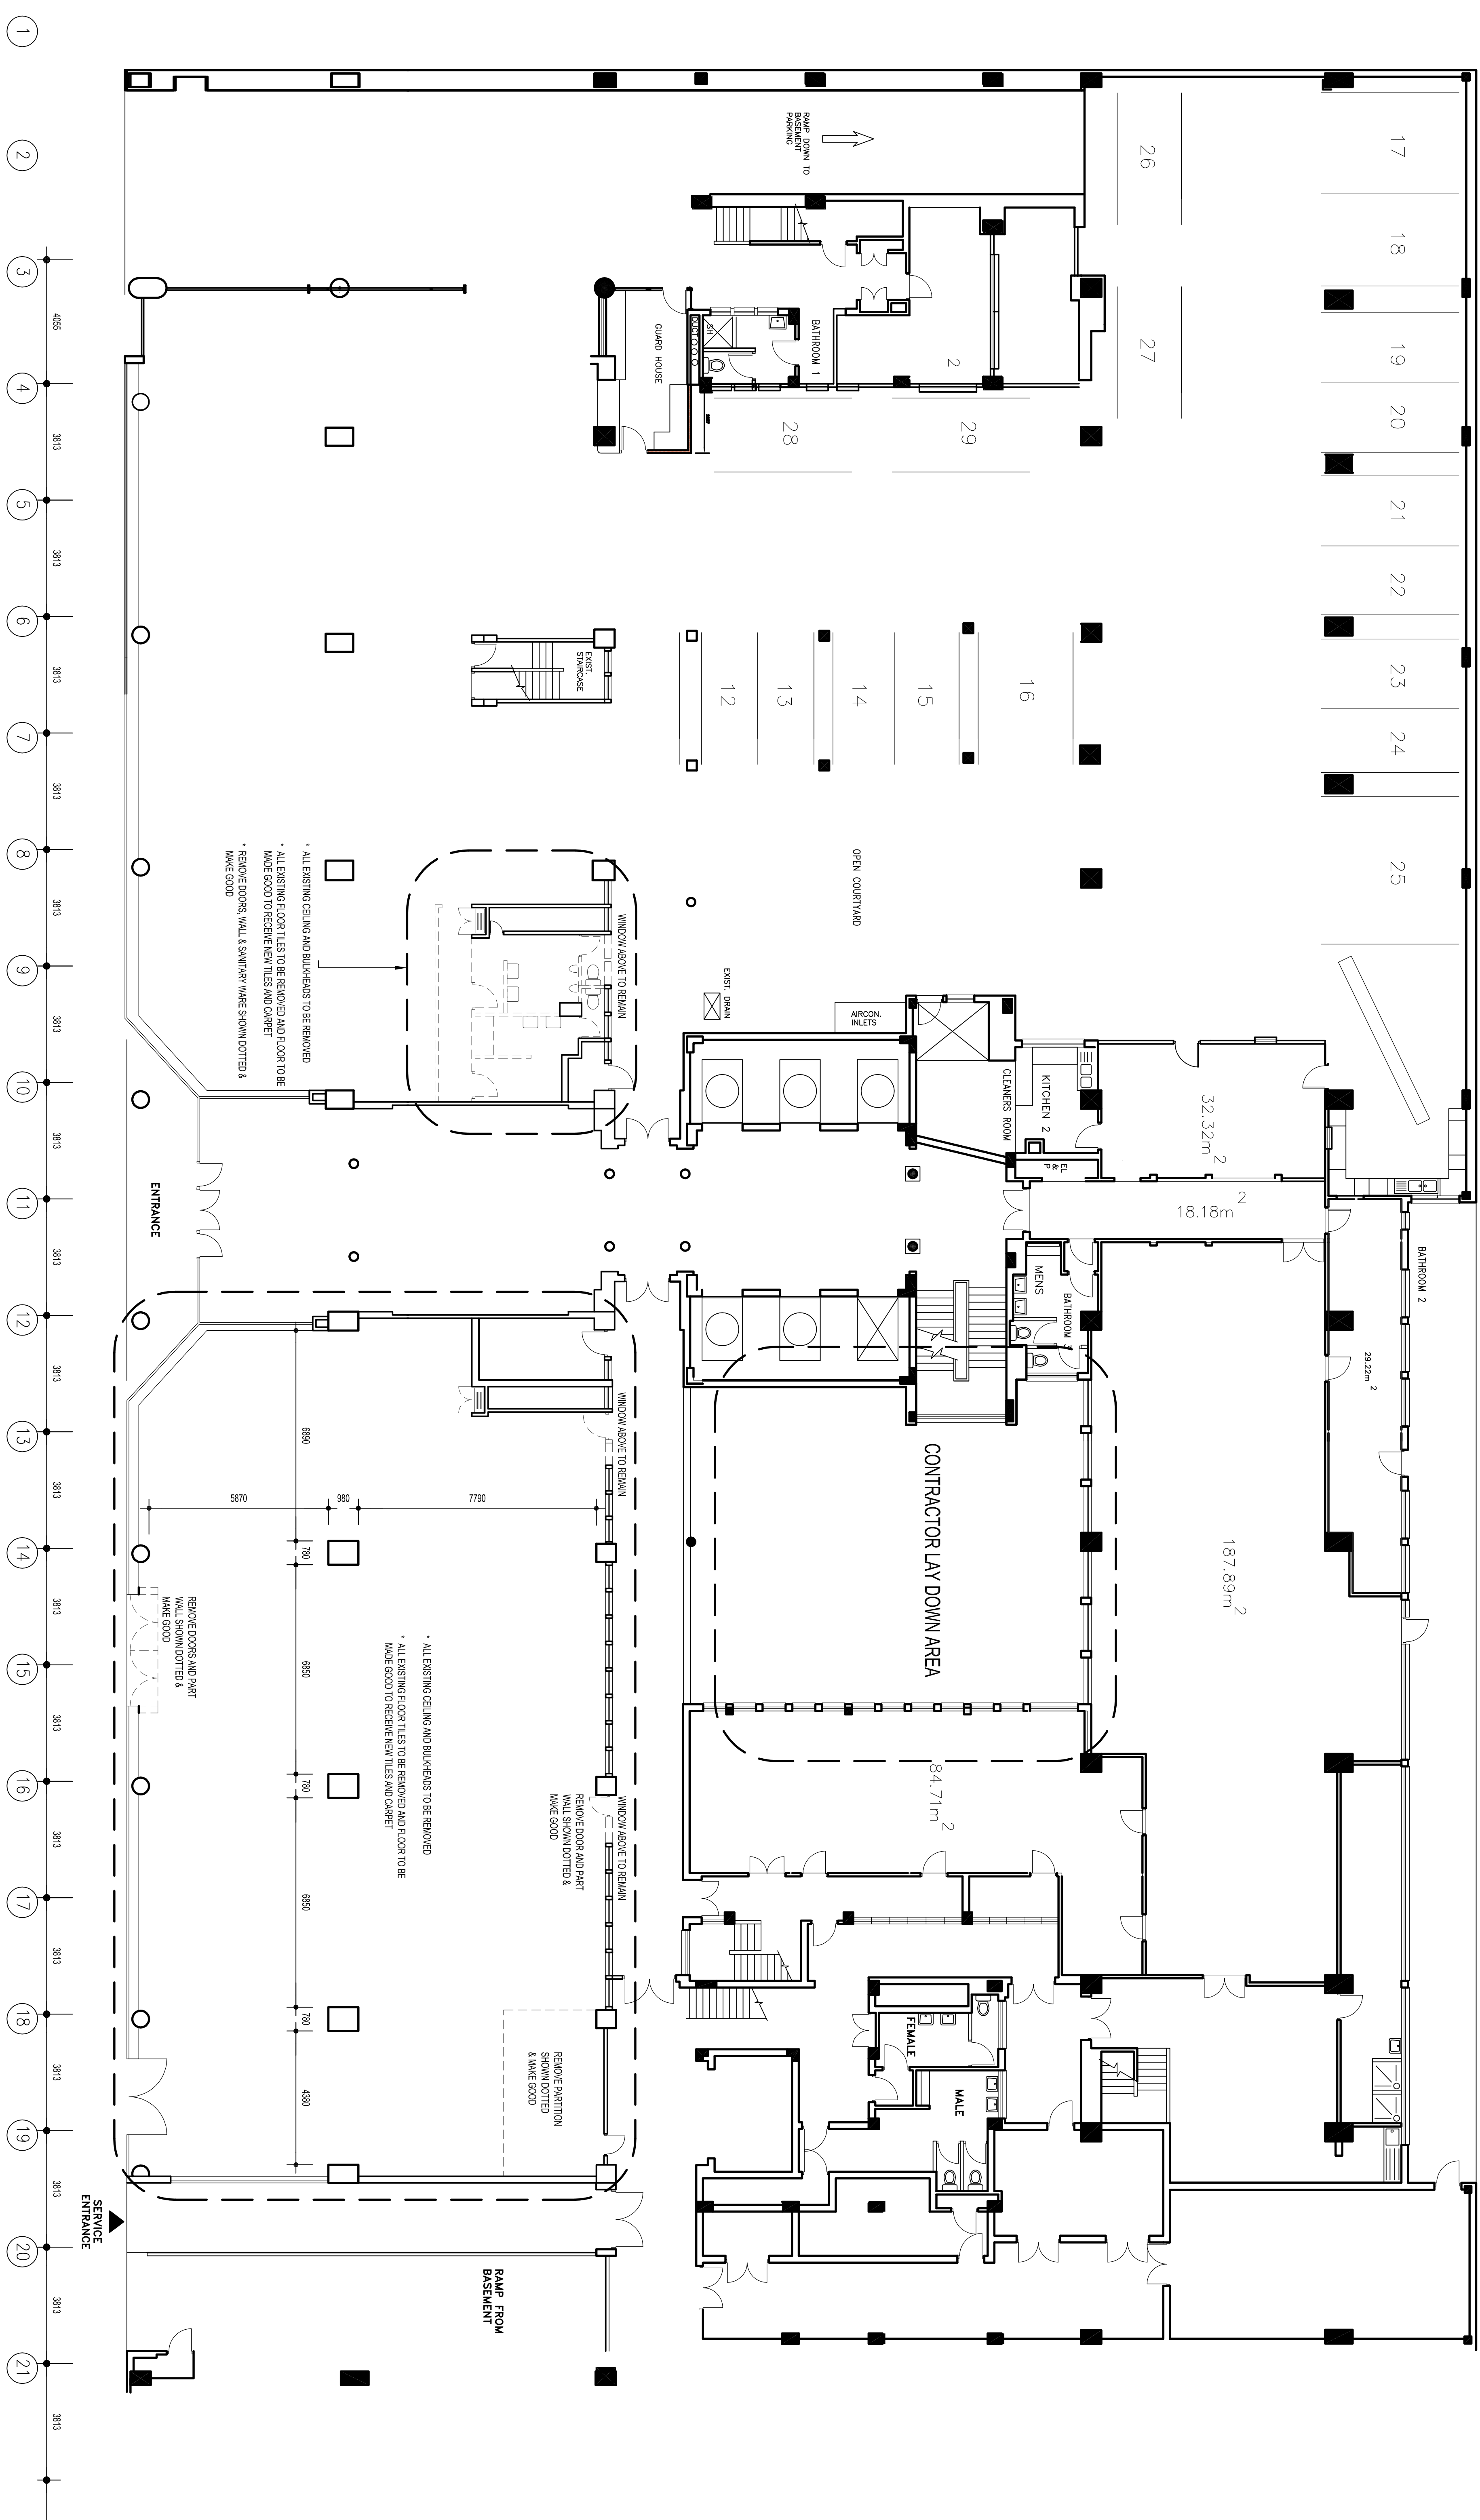

LAYOUT PAN - GROUND FLOOR

NOTES

1. DO NOT SCALE DRAWING - ONLY DIMENSIONS SHOWN TO BE USED.
2. THE CONTRACTOR SHALL VERIFY ALL CONDITIONS, DIMENSIONS AND LEVELS ON THE SITE AND NOTIFY THE NEC SUPERVISOR OF ANY VARIATIONS BEFORE CONSTRUCTION.

[illegible]

A	PARTITION No. P016 LOCATION GROUND FLOOR 7790 EX. SLAB NEW CEILING 3840 5420 1480 PARTITION FROM FLOOR TO UNDER SIDE OF EX.SLAB	5670 EX. SLAB NEW CEILING 3840 5420 1480 PARTITION FROM FLOOR TO UNDER SIDE OF EX.SLAB
---	--	---

TRANSNET Port Terminals

TRANSNET PORT TERMINALS BUILDING

TRANSNET OFFICE PARK

STALWART (SHELAGH STREET) DUBLIN

TEL: 01 306 8333

PROPOSED TPT















OFFICE RELOCATION TO

202 ANTON LEMBEDE STREET

DURBAN

TRANSNET PORT TERMINALS

PROJECT NUMBER									
1	0	0	0	0	A	S	C	0	0
1	0	0	0	1	0	1	0	A	TD

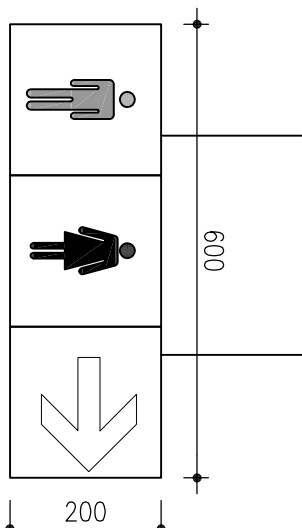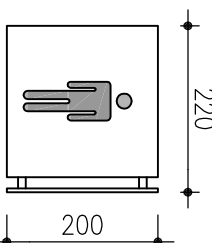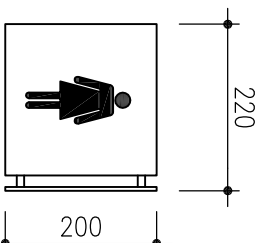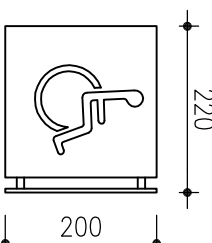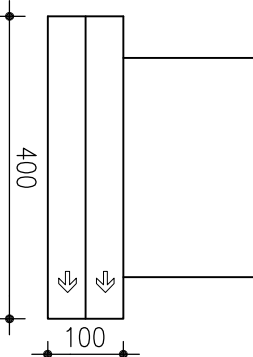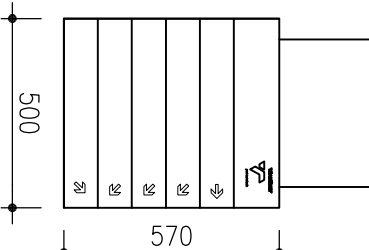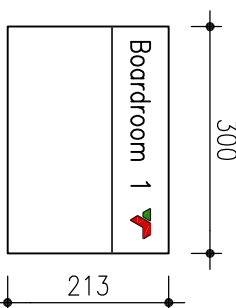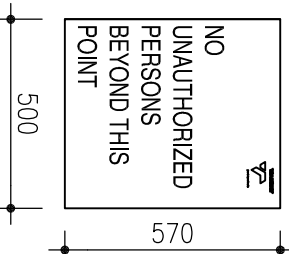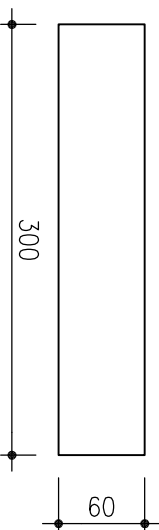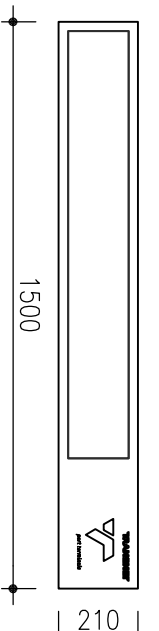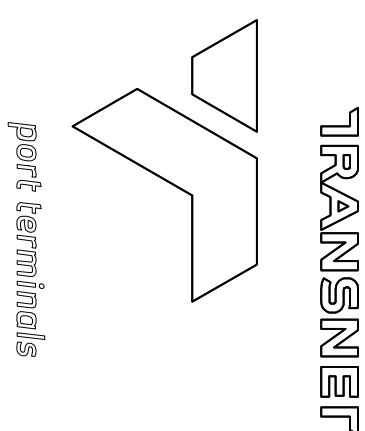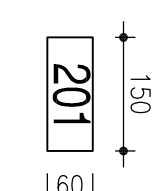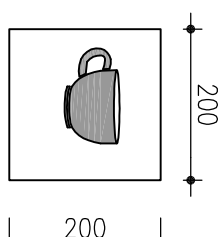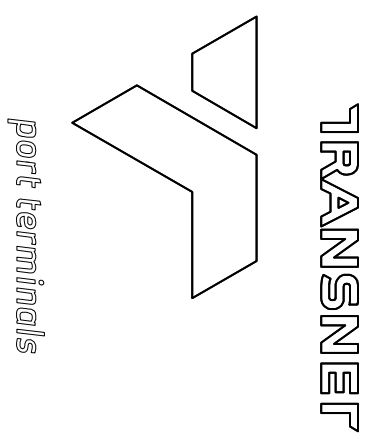1	2	3	4	5	6	7			
T-INT-19/20	TOTAL 17	T-INT-19	TOTAL 3	T-INT-20	TOTAL 3	T-INT-21	TOTAL 3	T-INT-10	TOTAL 12
									
T-INT-14	TOTAL 9	T-INT-15	TOTAL 13	T-INT-16	TOTAL 6	T-INT-17	TOTAL 61	T-SEC-03	TOTAL 6
									
T-INT 21	TOTAL 4	T-INT-21	TOTAL 75	T-INT-30	TOTAL 6	T-INT 28	TOTAL 15		
									

GENERAL NOTES

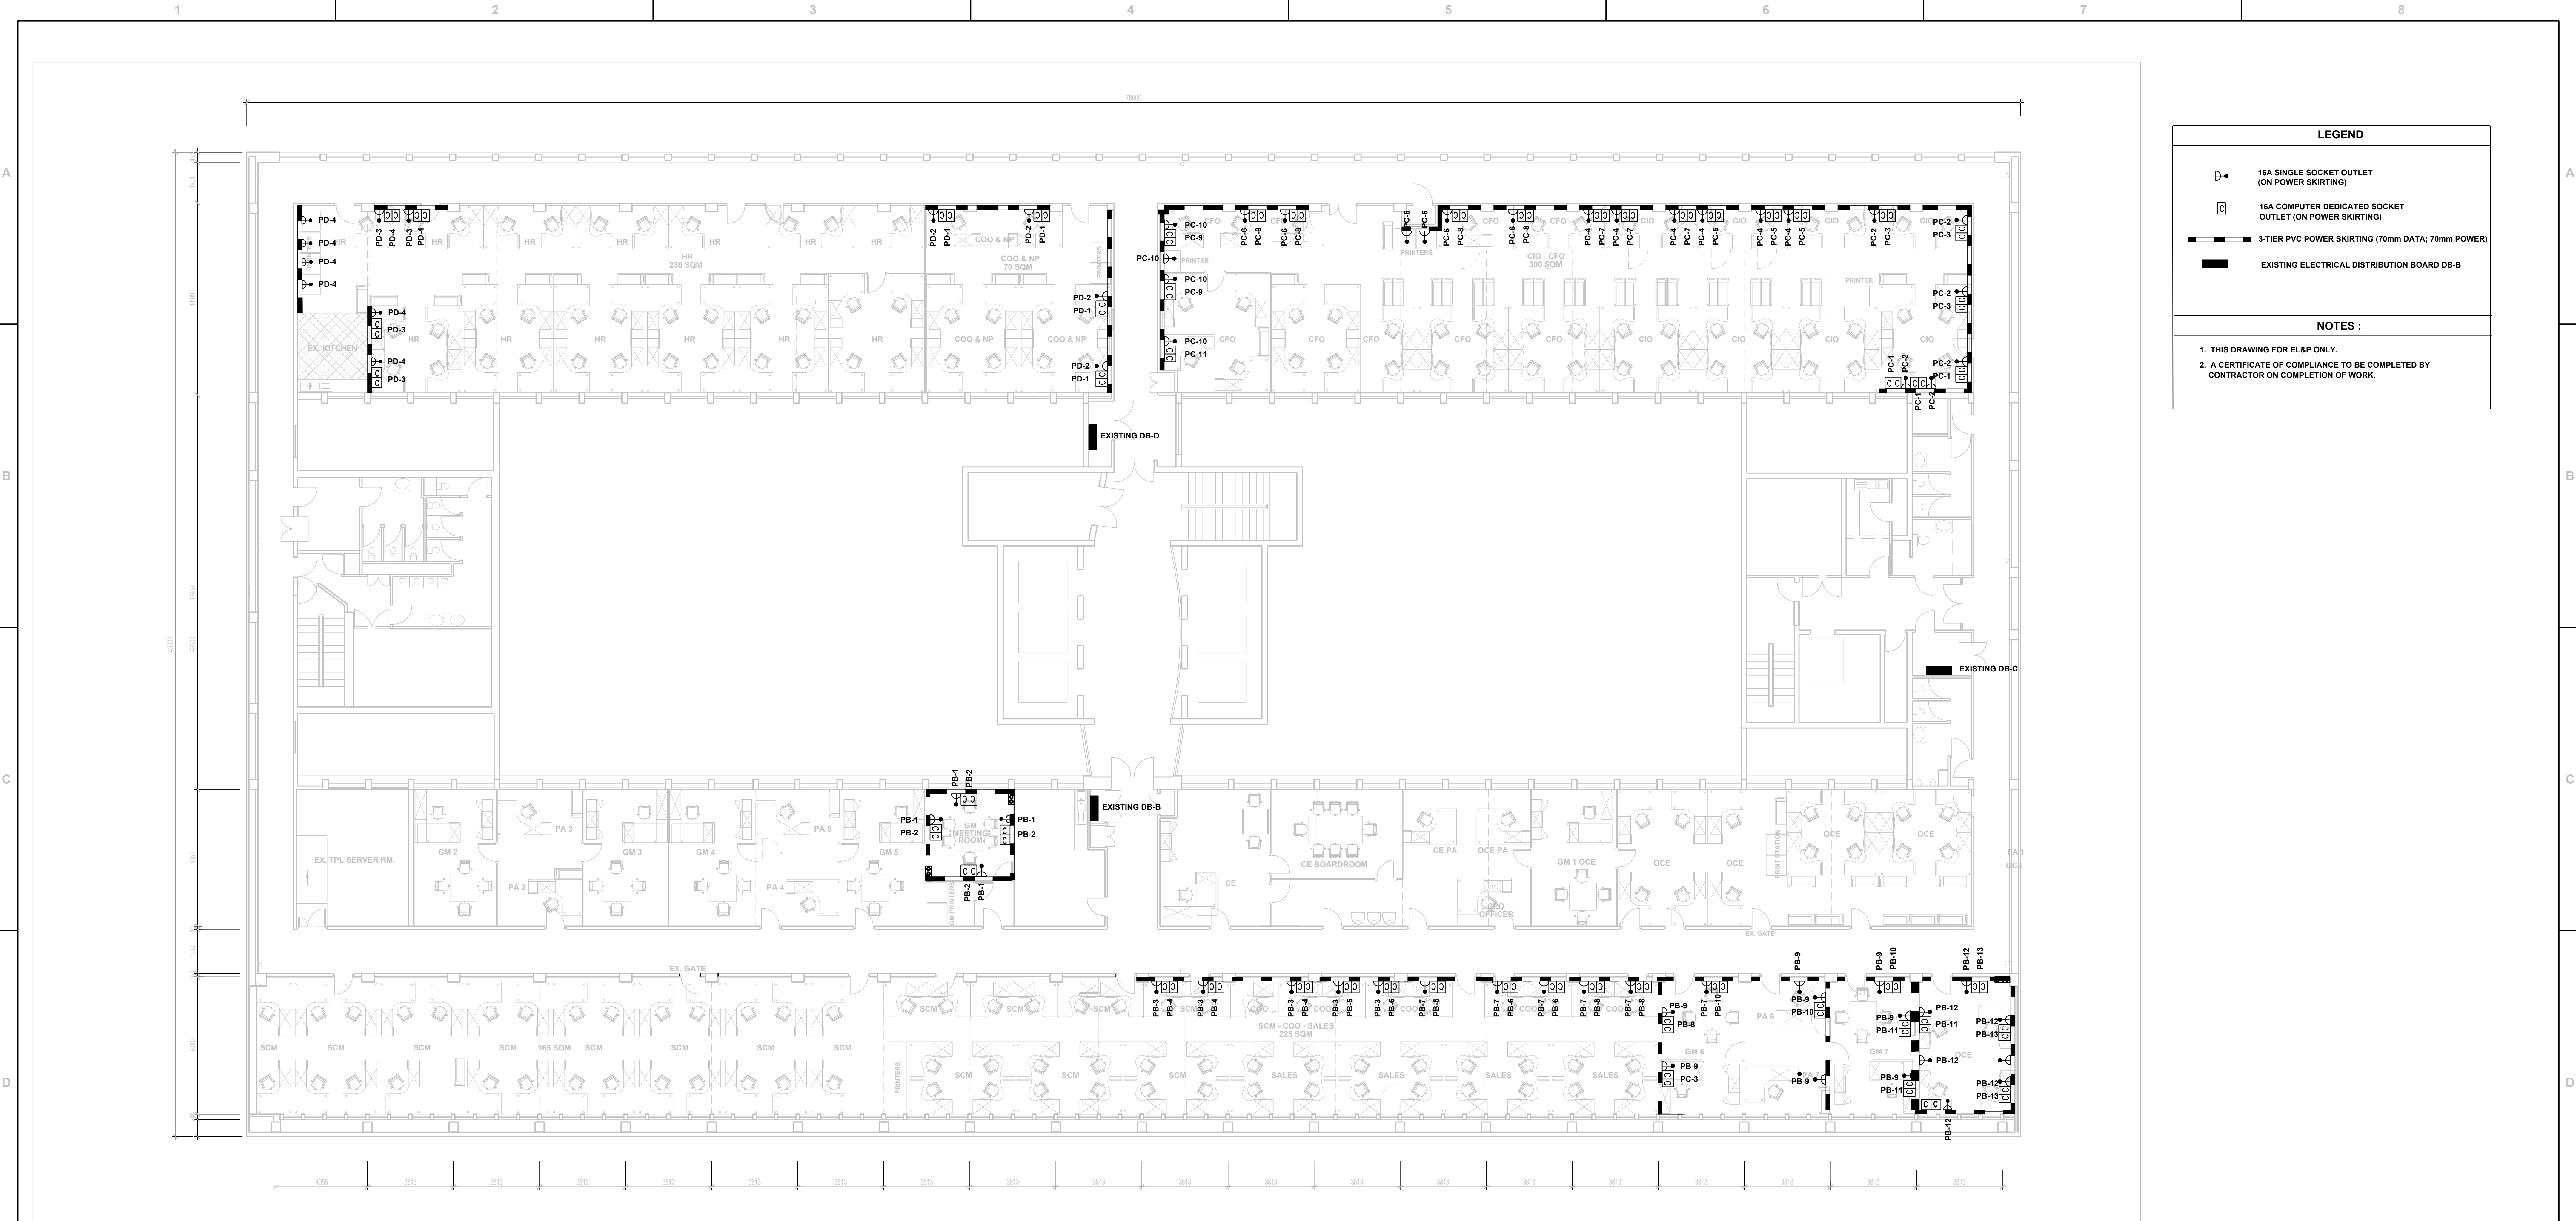
ALL SIGNAGE AS PER TRANSPARENT BRAND GUIDELINES (REFER TO SIGNAGE KIT OF PARTS AND SPECIFICATIONS DOCUMENT)

ALL UNSPECIFIED SIGNAGE TAGS TO BE CONFIRMED ON SITE

ALL HEIGHTS TO BE CONFIRMED ON SITE


ALL SUSPENDED SIGNS TO BE DOUBLE SPOED

[illegible]





SECOND FLOOR POWER LAYOUT
SCALE: 1:100

F			NOTES												TRANSNET CAPITAL PROJECTS										Transnet Port Terminals	
			1. DO NOT SCALE DRAWING - ONLY DIMENSIONS SHOWN TO BE USED.												CONTRACTOR / CONSULTANT										TRANSNET PORT TERMINALS BUILDING										TRANSPORT PORT TERMINALS BUILDING										KINGMEAD OFFICE PARK										TEL: 031 308 6333	
			2. THE CONTRACTOR SHALL VERIFY ALL CONDITIONS, DIMENSIONS AND LEVELS ON THE SITE AND NOTIFY THE NEC SUPERVISOR OF ANY VARIATIONS BEFORE CONSTRUCTION.												TITLE										NAME										SIGN										DATE										CHECKED										ZWN										21										09										21	

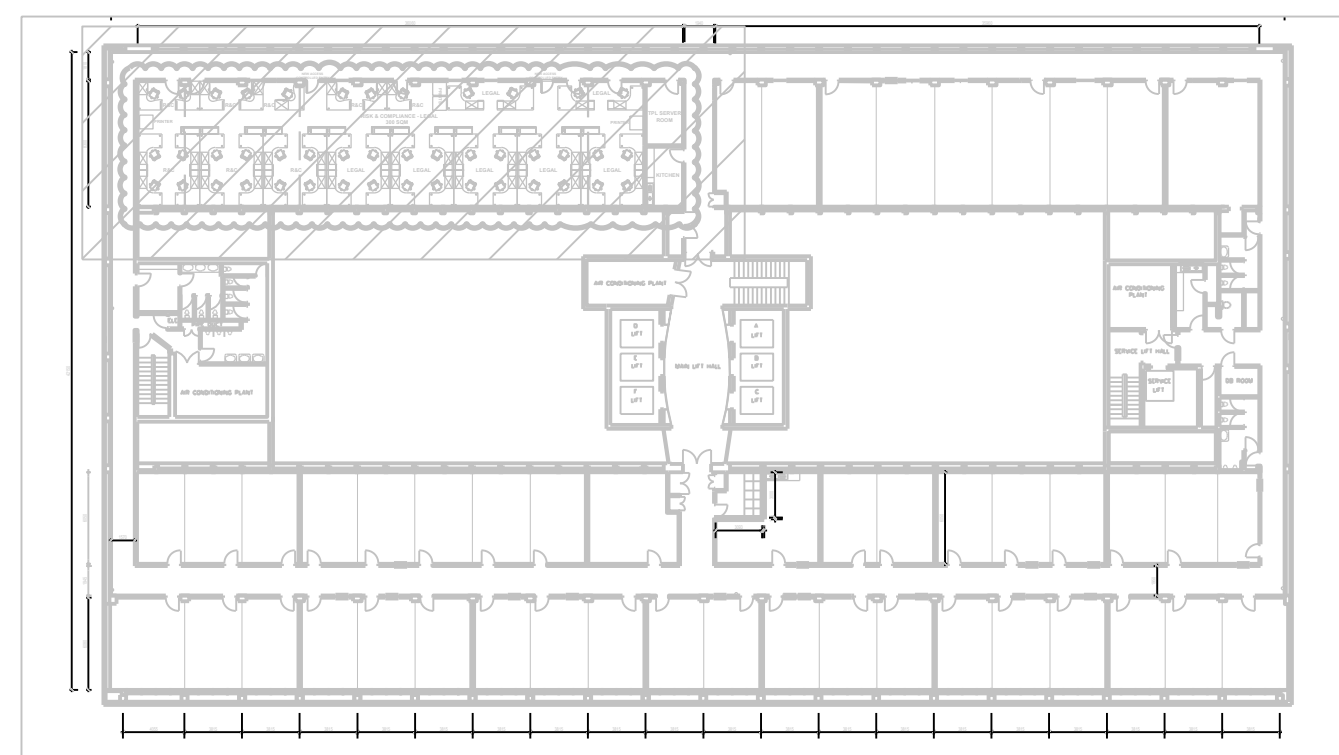

LEGEND	
	EQUAL OR SIMILAR APPROVED TO LIGHTING INNOVATIONS ATOM MAXI DIFFUSE 34W / 4000K LED
	EQUAL OR SIMILAR APPROVED TO LIGHTING INNOVATIONS ATOM MAXI DIFFUSE 34W / 4000K LED EMG/30MIN
	EQUAL OR SIMILAR APPROVED TO BEKA LED DISK MAXI 75W LED
	EQUAL OR SIMILAR APPROVED TO LIGHTING INNOVATIONS ATOM DIFFUSE MIDI 12W
	EQUAL OR SIMILAR APPROVED TO LIGHTING INNOVATIONS ATOM DIFFUSE MIDI 12W EMG/30MIN
	EQUAL OR SIMILAR APPROVED TO BEKA DARI LED RECESSED PANEL 35W
	EQUAL OR SIMILAR APPROVED TO BEKA DARI LED RECESSED PANEL 35W/EMG 15 MIN
	EQUAL OR SIMILAR APPROVED TO BEKA SERIES 300 15W BULKHEAD
	EQUAL OR SIMILAR APPROVED TO LIGHTING INNOVATIONS FASETT WALL LUMINAIRE 13W / 4000K TO BE INSTALLED 2000mm ABOVE FLOOR LEVEL
	EQUAL OR SIMILAR APPROVED TO LIGHTING INNOVATIONS GOLA 15 HE OPAL 13.2 W/m / 4000K TO BE RECESSED INTO WALL
	BEKA 4X2 DALI DIMMER TOUCH PANEL TO BE RECESSED INTO WALL
	16A ONE LEVER DIMMER LIGHT SWITCH 1350mm ABOVE FLOOR LEVEL
	16A ONE-LEVER LIGHT SWITCH TO BE RECESSED INTO WALL
	16A TWO-LEVER LIGHT SWITCH TO BE RECESSED INTO WALL
	16A SINGLE SWITCHED SOCKET OUTLET (TO BE INSTALLED IN STRETCH CEILING VOID)
	EQUAL OR SIMILAR APPROVED TO LEGRAND 16A SINGLE SOCKET OUTLET (300mm ABOVE FLOOR LEVEL)
	16A SINGLE SOCKET OUTLET (ON POWER SKIRTING)
	16A SINGLE SWITCHED SOCKET OUTLET (TO BE INSTALLED 3800mm ABOVE FLOOR)
	16A SINGLE SWITCHED SOCKET OUTLET (TO BE INSTALLED IN CEILING VOID)
	EQUAL OR SIMILAR APPROVED TO LEGRAND 16A DOUBLE SOCKET OUTLET (300mm ABOVE FLOOR LEVEL)
	EQUAL OR SIMILAR APPROVED TO LEGRAND 16A DOUBLE SOCKET OUTLET (1350mm ABOVE FLOOR LEVEL)
	EQUAL OR SIMILAR APPROVED TO LEGRAND UNDERFLOOR BOX WITH 16A NON DEDICATED DOUBLE SOCKET OUTLET
	16A COMPUTER DEDICATED SOCKET OUTLET (ON POWER SKIRTING)
	EQUAL OR SIMILAR APPROVED TO LEGRAND 2-TIER POWER SKIRTING (70mm² DATA; 70mm² POWER)
	60A SINGLE PHASE ISOLATOR TO BE INSTALLED 2200mm ABOVE FLOOR LEVEL
	60A SINGLE PHASE ISOLATOR TO BE INSTALLED 1350mm ABOVE FLOOR LEVEL
	EQUAL OR SIMILAR APPROVED TO MAGNET SCH OCCUPANCY SENSOR
	EQUAL OR SIMILAR APPROVED TO ACDC DYNAMICS R-700 OCCUPANCY SENSOR SURFACE MOUNTED 3000mm ABOVE FLOOR LEVEL
	EQUAL OR SIMILAR APPROVED TO ACDC DYNAMICS CIRCUMAT PRO OR OCCUPANCY SENSOR SURFACE MOUNTED 3700mm ABOVE FLOOR LEVEL
— 3x32 PIPE — 3X32mm PVC SLEEVE PIPES CHASED IN THE FLOOR	
	EXISTING ELECTRICAL DISTRIBUTION BOARD DB-B
NOTES :	
1. THIS DRAWING FOR EL&P ONLY.	
2. A CERTIFICATE OF COMPLIANCE TO BE COMPLETED BY CONTRACTOR ON COMPLETION OF WORK.	

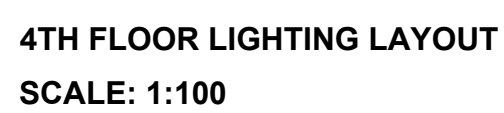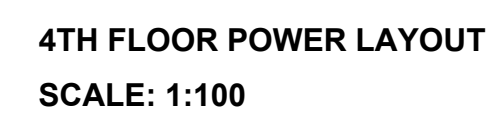[illegible]



Transport Port Terminals

THOMAS LEE, REG NO. H00000000

TRANSPORT PORT TERMINALS BUILDING

KINGDOM EXHIBIT OFFICE

STATIONARY DIMENSION STREET, DURBAN


TEL : 031 308 8333

TRANSNET

TRANSPORT PORT TERMINALS



**PROPOSED TPT
OFFICE RELOCATION TO
202 ANTON LEMBEDE STREET
DURBAN
FOURTH FLOOR EL&P LAYOUT**

PROJECT NUMBER	DWG	FREQ	DWG	TYPE	DRAWING NO.	SHEET	REV	ID
					1-0-0-0-1	1		1-0-1-A

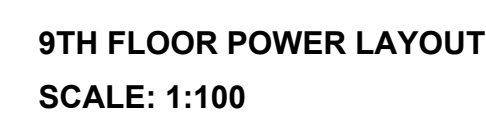

NOTES :

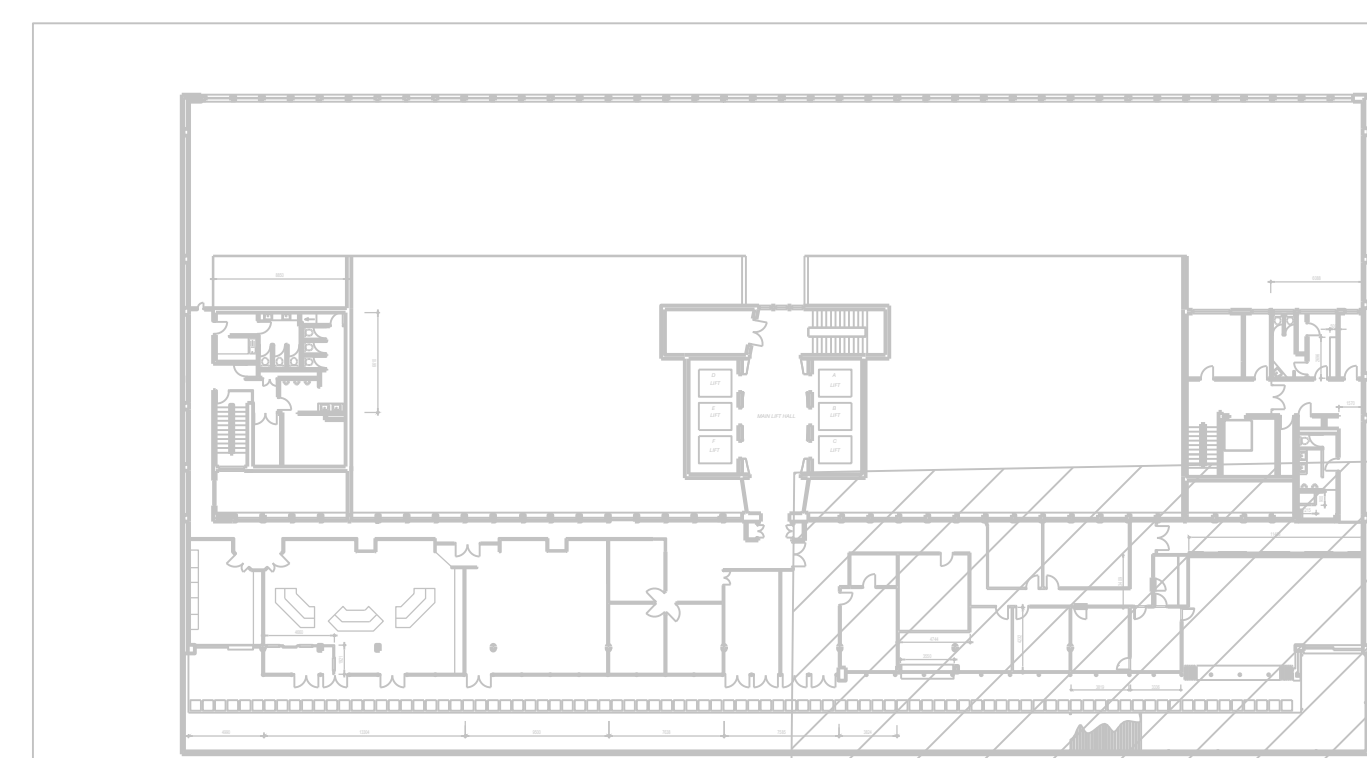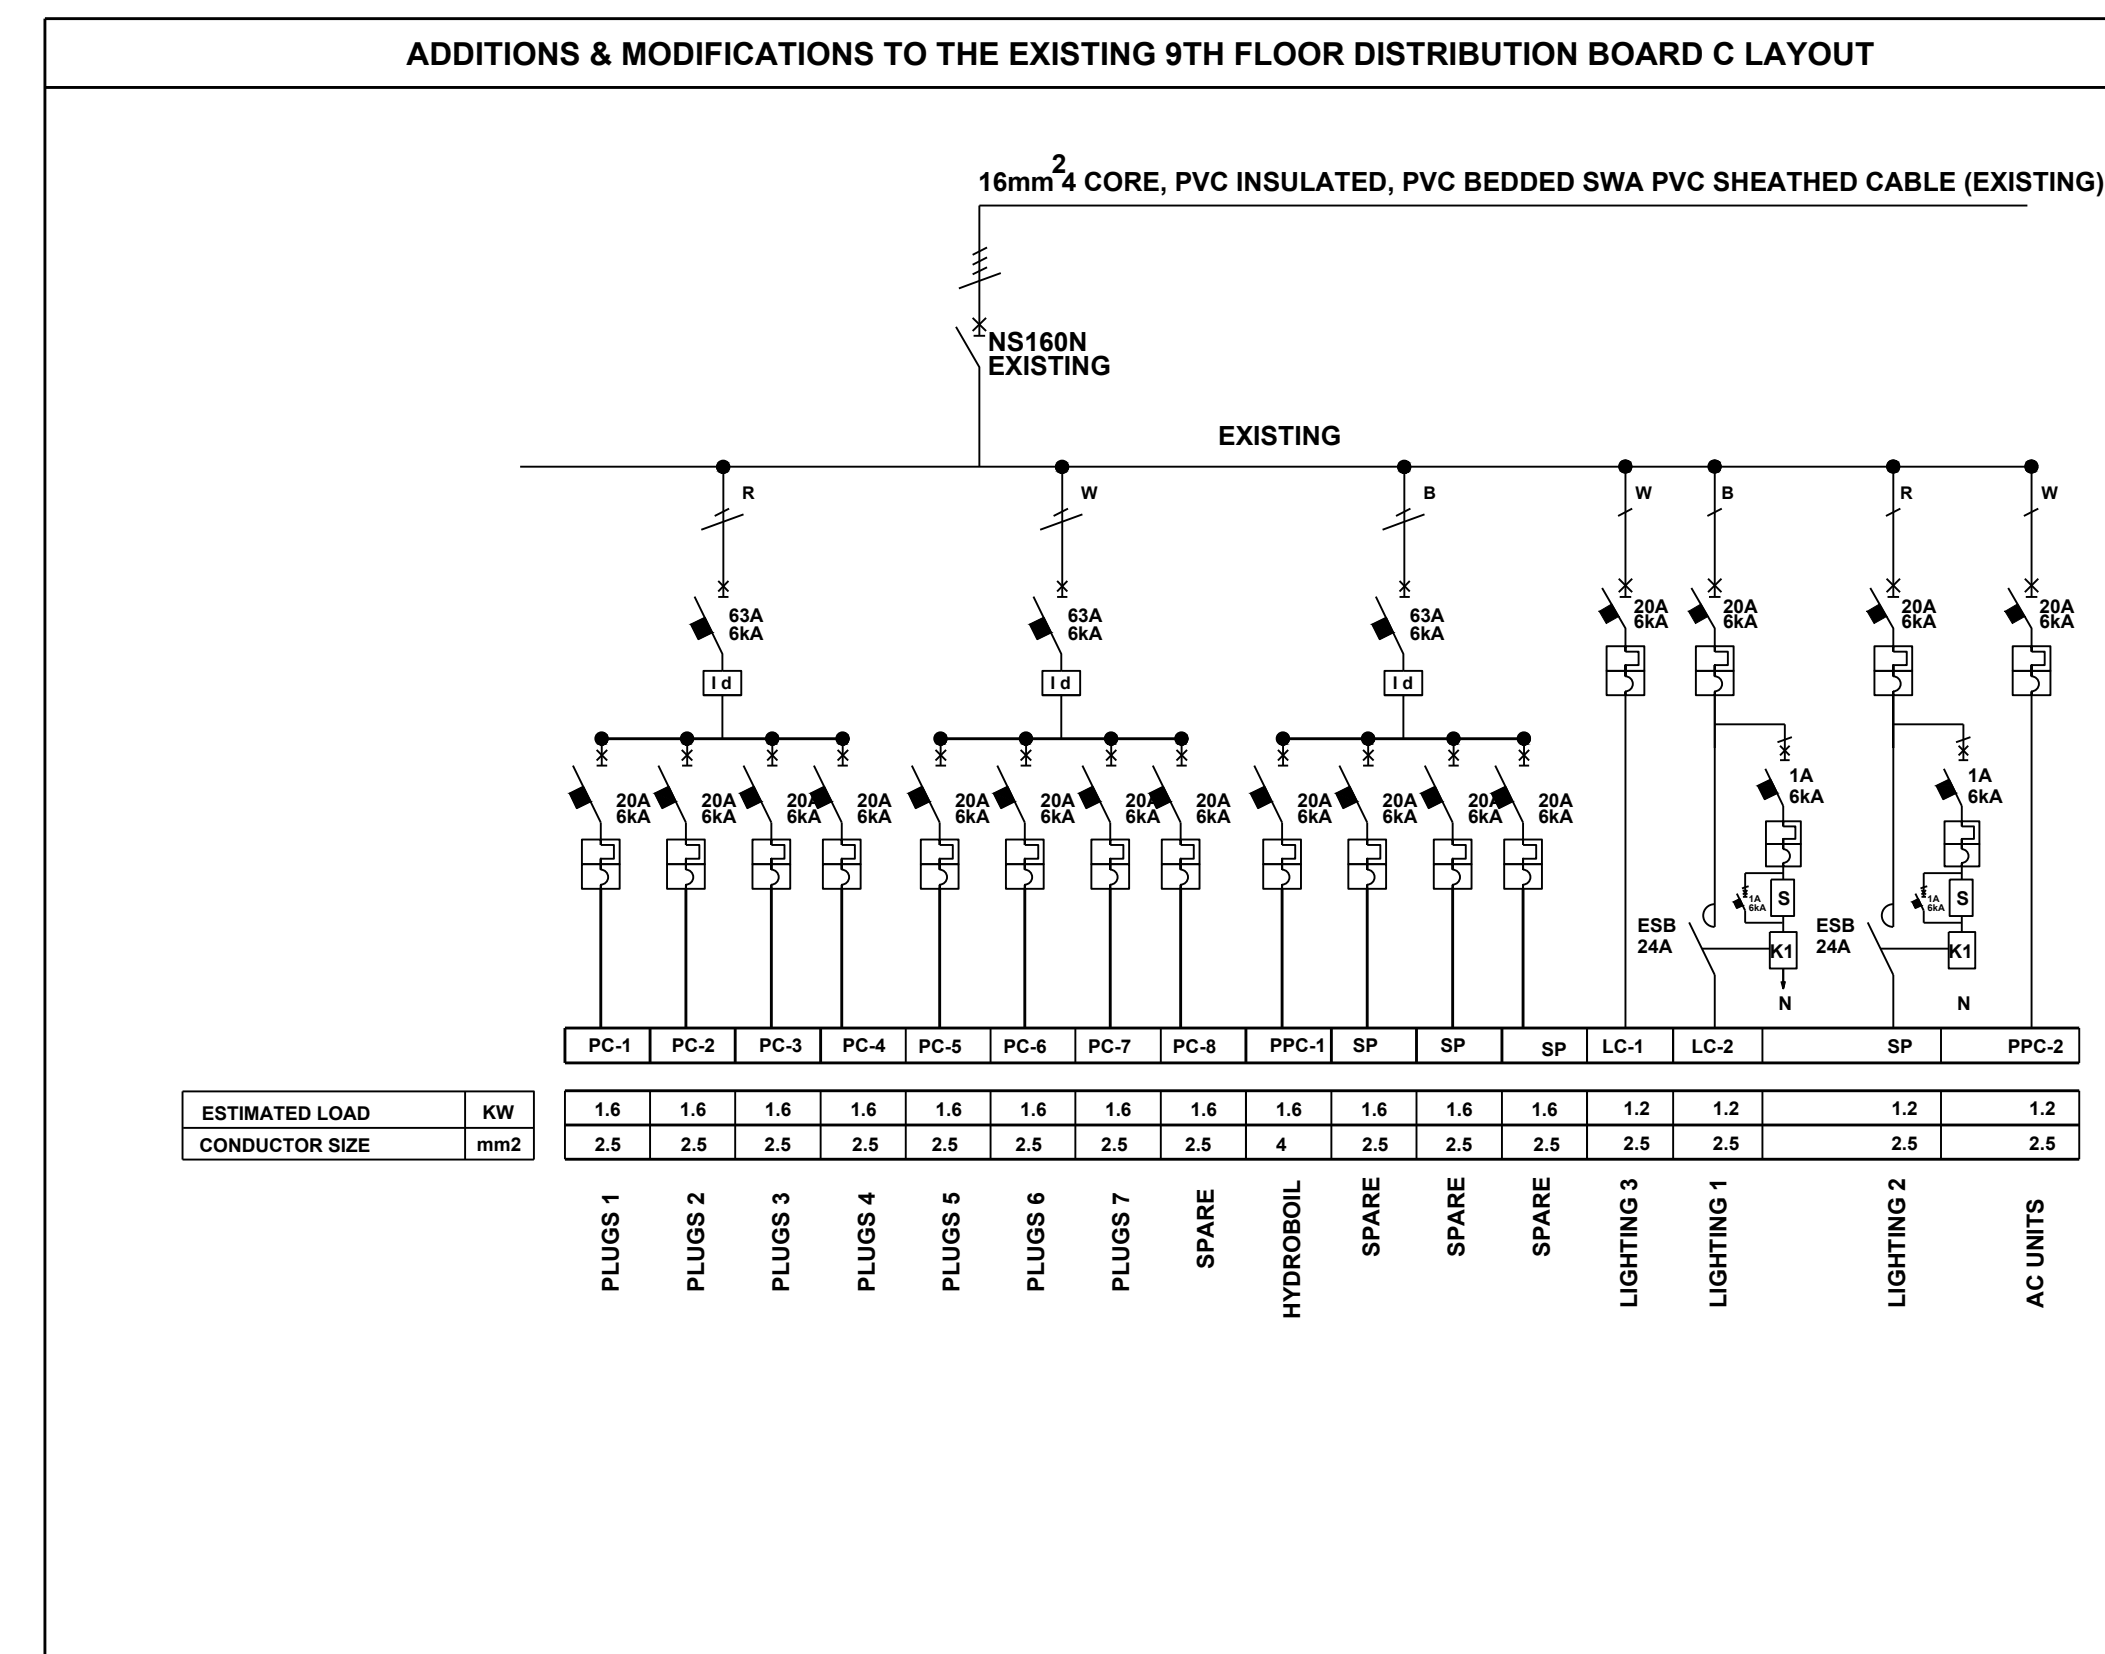1. THIS DRAWING FOR EL&P ONLY.
2. A CERTIFICATE OF COMPLIANCE TO BE COMPLETED BY CONTRACTOR ON COMPLETION OF WORK.













NOTES

1. DO NOT SCALE DRAWING - ONLY DIMENSIONS SHOWN TO BE USED.

2. THE CONTRACTOR SHALL VERIFY ALL CONDITIONS, DIMENSIONS AND LEVELS ON THE SITE AND NOTIFY THE NEC SUPERVISOR OF ANY VARIATIONS BEFORE CONSTRUCTION.

										CONTRACTOR / CONSULTANT				TRANSPNET CAPITAL PROJECTS						Transnet Port Terminals							
										TITLE NAME SIGN DATE				BROWN LP SIGN DATE CHECKED ZWN SIGN DATE REVISION LP SIGN DATE CHECKED SM SIGN DATE						TRANSPNET LTD. REG NO 1900000000 TRANSPNET PORT TERMINALS BUILDING KNOWLEDGE OFFICE PARK STALWATER DUMFRIES STREET DURBAN TEL 031 958 8333							
										OPERATING DIVISIONS										TRANSPNET PORT TERMINALS							
										TITLE NAME SIGN DATE				PR.ENG / PR.TECHN. PR. ARCH						PROPOSED TPT OFFICE RELOCATION TO 202 ANTON LEMBEDE STREET DURBAN							
GA ISSUED FOR TENDER										LP ZWN SM 21/09/21				NAME  DATE 21/09/21						NINTH FLOOR: THINK TANK EL&P LAYOUT							
NO. DESCRIPTION BY CHKD APPD DATE										REG NUMBER 1900000000				SCALE: 1:100						PROJECT NUMBER SD PHS 1TYPE DRAWING NO SHEET REV ID 1-1000-ELEA-00007-0110-A							
REVISIONS This Document excluding all design and information therein is Confidential Intellectual Property of Transnet. Copyrights and all other powers are reserved by Transnet. This Document must not be used for any unauthorised purpose.																											

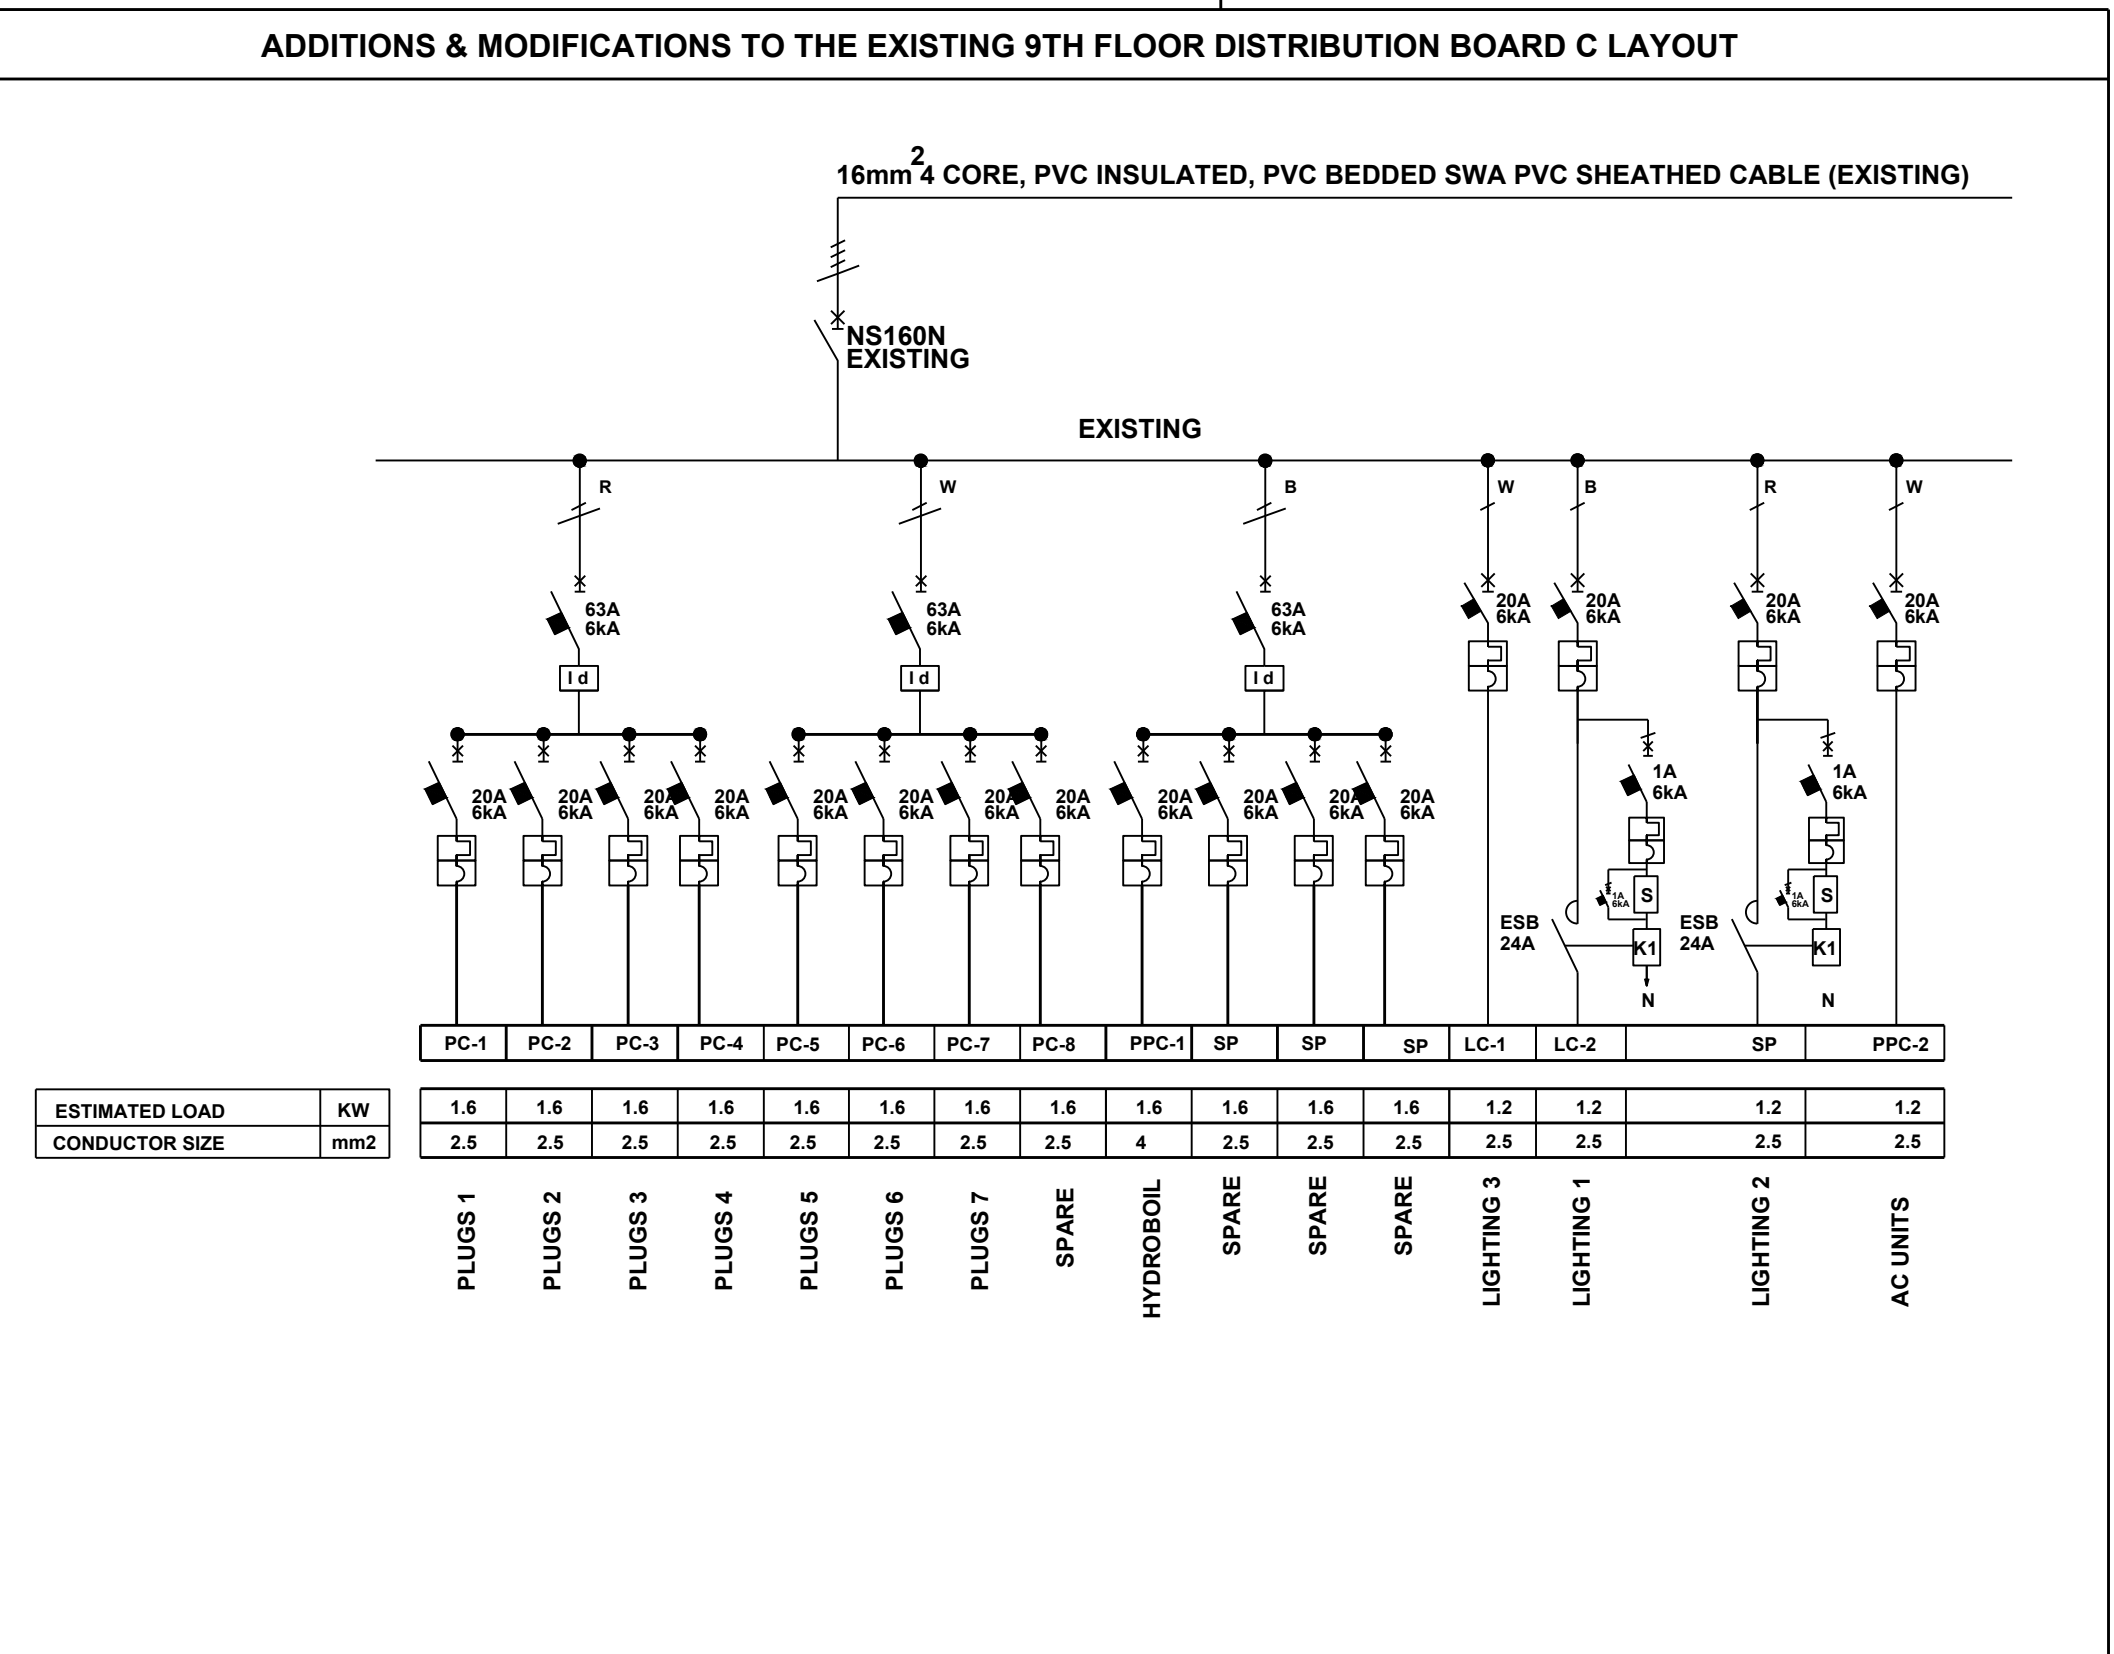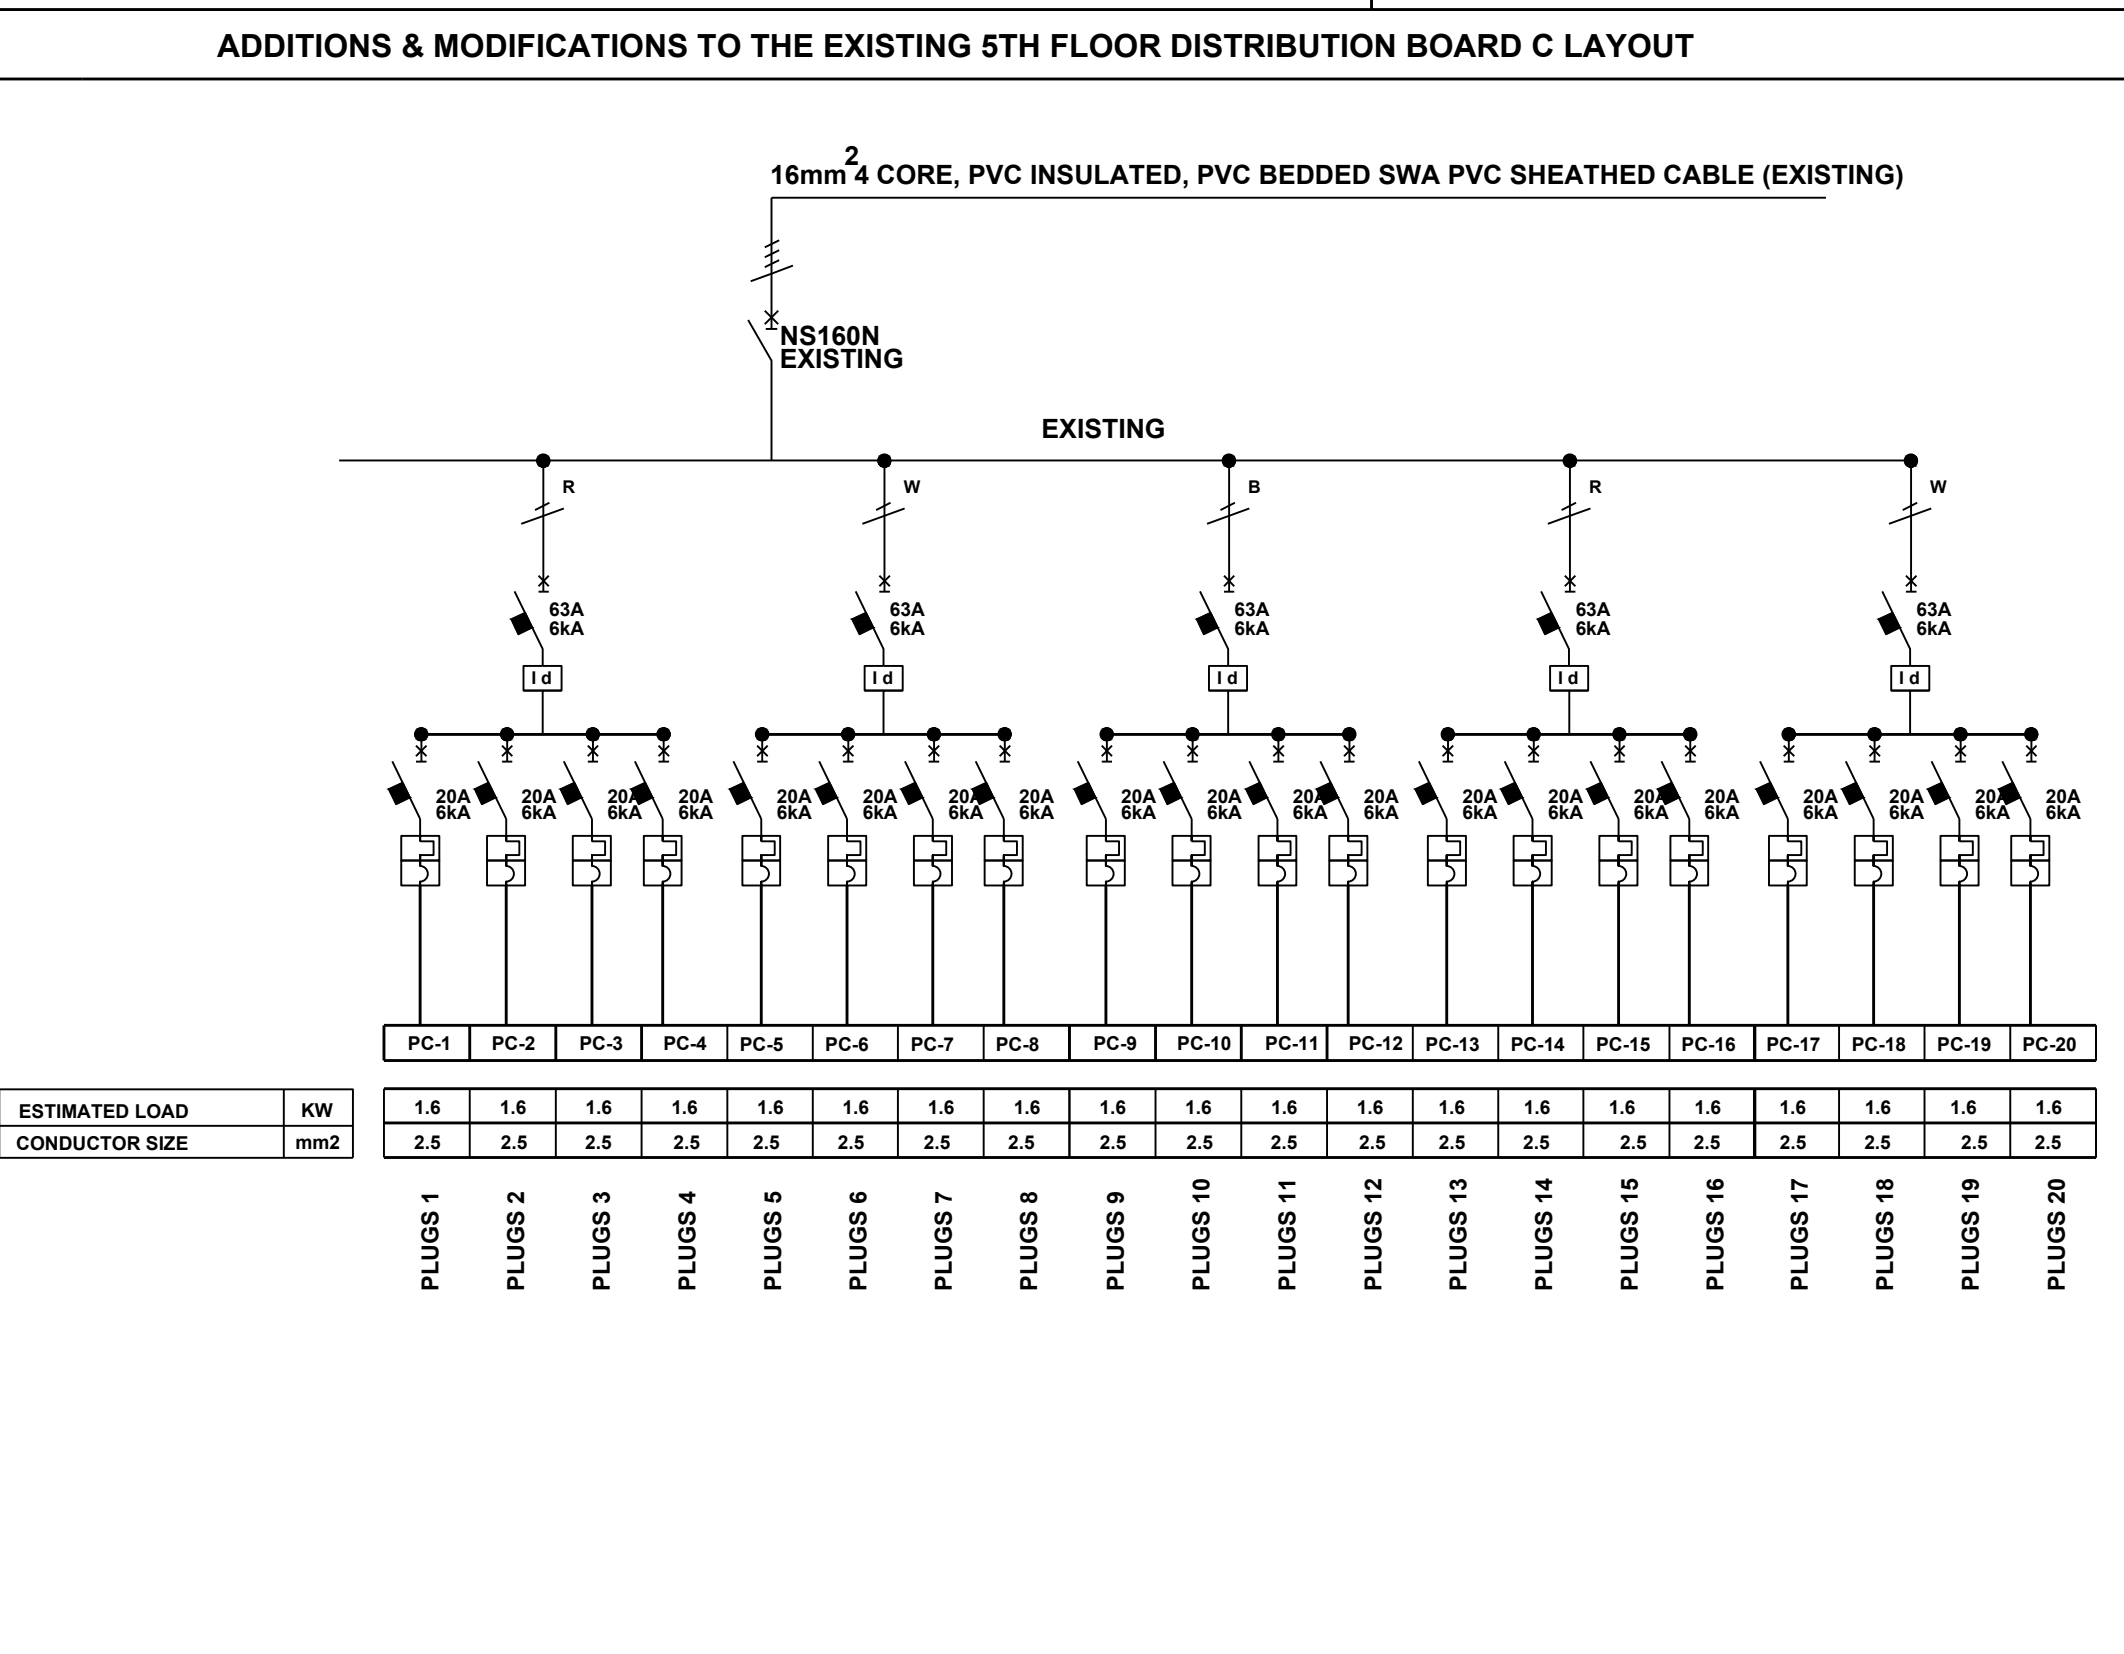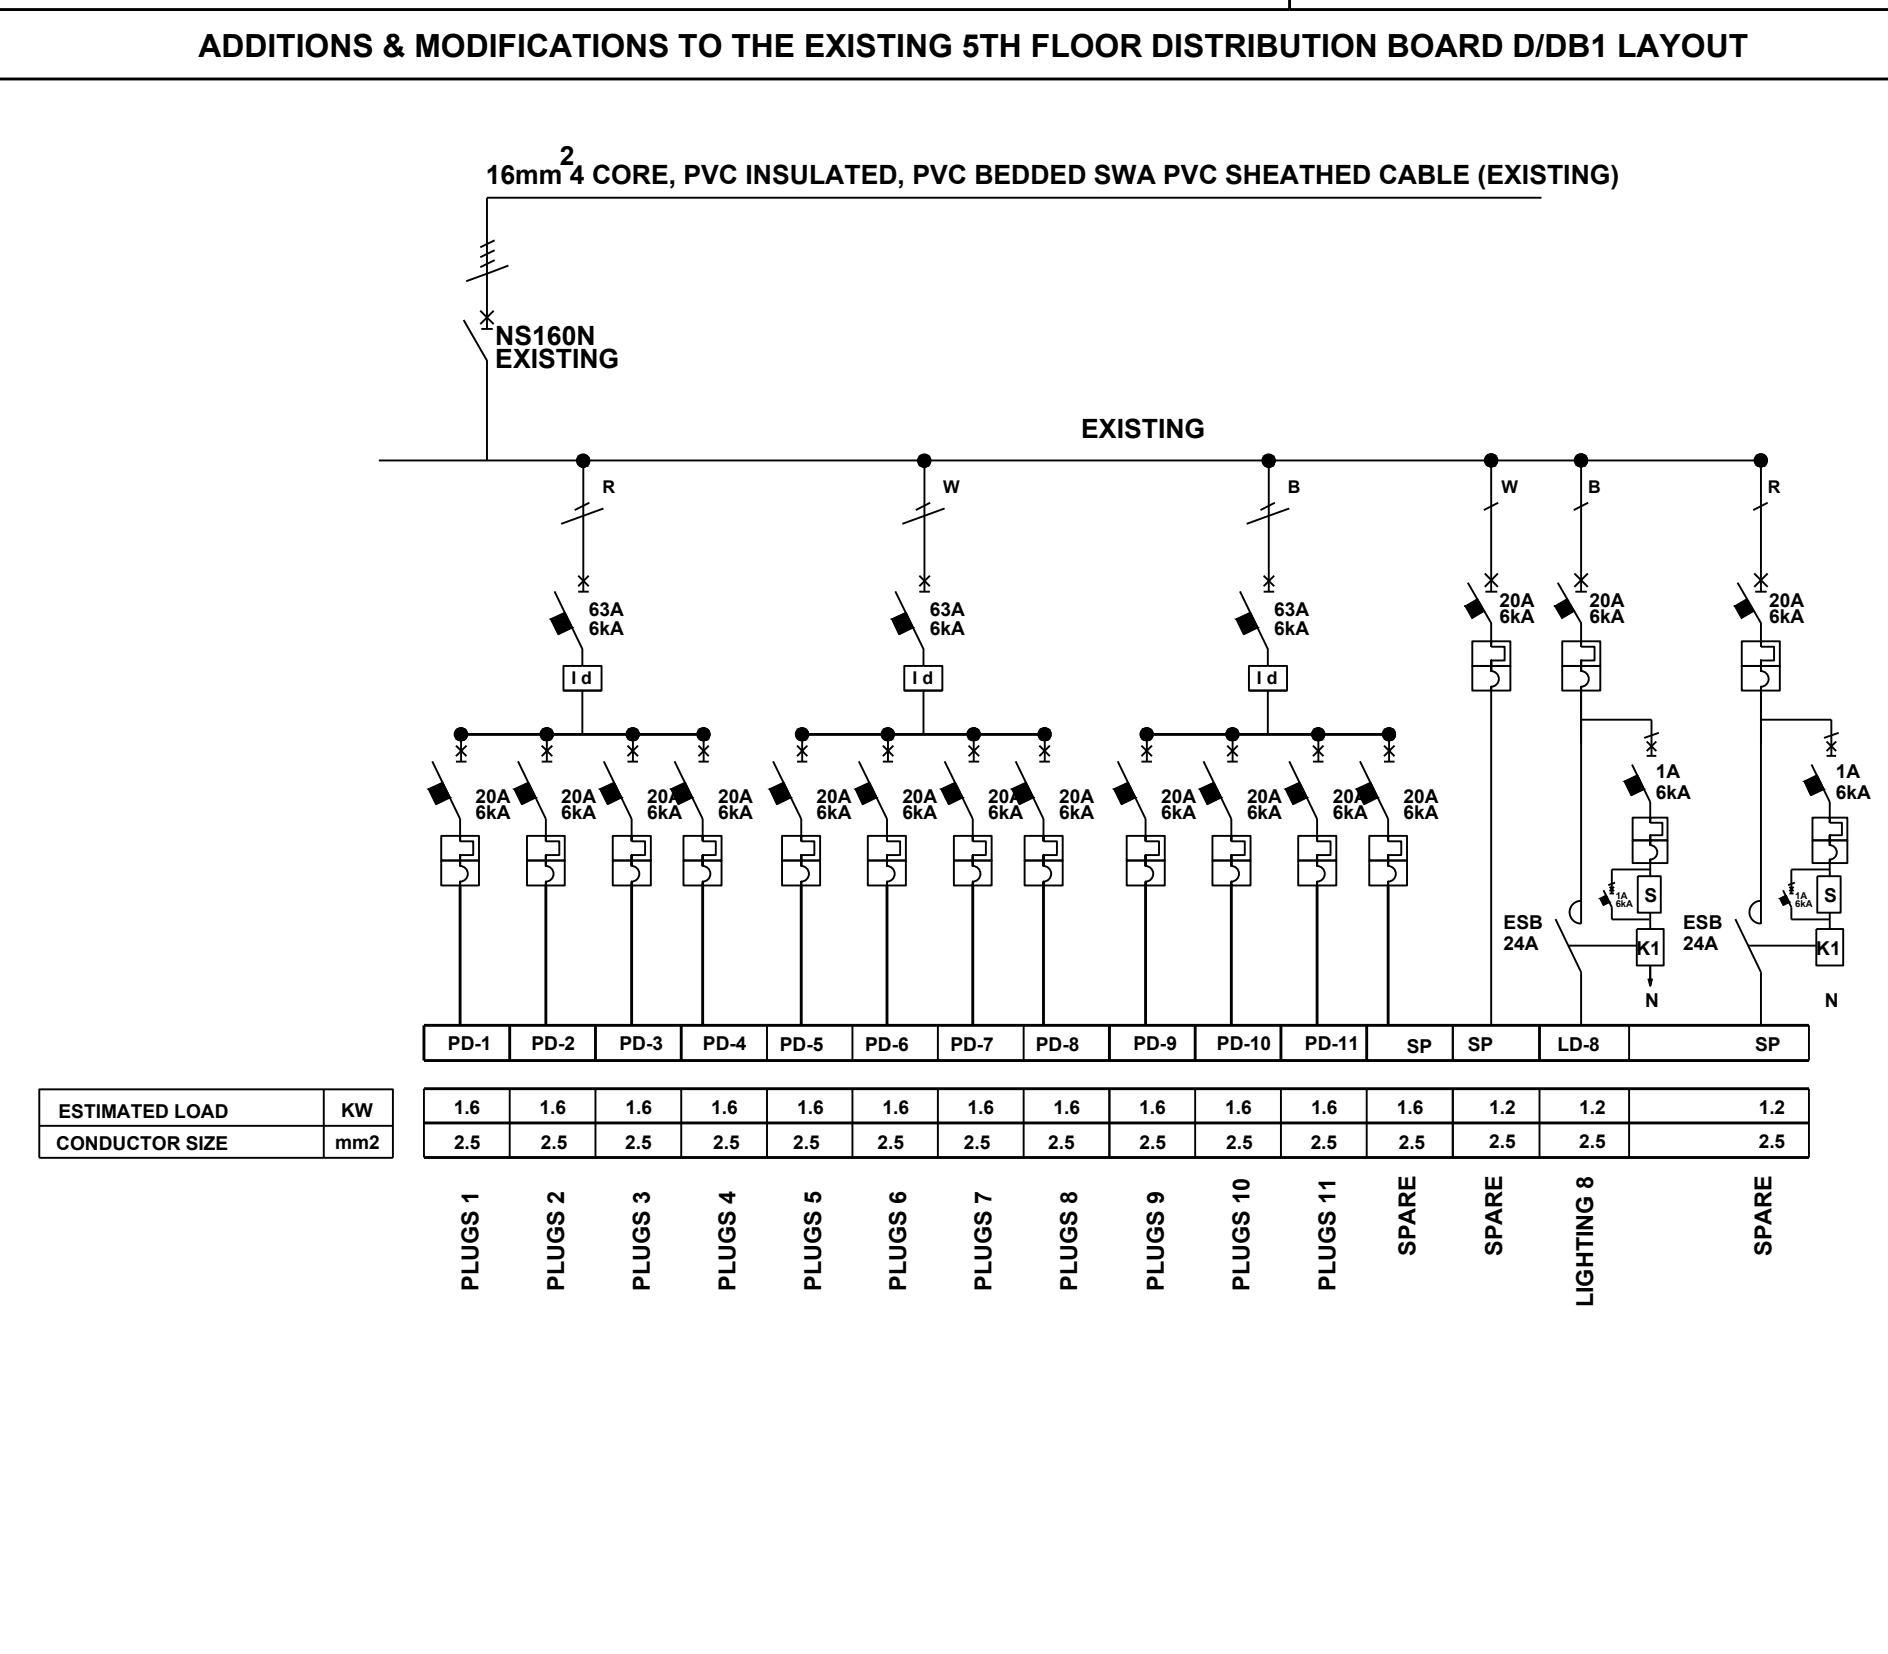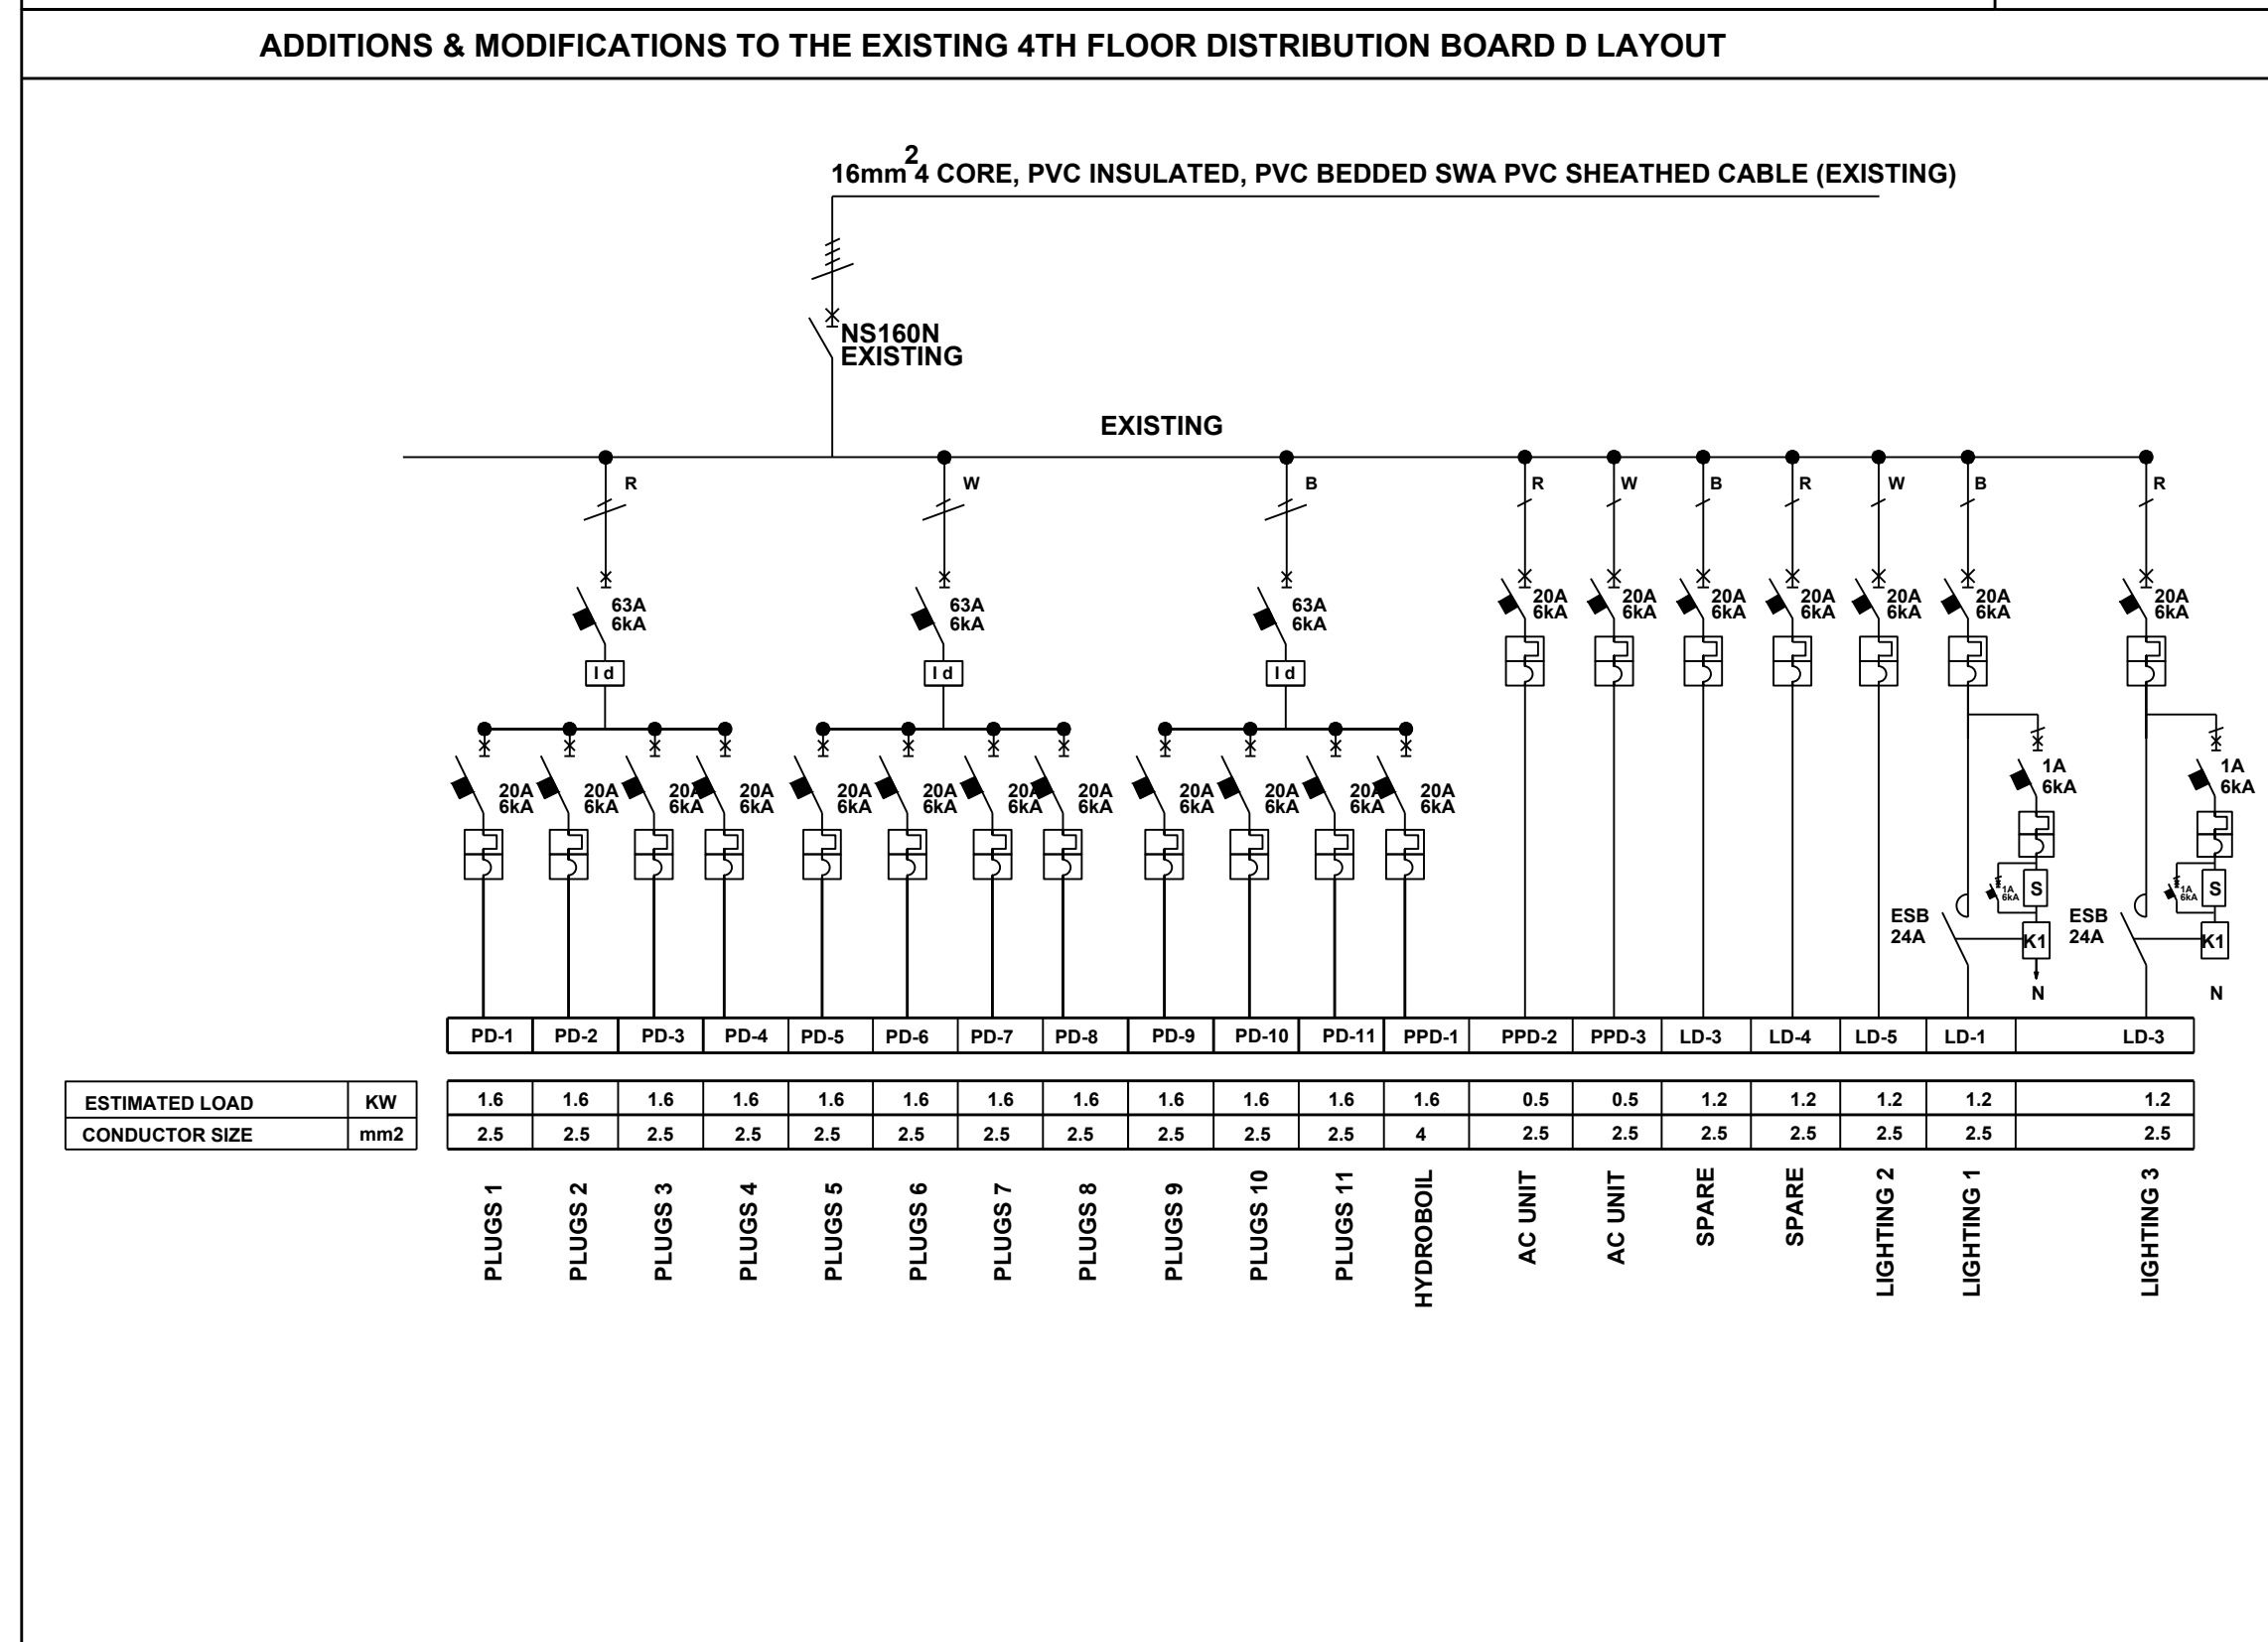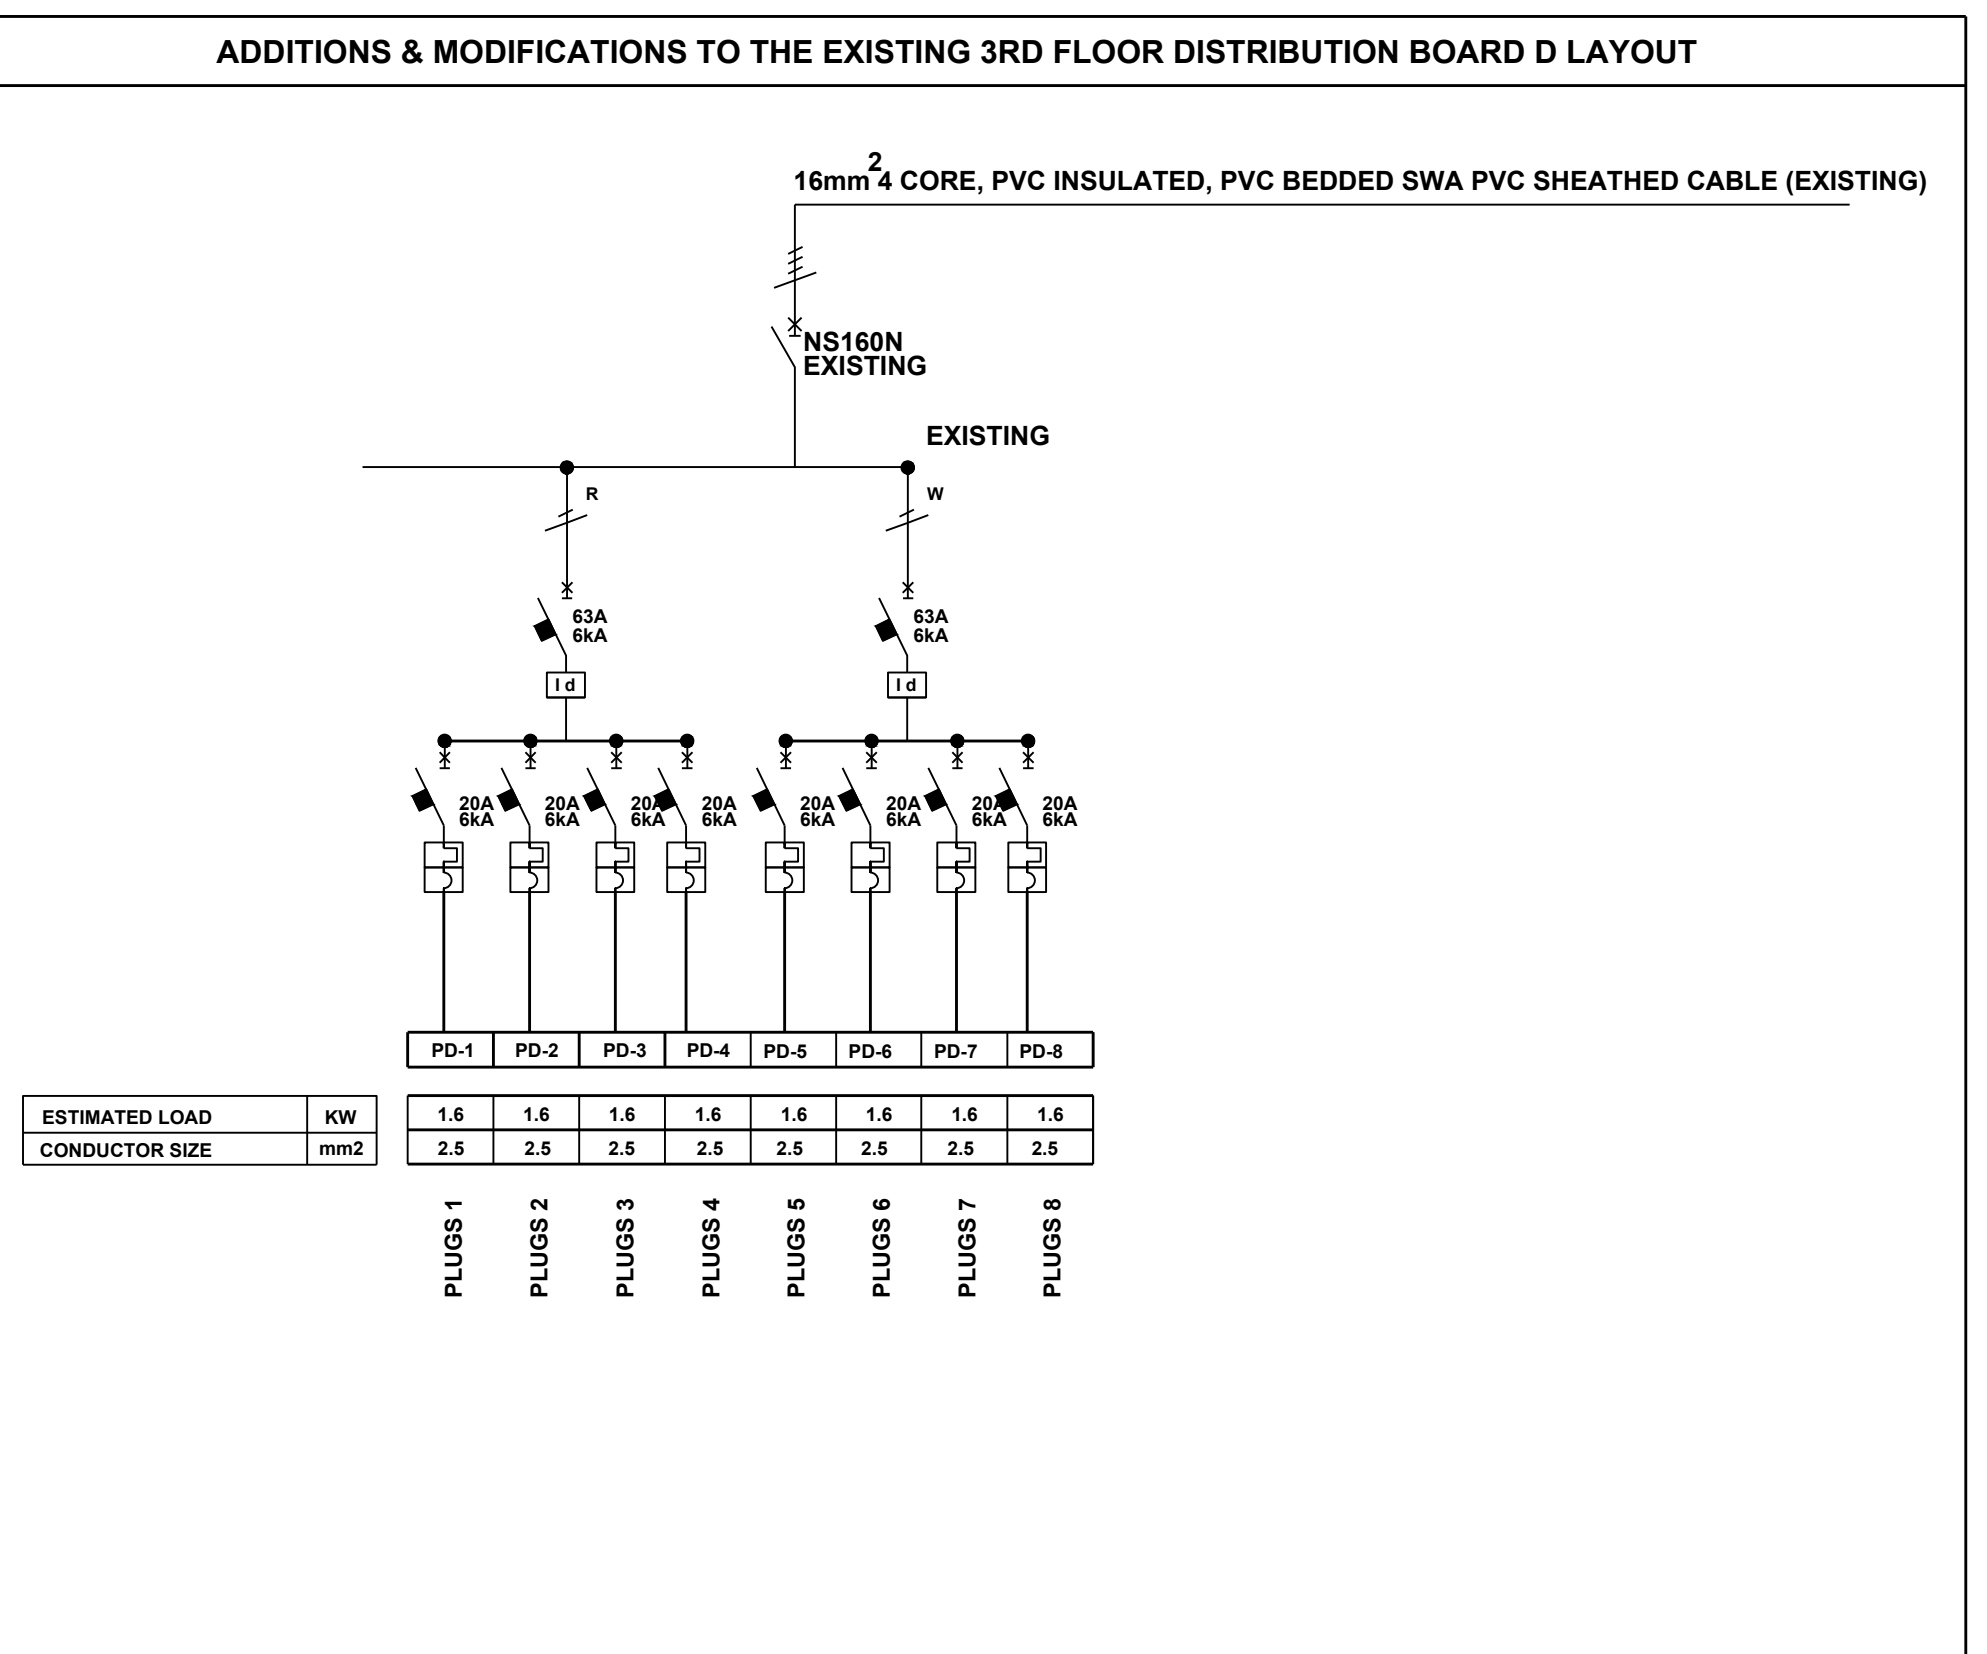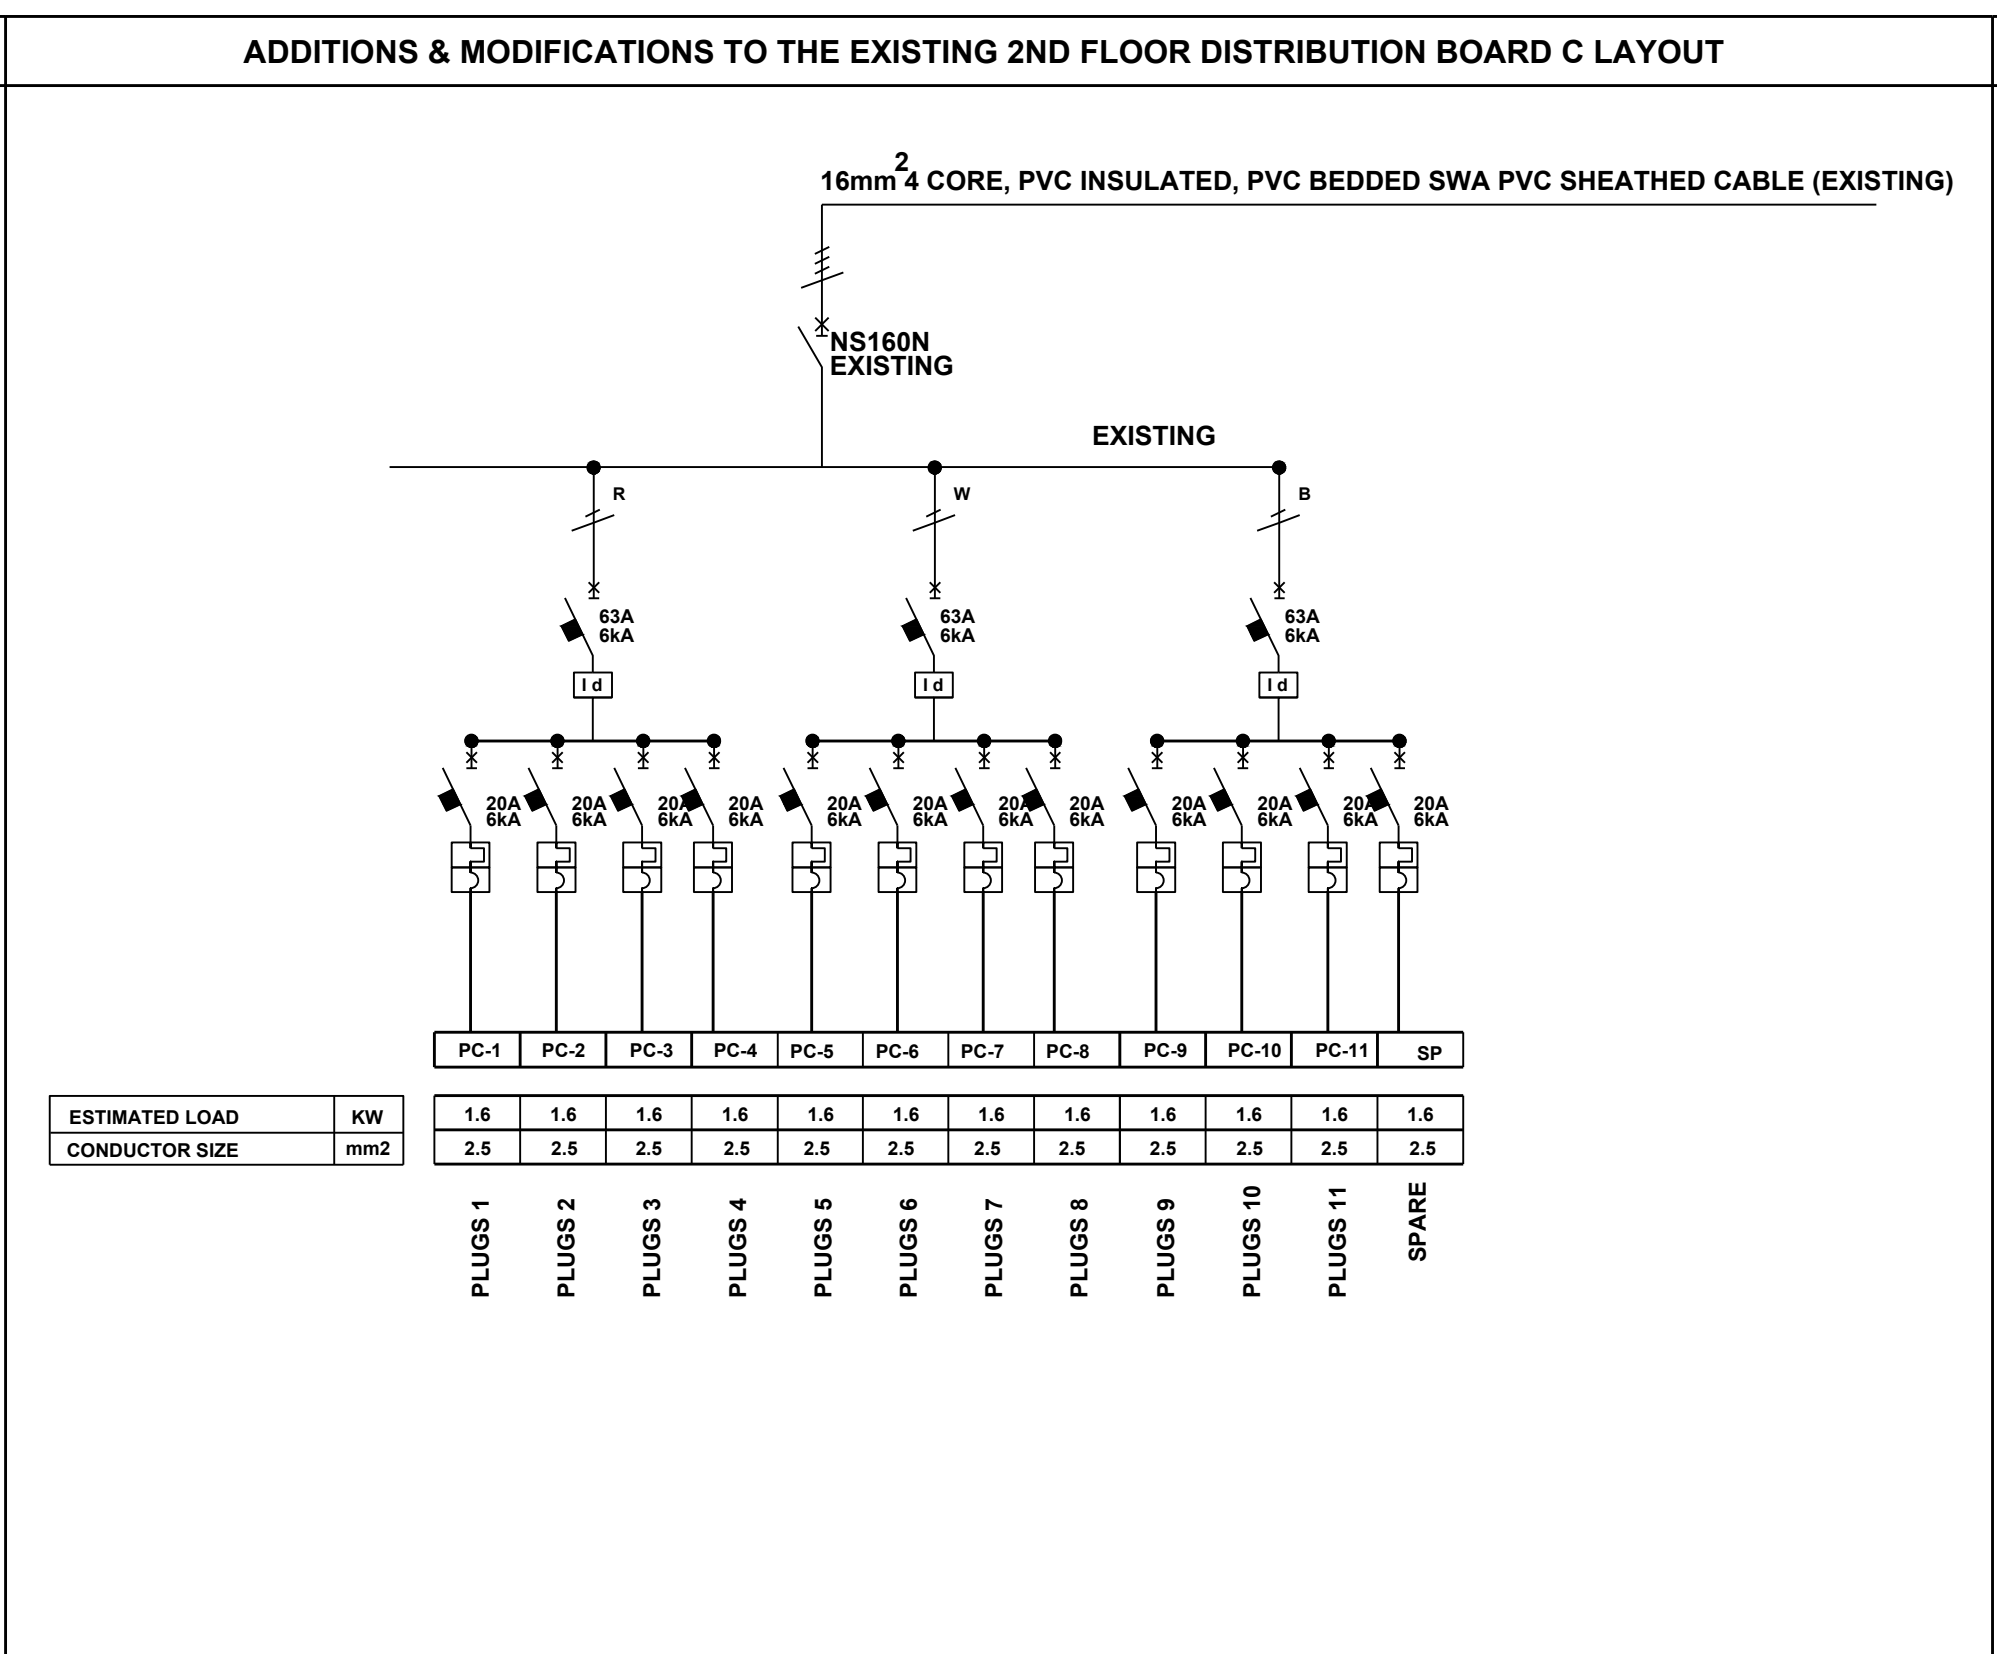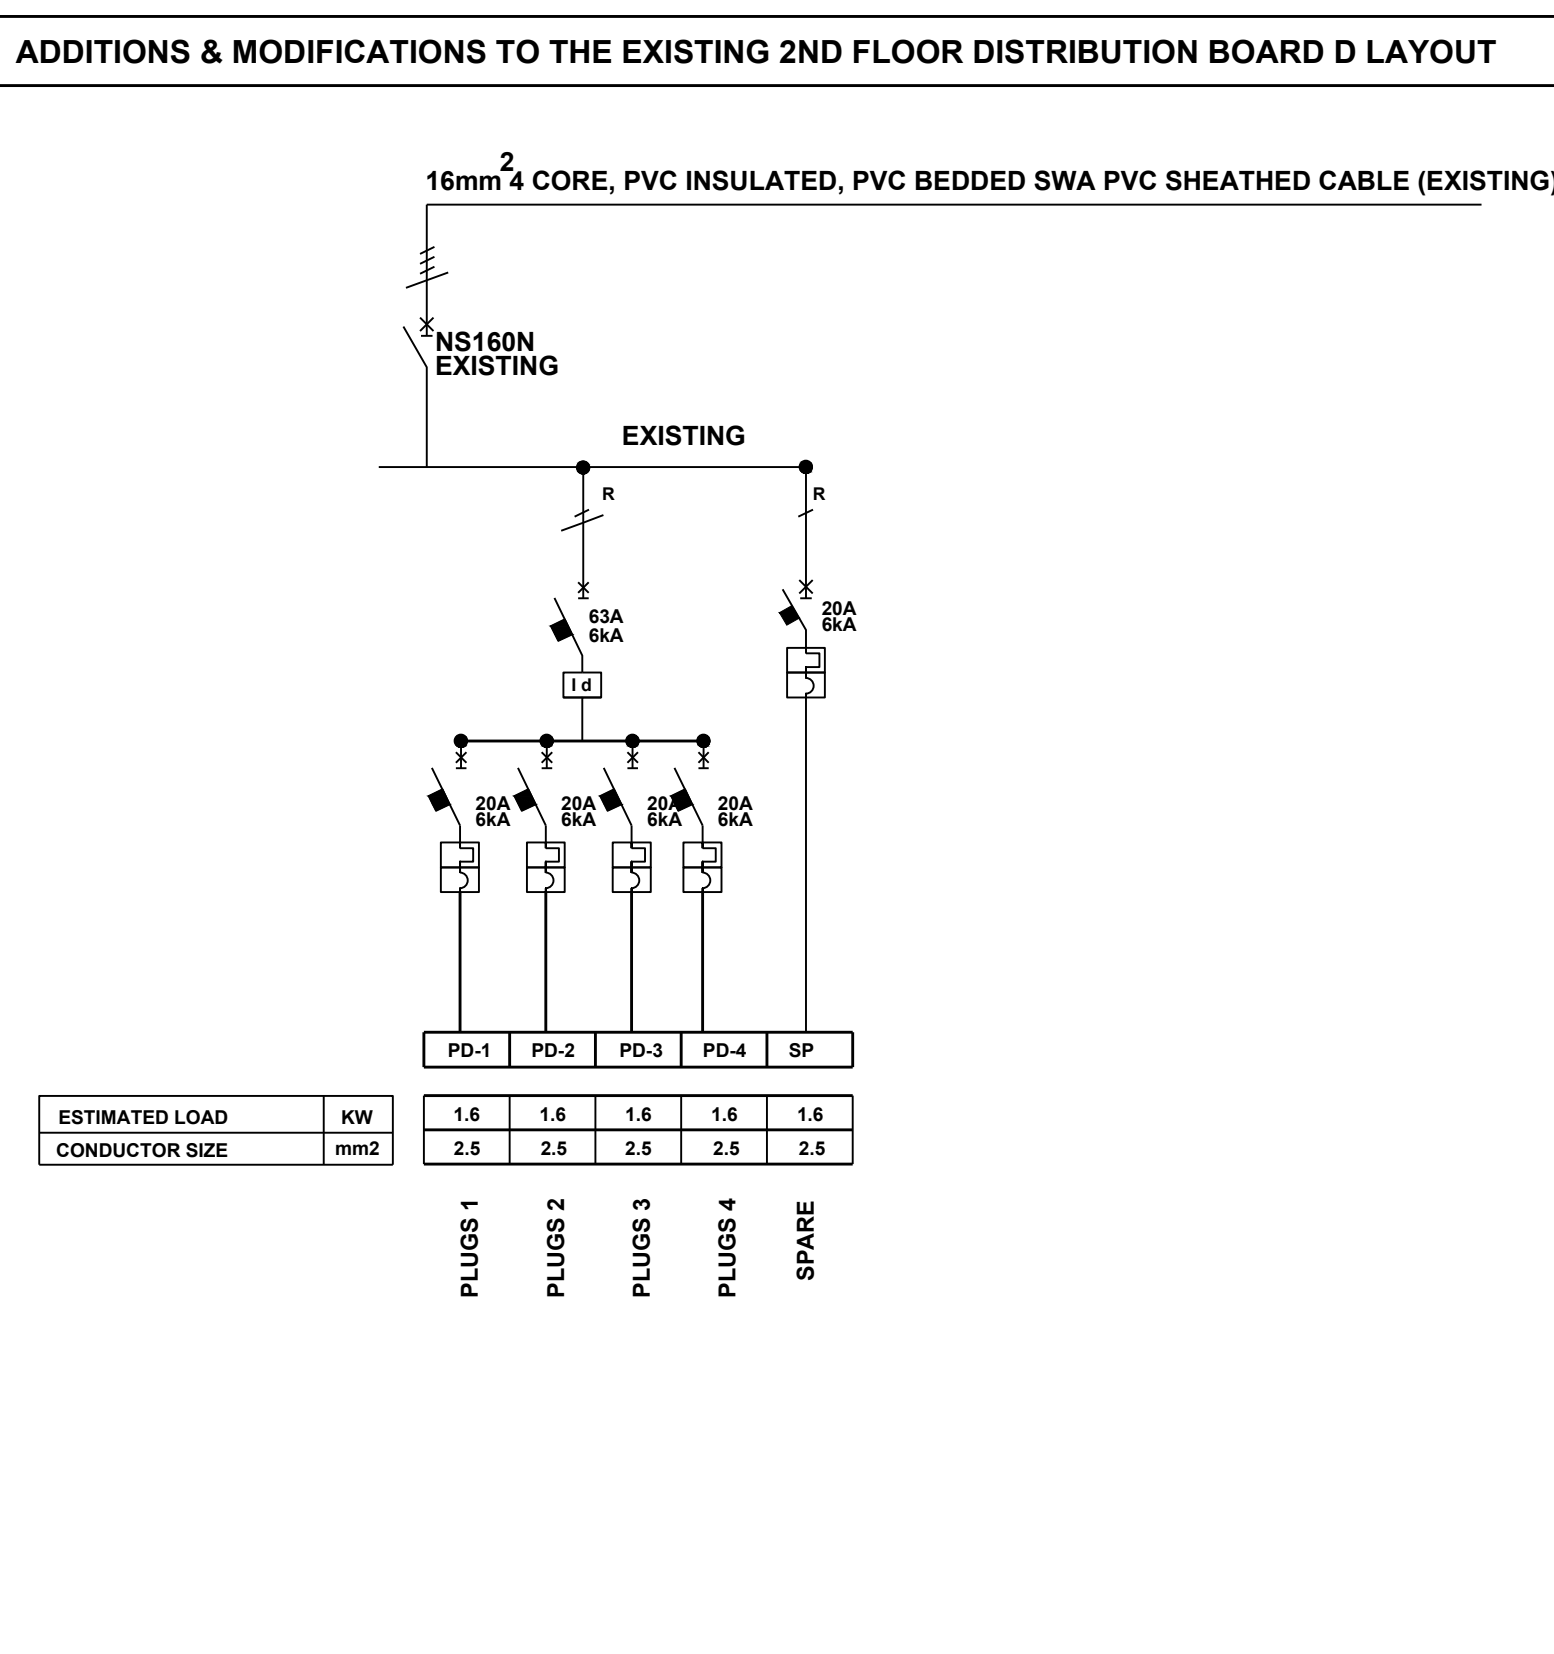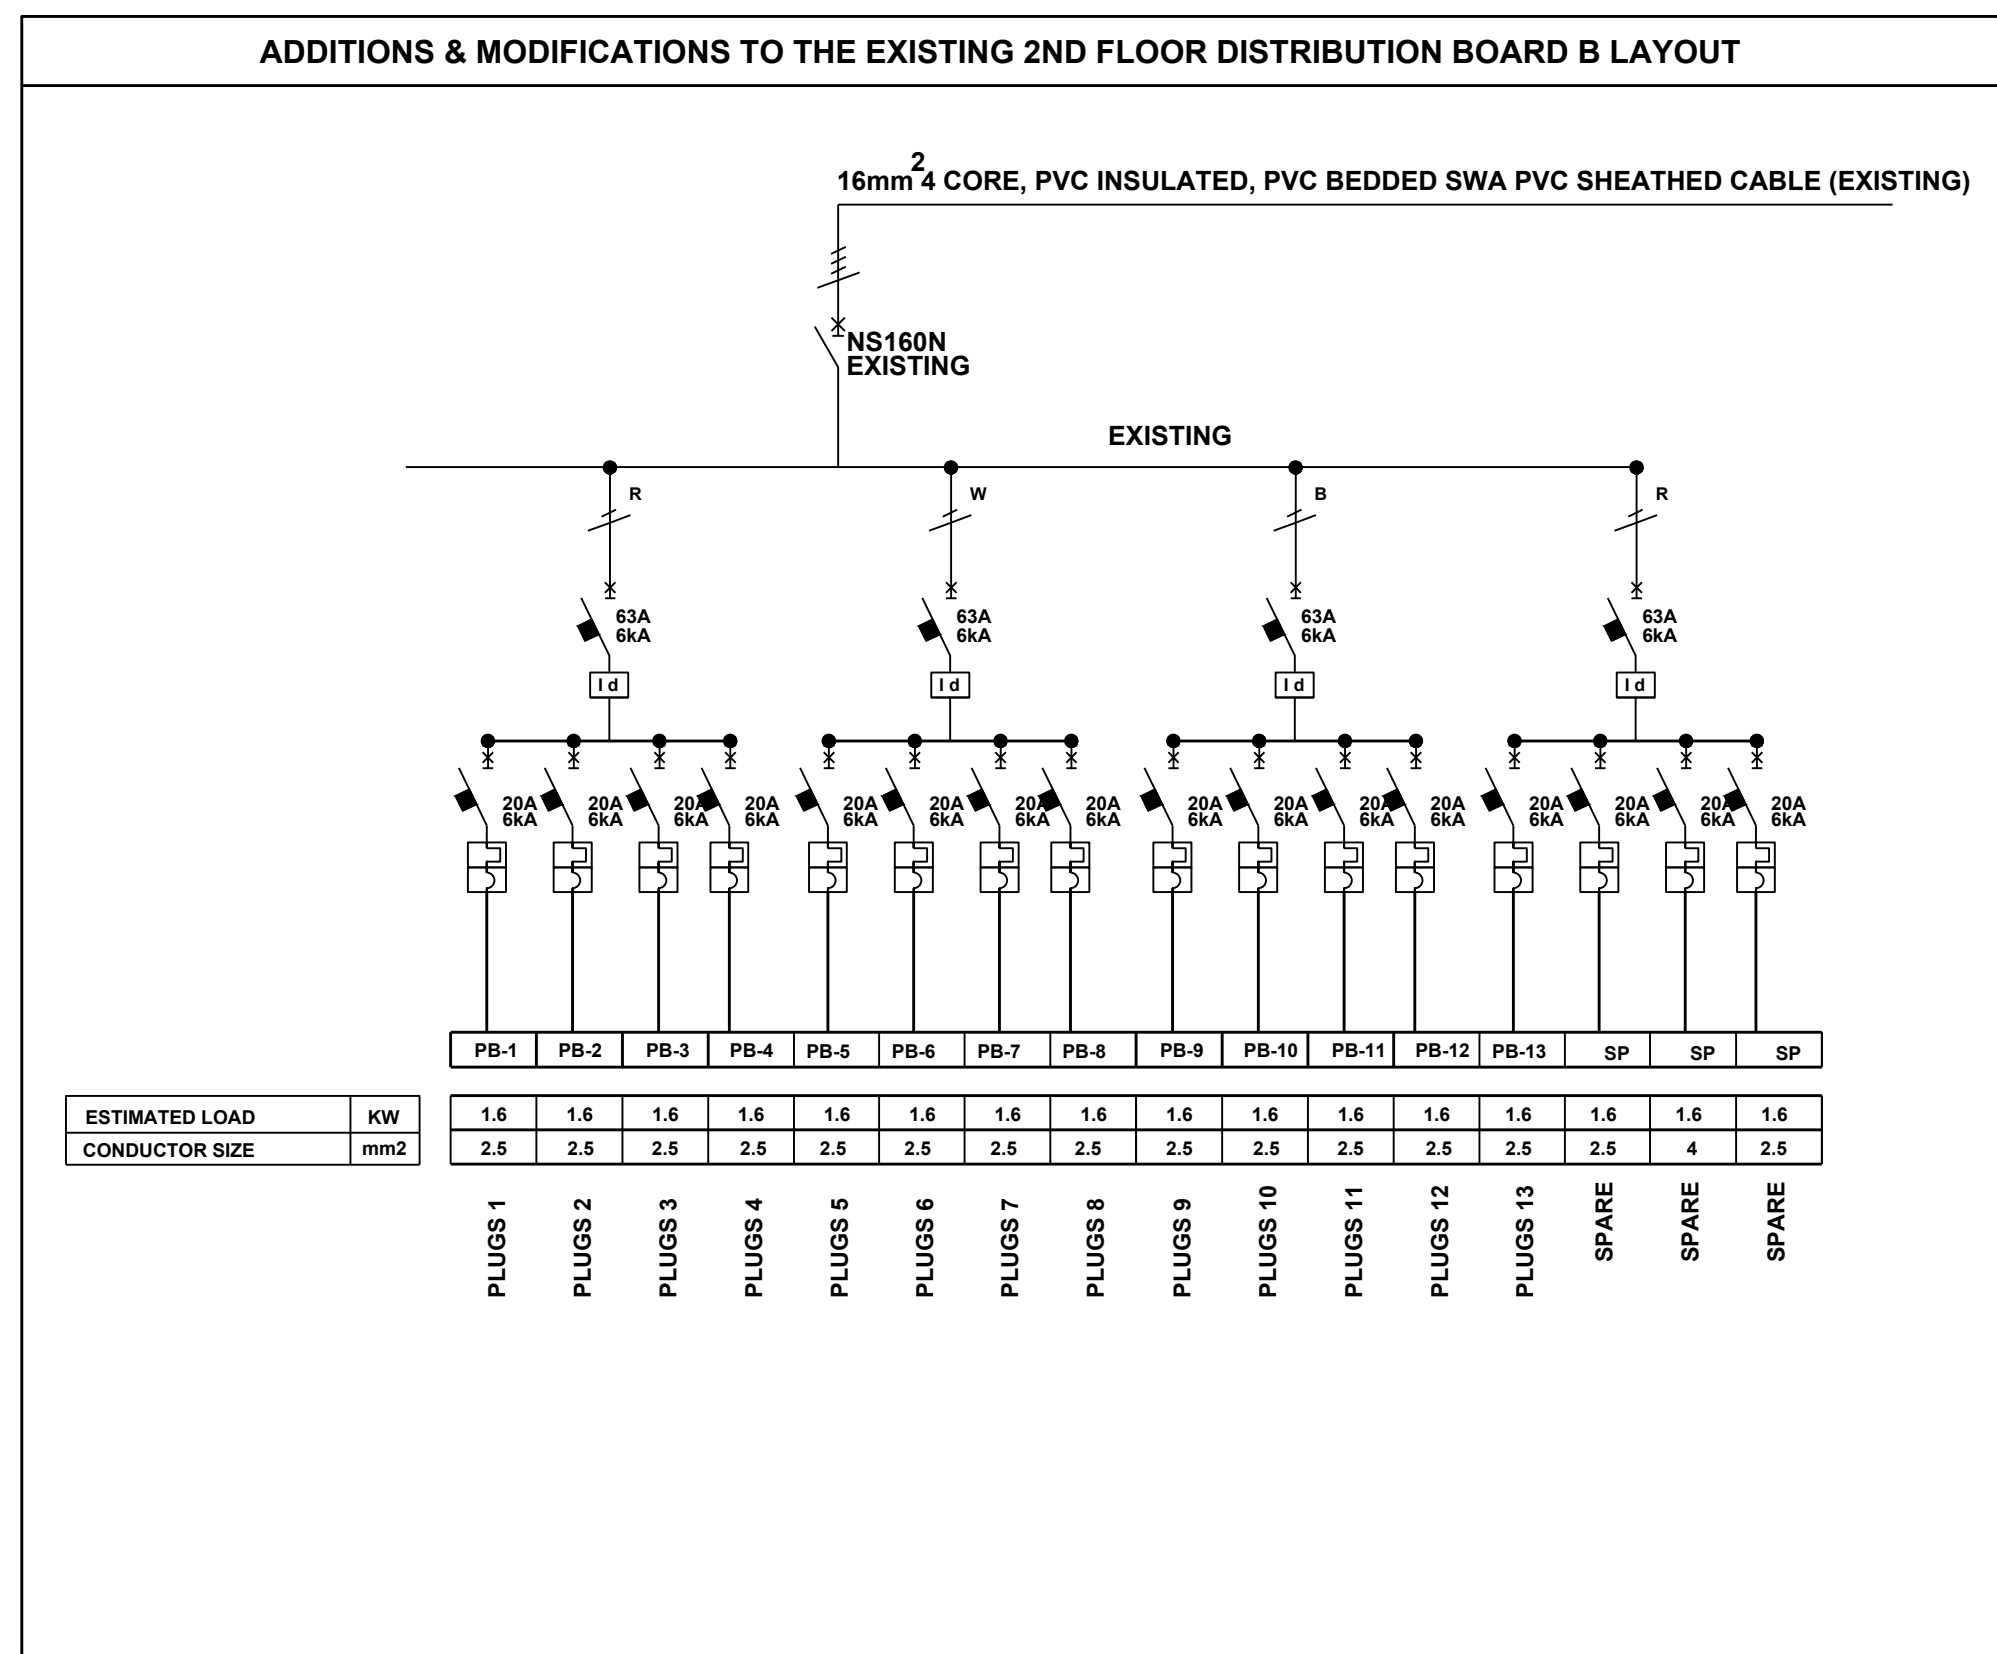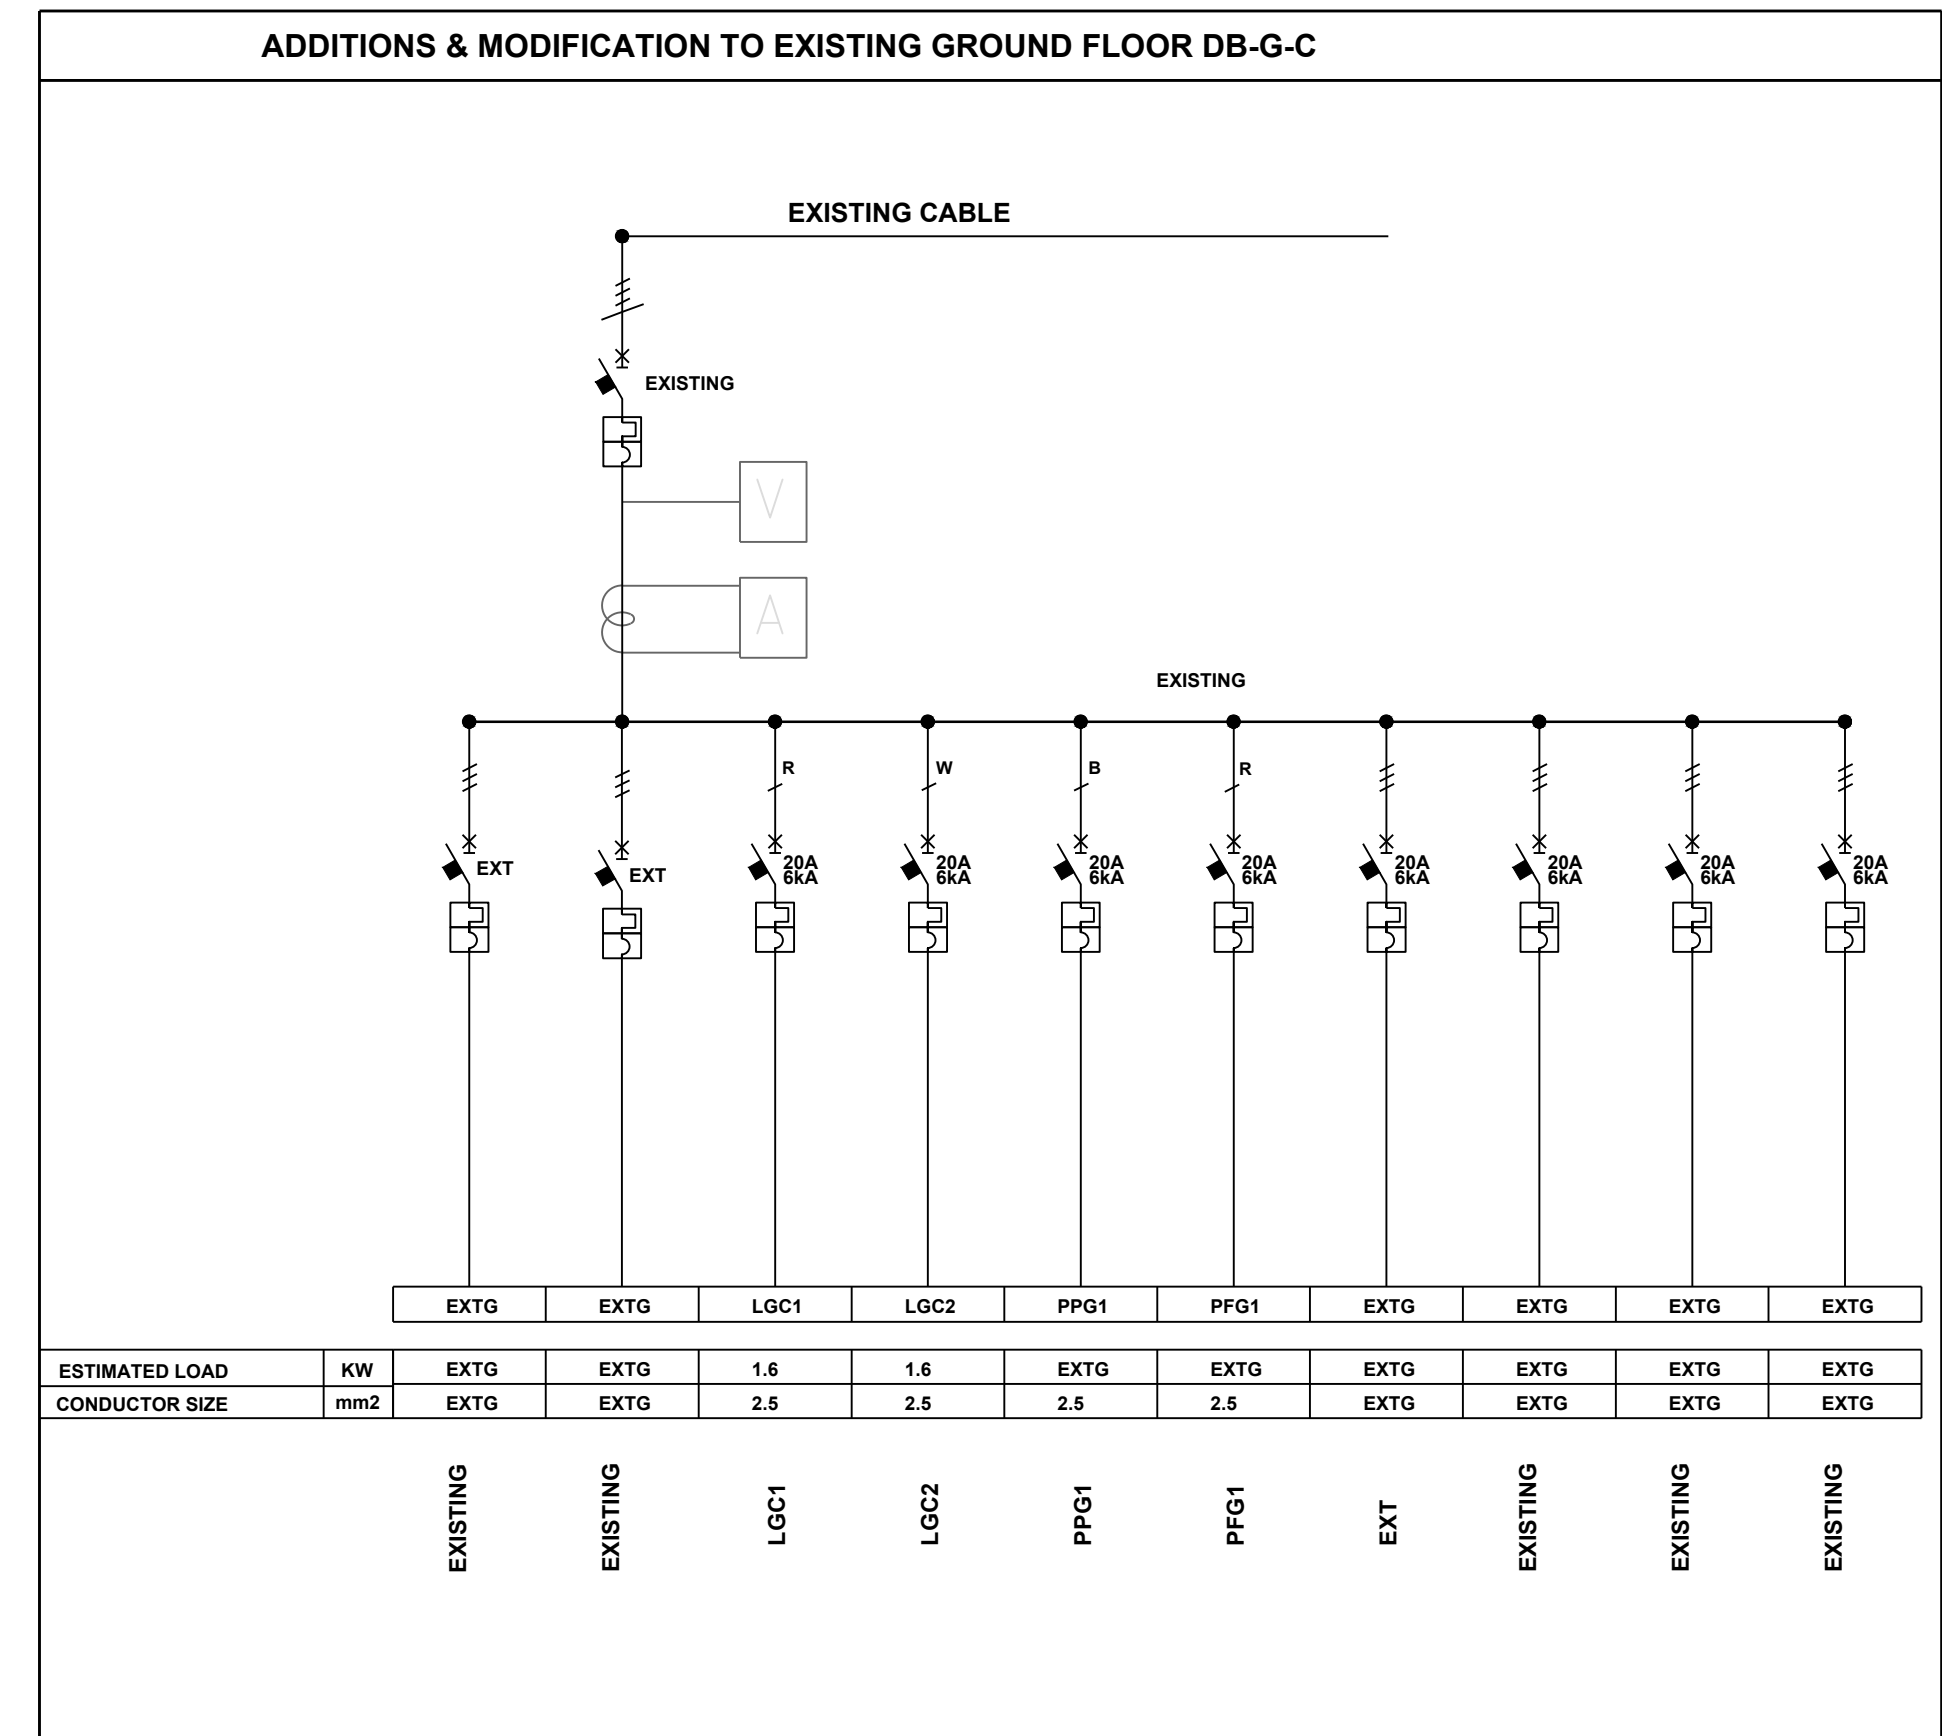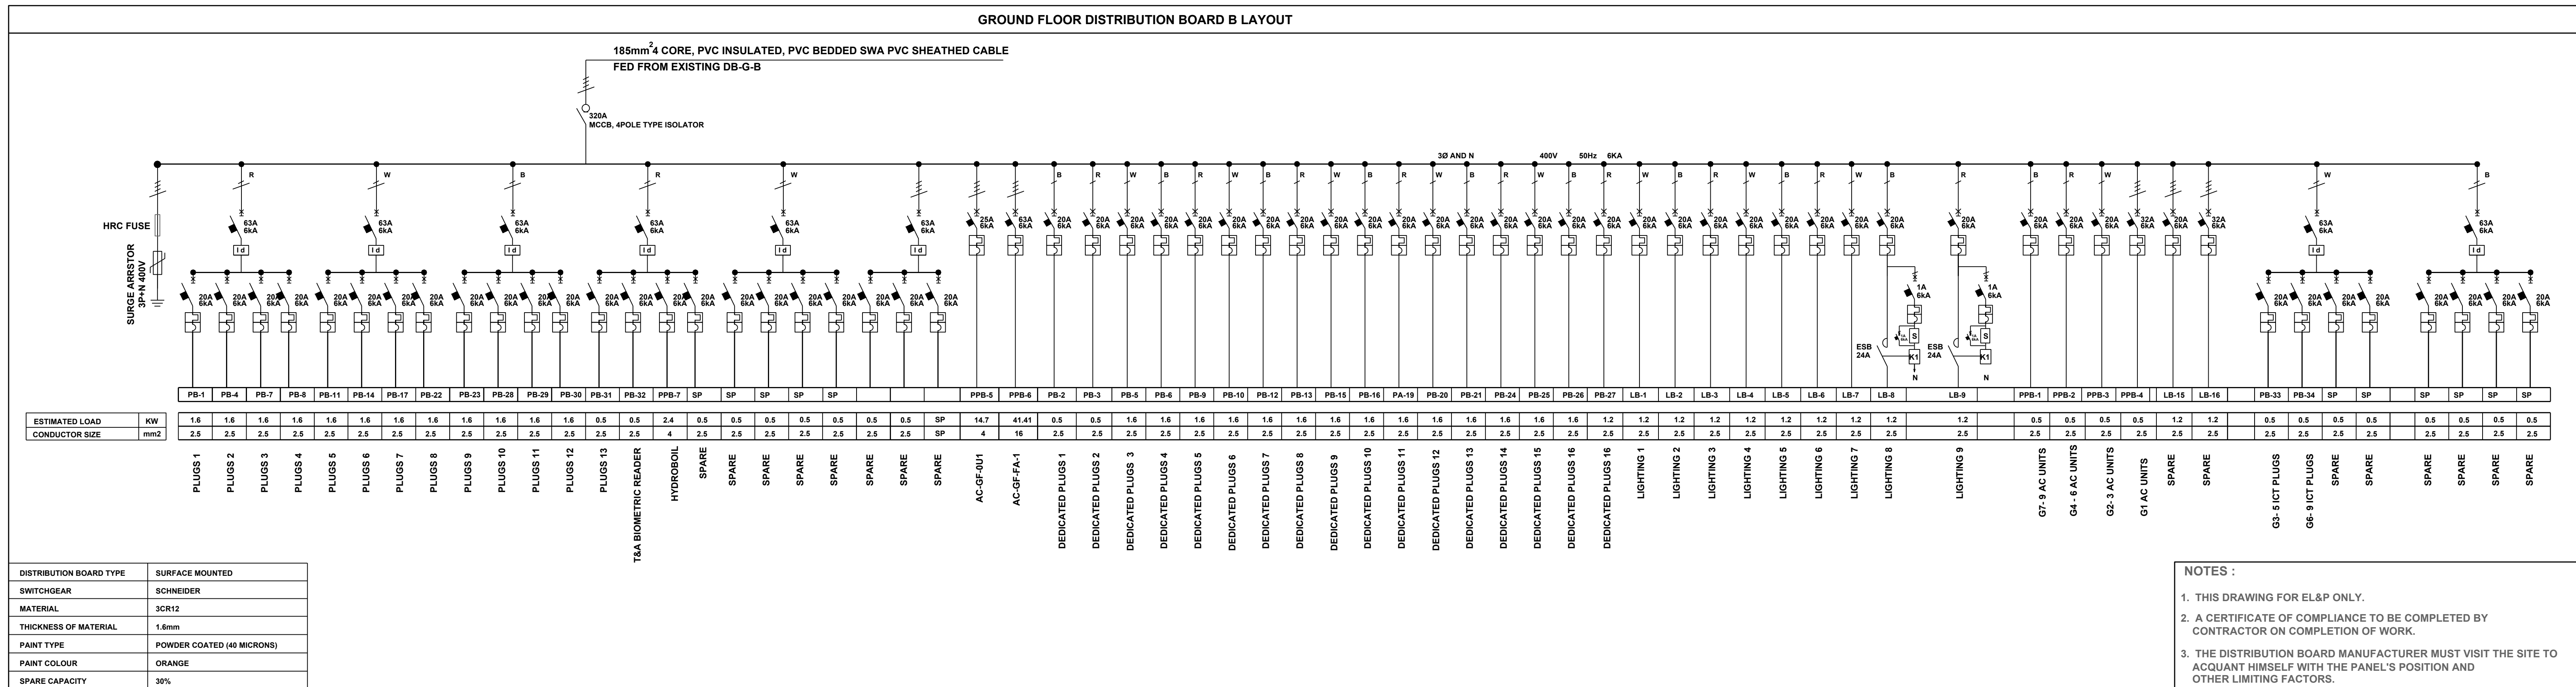

DRAWING NO.	REFERENCE
REFERENCE DRAWINGS	

NOTES

1. DO NOT SCALE DRAWING - ONLY DIMENSIONS SHOWN TO BE USED.

2. THE CONTRACTOR SHALL VERIFY ALL CONDITIONS, DIMENSIONS AND LEVELS ON THE SITE AND NOTIFY THE NEC SUPERVISOR OF ANY VARIATIONS BEFORE CONSTRUCTION.


[illegible]

CONTRACTOR / CONSULTANT				TRANSPORT CAPITAL PROJECTS			
TITLE	NAME	SIGN	DATE	TITLE	NAME	SIGN	DATE
				DRAWN	LP		21 09 21
				CHECKED	ZWN		21 09 21
				DESIGNED	LP		21 09 21
				CHECKED	SM		21 09 21
OPERATING DIVISIONS							
TITLE	NAME	SIGN	DATE	PREL. / PR/TECH/PR ARCH			
				NAME	LWANG CHEN		
				SIGNATURE			
				REG NUMBER	202307022		
				SCALE	1/15		


Transnet Port Terminals		TRANSNET						
TRANSNET PORT TERMINALS BUILDING KINGSMEAD OFFICE PARK STALWART SMILELANE STREET, DURBAN								
TEL: 031 308 6333		031 308 6333						
TRANSNET PORT TERMINALS								
PROPOSED TPT OFFICE RELOCATION TO 202 ANTON LEMBEDE STREET DURBAN DISTRIBUTION BOARDS LAYOUTS								
PROJECT NUMBER	ID	FBS	DIS	TYPE	DRAWING NO.	SHEET	REV	ID
1	0	0	0	0	1	A	0	0
0	0	0	0	0	0	0	1	0



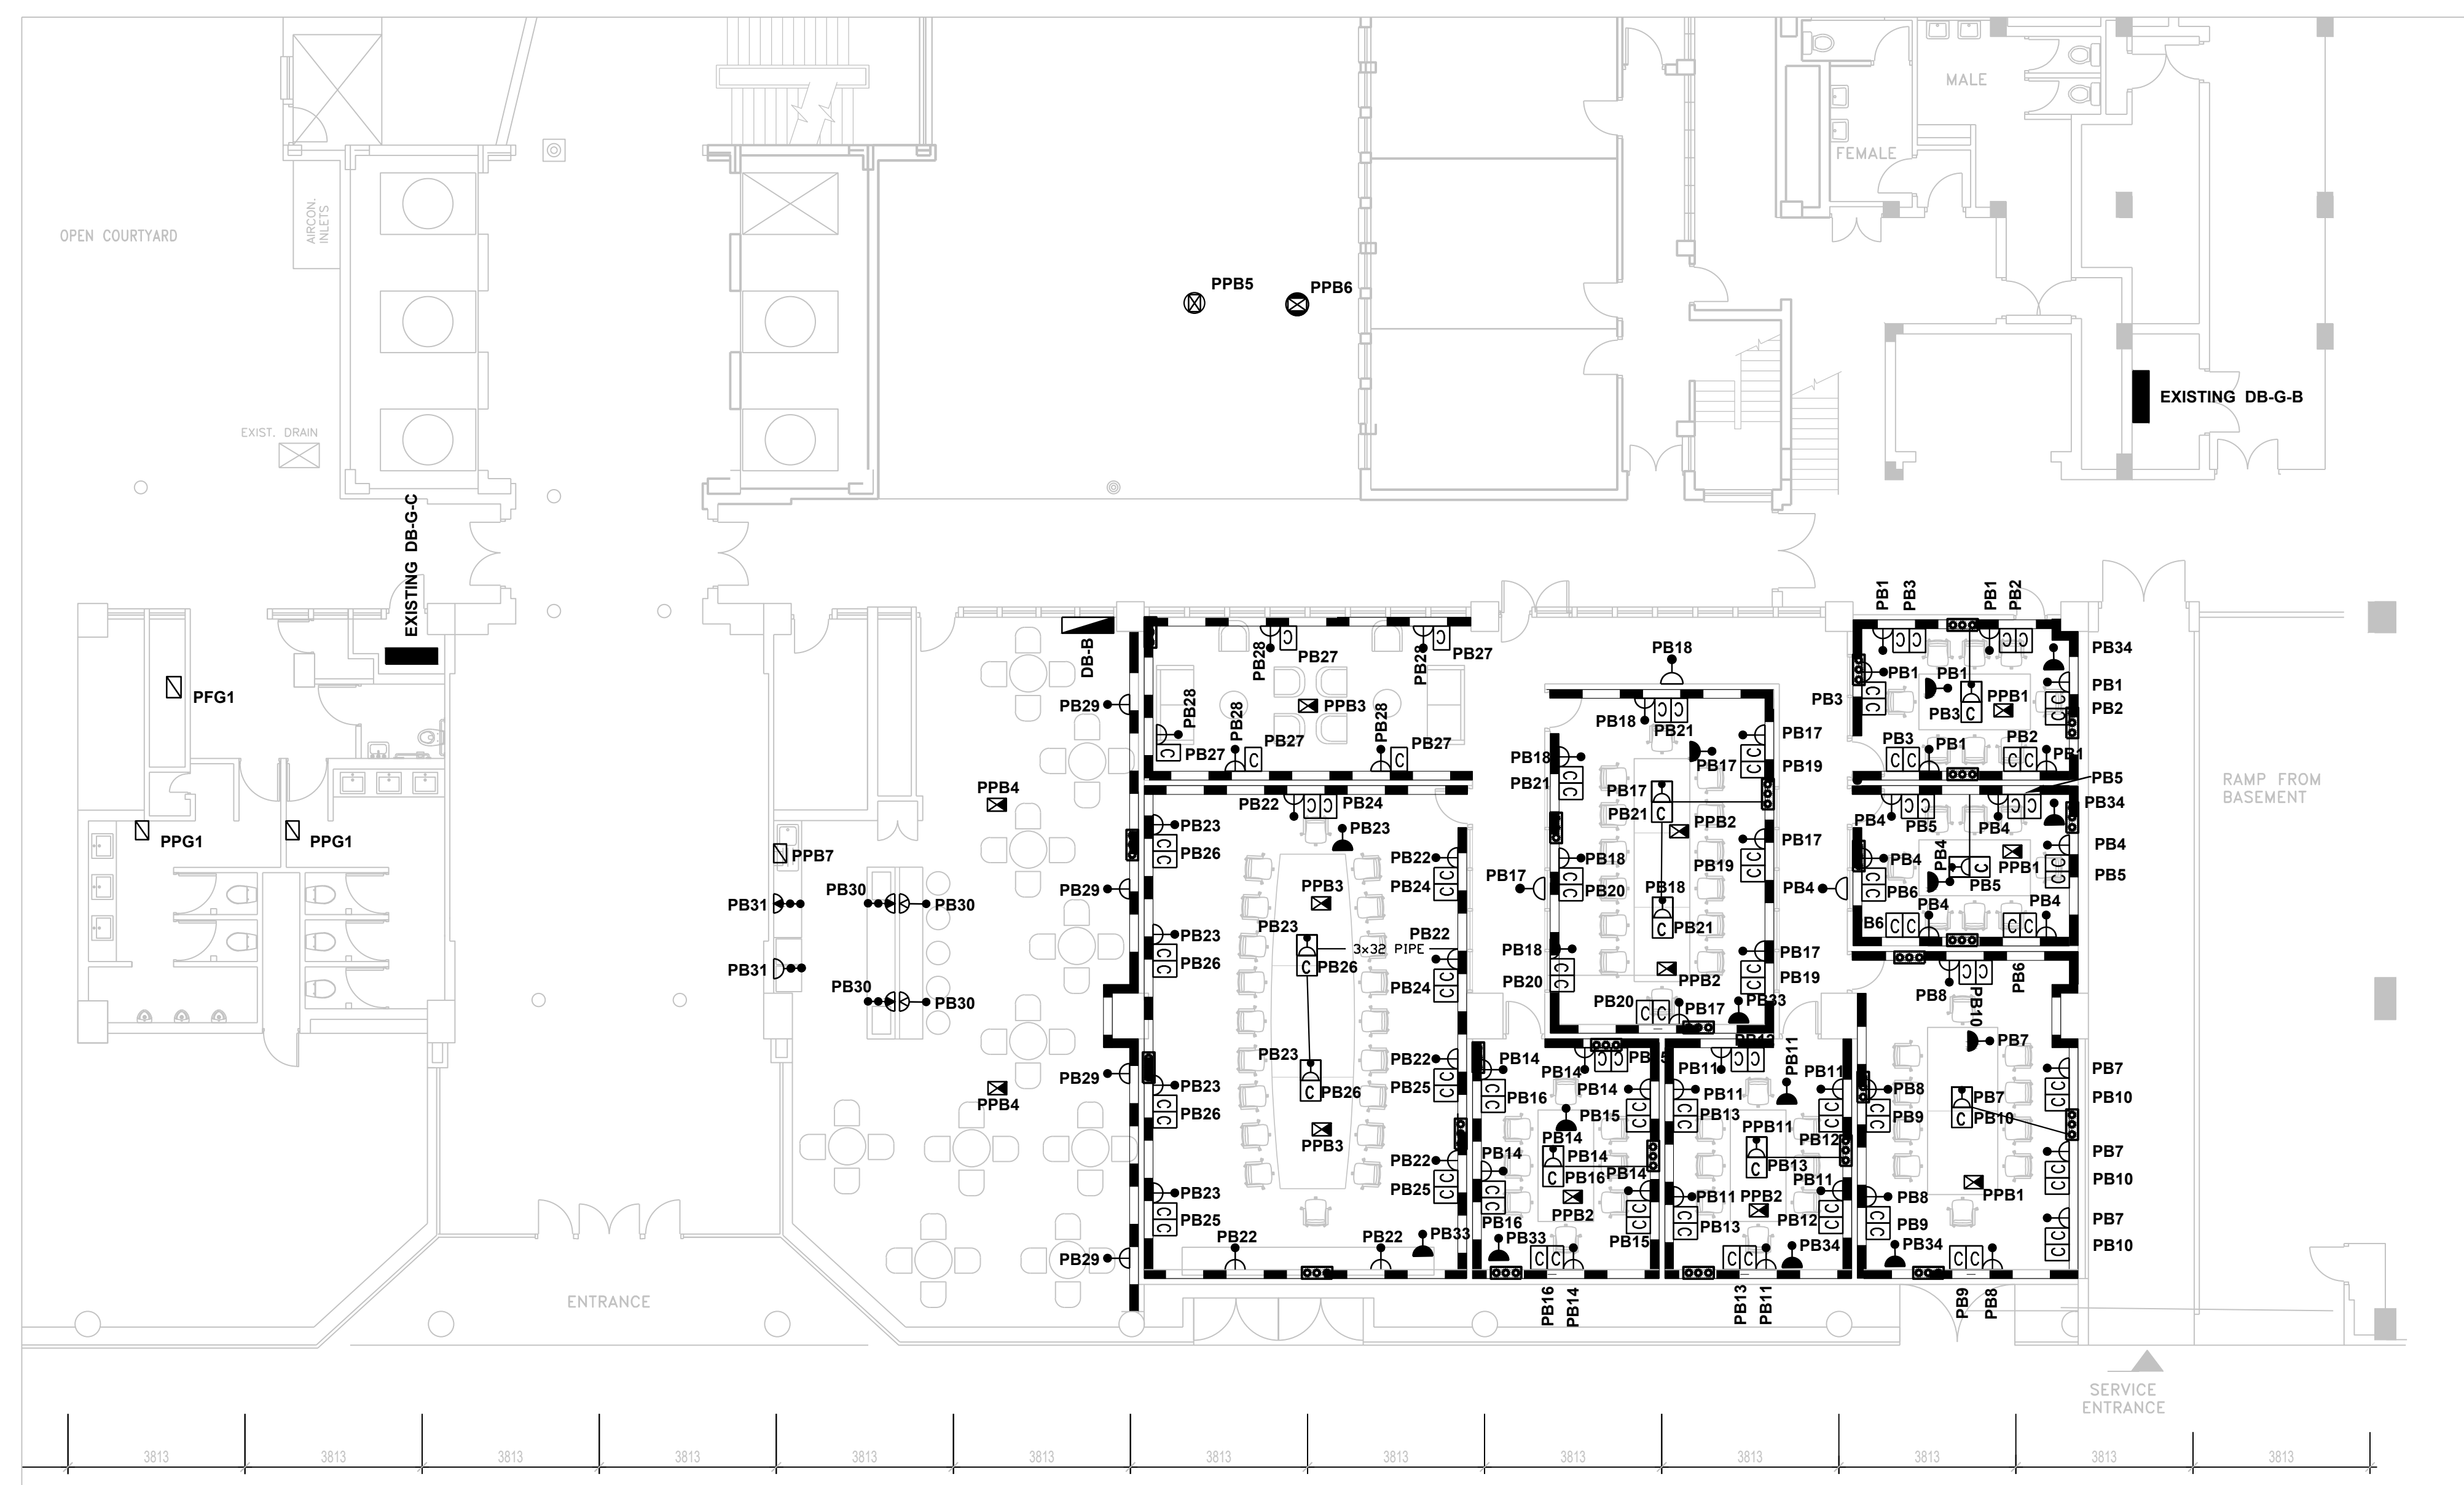
GROUND FLOOR LIGHTING LAYOUT
SCALE: 1:100



GROUND FLOOR POWER LAYOUT
SCALE: 1:100

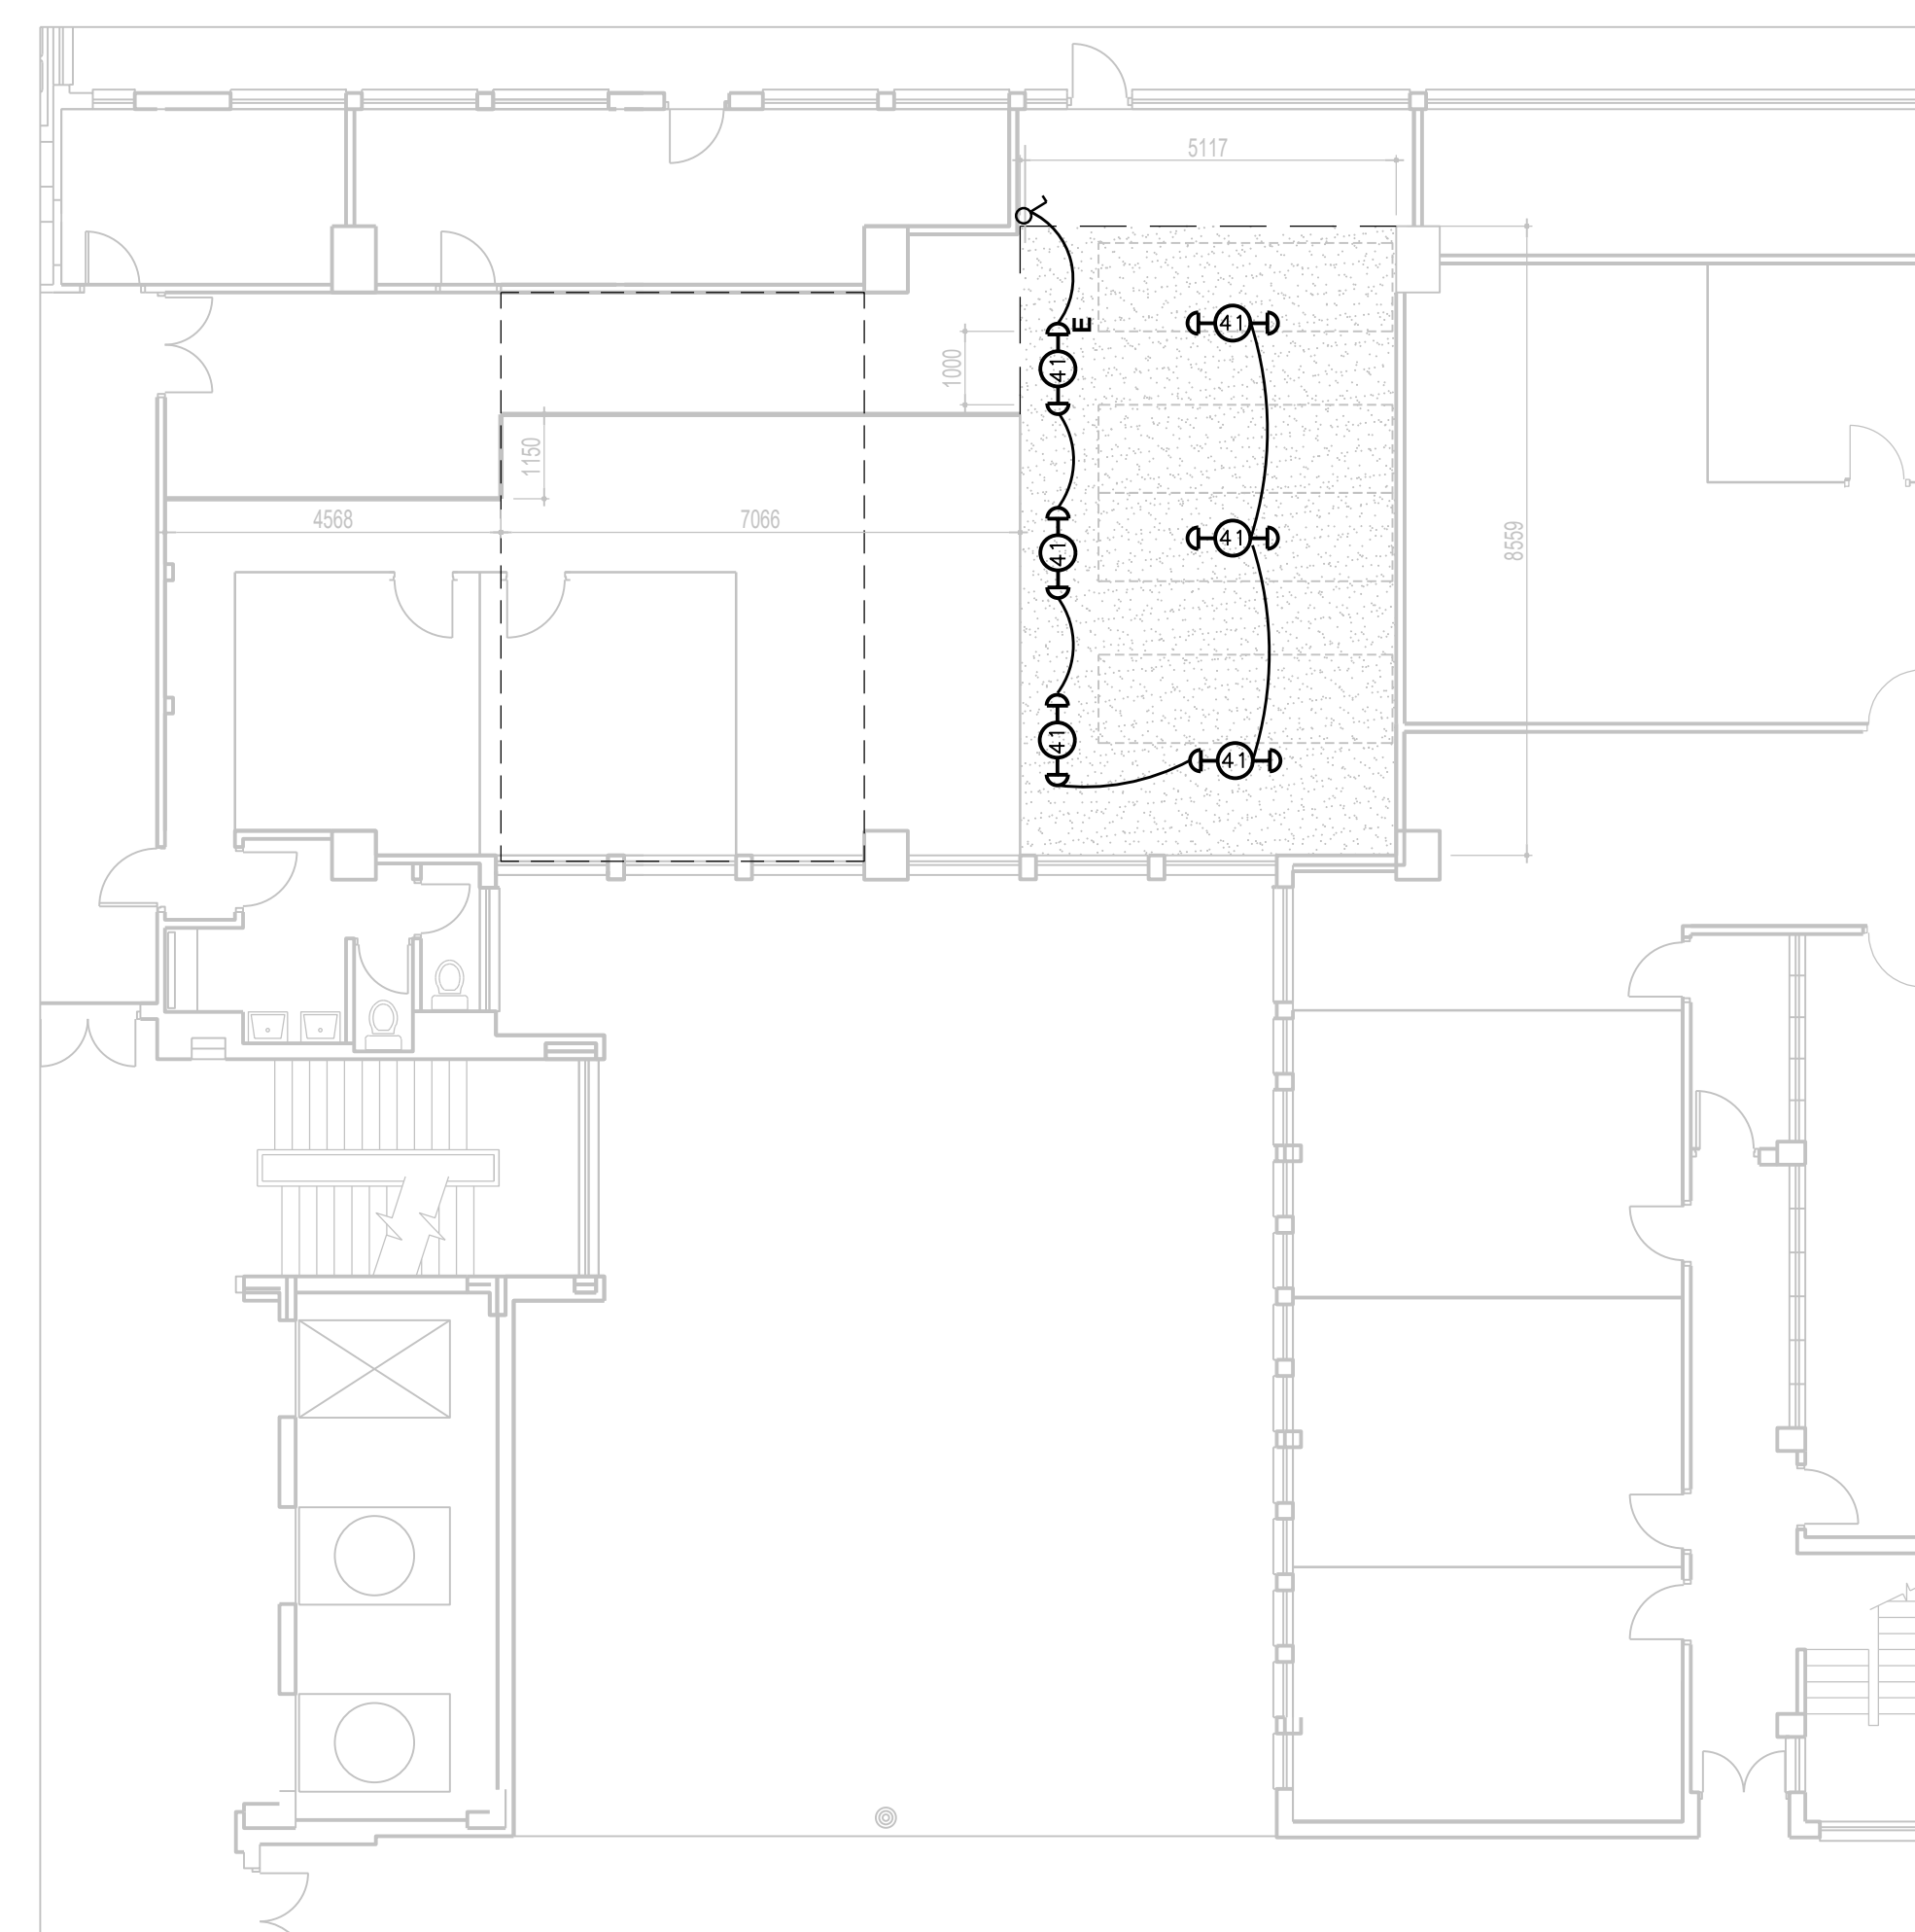

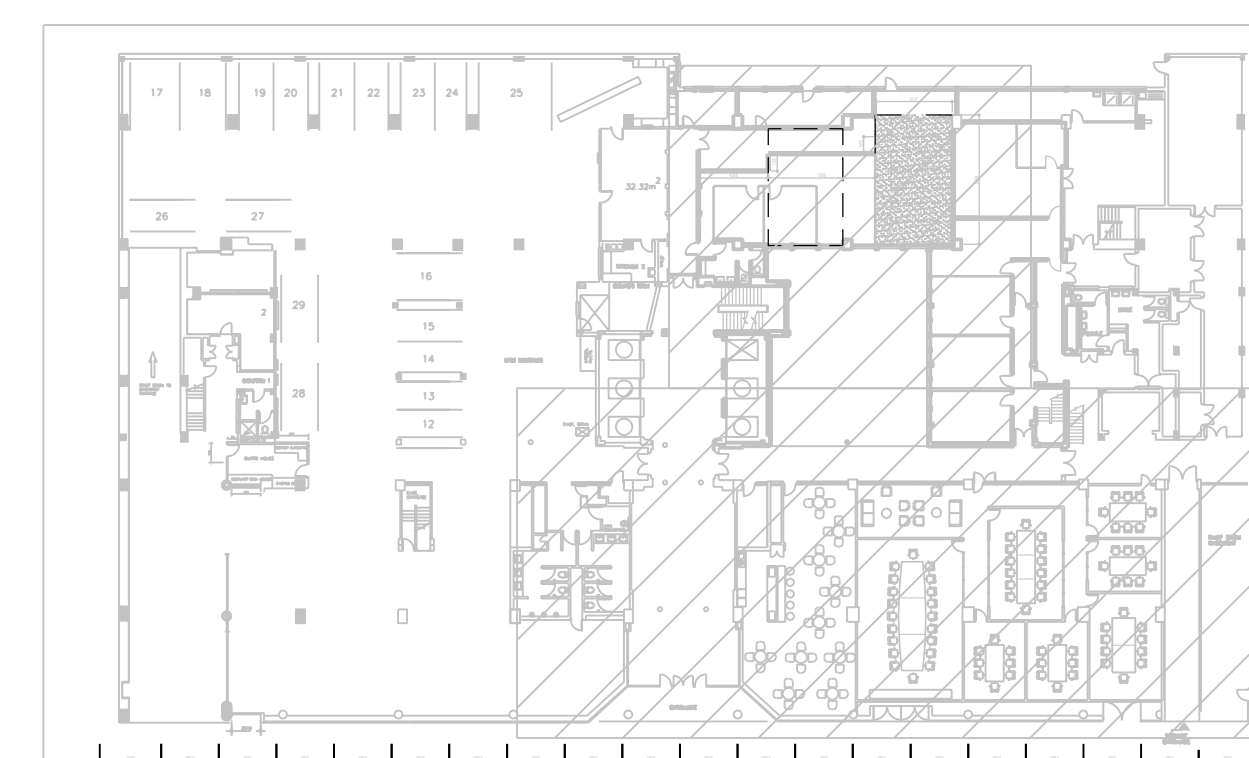GROUND FLOOR MEZZANINE LIGHTING LAYOUT
SCALE: 1:100



LEGEND	
	EQUAL OR SIMILAR APPROVED TO BEKA ECO LED 35 - 11W
	EQUAL OR SIMILAR APPROVED TO BEKA RONDO ECO LED DOWNLIGHTER 22W/4000K
	EQUAL OR SIMILAR APPROVED TO BEKA RONDO ECO LED DOWNLIGHTER 22W/4000K/ENG/5MIN
	EQUAL OR SIMILAR APPROVED TO BEKA VLN LED 40W
	EQUAL OR SIMILAR APPROVED TO BEKA VLN LED 40W - ENG/15MIN
	EQUAL OR SIMILAR APPROVED TO BEKA DARI LED RECESSED PANEL 35W
	EQUAL OR SIMILAR APPROVED TO BEKA DARI LED RECESSED PANEL 35W/ENG 15 MIN
	16A ONE LEVER DIMMER LIGHT SWITCH RECESSED MOUNTED AT 1350mm AFFL
	15A ONE-LEVER LIGHT SWITCH TO BE RECESSED INTO WALL
	15A TWO-LEVER LIGHT SWITCH TO BE RECESSED INTO WALL
	EQUAL OR SIMILAR APPROVED TO LEGRAND WITH 16A SS0+2xUSB (RECESSED AT 1350mm AFFL)
	16A SINGLE SWITCHED SOCKET OUTLET (TO BE INSTALLED IN STRETCH CEILING VOID)
	EQUAL OR SIMILAR APPROVED TO LEGRAND 16A SINGLE SOCKET OUTLET (300mm ABOVE FLOOR LEVEL)
	16A SINGLE SOCKET OUTLET (ON POWER SKIRTING)
	EQUAL OR SIMILAR APPROVED TO LEGRAND 16A DOUBLE SOCKET OUTLET (300mm ABOVE FLOOR LEVEL)
	EQUAL OR SIMILAR APPROVED TO LEGRAND 16A DOUBLE SOCKET OUTLET (1350mm ABOVE FLOOR LEVEL)
	16A COMPUTER DEDICATED SOCKET OUTLET (ON POWER SKIRTING)
	2-TIER POWERSKIRTING (70mm DATA; 70mm POWER)
	EQUAL OR SIMILAR APPROVED TO LEGRAND FLUSH FLOOR BOX WITH 16A DEDICATED SS0, COMMS AND 16A NON DEDICATED SS0
	20A SINGLE PHASE ISOLATOR (INSTALLED IN CEILING VOID)
	25A, 380V, IP66 ROTARY ISOLATOR (EXACT MOUNTING POSITION SHALL BE DETERMINED ON SITE)
	63A, 380V, IP66 ROTARY ISOLATOR (MOUNTING POSITION TO BE DETERMINED ON SITE)
	3x32mm SLEEVE PVC PIPES IN WALL FROM CEILING TO POWER SKIRTING
	60A SINGLE PHASE ISOLATOR TO BE INSTALLED 2200mm ABOVE FLOOR LEVEL
	20A SINGLE PHASE ISOLATOR (CORDGRIP) (2100mm ABOVE FLOOR LEVEL)
	360 DEGREE CEILING MOUNT PIR OCCUPANCY SENSOR
	3X32mm PVC SLEEVE PIPES CHASED IN THE FLOOR
	EXISTING DB-B
	PROPOSED DISTRIBUTION BOARD DB-B
NOTES :	
1. THIS DRAWING FOR EL&P ONLY.	
2. A CERTIFICATE OF COMPLIANCE TO BE COMPLETED BY CONTRACTOR ON COMPLETION OF WORK.	

NOTES

1. DO NOT SCALE DRAWING - ONLY DIMENSIONS SHOWN TO BE USED.
2. THE CONTRACTOR SHALL VERIFY ALL CONDITIONS, DIMENSIONS AND LEVELS ON THE SITE AND NOTIFY THE NEC SUPERVISOR OF ANY VARIATIONS BEFORE CONSTRUCTION.


DRAWING NO.	REFERENCE
REFERENCE DRAWINGS	

0A	ISSUED FOR TENDER	LP	ZWN	SM	21/09/2021
NO.	DESCRIPTION	BY	CHKD	APPD	DATE
REVISIONS					
This Document including all design and information therein is Confidential Intellectual Property of Transnet for and on behalf of the Republic of South Africa and is for internal use only and is not to be distributed outside					

CONTRACTOR / CONSULTANT				TRANSPORT CAPITAL PROJECTS			
TITLE	NAME	SIGN	DATE	TITLE	NAME	SIGN	DATE
	-	-	-	DRAWN	LP		21 09
	-	-	-	CHECKED	ZWIN		21 09
	-	-	-	DESIGNED	LP		21 09
	-	-	-	CHECKED	SMI		21 09
OPERATING DIVISIONS							
TITLE	NAME	SIGN	DATE				
				PRENG-PRISON PR ARCH			
				NAME	LIVANOVIA	[Signature]	DATE
				SIGNATURE			21 09
				REG NUMBER	[Handwritten Number]		
				RCS REF NO	C-100		

[illegible]

Drawing number	Revision	Title
0000000-1-000-E-LA-0001-01	0A	Ground Floor Wireways Layout
0000000-1-000-E-LA-0002-01	0A	Ground Floor EL&P Layout
0000000-1-000-E-LA-0003-01	0A	Second Floor EL&P Layout
0000000-1-000-E-LA-0004-01	0A	Third Floor EL&P Layout
0000000-1-000-E-LA-0005-01	0A	Fourth Floor EL&P Layout
0000000-1-000-E-LA-0006-01	0A	Fifth Floor EL&P Layout
0000000-1-000-E-LA-0007-01	0A	Ninth EL&P Layout
0000000-1-000-E-LA-0008-01	0A	Distribution Boards Layouts
0000000-1-000-S-DE-0001-01	0A	Mezzanine Floor Layout, Section & Details
0000000-1-000-M-LA-0001-01	0A	HVAC Layout Ground Floor & Mezzanine
0000000-1-000-M-LA-0002-01	0A	HVAC Layout Second Floor
0000000-1-000-M-LA-0003-01	0A	HVAC Layout Third Floor
0000000-1-000-M-LA-0004-01	0A	HVAC Layout Fourth Floor
0000000-1-000-M-LA-0005-01	0A	HVAC Layout Fifth Floor
0000000-1-000-M-LA-0006-01	0A	HVAC Layout Ninth Floor
0000000-1-000-M-LA-0007-01	0A	Potable Water Layout Ground Floor
0000000-1-000-A-LA-0001-01	0A	Ground Floor Demolition Layout
0000000-1-000-A-LA-0002-01	0A	Ground Floor Plan Layout
0000000-1-000-A-LA-0003-01	0A	Second Floor Demolition Layout Plan
0000000-1-000-A-LA-0004-01	0A	Second Floor Plan Layout Plan
0000000-1-000-A-LA-0005-01	0A	3 RD & 5 TH Floor Layout Plan
0000000-1-000-A-LA-0006-01	0A	4 TH Floor Layout Plan
0000000-1-000-A-LA-0007-01	0A	Ground Floor Mezz & 9 TH Floor Layout Plan
0000000-1-000-A-SC-0001-01	0A	Ground Floor Partition Layout
0000000-1-000-A-SC-0002-01	0A	Ground Floor Furniture Layout
0000000-1-000-A-SC-0003-01	0A	Second Floor Partition Schedule
0000000-1-000-A-SC-0004-01	0A	Second Floor Furniture Layout
0000000-1-000-A-SC-0005-01	0A	Door Schedule All Floors
0000000-1-000-A-SC-0006-01	0A	4 TH & 9 TH Floor Partition Schedule
0000000-1-000-A-SC-0007-01	0A	Signage Schedule All Floors
0000000-1-000-A-SC-0008-01	0A	Furniture Schedule 01
0000000-1-000-A-SC-0009-01	0A	Furniture Schedule 02

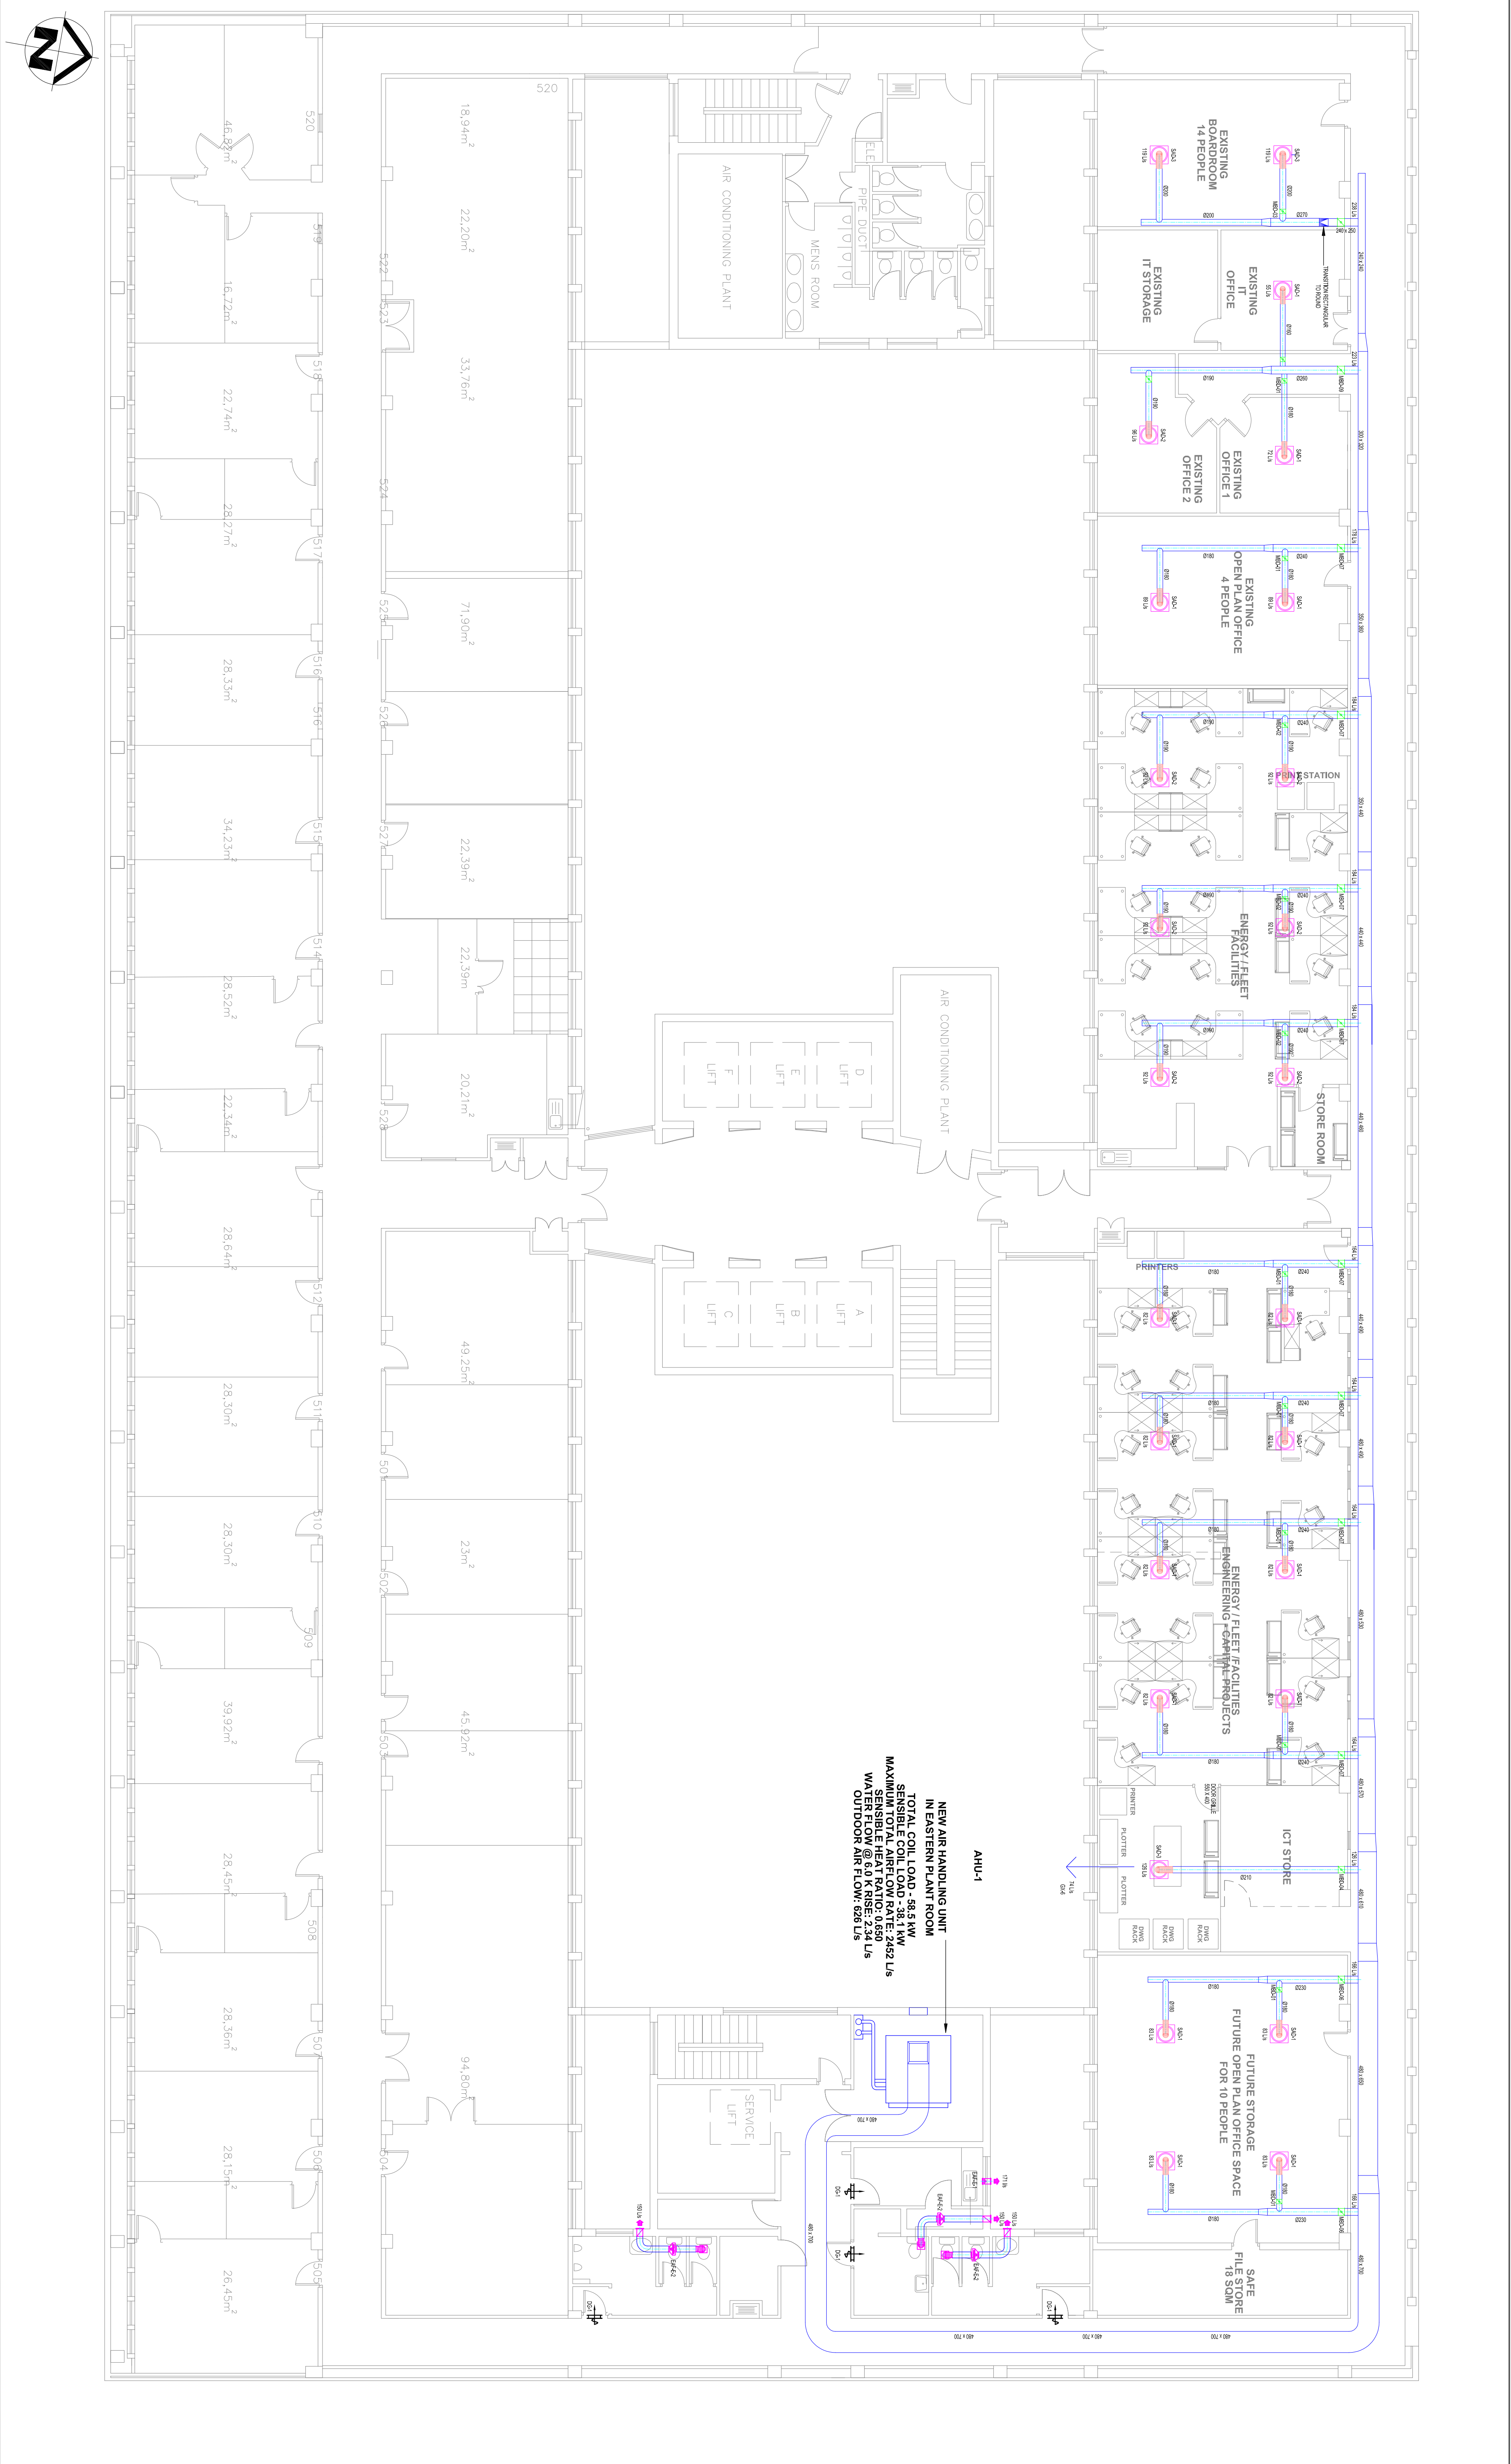

FIFTH FLOOR HVAC LAYOUT
SCALE 1:100

SCALE 1:100

MANUAL BALANCING DAMPER SCHEDULE									
TERMINAL REF	QTY	DESCRIPTION	SIZE						
MB-01	3	MANUAL BLADE DAMPER	0160						
MB-02	4	MANUAL BLADE DAMPER	0190						
MB-03	1	MANUAL BLADE DAMPER	0200						
MB-04	1	MANUAL BLADE DAMPER	0215						
MB-05	2	MANUAL BLADE DAMPER	0225						
MB-07	5	MANUAL BLADE DAMPER	0245						
MB-08	0	MANUAL BLADE DAMPER	0255						
MB-09	1	MANUAL BLADE DAMPER	0260						
DOOR GRILLE SCHEDULE									
TERMINAL REF	QTY	DESCRIPTION	SIZE (HxW) (mm)	AIR QTY (l/s)					
DD-1	4	DOOR GRILLE (TWO AS-37 OR SIMILAR APP)	400 x 250	200.18					
AIR HANDLING UNIT SCHEDULE									
TERMINAL REF	QTY	DESCRIPTION	COOLING CAPACITY (kW)	PROPORTIONAL PRESSURE LOSS (Pa)					
AA-1	1	AIR HANDLING UNIT (TWO AS-37 OR SIMILAR APP)	15	5.5					
TERMINAL REF	QTY	DESCRIPTION	COOLING CAPACITY (kW)	PROPORTIONAL PRESSURE LOSS (Pa)					
SA-1	16	CAN SUPPLY AIR BRIFTERS	0150	5.50					
SA-2	7	CAN SUPPLY AIR BRIFTERS	0175	5.50					
SA-3	3	CAN SUPPLY AIR BRIFTERS	0200	5.50					
FRESH AIR AND EXTRACTION FAN SCHEDULE									
FAN REF.	QTY	DESCRIPTION	AIR QTY (l/s)	POWER REQUIREMENTS (V / Ph / Hz)	POWER DRAWING (W)				
EAF-1	3	EXTRACTION FAN (200 INCHES EXTRACTION FAN EQUAL OR SIMILAR)	151	230/150	41				
EAF-2	1	EXTRACTION FAN (150 INCHES EXTRACTION FAN)	99	230/150	99				

[illegible]

1. DO NOT SCALE DRAWING - ONLY DIMENSIONS SHOWN TO BE USED.
2. THE CONTRACTOR SHALL VERIFY ALL CONDITIONS, DIMENSIONS AND LEVELS ON THE SITE AND NOTIFY THE NEC SUPERVISOR OF ANY VARIATIONS BEFORE CONSTRUCTION.

DRAWING NO.	REFERENCE
1	1

2

3

4

5

9

7

88

→

2

3

4

5

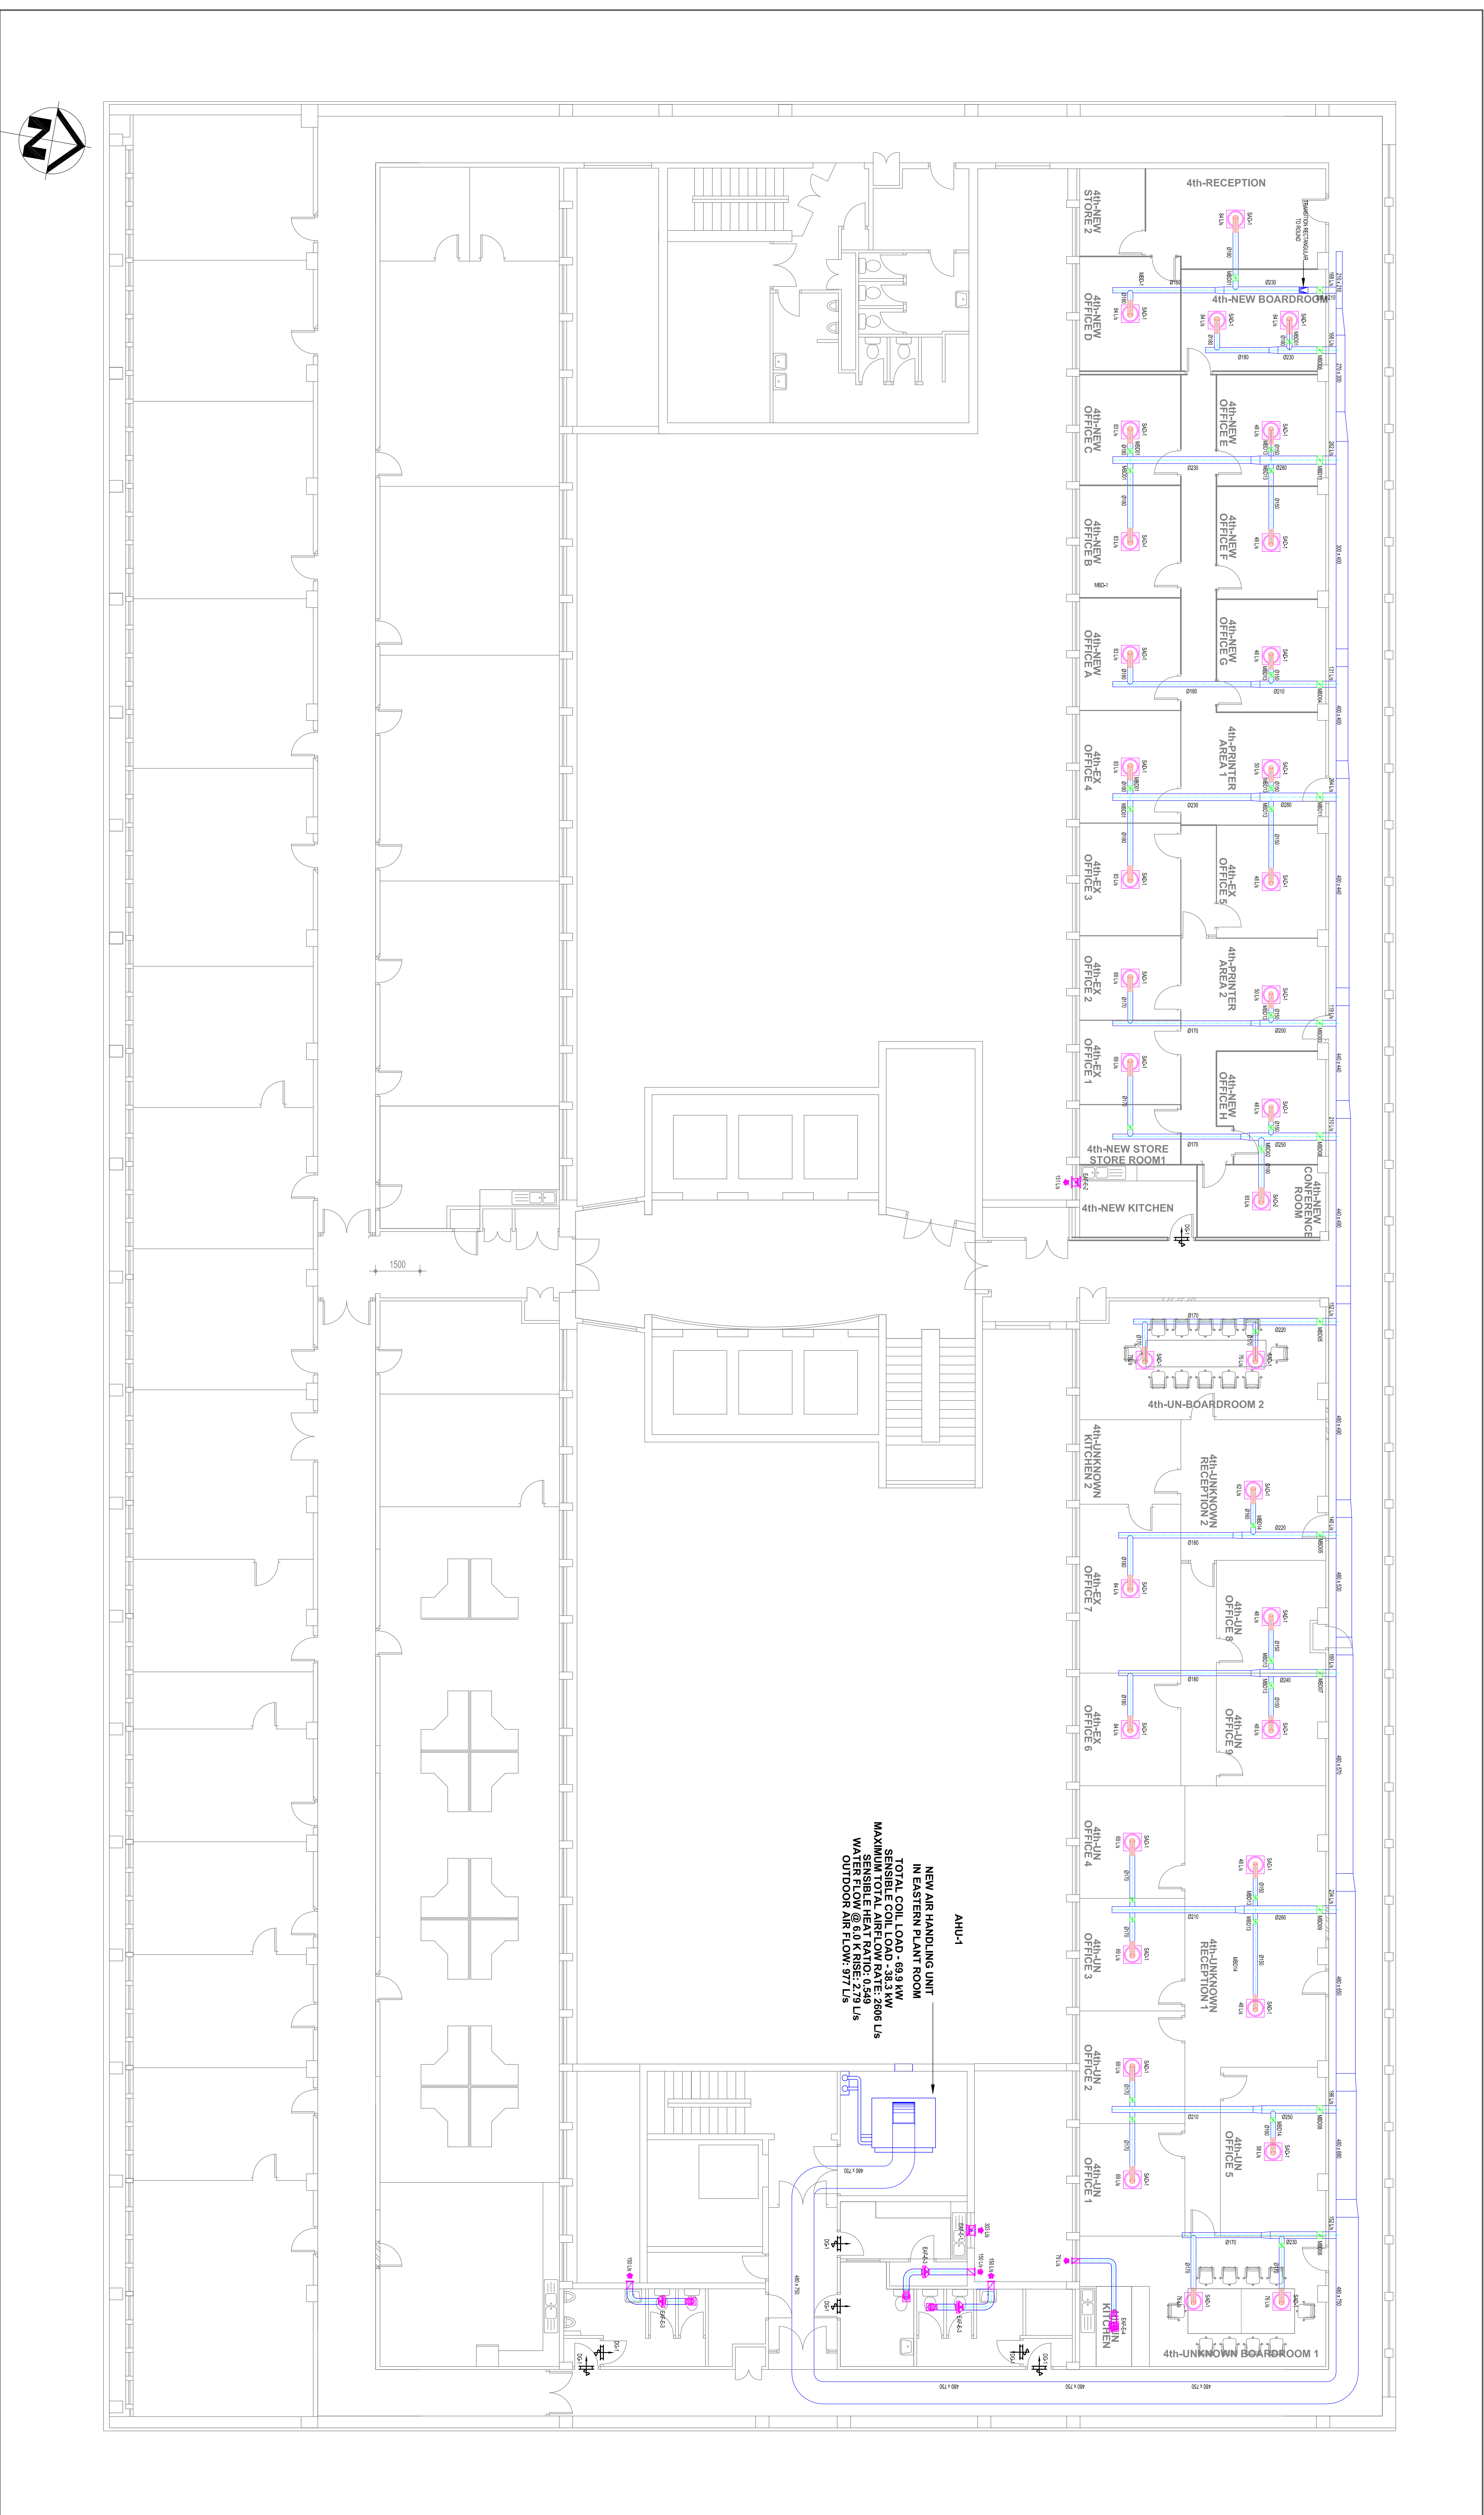
9




7

89

7


7

[illegible][illegible]

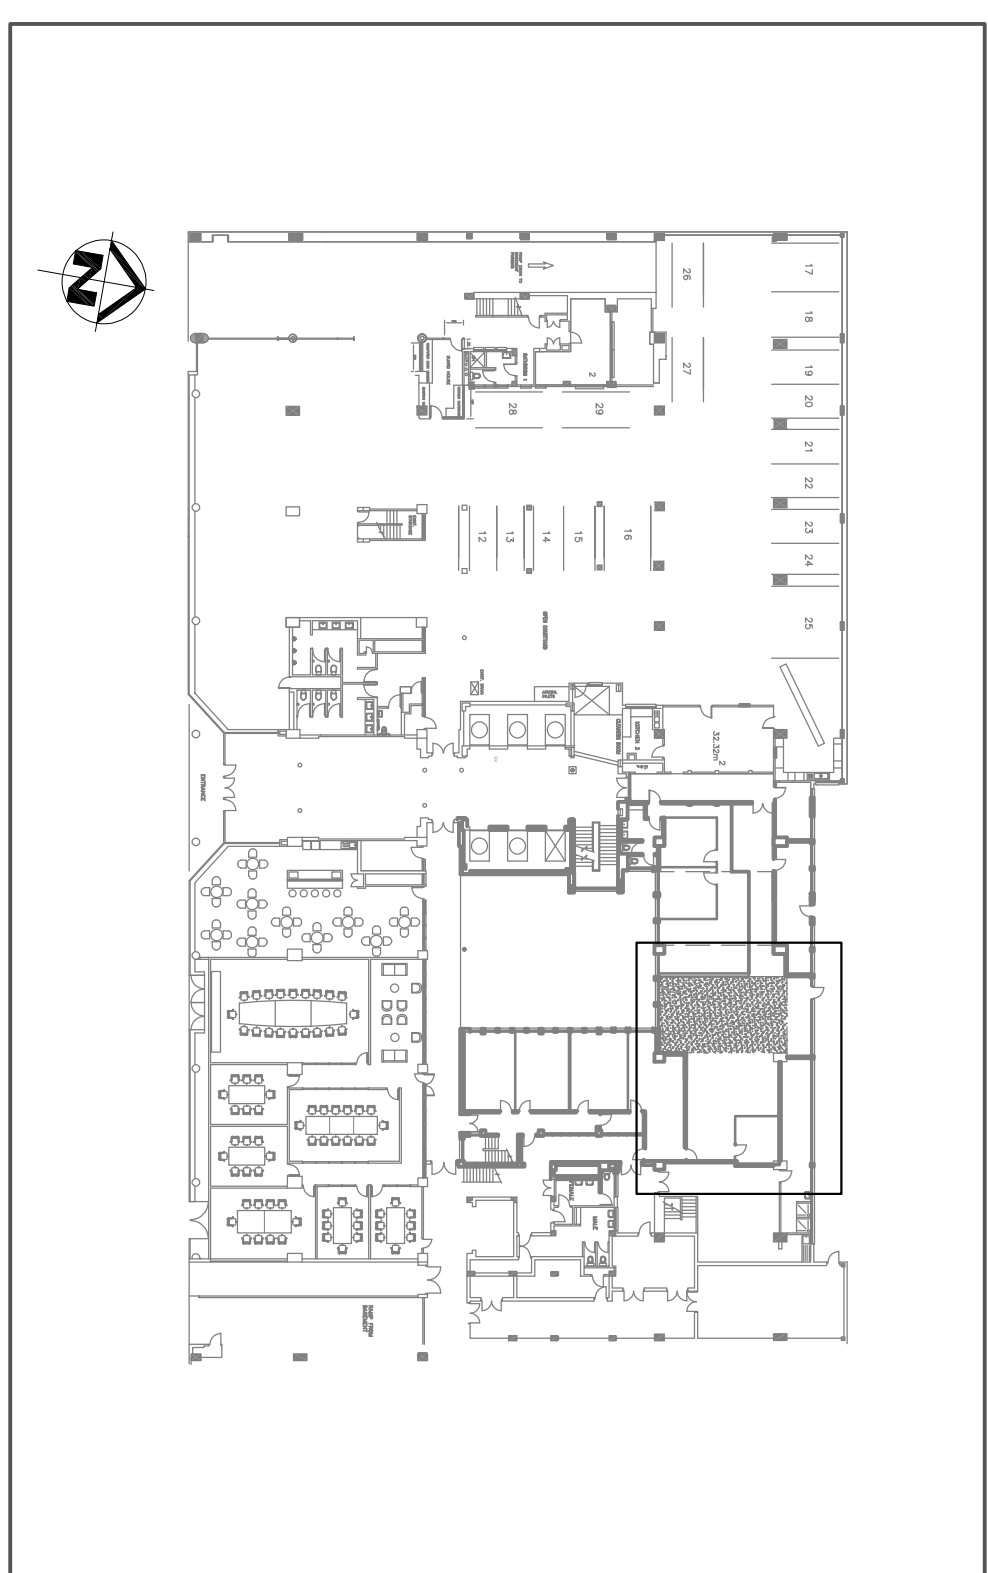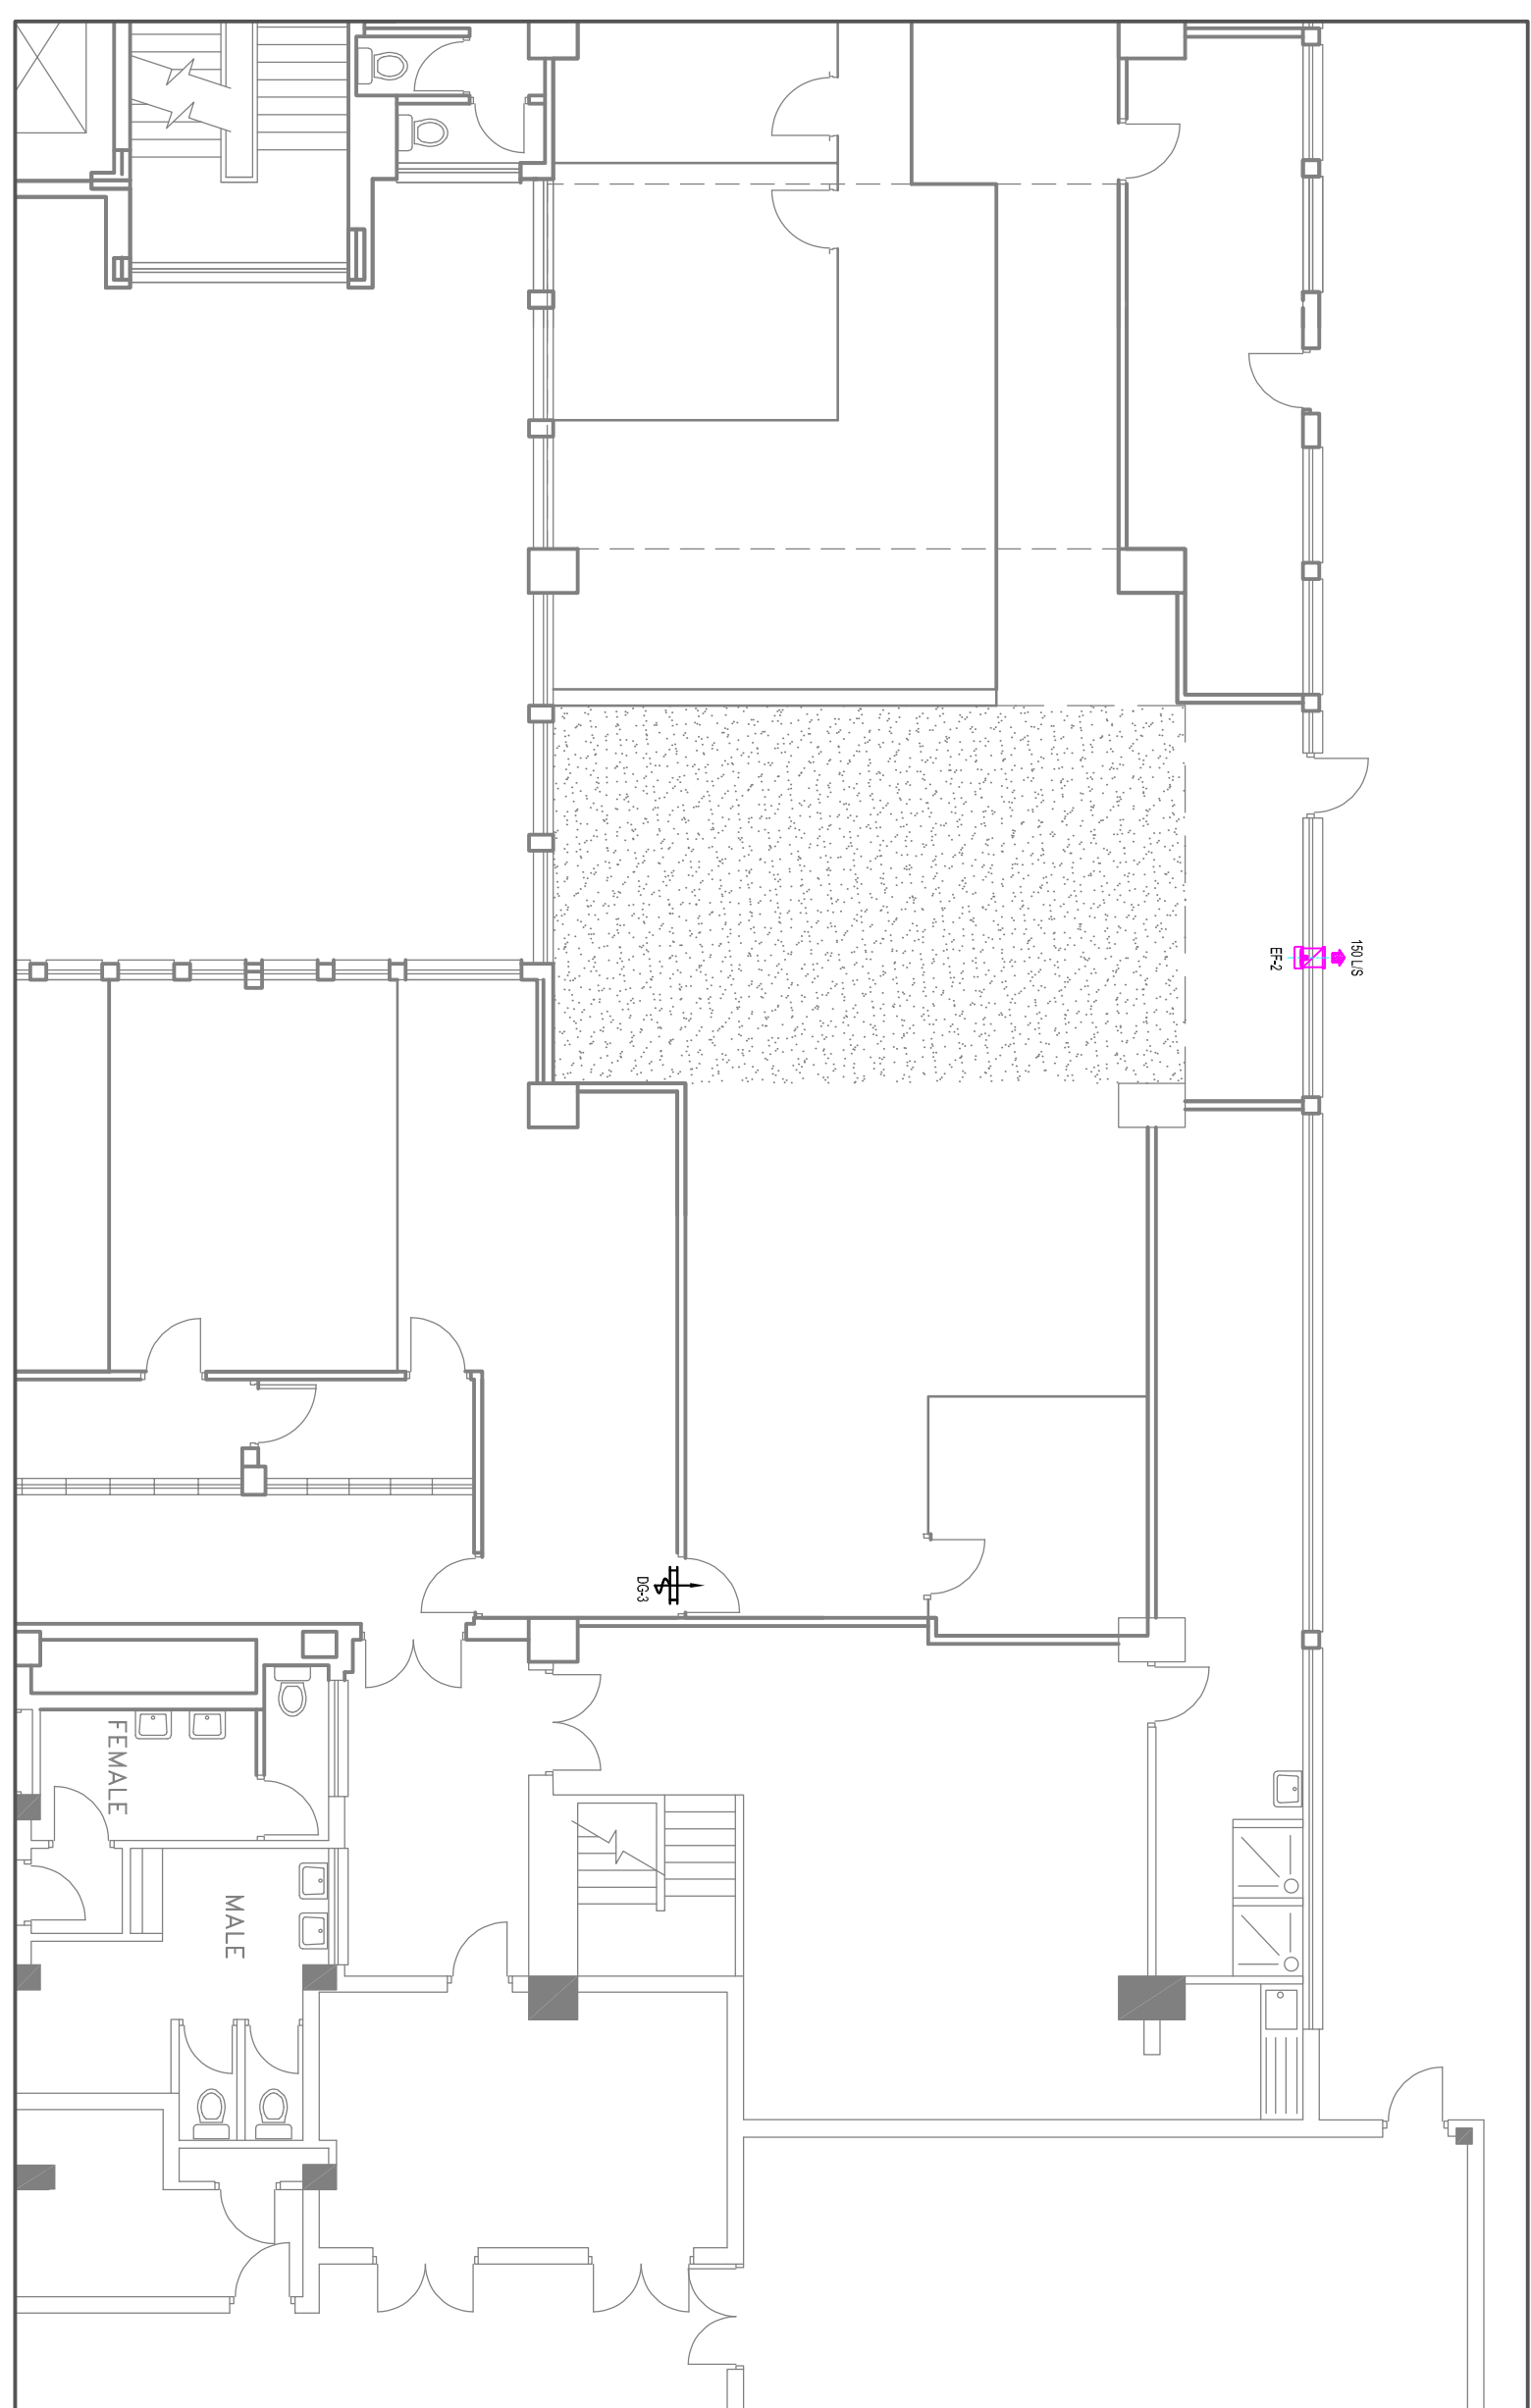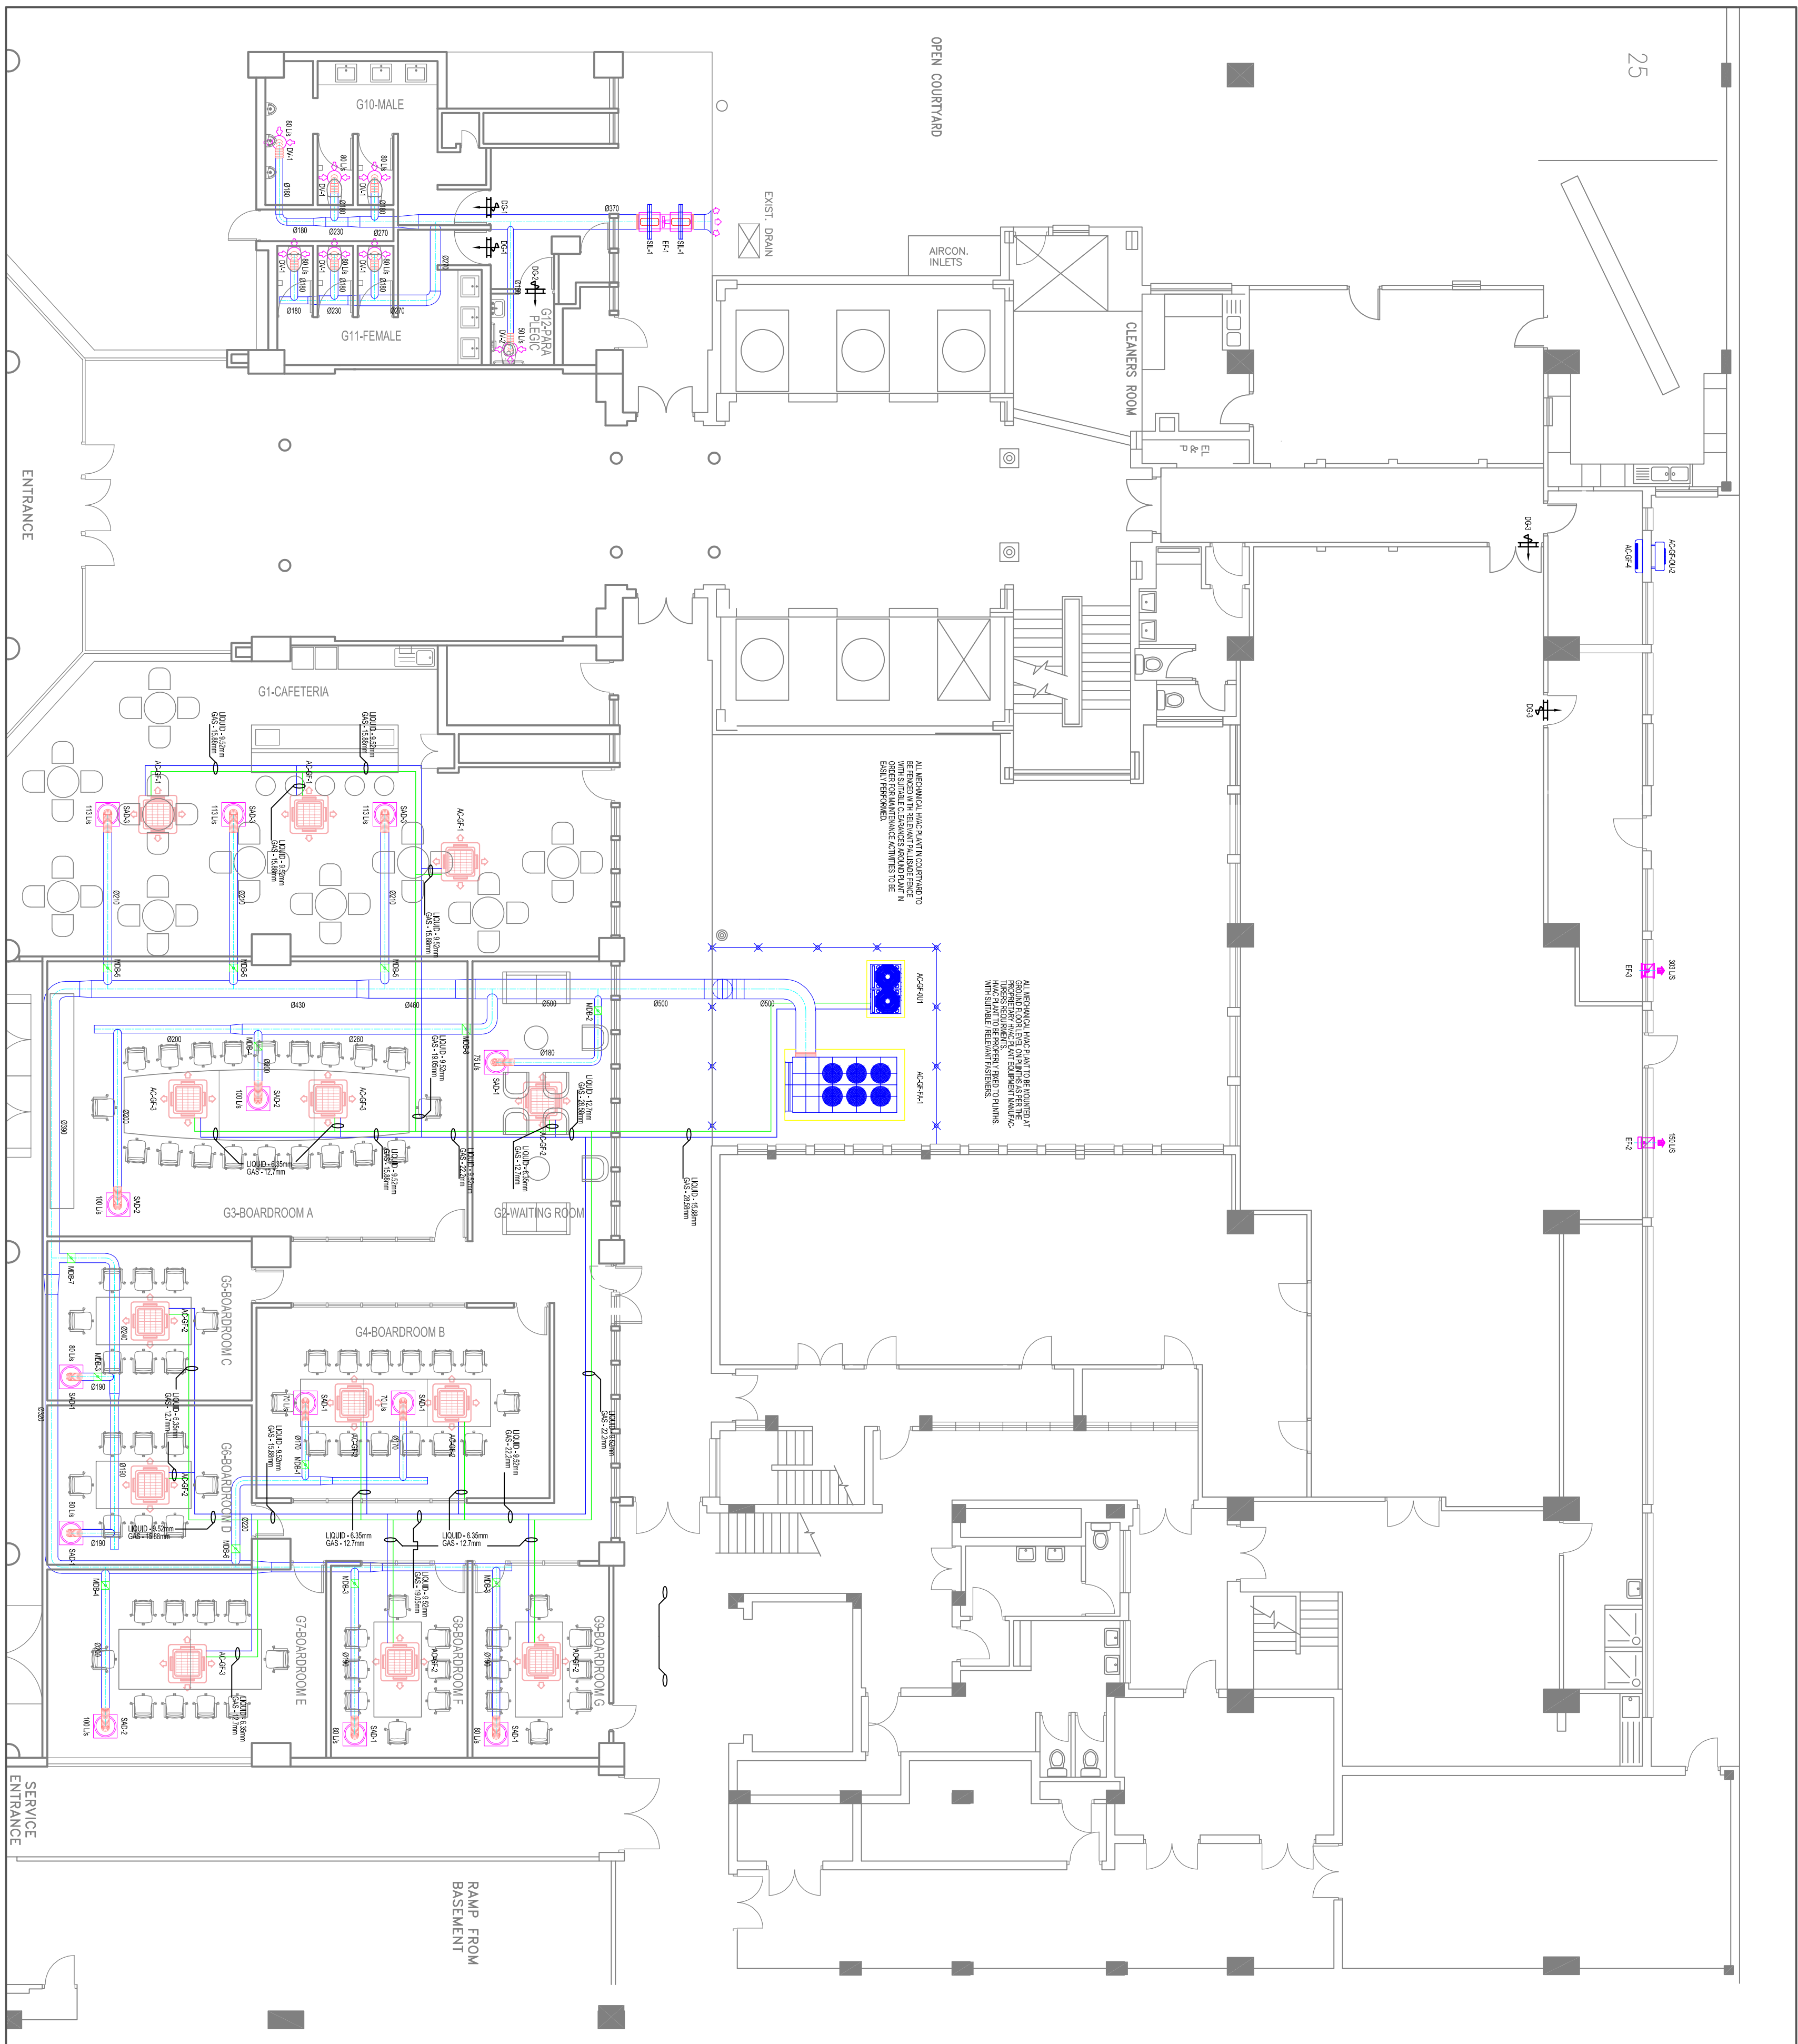


MEZZANINE HVAC LOCATION INDICATOR

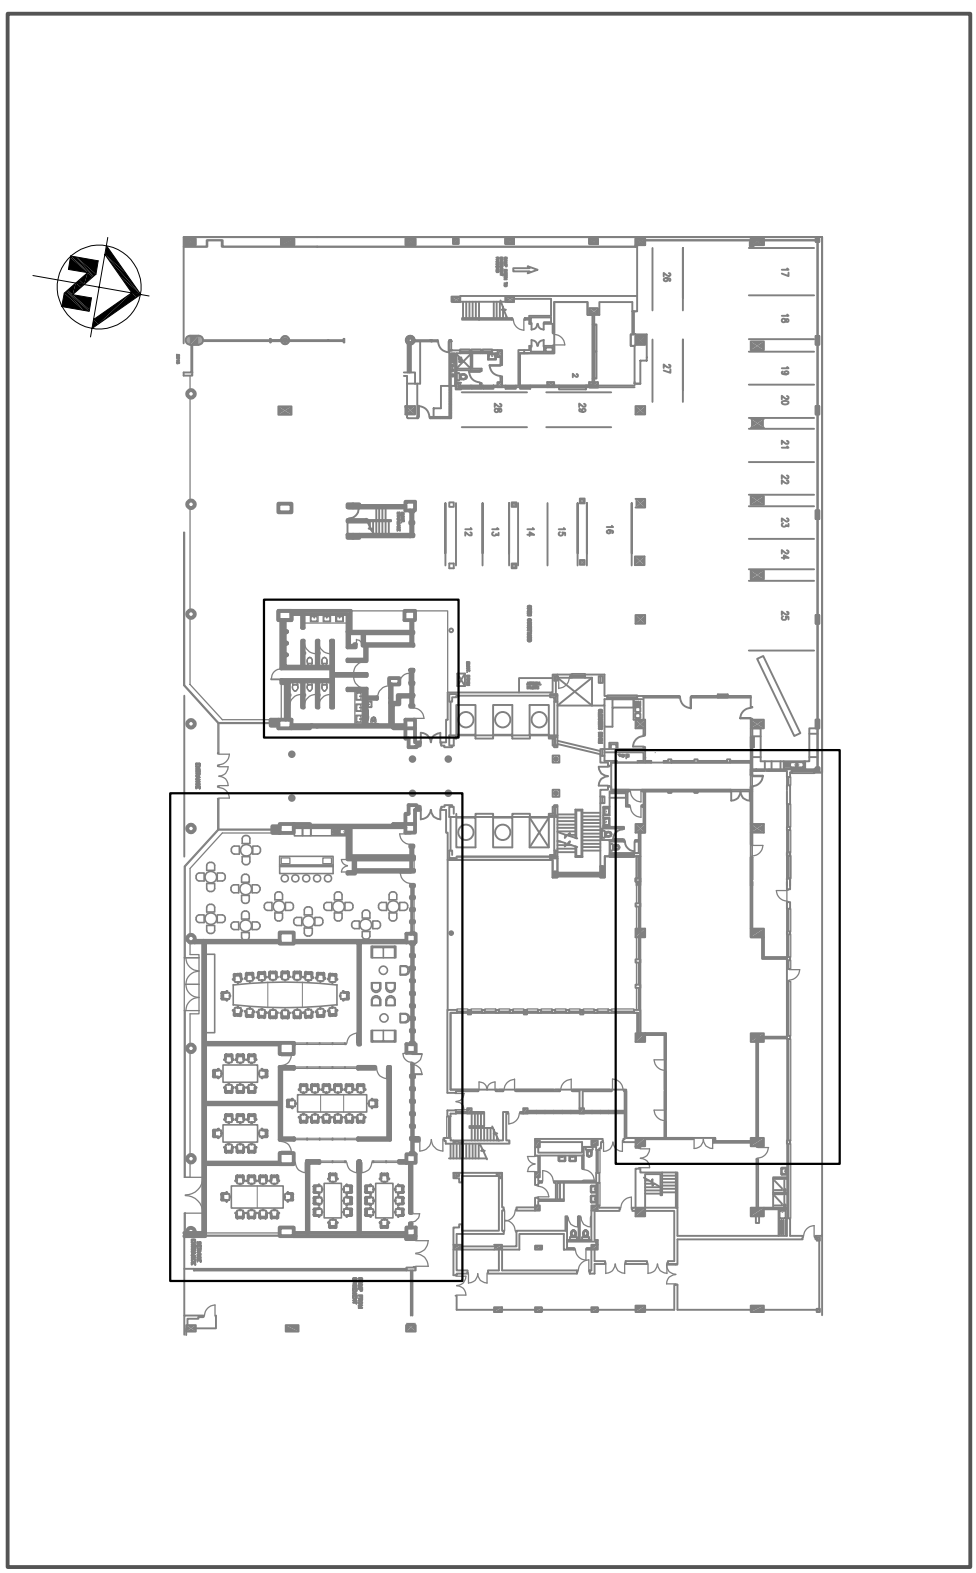MEZZANINE HVAC LAYOUT
SCALE 1:100



GROUND FLOOR LOCATION INDICATOR

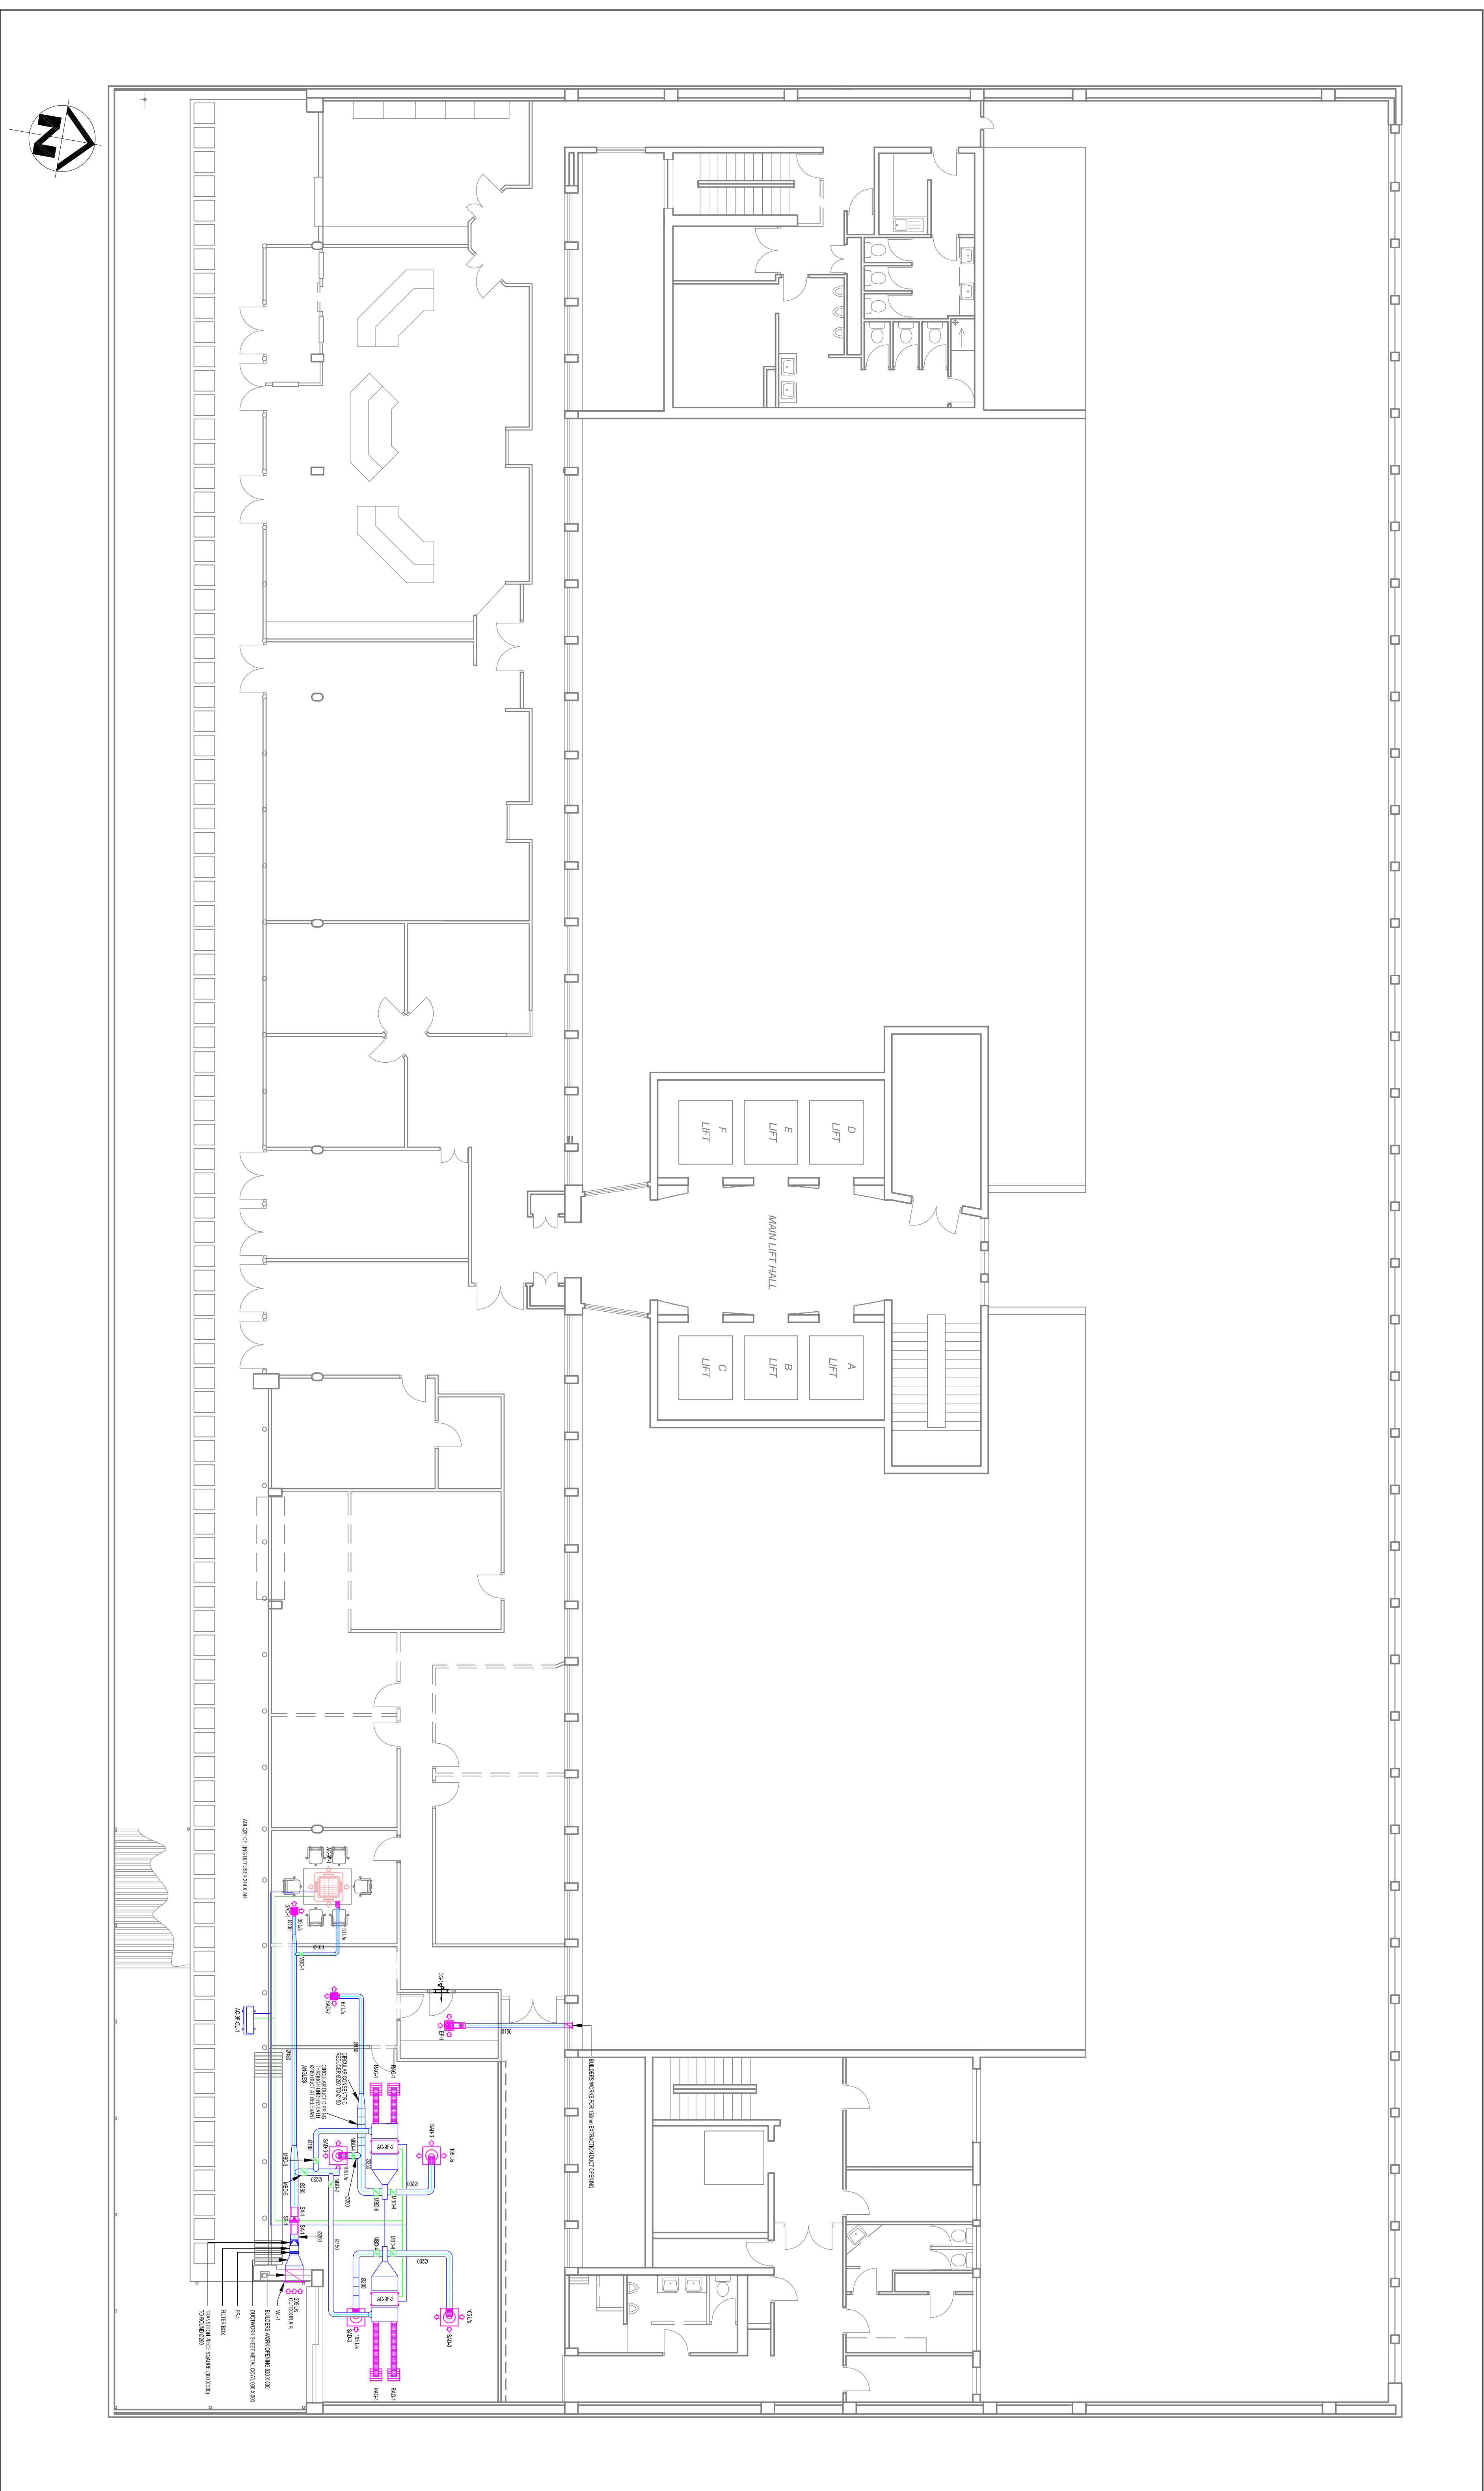[illegible][illegible]



9TH FLOOR HVAC LAYOUT
SCALE 1:100

SCALE 1:100

MANUAL BLADE DAMPER SCHEDULE									
TERMINAL REF.	QTY.	DESCRIPTION	MODEL NO.	POWER REQUIREMENTS	360°				
MD-1	1	MANUAL BLADE DAMPER	0100						
MD-2	1	MANUAL BLADE DAMPER	0100						
MD-3	1	MANUAL BLADE DAMPER	0100						
MD-4	1	MANUAL BLADE DAMPER	0100						
MD-5	1	MANUAL BLADE DAMPER	0200						
MD-6	1	MANUAL BLADE DAMPER	0200						
MD-7	1	MANUAL BLADE DAMPER	0200						
DOOR GRILLE SCHEDULE									
UNIT REF.	QTY.	DESCRIPTION	MODEL NO.	POWER REQUIREMENTS					
DG-1	1	WALL LOUVER 300 X 465, TROX A&S-T (REGUL. OR SIMILAR APPROVED)	TX03 A&S-T						
WALL LOUVER SCHEDULE									
UNIT REF.	QTY.	DESCRIPTION	MODEL NO.	POWER REQUIREMENTS					
WL-1	1	WALL LOUVER 300 X 465, TROX AMG (REGUL. OR SIMILAR APPROVED)	TX03 AMG						
RETURN AIR GRILLE SCHEDULE									
UNIT REF.	QTY.	DESCRIPTION	MODEL NO.	POWER REQUIREMENTS					
RAG-1	4	WALL LOUVER 400 X 465, TROX AE (REGUL. OR SIMILAR APPROVED)	TX03 AE						
AIR CONDITIONING INDOOR UNIT SCHEDULE									
UNIT REF.	QTY.	DESCRIPTION	MODEL NO.	CAPACITY (RTONS)	POWER REQUIREMENTS (V / PH / Hz) / POWER INPUT (W)				
AC-01-F-1	1	CASSETTE UNIT (L.O. OR SIMILAR AMG)	ANALYZED/AC	5.6	6.0	200/1/50	30		
AC-01-F-2	1	CASSETTE UNIT (L.O. OR SIMILAR AMG)	ANALYZED/AC	7.1	8.0	200/1/50	40		
AC-01-F-3	1	CASSETTE UNIT (L.O. OR SIMILAR AMG)	ANALYZED/AC	5.6	6.0	200/1/50	150		
VENTILATION FAN SCHEDULE									
UNIT REF.	QTY.	DESCRIPTION	MODEL NO.	FLOW RATE (L/s)	POWER REQUIREMENTS (V / PH / Hz) / POWER (W)				
SF-1	1	DOOR/NALINE DUCT FAN MOUNTED (REGUL. OR SIMILAR APPROVED)	CCC 200 I.B.S	249		200/1-pH-60	115		
EF-1	1	EXHAUST CURTAIN EXHAUSTION FAN - (REGUL. OR SIMILAR APPROVED)	CURT-1	79		220/1-pH-60	41		
SA-1	2	SECOND ATTENUATION, DOORING SOAK (SPECIAL, REGUL. OR SIMILAR APPROVED)	200-315						
CAV AIR DIFFUSER SCHEDULE									
TERMINAL QTY.	DESCRIPTION	NECK SIZE	AIR QTY. (m3/min)	POWER (W)	SHOOT TOTAL (L/s)				
SA-1-1	SUPPLY AIR DIFFUSERS TROX AL-CAZ-34X200 - REGUL. OR SIMILAR APPROVED	(mm)	30	5	50				
SA-1-2	SUPPLY AIR DIFFUSERS TROX AL-CAZ-34X200 - REGUL. OR SIMILAR APPROVED	(mm)	67.57	5	50				
SA-1-3	CAV SUPPLY AIR DIFFUSERS TROX AL-CAZ-34X200 - REGUL. OR SIMILAR APPROVED	(mm)	97.15	100	5	50			
AIR CONDITIONING OUTDOOR UNIT SCHEDULE									
UNIT REF.	QTY.	DESCRIPTION	MODEL NO.	CAPACITY (RTONS)	POWER REQUIREMENTS (V / PH / Hz) / POWER (W)				
AC-01-DU-1	1	CONDENSER UNIT (L.O. OR SIMILAR AMG)	ANALYZED/SD	22.4	24.5	380/3/50	6.3		

[illegible]