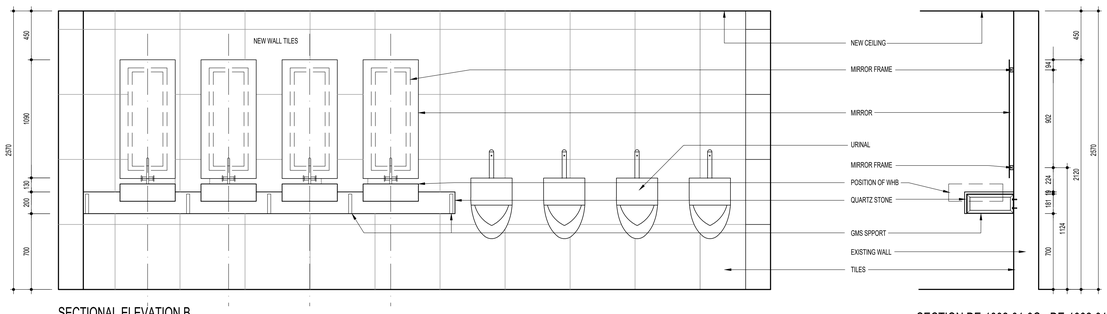

SECTIONAL ELEVATION B
SCALE 1 : 20

SECTION DE-1002-01-0C - DE-1002-01-0C
SCALE 1 : 20

SECTIONAL ELEVATION D
SCALE 1 : 20

NOTES :
1. BRACKETS TO BE PREDRILLED & HOT DIP GALV. AFTER FABRICATION PREPARE & PAINT POLYURETHANE SILK ENAMEL COLOUR TO ARCH's SPEC
2. SLATS TO BE SANDED DOWN & FINISHED WITH 3 COATS POLYURETHANE VARNISH
3. BRACKETS TO BE AT 900mm CENTRES MAX.

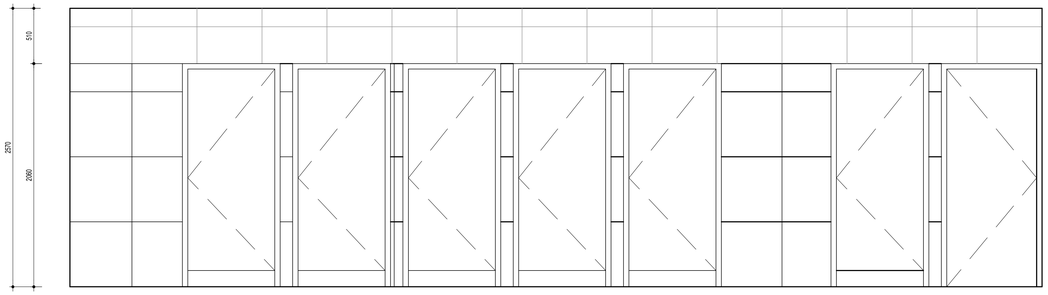

SECTIONAL ELEVATION A
SCALE 1 : 20

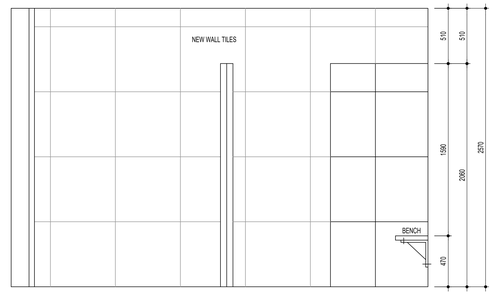

SECTIONAL ELEVATION C
SCALE 1 : 20

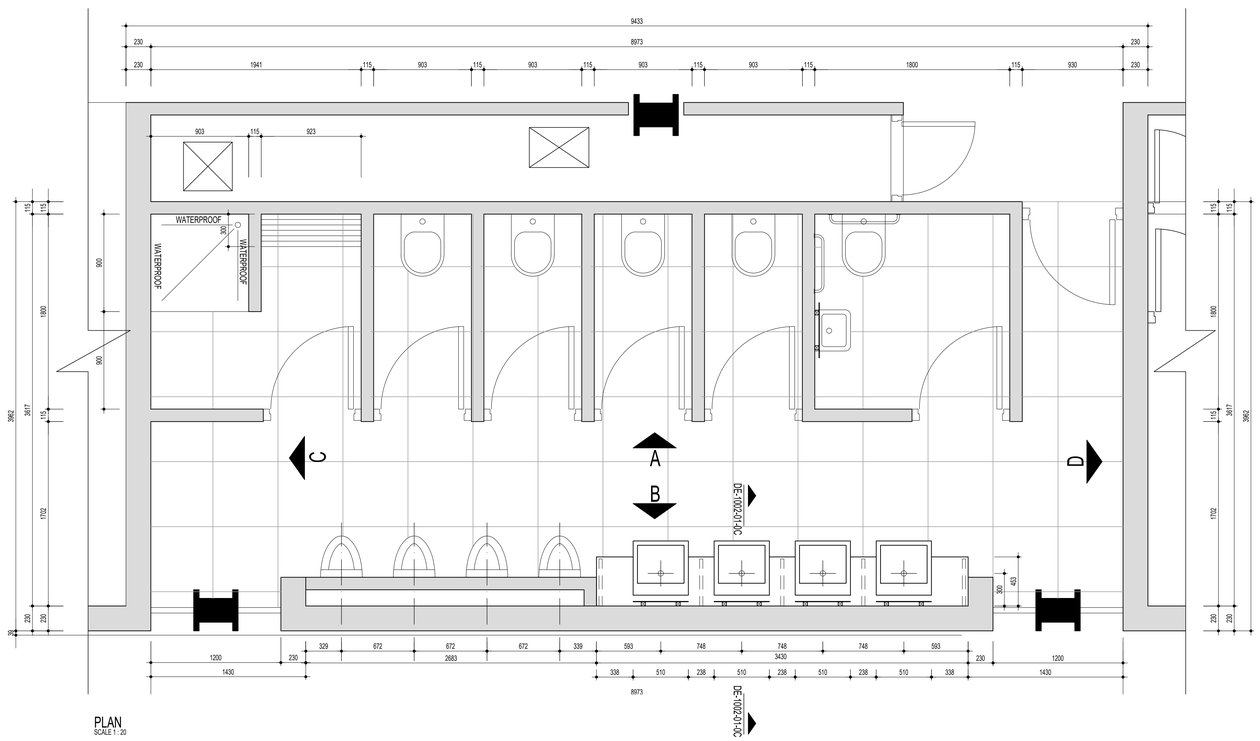

PLAN
SCALE 1 : 20

FEMALE TOILET							
SANITARY SCHEDULE	WHB (paraplegic ablution)	W/C (paraplegic ablution)	WHB	MISCELLANEOUS			
	7000200NH Basin Wall Hung 485x450x150mm by Cobra or equivalent & approved. 335-32/N Waste - Basin by Cobra or equivalent & approved. C+28520000 Trap 1 1/4 by Cobra or equivalent & approved. 232-10/NV Angle Valve, with durable ABS handle, by Cobra or equivalent & approved. C+AWSEAT/SR1 Toilet Seat by Cobra or equivalent & approved. To be installed as per manufacturers instruction with all necessary fixtures and fittings.	C-3972500 Element for WC with flushing cistern 81 mm by Cobra or equivalent & approved. C+42A2900 Outlet Adaptor by Cobra or equivalent & approved. C+28520000 Trap 1 1/4 by Cobra or equivalent & approved. 232-10/NV Angle Valve, with durable ABS handle, by Cobra or equivalent & approved. To be installed as per manufacturers instruction with all necessary fixtures and fittings.	7767700WH Basin Semi Recessed 540X460 by Vital or equivalent & approved. 302-32/N Waste - Basin by Cobra or equivalent & approved. C+28520000 Trap 1 1/4 by Cobra or equivalent & approved. 232-10/NV Angle Valve, with durable ABS handle, DZR body, flow regulating spindle type headpart Cr BSP connections. C+30520000 Self-closing pillar tap 3 by Cobra or equivalent & approved. To be installed as per manufacturers instruction with all necessary fixtures and fittings.	Tremorsafe P dropper spray cr equivalent & approved 3/5 Cr.0925.9300 bend.4/sheet with dropper control (27 f.4.5) wall shower holder (29 f.6/6) Silverflow longlife shower hoses cr equivalent & approved 1550 mm (28 .34/6) Qorvex brop.-life chrome finish superdown anti-me-system inner waterpoint cr equivalent & approved. All installed to manufacturer's instructions. Exact positioning to be confirmed before installation.	6 mm Silvered float glass copper backed mirrors with polished and sealed bevelled edges. Mirror size 510 x 1078 mm high above basin mounted flush tiles per architect details. mirror to be fixed with dome capped mirror screws. Mirror size 1590 x 2060mm mounted 1m above floor level. Provided and painted mat black. fill to wall along durable tile counter sunk anodize screws.	GRABRAIL DOR-SS-18 Stainless Steel domakaba 300x300x300mm Grab Rail cr equivalent & approved.	GRABRAIL DOR-SS-18 Stainless Steel domakaba 900x595mm Cranked Back Rail cr equivalent & approved.	Supply and install Hep2o cr equivalent & approved Waterless Waste Valve complying with .A15.3/2003.047/2005. Acceptable forms of construction are those detailed in the manufacturer's installation instructions and as detailed in SANS 10400-P and SANS 10252-1 and BSI Kitemark Licenses , including all necessary components for a complete, watertight connection. The product must be sourced from an approved manufacturer, and a sample must be submitted for approval before procurement. Verify all onsite dimensions and confirm compatibility with the proposed fixtures before ordering. Provide manufacturer's installation guidelines. Pressure test the system with a water test upon completion to ensure a leak-proof seal. The final installation should be clean and professional, with no visible sealant or damage to surrounding finishes. Provide sample for approval prior to installation.
QUANTITY	1	1	4	3	5	1	1	4

NOTES

1. **Do not scale drawing - only dimensions shown to be used.**
2. **The contractor shall verify all conditions, dimensions and levels on the site and notify the NEC supervisor of any variations before construction.**
3. **All levels are in meters to mean sea level.**
4. **Where brand or trade names are referenced in the drawing(s), equivalent and approved products shall be considered by the project team. The product manuals, information sheets or data sheets shall be submitted for review and approval prior to construction, installation and/ or manufacture.**

GENERAL NOTES

FLOORS:
FULL BODY PORCELAIN TILE WITH A PEI RATING OF 5. MATT GLAZED PORCELAIN TILE 600 X 600MM. ALLOW A PRIME COST OF R600.00 PER SQUARE FOR SUPPLY ONLY.
PROVIDE TILE EXPANSION STRIP AT EVERY 3M VERTICAL AND 3M HORIZONTAL AS PER ALUMINIUM MOVEMENT JOINTS. INSTALL MARINE-GRADE STAINLESS STEEL TRANSITION STRIPS BETWEEN CHANGES IN FLOOR FINISHES. SAMPLES TO BE PROVIDED FOR APPROVAL BY ARCHITECT PRIOR TO INSTALLATION, INSTALLED AS PER MANUFACTURERS INSTRUCTION.
SKIRTINGS TO BE TILE CUT INTO 100MM WIDE STRIPS WITH GROUT COLOUR : DOVE GREY. TILES TO BE INSTALLED WITH PORCELAIN GRI ADHESIVE.

WALLS:
600 X 1200MM POLISHED FULL BODIED PORCELAIN TILE INSTALLED FROM CENTRE. INSTALLED AS PER MANUFACTURES SPECIFICATION. SAMPLE TO BE PROVIDED FOR APPROVAL BY ARCHITECT PRIOR TO INSTALLATION ALLOW R600/SQM EXCL. GROUT AND INSTALLATION. GROUT COLOUR : DOVE GREY. TILES TO BE INSTALLED ADHESIVE.

PARTITIONS:
DESIGN, SUPPLY AND INSTALL TOILET PARTITION SYSTEM COMPRISING OF 12MM THICK COMPACT HPL PANELS, SUPPORTED BY
OVERHEAD BRACING, PLUGGED AND SCREWED TO FLOOR AND FIXED INTO POSITION BY MEANS OF GRADE 304
STAINLESS STEEL WALL FIXING BRACKETS PLUGGED AND SCREWED TO WALLS. PARTITION DOORS TO INCLUDE STANDARD IRONMONGERY COMPRISING OF INDICATOR BOLTS, HAT AND COAT HOOKS, DOOR STOPS AND BUFFERS.

CEILINGS:
EXTG PAINTED SURFACES TO BE PREPARED AND PAINTED WITH MIN 2 FINISHING COATS OF WHITE ON WELL PREPARED SUBSTRATE. TO BE FREE OF ALL DEFECTS. GYSUM & PLASTER PRIMER TO BE APPLIED TO SUBSTRATE. APPLICATION TO BE DONE IN STRICT ACCORDANCE WITH MANUFACTURERS INSTRUCTION.

INTERIOR WALLS
EXTG PAINTED SURFACES TO BE PREPARED AND PAINTED WITH MIN 2 FINISHING COATS OF WHITE LOW SHEEN PAINT ON WELL PREPARED SUBSTRATE. TO BE FREE OF ALL DEFECTS. GYSUM & PLASTER PRIMER TO BE APPLIED TO SUBSTRATE. APPLICATION TO BE DONE IN STRICT ACCORDANCE WITH MANUFACTURERS INSTRUCTION.

DOOR FRAMES/ DOORS/ SKIRTING BOARDS, STRUCTURES
EXTG PAINTED SURFACES TO BE PREPARED AND PAINTED WITH MIN 2 FINISHING COATS OF WHITE PLUS WATER BASED PAINT ON WELL PREPARED SUBSTRATE. TO BE FREE OF ALL DEFECTS. WOOD PRIMER TO BE APPLIED TO SUBSTRATE. APPLICATION TO BE DONE IN STRICT ACCORDANCE WITH MANUFACTURERS INSTRUCTION.

STRUCTURES, BALUSTRADES, COLUMNS
EXTG PAINTED SURFACES TO BE PREPARED AND PAINTED WITH MIN 2 FINISHING COATS OF WATER BASED PAINT ON WELL PREPARED SUBSTRATE. TO BE FREE OF ALL DEFECTS. SPOT PRIMER & PROFESSIONAL ALL PURPOSE UNDERCOAT TO BE APPLIED TO SUBSTRATE. APPLICATION TO BE DONE IN STRICT ACCORDANCE WITH MANUFACTURERS INSTRUCTION.

GMS SUPPORTS:
30x30 GMS ANGLES WELDED TO FORM WALL BRACKET. FIX TO WALL USING 2 OFF M14 ANCHOR BOLTS. PREPARE PRIME AND PAINT.

QUARTZ STONE:
20mm SNOW WHITE. ALL EXPOSED EDGES TO BE POLISHED. FIX TO TOP OF GMS BRACKETS.

REFERENCE DRAWINGS

DRAWING NO.	REFERENCE
XDN.E.037-1-100-A-GA-1002-01-0A	PROPOSED LAYOUT

FOR SQUAD CHECK

NO.	DESCRIPTION	BY	CHKD	APPD	DATE
0A	ISSUED FOR TENDER				

REVISIONS

This Document including all design and information therein is Confidential Intellectual Property of Transnet. Copyright and all other rights are reserved by Transnet. This Document may only be used for its intended purpose.

KEY PLAN
1:1250

CONTRACTOR / CONSULTANT

TITLE	NAME	SIGN	DATE
DRAWN	.		. . .
CHECKED	.		. . .
DESIGNED	.		. . .
CHECKED	.		. . .

PR.ENG. / PR.TECH./PR. ARCH

NAME		DATE
SIGNATURE		. . .
REG. NUMBER		
TITLE		

TRANSNET NATIONAL PORTS AUTHORITY

TITLE	NAME	SIGN	DATE
DRAWN	ZZ		
CHECKED	AN		
DESIGNED			
CHECKED			

PR.ENG. / PR.TECH./PR. ARCH

NAME	MR. N. NAGAN	DATE
SIGNATURE		
REG. NUMBER		
SCALE		

TRANSNET

Transnet National Ports Authority

TRANSNET SOC Ltd : REG No. 1990/000900/30
(237 MAHATMA GANDHI RD, POINT, 4001)
(DURBAN) TEL: 031 361 1791

PROJECT / AREA / ASSET / SUBJECT/DRAWING TITLE

PORT OF DURBAN

REFURBISHMENT TO QUEENS WAREHOUSE
FIRST STOREY
MALE ABLUTION 02 DETAILS

PAPER SIZE	TRANSNET DRW. NO.	REV.
A0	XDN.E.0037-1-100-A-DE-1002-01	0A
	PROJECT DRG. NO.	REV.