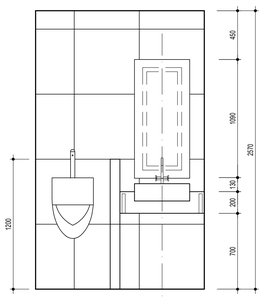

SECTIONAL ELEVATION D
SCALE 1 : 20

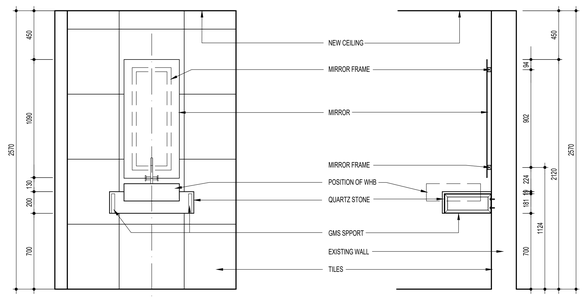

SECTIONAL ELEVATION F
SCALE 1 : 20

SECTION DE-1003-01-0C - DE-1003-01-0C
SCALE 1 : 20

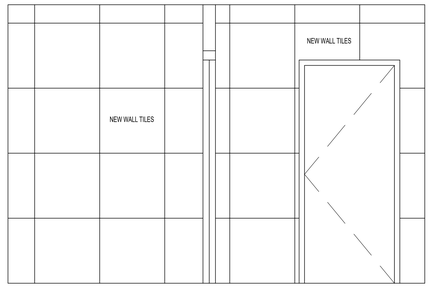

SECTIONAL ELEVATION H
SCALE 1 : 20

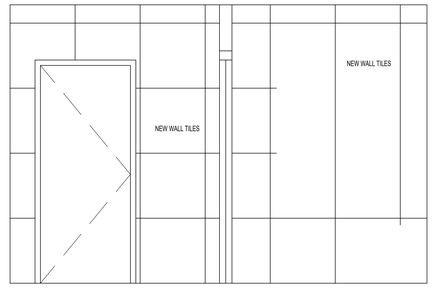

SECTIONAL ELEVATION E
SCALE 1 : 20

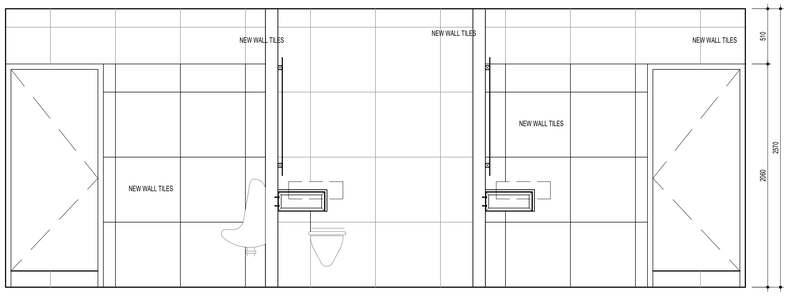

SECTIONAL ELEVATION B-B
SCALE 1 : 20

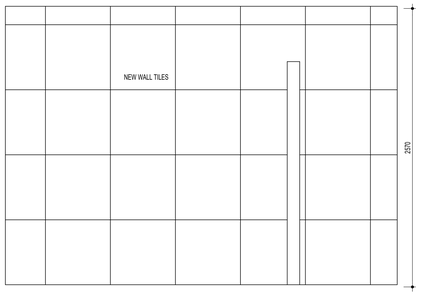

SECTIONAL ELEVATION C
SCALE 1 : 20

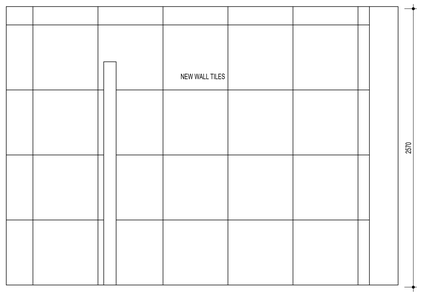

SECTIONAL ELEVATION G
SCALE 1 : 20

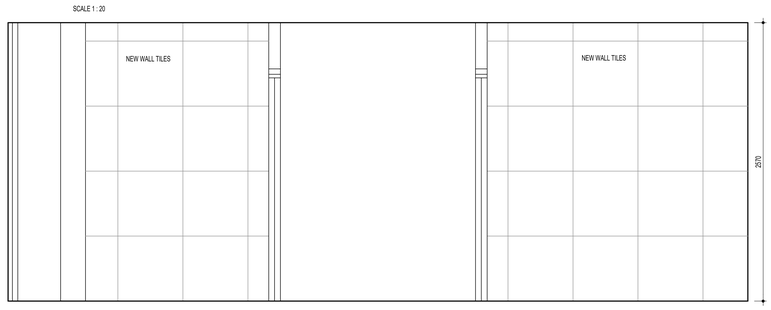

SECTIONAL ELEVATION A-A
SCALE 1 : 20

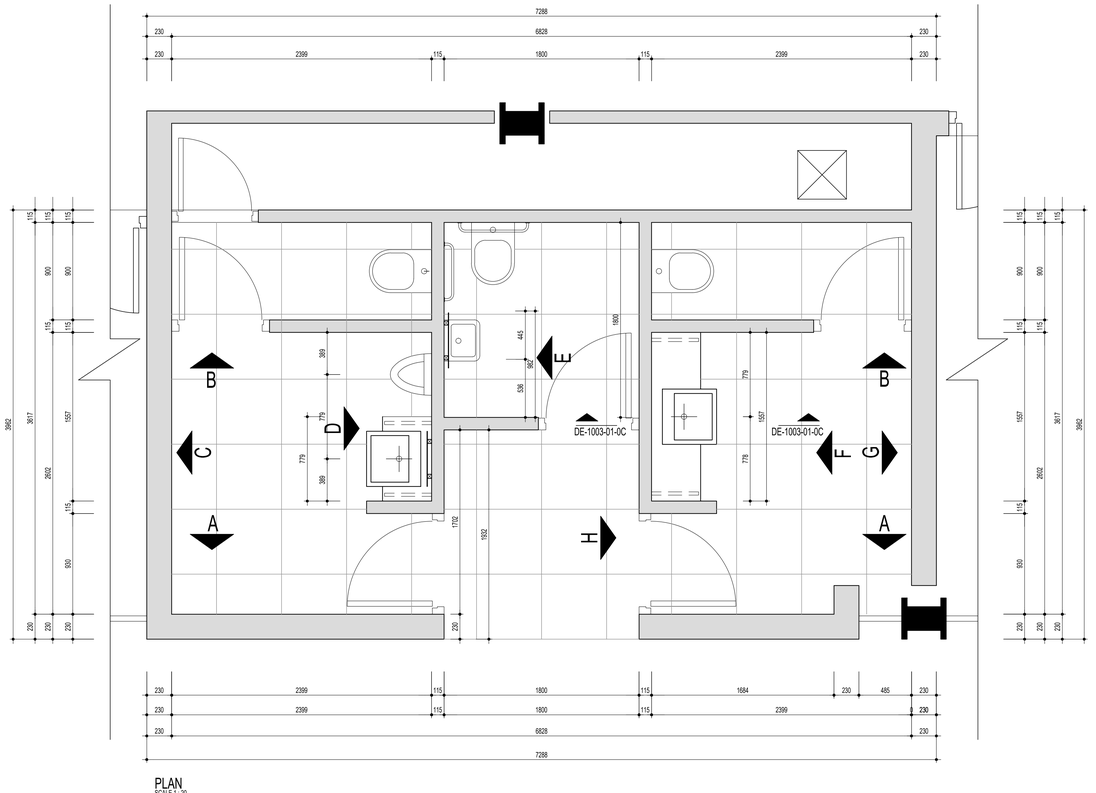

PLAN
SCALE 1 : 20

GENERAL NOTES

FLOORS:
FULL BODY PORCELAIN TILE WITH A PEI RATING OF 5. MATT GLAZED PORCELAIN TILE 600 X 600MM. ALLOW A PRIME COST OF R600.00 PER SQUARE FOR SUPPLY ONLY.
PROVIDE TILE EXPANSION STRIP AT EVERY 3M VERTICAL AND 3M HORIZONTAL AS PER ALUMINIUM MOVEMENT JOINTS. INSTALL MARINE-GRADE STAINLESS STEEL TRANSITION STRIPS BETWEEN CHANGES IN FLOOR FINISHES. SAMPLES TO BE PROVIDED FOR APPROVAL BY ARCHITECT PRIOR TO INSTALLATION. INSTALLED AS PER MANUFACTURERS INSTRUCTION.
SKIRTINGS TO BE TILE CUT INTO 100MM WIDE STRIPS WITH GROUT COLOUR : DOVE GREY. TILES TO BE INSTALLED WITH PORCELAIN GRI ADHESIVE.

WALLS:
600 X 1200MM POLISHED FULL BODIED PORCELAIN TILE INSTALLED FROM CENTRE. INSTALLED AS PER MANUFACTURES SPECIFICATION. SAMPLE TO BE PROVIDED FOR APPROVAL BY ARCHITECT PRIOR TO INSTALLATION ALLOW R600/SQM EXCL. GROUT AND INSTALLATION. GROUT COLOUR : DOVE GREY. TILES TO BE INSTALLED ADHESIVE.

PARTITIONS:
DESIGN, SUPPLY AND INSTALL TOILET PARTITION SYSTEM COMPRISING OF 12MM THICK COMPACT HPL PANELS, SUPPORTED BY
OVERHEAD BRACING, PLUGGED AND SCREWED TO FLOOR AND FIXED INTO POSITION BY MEANS OF GRADE 304
STAINLESS STEEL WALL FIXING BRACKETS PLUGGED AND SCREWED TO WALLS. PARTITION DOORS TO INCLUDE STANDARD IRONMONGERY COMPRISING OF INDICATOR BOLTS, HAT AND COAT HOOKS, DOOR STOPS AND BUFFERS.

CEILING:
EXTG PAINTED SURFACES TO BE PREPARED AND PAINTED WITH MIN 2 FINISHING COATS OF WHITE ON WELL PREPARED SUBSTRATE. TO BE FREE OF ALL DEFECTS. GYSUM & PLASTER PRIMER TO BE APPLIED TO SUBSTRATE. APPLICATION TO BE DONE IN STRICT ACCORDANCE WITH MANUFACTURERS INSTRUCTION.

INTERIOR WALLS
EXTG PAINTED SURFACES TO BE PREPARED AND PAINTED WITH MIN 2 FINISHING COATS OF WHITE LOW SHEEN PAINT ON WELL PREPARED SUBSTRATE. TO BE FREE OF ALL DEFECTS. GYSUM & PLASTER PRIMER TO BE APPLIED TO SUBSTRATE. APPLICATION TO BE DONE IN STRICT ACCORDANCE WITH MANUFACTURERS INSTRUCTION.

DOOR FRAMES/ DOORS/ SKIRTING BOARDS, STRUCTURES
EXTG PAINTED SURFACES TO BE PREPARED AND PAINTED WITH MIN 2 FINISHING COATS OF WHITE PLUS WATER BASED PAINT ON WELL PREPARED SUBSTRATE, TO BE FREE OF ALL DEFECTS. WOOD PRIMER TO BE APPLIED TO SUBSTRATE. APPLICATION TO BE DONE IN STRICT ACCORDANCE WITH MANUFACTURERS INSTRUCTION.

STRUCTURES, BALUSTRADES, COLUMNS
EXTG PAINTED SURFACES TO BE PREPARED AND PAINTED WITH MIN 2 FINISHING COATS OF WATER BASED PAINT ON WELL PREPARED SUBSTRATE, TO BE FREE OF ALL DEFECTS. SPOT PRIMER & PROFESSIONAL ALL PURPOSE UNDERCOAT TO BE APPLIED TO SUBSTRATE . APPLICATION TO BE DONE IN STRICT ACCORDANCE WITH MANUFACTURERS INSTRUCTION.

GMS SUPPORTS:
30x30 GMS ANGLES WELDED TO FORM WALL BRACKET. FIX TO WALL USING 2 OFF M14 ANCHOR BOLTS. PREPARE PRIME AND PAINT.

QUARTZ STONE:
20mm SNOW WHITE. ALL EXPOSED EDGES TO BE POLISHED. FIX TO TOP OF GMS BRACKETS.

NOTES

1. **Do not scale drawing - only dimensions shown to be used.**
2. **The contractor shall verify all conditions, dimensions and levels on the site and notify the NEC supervisor of any variations before construction.**
3. **All levels are in meters to mean sea level.**
4. **Where brand or trade names are referenced in the drawing(s), equivalent and approved products shall be considered by the project team. The product manuals, information sheets or data sheets shall be submitted for review and approval prior to construction, installation and/ or manufacture.**

FEMALE TOILET

SANITARY SCHEDULE	WHB (paraplegic ablution)	W/C (paraplegic ablution)	WHB	MISCELLANEOUS				
	700X500WH Basin Wall Hung WH Suite 450x30x10Thick by Cobra or equivalent & approved. 3CB1000 Chrome Mixer with 200mm Swivel Spout with ABS handle, DZR body, flow regulating spindle type headset CP BSP connections. 535-218HP Pillartap heavy pattern base 10mm CP tap by Cobra or equivalent & approved. To be installed as per manufacturers instruction with all necessary fixtures and fittings.	G-3472000W Element 6e WC with flushing cistern 6/3 mm by Cobra or equivalent & approved. C-0424Q000 Outlet Adaptor by Cobra or equivalent & approved. G-3170S000 Pneumatic actuation by Cobra or equivalent & approved. 4386100WH Toilet Pan Wall Hung by Cobra or equivalent & approved. C-0445A170H Toilet Seat by Cobra or equivalent& approved. To be installed as per manufacturers instruction with all necessary fixtures and fittings.	700X700WH Basin Semi Recessed 540X400 by Vital or equivalent & approved. 3CC32N Wallex - Basin by Cobra or equivalent & approved. C-2802000 Trap 1 1/4 by Cobra or equivalent & approved. 2CB1000 Chrome Mixer with 200mm Swivel Spout with ABS handle, DZR body, flow regulating spindle type headset CP BSP connections. 535-218HP Pillartap heavy pattern base 10mm CP tap by Cobra or equivalent & approved. To be installed as per manufacturers instruction with all necessary fixtures and fittings.	Terminette P Trigger spray or equivalent & approved.30 1C-2633000 hand shower with trigger control (27 l/1c) wall shower holder (28 l/60) Silverflex longlife shower hose or equivalent & approved 1500 mm (28 340) Ophea long-life chrome finish speedclean anti-lime spray head or equivalent & approved. All materials no manufacturers instructions. Client possessing the unconfirmed before installation.	6 mm Silvered float glass copper backed mirrors with polished and beveled edges. Mirror size 510 x 1076 mm Silver backed mirrors to be fixed with mirror clips and screws. Mirrors to be supplied in aluminium frame. 38x38 Pur marine treated hw, prepared, primed and painted matt black. fix to wall using suitable bib counter sunk anchor screws.	GRABRAIL DORSS-103 Stainless Steel domsalukia 800x038mm Cotem Back Rail or equivalent & approved.	GRABRAIL DORSS-103 Stainless Steel domsalukia 800x038mm Side Grab Rail or equivalent & approved.	Supply and install trapway or equivalent & approved Waterless Water Valve complying with: ATS 3200 (VAT) 2009. Acceptable forms of product certification are a Waterlink's Certificate of Conformity (a registered certification trademark of Standards Australia Limited) or a BSI Kitemark Licensee, - including all necessary components for a complete, watertight connection. The product must be sourced from an approved supplier and installed in accordance with the manufacturer's instructions. Ensure that the trapway is fully compatible with the existing urinal and plumbing. Install the bottle trap strictly according to the manufacturer's instructions and conduct a water test upon completion to ensure a leak-proof seal. The final installation should be clean and professional, with no visible sealant or damage to surrounding surfaces. Provide warranty for waterless valve as per manufacturer's guidelines.	Trapway 1 Waterless Urinal Valve
QUANTITY	1	1	2	3	3	1	1	1

REFERENCE DRAWINGS

DRAWING NO.	REFERENCE
XDN.E.037-1-100-A-GA-1002-01-0A	PROPOSED LAYOUT

FOR TENDER

NO.	DESCRIPTION	BY	CHKD	APPD	DATE
0A	ISSUED FOR TENDER				

REVISIONS

This Document including all design and information therein is Confidential Intellectual Property of Transnet
Copyright and all other rights are reserved by Transnet. This Document may only be used for its intended purpose.

KEY PLAN
1:1250

CONTRACTOR / CONSULTANT

TITLE	NAME	SIGN	DATE
DRAWN	.		. . .
CHECKED	.		. . .
DESIGNED	.		. . .
CHECKED	.		

PR.ENG. / PR.TECH./PR. ARCH

NAME		DATE
SIGNATURE		. . .
REG. NUMBER		
TITLE		

TRANSNET NATIONAL PORTS AUTHORITY

TITLE	NAME	SIGN	DATE
DRAWN	ZZ		
CHECKED	AN		
DESIGNED			
CHECKED			

PR.ENG. / PR.TECH./PR. ARCH

NAME	MR. N. NAGAN	DATE
SIGNATURE		
REG. NUMBER		
SCALE		

TRANSNET

Transnet National Ports Authority
TRANSNET SOC Ltd : REG No. 1990/000900/30
(237 MAHATMA GANDHI RD, POINT, 4001)
(DURBAN) TEL: 031 361 1791

PROJECT / AREA / ASSET / SUBJECT/DRAWING TITLE

PORT OF DURBAN

REFURBISHMENT TO QUEENS WAREHOUSE, FIRST STOREY MALE, FEMALE & PARAPLEGIC ABLUTION 03 DETAILS

PAPER SIZE	TRANSNET DRW. NO.	REV.
A0	XDN.E.0037-1-100-A-DE-1003-01	0A
	PROJECT DRG. NO.	REV.