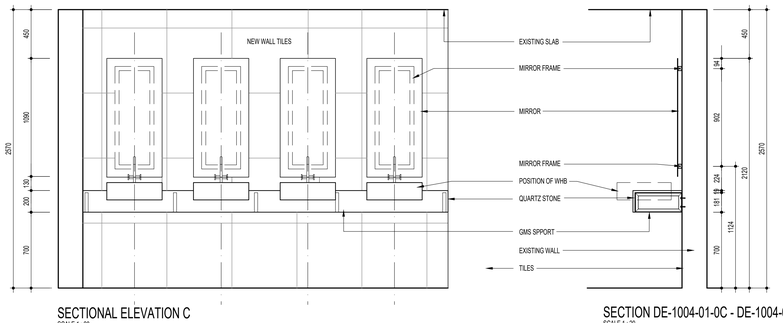

SECTIONAL ELEVATION C
SCALE 1 : 20

SECTION DE-1004-01-0C - DE-1004-01-0C
SCALE 1 : 20

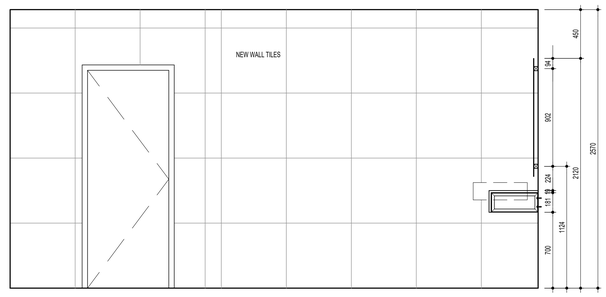

SECTIONAL ELEVATION B
SCALE 1 : 20

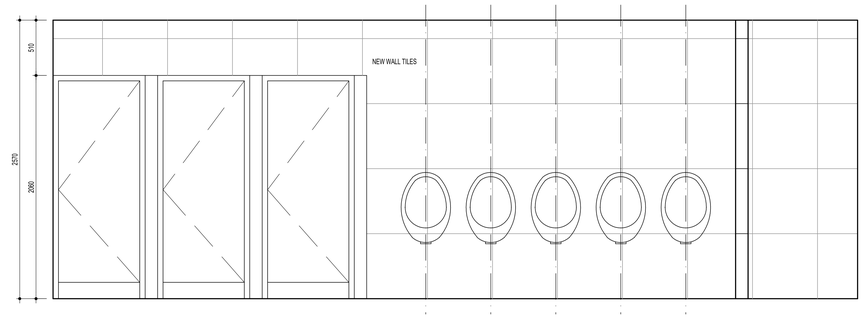

SECTIONAL ELEVATION A
SCALE 1 : 20

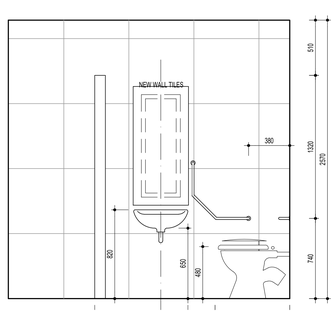

SECTIONAL ELEVATION D
SCALE 1 : 20

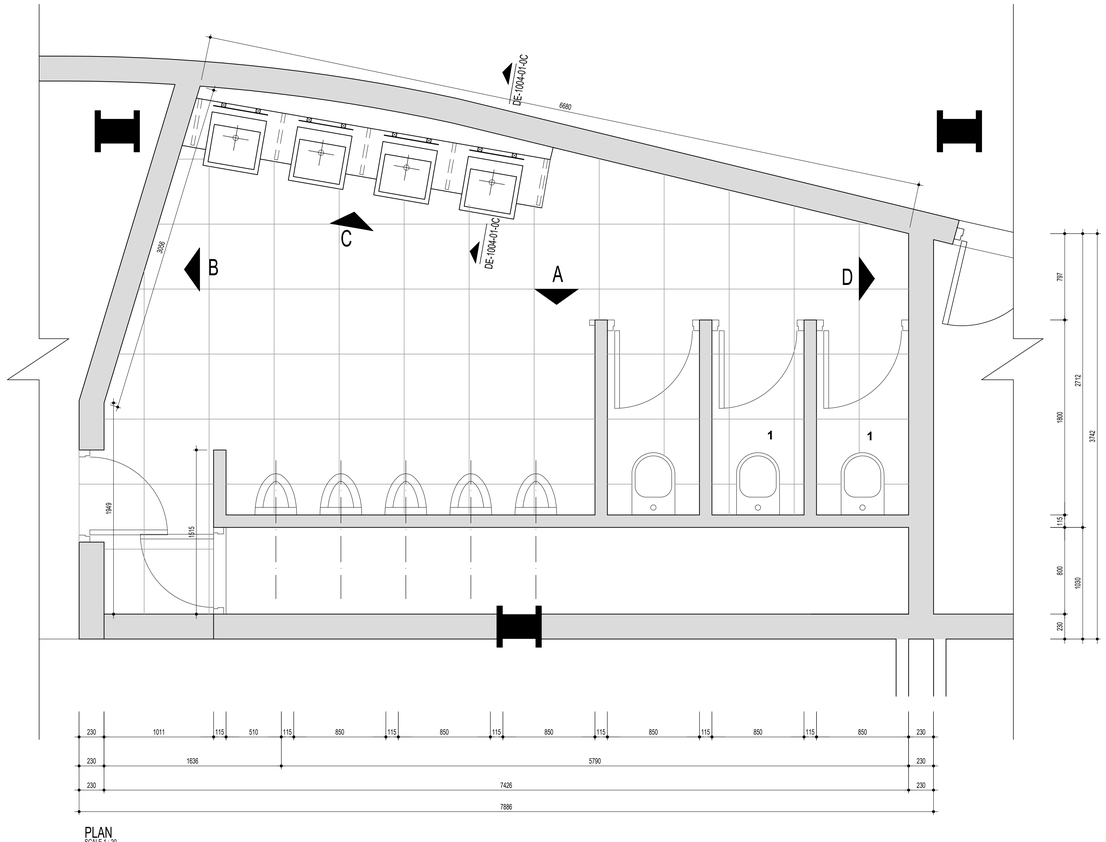

PLAN
SCALE 1 : 20

FEMALE TOILET

SANITARY SCHEDULE

	WHB (paraplegic ablution)	W/C (paraplegic ablution)	WHB	MISCELLANEOUS				
	7160XXWH Basin Basin Wall Hung 495x420x190mm by Cobra or equivalent & approved. 302-32N Waste - Basin by Cobra or equivalent & approved. C-2820000000 Trap 1 1¼ by Cobra or equivalent & approved. 232-10NV Angle Valve, with durable ABS handle, DZR body, flow regulating spindle type Headpart #2 BSP connections. 352-21BVP Pillartap heavy pattern blue 15mm CP tap by Cobra or equivalent & approved. 1 No installed as per manufacturers instruction with all necessary fixtures and fittings.	G-3972000 Element for WC with flushing cistern 6l/3 mm by Cobra or equivalent & approved. G-4Z042W00 Outlet Adaptor by Cobra or equivalent & approved. C-2820000000 Trap 1 1¼ by Cobra or equivalent & approved. 232-10NV Angle Valve, with durable ABS handle, DZR body, flow regulating spindle type Headpart #2 BSP connections. 352-21BVP Pillartap heavy pattern blue 15mm CP tap by Cobra or equivalent & approved. 1 No installed as per manufacturers instruction with all necessary fixtures and fittings.	7167XXWH Basin Semi Recessed 540X380 by Vital or equivalent & approved. 302-32N Waste - Basin by Cobra or equivalent & approved. C-2820000000 Trap 1 1¼ by Cobra or equivalent & approved. 232-10NV Angle Valve, with durable ABS handle, DZR body, flow regulating spindle type Headpart #2 BSP connections. G-3625000000 Self-closing pillar tap 3 by Cobra or equivalent & approved. To be installed as per manufacturers instruction with all necessary fixtures and fittings.	Turnwell, 6" hygen spray or equivalent & approved. 1/2 G-3965000000 Shelf shower with 1No hygen cement (257 510) wall shower holder (213 6[illegible]) Satin Finish or equivalent & approved. 1550 mm (CB.3460) Shower hose complete with 1No anti-siphon vandal system inner waterguide or equivalent & approved. All installed to manufacturer's instructions. Exact positioning to be confirmed before installation.	6 mm Silvered float glass copper backed mirrors with polished and sealed bevelled ridges. Mirror size 510 x 1070 mm high above basin mounted flush tiles per architect details. mirror to be fixed with stone capped mirror screws. Mirror frame. 35x38 Pal marine treated Yw, prepared, primed and painted matt black. fix to wall using suitable mitt counter and screw screws.	GRABRAIL DZR-SS-316 Stainless Steel domrailsta 600x600mm Grabrail Back Rail or equivalent & approved.	GRABRAIL DZR-SS-316 Stainless Steel domrailsta 300x300x300mm Side Grab Rail or equivalent & approved.	Supply and install Harp's or equivalent & approved Waterless Waste Valve complying with ATS 32000:04:7:2005. Acceptable forms of product certification are a Manufacturer Certificate of Conformity (i.e registered certification trademark of Standards Australia Limited) or a Manufacturer Certificate of Conformity by a registered certification body (i.e. registered certification trademark of Standards Australia Limited) or an approved manufacturer. and a sample must be submitted for approval before procurement. Verify all on-site dimensions and confirm compatibility with the existing urinal and plumbing. Install to the strict accordance to the manufacturer's instructions and conduct a test flush to ensure correct operation. Protect the urinal from damage during construction. Replace any urinal showing cracks, stains or performance issues, or any visible damage to surrounding finishes. Provide sample for approval prior to installation.	5
QUANTITY	0	0	4	2	4	0	0	5

NOTES

1. **Do not scale drawing - only dimensions shown to be used.**
2. **The contractor shall verify all conditions, dimensions and levels on the site and notify the NEC supervisor of any variations before construction.**
3. **All levels are in meters to mean sea level.**
4. **Where brand or trade names are referenced in the drawing(s), equivalent and approved products shall be considered by the project team. The product manuals, information sheets or data sheets shall be submitted for review and approval prior to construction, installation and/ or manufacture.**

GENERAL NOTES

FLOORS:
FULL BODY PORCELAIN TILE WITH A PEI RATING OF 5. MATT GLAZED PORCELAIN TILE 600 X 600MM. ALLOW A PRIME COST OF R600.00 PER SQUARE FOR SUPPLY ONLY.
PROVIDE TILE EXPANSION STRIP AT EVERY 3M VERTICAL AND 3M HORIZONTAL AS PER ALUMINIUM MOVEMENT JOINTS. INSTALL MARINE-GRADE STAINLESS STEEL TRANSITION STRIPS BETWEEN CHANGES IN FLOOR FINISHES. SAMPLES TO BE PROVIDED FOR APPROVAL BY ARCHITECT PRIOR TO INSTALLATION. INSTALLED AS PER MANUFACTURERS INSTRUCTION.
SKIRTINGS TO BE TILE CUT INTO 100MM WIDE STRIPS WITH GROUT COLOUR : DOVE GREY. TILES TO BE INSTALLED WITH PORCELAIN GRI ADHESIVE.

WALLS:
600 X 1200MM POLISHED FULL BODIED PORCELAIN TILE.INSTALLED FROM CENTRE. INSTALLED AS PER MANUFACTURES SPECIFICATION. SAMPLE TO BE PROVIDED FOR APPROVAL BY ARCHITECT PRIOR TO INSTALLATION ALLOW R650/SQM EXCL GROUT AND INSTALLATION. GROUT COLOUR : DOVE GREY. TILES TO BE INSTALLED ADHESIVE.

PARTITIONS:
DESIGN, SUPPLY AND INSTALL TOILET PARTITION SYSTEM COMPRISING OF 12MM THICK COMPACT HPL PANELS SUPPORTED BY OVERHEAD BRACING, PLUGGED AND SCREWED TO FLOOR AND FIXED INTO POSITION BY MEANS OF GRADE 304
STAINLESS STEEL WALL FIXING BRACKETS PLUGGED AND SCREWED TO WALLS. PARTITION DOORS TO INCLUDE STANDARD IRONMONGERY COMPRISING OF INDICATOR BOLTS, HAT AND COAT HOOKS, DOOR STOPS AND BUFFERS.

CEILINGS:
EXTG PAINTED SURFACES TO BE PREPARED AND PAINTED WITH MIN 2 FINISHING COATS OF WHITE ON WELL PREPARED SUBSTRATE. TO BE FREE OF ALL DEFECTS. GYSUM & PLASTER PRIMER TO BE APPLIED TO SUBSTRATE. APPLICATION TO BE DONE IN STRICT ACCORDANCE WITH MANUFACTURERS INSTRUCTION.

INTERIOR WALLS
EXTG PAINTED SURFACES TO BE PREPARED AND PAINTED WITH MIN 2 FINISHING COATS OF WHITE LOW SHEEN PAINT ON WELL PREPARED SUBSTRATE. TO BE FREE OF ALL DEFECTS. GYSUM & PLASTER PRIMER TO BE APPLIED TO SUBSTRATE. APPLICATION TO BE DONE IN STRICT ACCORDANCE WITH MANUFACTURERS INSTRUCTION.

DOOR FRAMES/ DOORS/ SKIRTING BOARDS, STRUCTURES
EXTG PAINTED SURFACES TO BE PREPARED AND PAINTED WITH MIN 2 FINISHING COATS OF WHITE PLUS WATER BASED PAINT ON WELL PREPARED SUBSTRATE. TO BE FREE OF ALL DEFECTS. WOOD PRIMER TO BE APPLIED TO SUBSTRATE. APPLICATION TO BE DONE IN STRICT ACCORDANCE WITH MANUFACTURERS INSTRUCTION.

STRUCTURES, BALUSTRADES, COLUMNS
EXTG PAINTED SURFACES TO BE PREPARED AND PAINTED WITH MIN 2 FINISHING COATS OF WATER BASED PAINT ON WELL PREPARED SUBSTRATE. TO BE FREE OF ALL DEFECTS. SPOT PRIMER & PROFESSIONAL ALL PURPOSE UNDERCOAT TO BE APPLIED TO SUBSTRATE . APPLICATION TO BE DONE IN STRICT ACCORDANCE WITH MANUFACTURERS INSTRUCTION.

GMS SUPPORTS:
30x30 GMS ANGLES WELDED TO FORM WALL BRACKET. FIX TO WALL USING 2 OFF M14 ANCHOR BOLTS. PREPARE PRIME AND PAINT.

QUARTZ STONE:
20mm SNOW WHITE. ALL EXPOSED EDGES TO BE POLISHED. FIX TO TOP OF GMS BRACKETS.

REFERENCE DRAWINGS

DRAWING NO.	REFERENCE
XDN.E.037-1-100-A-GA-1002-01-0A	PROPOSED LAYOUT

FOR TENDER

NO.	DESCRIPTION	BY	CHKD	APPD	DATE
0A	ISSUED FOR TENDER				

REVISIONS

This Document including all design and information therein is Confidential Intellectual Property of Transnet. Copyright and all other rights are reserved by Transnet. This Document may only be used for its intended purpose.

KEY PLAN
1:1250

CONTRACTOR / CONSULTANT

TITLE	NAME	SIGN	DATE
DRAWN	.		. . .
CHECKED	.		
DESIGNED	.		. . .
CHECKED	.		

PR.ENG. / PR.TECH./PR. ARCH

NAME		DATE
SIGNATURE		. . .
REG. NUMBER		
TITLE		

TRANSNET NATIONAL PORTS AUTHORITY

TITLE	NAME	SIGN	DATE
DRAWN	ZZ		
CHECKED	AN		
DESIGNED			
CHECKED			

PR.ENG. / PR.TECH./PR. ARCH

NAME	MR. N. NAGAN	DATE
SIGNATURE		
REG. NUMBER		
SCALE		

TRANSNET

Transnet National Ports Authority

TRANSNET SOC Ltd : REG No. 1990/000900/30
(237 MAHATMA GANDHI RD, POINT, 4001)
(DURBAN) TEL: 031 361 1791

PROJECT / AREA / ASSET / SUBJECT/DRAWING TITLE

PORT OF DURBAN

REFURBISHMENT TO QUEENS WAREHOUSE, FIRST STOREY
MALE ABLUTION 04 DETAILS

PAPER SIZE	TRANSNET DRW. NO.	REV.
A0	XDN.E.0037-1-100-A-DE-1004-01	0A
	PROJECT DRG. NO.	REV.