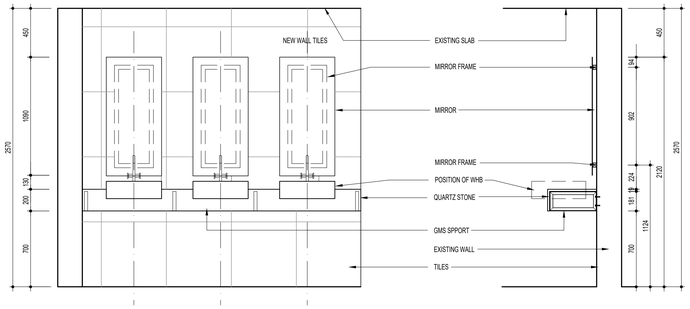


SECTIONAL ELEVATION C
SCALE 1 : 20

SECTION DE-1006-01-0C - DE-1006-01-0C
SCALE 1 : 20

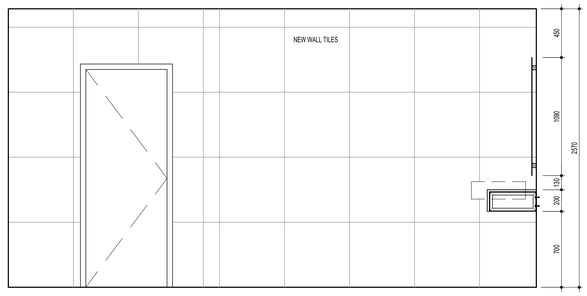


SECTIONAL ELEVATION B
SCALE 1 : 20

GENERAL NOTES

FLOORS:
FULL BODY PORCELAIN TILE WITH A PEI RATING OF 5. MATT GLAZED PORCELAIN TILE 600 X 600MM. ALLOW A PRIME COST OF R600.00 PER SQUARE FOR SUPPLY ONLY.
PROVIDE TILE EXPANSION STRIP AT EVERY 3M VERTICAL AND 3M HORIZONTAL AS PER ALUMINIUM MOVEMENT JOINTS. INSTALL MARINE-GRADE STAINLESS STEEL TRANSITION STRIPS BETWEEN CHANGES IN FLOOR FINISHES. SAMPLES TO BE PROVIDED FOR APPROVAL BY ARCHITECT PRIOR TO INSTALLATION. INSTALLED AS PER MANUFACTURERS INSTRUCTION.
SKIRTINGS TO BE TILE CUT INTO 100MM WIDE STRIPS WITH GROUT COLOUR : DOVE GREY. TILES TO BE INSTALLED WITH PORCELAIN GRY ADHESIVE.

WALLS:
600 X 1200MM POLISHED FULL BODIED PORCELAIN TILE,INSTALLED FROM CENTRE. INSTALLED AS PER MANUFACTURES SPECIFICATION. SAMPLE TO BE PROVIDED FOR APPROVAL BY ARCHITECT PRIOR TO INSTALLATION ALLOW R650/SQM EXCL. GROUT AND INSTALLATION. GROUT COLOUR : DOVE GREY. TILES TO BE INSTALLED ADHESIVE.

PARTITIONS:
DESIGN, SUPPLY AND INSTALL TOILET PARTITION SYSTEM COMPRISING OF 12MM THICK COMPACT HPL PANELS, SUPPORTED BY
OVERHEAD BRACING, PLUGGED AND SCREWED TO FLOOR AND FIXED INTO POSITION BY MEANS OF GRADE 304
STAINLESS STEEL WALL FIXING BRACKETS PLUGGED AND SCREWED TO WALLS. PARTITION DOORS TO INCLUDE STANDARD IRONMONGERY COMPRISING OF INDICATOR BOLTS, HAT AND COAT HOOKS, DOOR STOPS AND BUFFERS.

CEILINGS:
EXTG PAINTED SURFACES TO BE PREPARED AND PAINTED WITH MIN 2 FINISHING COATS OF WHITE ON WELL PREPARED SUBSTRATE. TO BE FREE OF ALL DEFECTS. GYSUM & PLASTER PRIMER TO BE APPLIED TO SUBSTRATE. APPLICATION TO BE DONE IN STRICT ACCORDANCE WITH MANUFACTURERS INSTRUCTION.

INTERIOR WALLS
EXTG PAINTED SURFACES TO BE PREPARED AND PAINTED WITH MIN 2 FINISHING COATS OF WHITE LOW SHEEN PAINT ON WELL PREPARED SUBSTRATE. TO BE FREE OF ALL DEFECTS. GYSUM & PLASTER PRIMER TO BE APPLIED TO SUBSTRATE. APPLICATION TO BE DONE IN STRICT ACCORDANCE WITH MANUFACTURERS INSTRUCTION.

DOOR FRAMES/ DOORS/ SKIRTING BOARDS, STRUCTURES
EXTG PAINTED SURFACES TO BE PREPARED AND PAINTED WITH MIN 2 FINISHING COATS OF WHITE PLUS WATER BASED PAINT ON WELL PREPARED SUBSTRATE. TO BE FREE OF ALL DEFECTS. WOOD PRIMER TO BE APPLIED TO SUBSTRATE. APPLICATION TO BE DONE IN STRICT ACCORDANCE WITH MANUFACTURERS INSTRUCTION.

STRUCTURES, BALUSTRADES, COLUMNS
EXTG PAINTED SURFACES TO BE PREPARED AND PAINTED WITH MIN 2 FINISHING COATS OF WATER BASED PAINT ON WELL PREPARED SUBSTRATE. TO BE FREE OF ALL DEFECTS. SPOT PRIMER & PROFESSIONAL ALL PURPOSE UNDERCOAT TO BE APPLIED TO SUBSTRATE. APPLICATION TO BE DONE IN STRICT ACCORDANCE WITH MANUFACTURERS INSTRUCTION.

GMS SUPPORTS:
30x30 GMS ANGLES WELDED TO FORM WALL BRACKET. FIX TO WALL USING 2 OFF M14 ANCHOR BOLTS. PREPARE PRIME AND PAINT.

QUARTZ STONE:
20mm SNOW WHITE. ALL EXPOSED EDGES TO BE POLISHED. FIX TO TOP OF GMS BRACKETS.

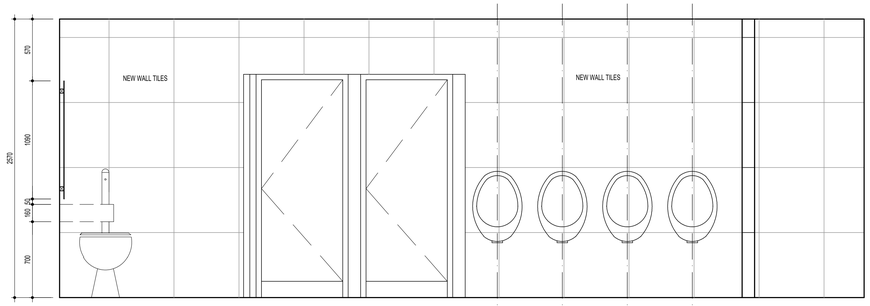


SECTIONAL ELEVATION A
SCALE 1 : 20

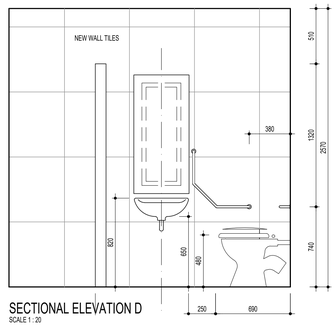


SECTIONAL ELEVATION D
SCALE 1 : 20

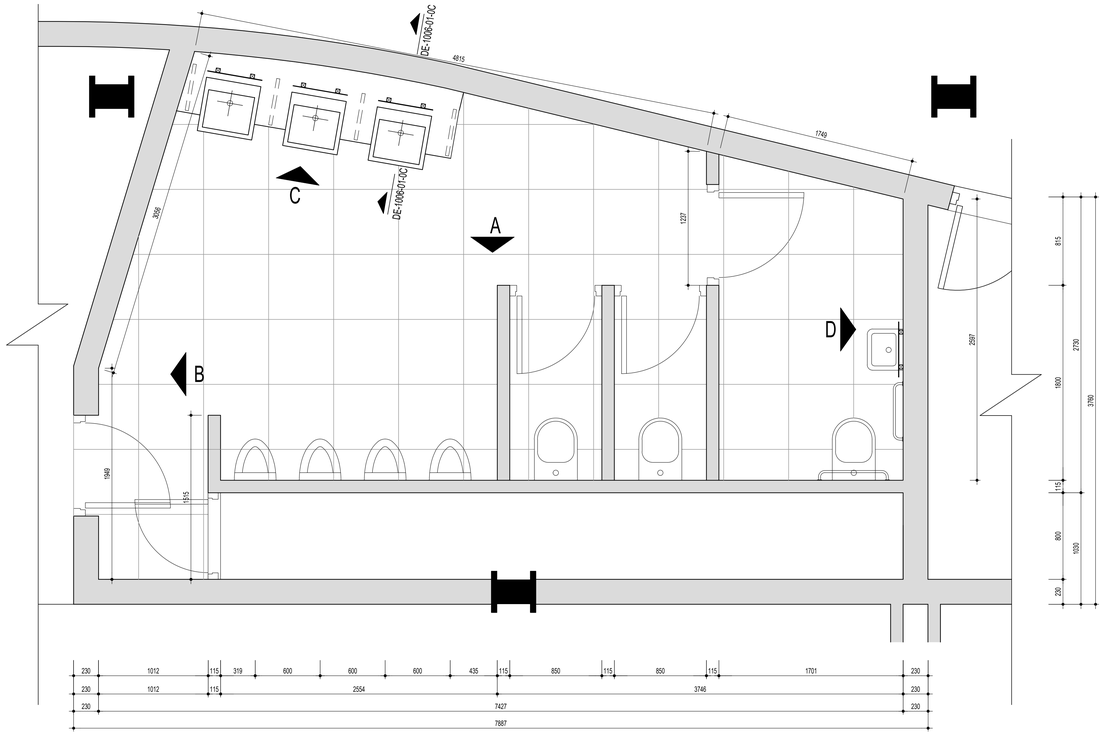


PLAN
SCALE 1 : 20

| FEMALE TOILET | | | | | | | |
|---|---|---|---|---|---|---|---|
| SANITARY SCHEDULE | WHB (paraplegic ablution) | W/C (paraplegic ablution) | WHB | MISCELLANEOUS | | | |
| | 7950XXWH Basin Wall Hung 485x400x190mm by Cobra or equivalent & approved. 302-32N Waste - Basin by Cobra or equivalent & approved. C=28200000. Trap 1 1/2 by Cobra or equivalent & approved. 232-10NV Angle V/valve, with durable ABS handle, 02DR body, flow regulating cpvc/pb type headcast IQ BSP connections. Cr.b2800000 Self-closing pillar tap 3 by Cobra or equivalent & approved. To be installed as per manufacturers instruction with all necessary fixtures and fittings. | G-38730000 Element for WC with flushing cistern 8l mm by Cobra or equivalent & approved. G-42424200 Outlet Adaptor by Cobra or equivalent & approved. C=28200000. Trap 1 1/2by Cobra or equivalent & approved. 232-10NV Angle V/valve, with durable ABS handle, 02DR body, flow Wall Hung by Cobra or equivalent & approved. C-1H65ES1.5H Toilet Seat by Cobra or equivalent& approved. To be installed as per manufacturers instruction with all necessary fixtures and fittings. | 7507XXWH Basin Semi Recessed 540x360 by Vital or equivalent & approved. 302-32N Waste - Basin by Cobra or equivalent & approved. C-28200000 Trap 1 1by Cobra or equivalent & approved. 232-10NV Angle V/valve, with durable ABS handle, 02DR body, flow regulating cpvc/pb type headcast IQ BSP connections. Cr.b2800000 Self-closing pillar tap 3 by Cobra or equivalent & approved. To be installed as per manufacturers instruction with all necessary fixtures and fittings. | Thermostatic 2-trigger spray or equivalent & approved 310-2L.0KB53000 Hand shower with trigger control (GT 510) wall shower holder (39 0200) Slidefloo comp5le shower hose or equivalent & approved 1550 mm (CE 3460) Grohe body rail chrome finish (presidoser and free | 6 mm Silvered float glass copper backed mirrors with polished and sealed bevelled edges. Mirror size 510 x 1070 mm high above basin mounted flush tiles per architects details, mirror to be fixed with clone capped mirror screws. Mirror fixing kit to be chrome treated Hw, prepainted, primed and painted metal back. to be wall using stabilate hilt counter sunk anchor screws. | GR4BR4L Grab Rail 32 Stainless Steel domrakaka 600x32mm Colinn Break Rail or equivalent & approved. | GR4NR4L DGR-SS-132 Stainless Steel domrakaka 300x300x300mm Side Grab Rail or equivalent & approved. | Supply and install Hanpcho or equivalent & approved Waterless Waste Valve complying with ANS S1000-04/1200. Acceptable forms of construction are chrome plated brass or stainless steel. Drain connection to be 50mm diameter and to be suitable for connection to a BS# 4kimmark Licence+, including all necessary components for a complete, watertight connection. The product must be sourced from an approved manufacturer, and a sample must be submitted for approval before procurement. Verify all on-site dimensions and confirm compatibility with the waterless urinal system before ordering. Install strictly in accordance with the manufacturer's instructions. Ensure the trap is primed with a water test upon completion to ensure a leak-proof seal. The final installation should be clean and professional, with no visible sealant or damage to surrounding finishes. Provide sample for approval prior to installation. |
| QUANTITY | 1 | 1 | 2 | 2 | 4 | 1 | 1 | 4 |
| | | | | | | | | |

**NOTES**

1. **Do not scale drawing - only dimensions shown to be used.**
2. **The contractor shall verify all conditions, dimensions and levels on the site and notify the NEC supervisor of any variations before construction.**
3. **All levels are in meters to mean sea level.**
4. **Where brand or trade names are referenced in the drawing(s), equivalent and approved products shall be considered by the project team. The product manuals, information sheets or data sheets shall be submitted for review and approval prior to construction, installation and/ or manufacture.**

**REFERENCE DRAWINGS**

| DRAWING NO. | REFERENCE |
|---|---|
| XDN.E.037-1-100-A-GA-1002-01-0A | PROPOSED LAYOUT |

**FOR TENDER**

| NO. | DESCRIPTION | BY | CHKD | APPD | DATE |
|---|---|---|---|---|---|
| 0A | ISSUED FOR TENDER | | | | |

**REVISIONS**

This Document including all design and information therein is Confidential Intellectual Property of Transnet. Copyright and all other rights are reserved by Transnet. This Document may only be used for its intended purpose.



**KEY PLAN**
1:1250

**CONTRACTOR / CONSULTANT**

| TITLE | NAME | SIGN | DATE |
|---|---|---|---|
| DRAWN | - | | - - - |
| CHECKED | - | | |
| DESIGNED | - | | - - - |
| CHECKED | | | |

**PR.ENG. / PR.TECH./PR. ARCH**

| NAME | | DATE |
|---|---|---|
| SIGNATURE | | - - - |
| REG. NUMBER | | |
| TITLE | | |

**TRANSNET NATIONAL PORTS AUTHORITY**

| TITLE | NAME | SIGN | DATE |
|---|---|---|---|
| DRAWN | ZZ | | |
| CHECKED | AN | | |
| DESIGNED | | | |
| CHECKED | | | |

**PR.ENG. / PR.TECH./PR. ARCH**

| NAME | MR. N. NAGAN | DATE |
|---|---|---|
| SIGNATURE | | |
| REG. NUMBER | | |
| SCALE | | |

TRANSNET

Transnet National Ports Authority

TRANSNET SOC Ltd : REG No. 1990/000900/30
(237 MAHATMA GANDHI RD, POINT, 4001)
(DURBAN) TEL: 031 361 1791

PROJECT / AREA / ASSET / SUBJECT/DRAWING TITLE

**PORT OF DURBAN**

REFURBISHMENT TO QUEENS WAREHOUSE, FIRST STOREY MALE ABLUTION 06 DETAILS

| PAPER SIZE | TRANSNET DRW. NO. | REV. |
|---|---|---|
| A0 | XDN.E.0037-100-A-DE-1006-01 | 0A |
| | PROJECT DRG. NO. | REV. |