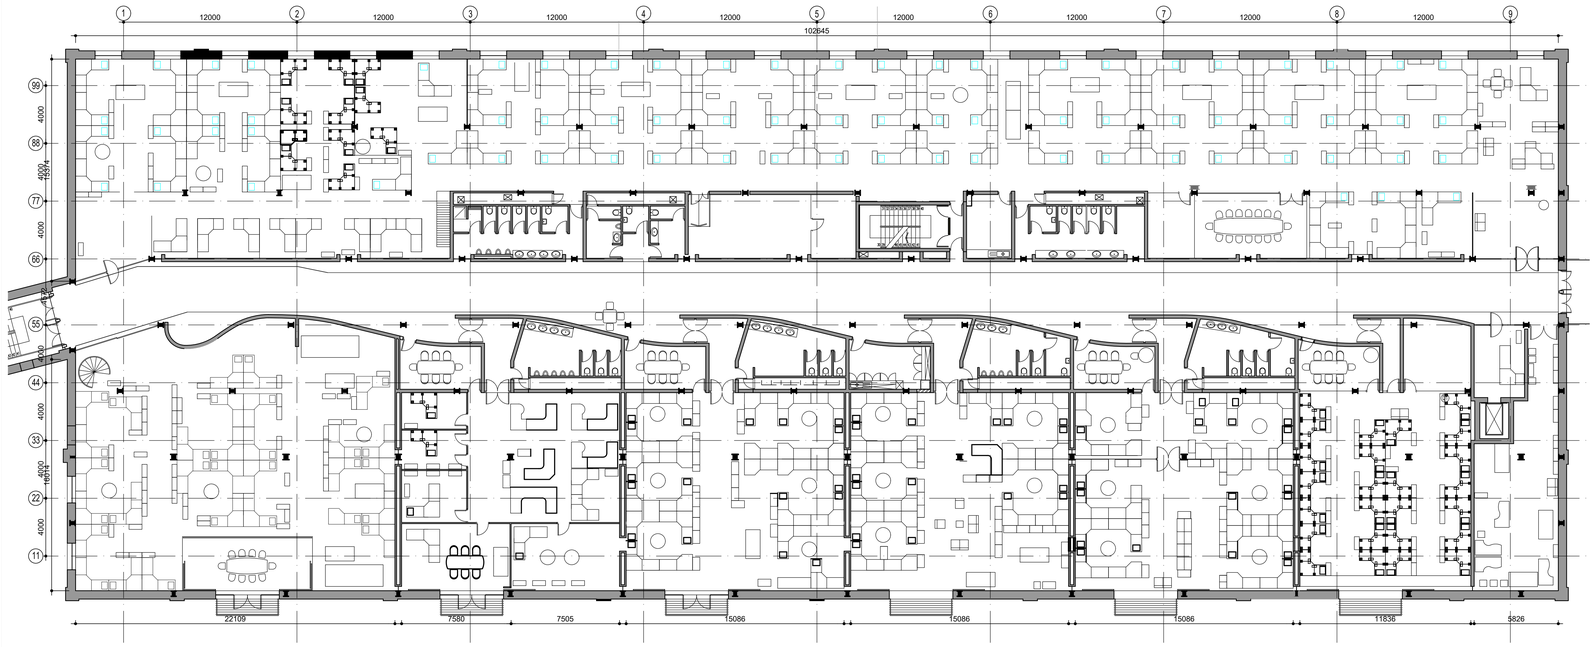

REFERANCE SCREENS
FIRST STOREY LAYOUT
SCALE 1:150

ARCHED WINDOW 88

Label will be on the sections & elevations drawing number: SE-0001-01-.2

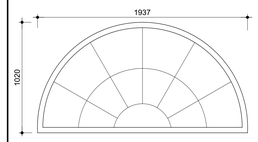

General notes:
Awning to be carefully removed and made good. On each individual pane cut to fit heat & glare film, '3M' solar shield 'S10' to be installed as per manufacturers specification. All measurements to be confirmed on site.

OFFICE SCREEN LEGEND

		NO. off 1st Floor	NO. off 2nd Floor
TYPE 1	1100 × 780 / 720 — GENERAL NOTES: Screen fabric to be replace with new, colour grey 08 by weavers world vulcan product	212	24
TYPE 2	1200 × 780 / 720 — GENERAL NOTES: Screen fabric to be replace with new, colour mamba 47 by weavers world vulcan product	123	21
TYPE 3	1200 × 1500 — GENERAL NOTES: middle section Screen fabric to be replace with new, colour mamba 47 by weavers world vulcan product	84	31
TYPE 4	1400 × 780 / 720 — GENERAL NOTES: Screen fabric to be replace with new, colour slate 11 by weavers world vulcan product	14	0
TYPE 5	900 × 1500 — GENERAL NOTES: front section Screen fabric to be replace with new, colour stone 36 by weavers world vulcan product	47	0
TYPE 6	1100 × 1500 — GENERAL NOTES: front section Screen fabric to be replace with new, colour slate 11 by weavers world vulcan product	117	41
TYPE 7	900 × 780 / 720 — GENERAL NOTES: Screen fabric to be replace with new, colour slate 11 by weavers world vulcan product	27	5
TYPE 8	700 × 1500 — GENERAL NOTES: Screen fabric to be replace with new, colour slate 11 by weavers world vulcan product	29	0

CEILING LAYOUT PLAN
FIRST STOREY LAYOUT
SCALE 1:150

CEILING LEGEND	
SYMBOL	SPECIFICATION
	Acoustic Sinfonia white premium biologically absorbable mineral wool ceiling tiles or similar & approved, NRC - 0.85, CAC - 30db, fire classification a2-s1, D0, weight - 3.5 kg/m², size 600 x 600x 15mm and white painted finish, laid on lines15b exposed demountable suspension system, comprising galvanised main tees and cross tees with main tees suspended by means of galvanised hangers at centres not exceeding 1200mm, and all installed to manufacturer's instructions. Construct shadowline w-trim, plugged and screwed at centres not exceeding 200mm.
X Y	NOTE: Setting out of all ceiling grid to be centre of room in both directions.
	12mm thick rhinoboard screwed onto purlins with drywall screws. All joints to be taped and skimmed. Rhinoboard to be painted.152mm x 38mm rafters spaced 600mm centre to centre. Purlins 38 x 38mm fixed on underside of rafters spaced at 600mm centre to centre. Ceiling Paint: New and Existing painted surfaces to be prepared and painted with min 2 finishing coats of PEM 1000, White Plus Professional Superior Low Sheen Paint or similar & approved on well prepared substrate, to be free of all defects. PP700 Professional Gypsum & Plaster Primer or similar & approved to be applied to substrate. Application to be done in strict accordance with manufacturers instruction.

TYPICAL SCREEN ARRANGEMENT LAYOUT
SCALE 1:50

NOTES

1. **DO NOT SCALE DRAWING - ONLY DIMENSIONS SHOWN TO BE USED.**
2. **THE CONTRACTOR SHALL VERIFY ALL CONDITIONS, DIMENSIONS AND LEVELS ON THE SITE AND NOTIFY THE NEC SUPERVISOR OF ANY VARIATIONS BEFORE CONSTRUCTION.**
3. **ALL LEVELS ARE IN METERS TO MEAN SEA LEVEL**
4. **WHERE BRAND OR TRADE NAMES ARE SPECIFIED EQUIVALENT AND APPROVED PRODUCTS MAY BE CONSIDERED BY THE PROJECT TEAM. THE MANUFACTURERS PRODUCT MANUALS, GUARANTEE; INFORMATION SHEETS OR DATA SHEETS MUST BE SUBMITTED FOR REVIEW AND APPROVAL PRIOR TO CONSTRUCTION, INSTALLATION OR MANUFACTURE.**

BUILDING CLASSIFICATION G1 OFFICES

REFERENCE DRAWINGS

DRAWING NO.	REFERENCE
XDN.E.037-1-100-A-GA-1002-01-0B	PROPOSED LAYOUT

FOR TENDER

NO.	DESCRIPTION	BY	CHKD	APPD	DATE
0D	ISSUED FOR TENDER				2025-10-17
0C	ISSUED TO QS				2025-08-25
0B	ISSUED FOR TENDER				2024-11-29
	ISSUED FOR SQUAD CHECK				2024-11-06
0A	ISSUED FOR TENDER				2023-03-03

REVISIONS

This Document including all design and information therein is Confidential Intellectual Property of Transnet. Copyright and all other rights are reserved by Transnet. This Document may only be used for its intended purpose.

KEY PLAN
1:1250

CONTRACTOR / CONSULTANT

TITLE	NAME	SIGN	DATE
DRAWN	-		- - -
CHECKED	-		
DESIGNED	-		- - -
CHECKED			

PR.ENG. / PR.TECH./PR. ARCH

NAME	DATE
SIGNATURE	- - -
REG. NUMBER	
TITLE	

TRANSNET NATIONAL PORTS AUTHORITY

TITLE	NAME	SIGN	DATE
DRAWN	ZZ		17 10 2025
CHECKED	AN		17 10 2025
DESIGNED	ZZ		
CHECKED			

PR.ENG. / PR.TECH./PR. ARCH

NAME	Mr. N Nagan	DATE
SIGNATURE		17 10 2025
REG. NUMBER		
SCALE	AS SHOWN	

TRANSNET

Transnet National Ports Authority

TRANSNET SOC Ltd : REG No. 1990/000900/30
(237 MAHATMA GANDHI RD, POINT, 4001)
(DURBAN) TEL: 031 361 1791

PROJECT / AREA / ASSET / SUBJECT/DRAWING TITLE

PORT OF DURBAN

REFURBISHMENT TO QUEENS WAREHOUSE
FIRST STOREY
CEILING & SCREENS LAYOUT PLAN

PAPER SIZE	TRANSNET DRW. NO.	REV.
A0	XDN.E.0037-1-100-A-GA-1003-01	0D
	PROJECT DRG. NO.	REV.