500 x 300 mm CLEAR OPENING THROUGH BRICK WALL OPENING BY BUILDER, ALLOW FOR CLADDING AND FINAL FINISHES

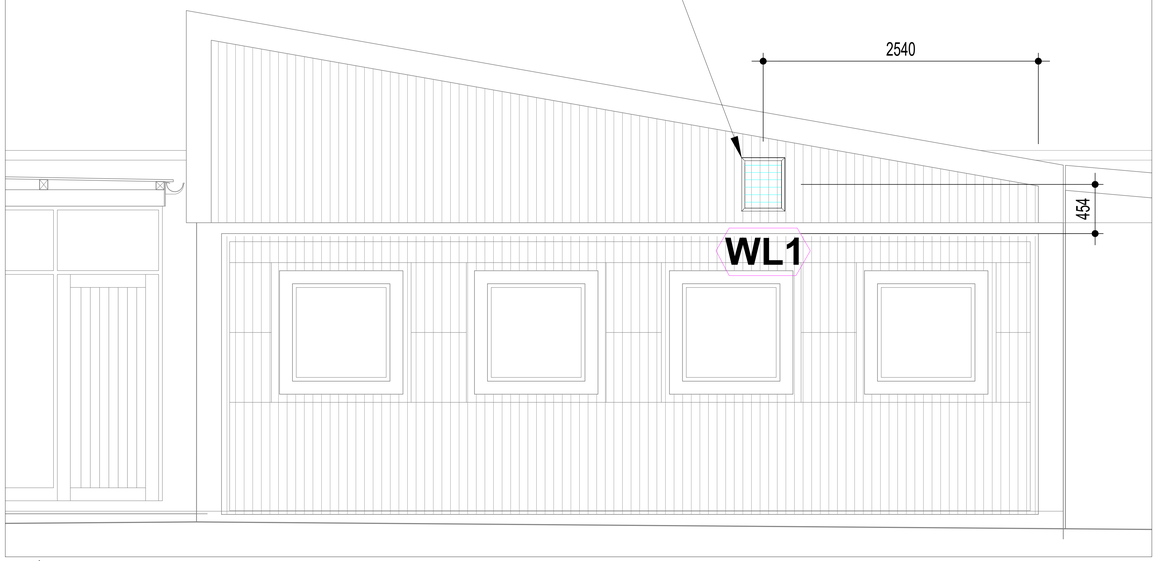

ELEVATIONS: QUEEN ELIZABETH BOARDROOM HVAC ELEVATION LAYOUT

SCALE 1:100

118 x 118 mm CLEAR OPENING THROUGH THE WINDOW GLASS AND FINAL FINISHES BY THE BUILDER

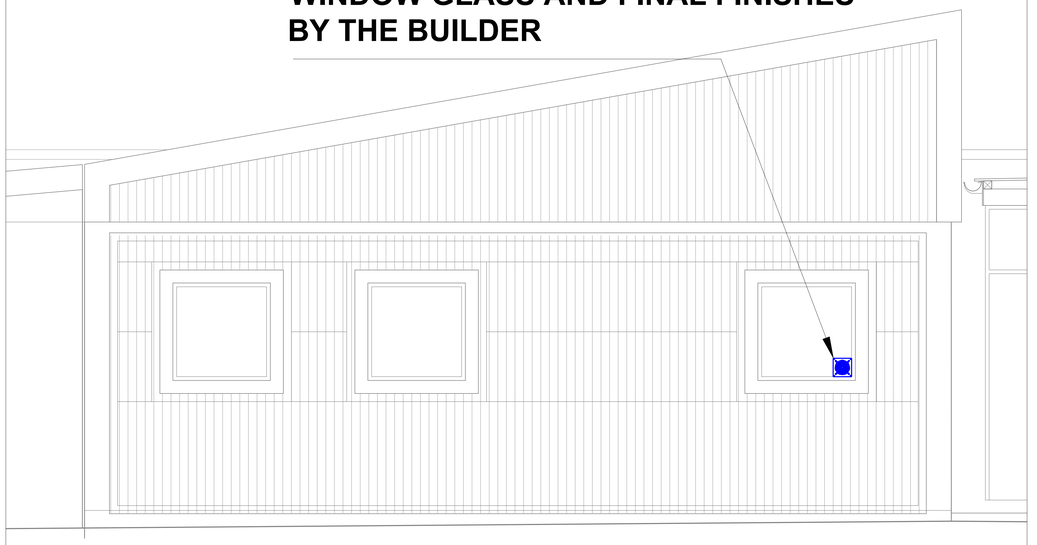

FLOOR PLAN: QUEEN ELIZABETH KITCHEN HVAC LAYOUT

SCALE 1:100

MECHANICAL / BUILDER'S WORK :

WALL LOUVRE INSTALLATION, FAN INSTALLATION, AND ELECTRICAL CONDUIT.

USE FIGURED DIMENSIONS IN PREFERENCE TO SCALING. CONTRACTOR TO VERIFY ALL DIMENSIONS AND LEVELS PRIOR TO THE COMMENCEMENT OF ANY WORK BEING CARRIED OUT AND ALL DISCREPANCIES TO BE REPORTED TO PROJECT MANAGER.

THE BUILDER TO DO ALL OPENNING REQUIRED FOR THE HVAC SYSTEMS INSTALLATIONS INCLUDING CLADDING AND FINAL SMOOTHING.

DRAWING NO.	DRAWING DESCRIPTION

REFERENCE DRAWINGS

NOTES
1. DO NOT SCALE DRAWING - ONLY DIMENSIONS SHOWN TO BE USED.
2. THE CONTRACTOR SHALL VERIFY ALL CONDITIONS, DIMENSIONS AND LEVELS ON THE SITE AND NOTIFY THE NEC SUPERVISOR OF ANY VARIATIONS BEFORE CONSTRUCTION.
3. ALL LEVELS ARE IN METERS TO MEAN SEA LEVEL

REVISIONS

NO.	DESCRIPTION	BY	CHKD	APPD	DATE
DA	ISSUED FOR TENDER	C.K.K	P.V	C.K.K	19/09/2025

This Document including all design and information therein is Confidential Intellectual Property of Transnet.
Copyright and all other rights are reserved by Transnet. This Document may only be used for its intended purpose.

PRIVATE OPERATOR LOGO

CONSULTANTS ENGINEERS LOGO

CONTRACTOR / CONSULTANT			
TITLE	NAME	SIGN	DATE
DRAWN	.	.	. . .
CHECKED	.	.	. . .
DESIGNED	.	.	. . .
CHECKED	.	.	. . .

PR.ENG. / PR.TECH./PR. ARCH	
NAME	XX
SIGNATURE	. . . .
REG. NUMBER	XXXXX
TITLE	
SCALE :	XX

TRANSNET NATIONAL PORTS AUTHORITY			
TITLE	NAME	SIGN	DATE
DRAWN	C.K KGATWE		19 09 25
CHECKED	P VILAKAZI		19 09 25
DESIGNED	C.K KGATWE		19 09 25
CHECKED	P VILAKAZI		19 09 25

PR.ENG. / PR.TECH./PR. ARCH	
NAME :	P VILAKAZI
SIGNATURE	
REG. NUMBER	2019300435
TITLE	SENIOR ENGINEER
PAPER SIZE :	A0

TRANSNET DRG. NO. NH63A0000 - 000 - 00

Transnet National Ports Authority

TRANSNET SOC Ltd : REG No. 1990/000900/30
237 MAHATMA GANDHI ROAD, POINT
DURBAN
4001
TEL: 031 361 1696

PROJECT / AREA / ASSET / SUBJECT/DRAWING TITLE

PORT OF DURBAN

REFURBISHMENT OF QUEENS WAREHOUSE HVAC LAYOUT ELEVATIONS

REV. 00

PROJECT DRG. NO. XDNE037 - 1 - 500 - M - LA - 0003-02

REV. DA