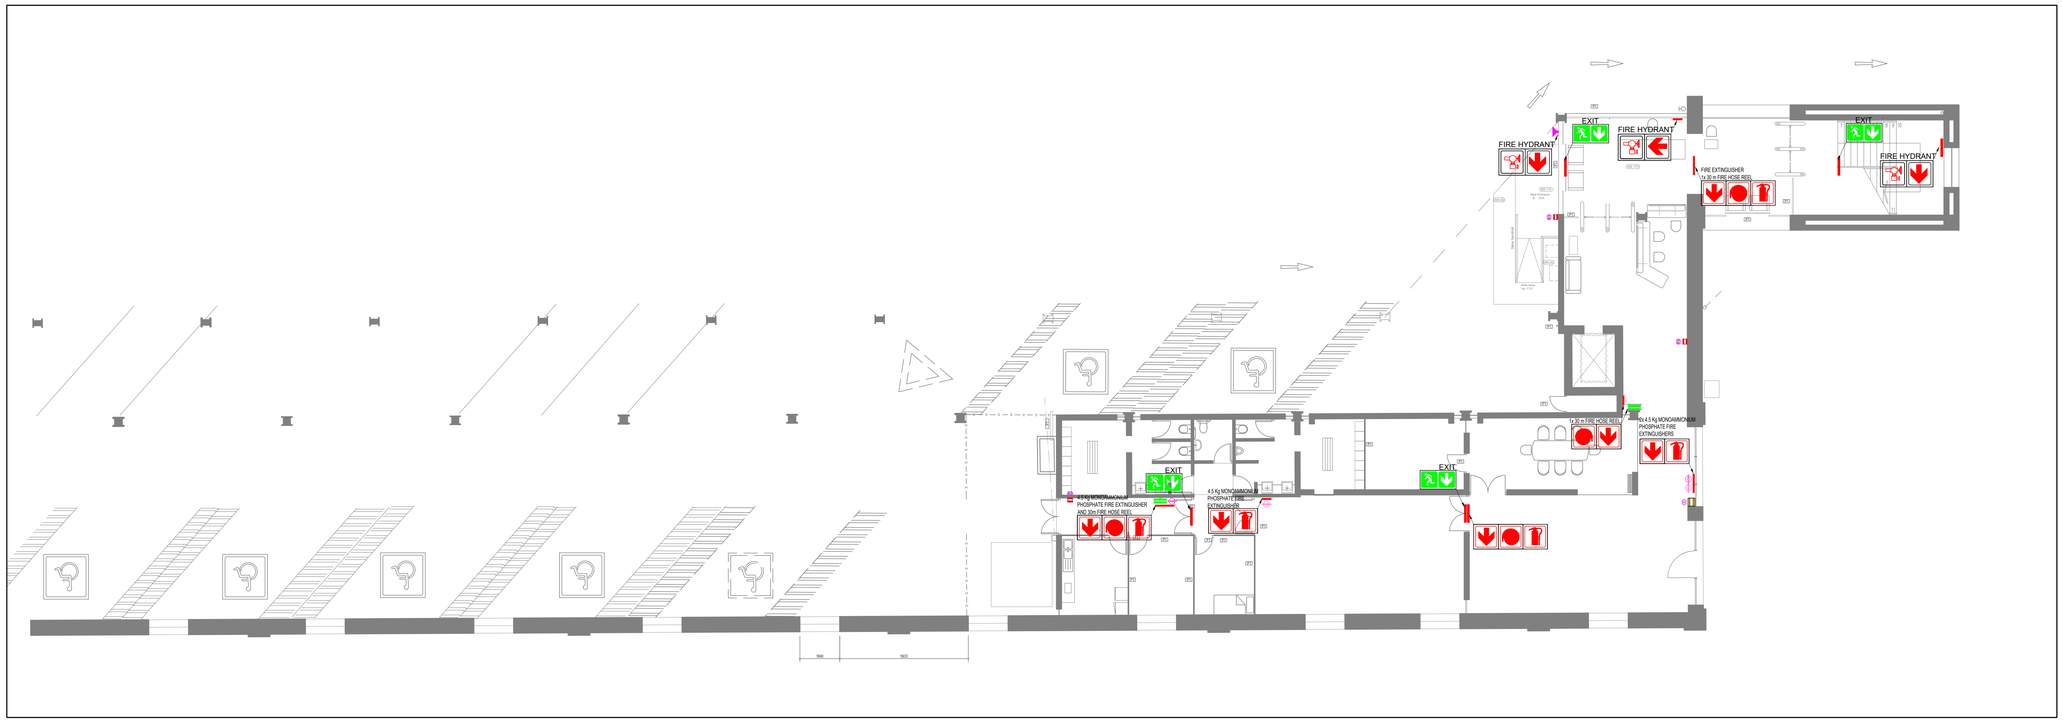

GROUND FLOOR FIRE PROTECTION DEMOLITION LAYOUT
SCALE 1:100

ITEM	SYMBOLS
BG	BREAK GLASS KEY BOX
H	MANUAL HORN
FB	FIRE BLANKET

MECHANICAL / BUILDER'S WORK

ALL SIGNAGES TO BE REMOVED AND REPLACED WITH NEW ONES AFTER PAINTING

FIRE EXTINGUISHERS AND THEIR MOUNTING BASES TO BE SAFELY REMOVED AND REINSTALLED AFTER PAINTING

FIRE HOSE REELS TO BE COMPLETELY COVERED IN PREPARATION FOR PAINTING AND TO BE UNCOVERED AFTER.

ALL BREAK GLASS BOX TO BE COMPLETELY COVERED IN PREPARATION FOR PAINTING AND TO BE UNCOVERED AFTER.

ALL MANUAL HORN TO BE COMPLETELY COVERED IN PREPARATION FOR PAINTING AND TO BE UNCOVERED AFTER.

ALL FIRE BLANKETS TO BE SAFELY REMOVED, STORED, AND RE-USED AFTER PAINTING.

ALL FIRE HYDRANTS TO BE COMPLETELY COVERED IN PREPARATION FOR PAINTING AND TO BE UNCOVERED AFTER.

CONTRACTOR TO VERIFY ALL DIMENSIONS AND LEVELS PRIOR TO THE COMMENCEMENT OF ANY WORK BEING CARRIED OUT AND ALL DISCREPANCIES TO BE REPORTED TO PROJECT MANAGER

DRAWING NO.	DRAWING DESCRIPTION

REFERENCE DRAWINGS

NOTES
1. DO NOT SCALE DRAWING - ONLY DIMENSIONS SHOWN TO BE USED.
2. THE CONTRACTOR SHALL VERIFY ALL CONDITIONS, DIMENSIONS AND LEVELS ON THE SITE AND NOTIFY THE NEC SUPERVISOR OF ANY VARIATIONS BEFORE CONSTRUCTION.
3. ALL LEVELS ARE IN METERS TO MEAN SEA LEVEL

NO.	DESCRIPTION	BY	CHKD	APPD	DATE
OA	ISSUED FOR TENDER	C.K.K	P.V	C.K.K	19/09/2025

REVISIONS

This Document including all design and information therein is Confidential Intellectual Property of Transnet.
Copyright and all other rights are reserved by Transnet. This Document may only be used for it's intended purpose.

PRIVATE OPERATOR LOGO

CONSULTANTS ENGINEERS LOGO

CONTRACTOR / CONSULTANT				
TITLE	NAME	SIGN	DATE	
DRAWN	.		. .	
CHECKED	.		. .	
DESIGNED	.		. .	
CHECKED	.		. .	

PR.ENG. / PR.TECH./PR. ARCH		
NAME	XX	DATE
SIGNATURE		. .
REG. NUMBER	XXXXX	
TITLE		
SCALE	XX	

TRANSNET NATIONAL PORTS AUTHORITY					
TITLE	NAME	SIGN	DATE		
DRAWN	C.K KGATWE		19	09	25
CHECKED	P VILAKAZI		19	09	25
DESIGNED	C.K KGATWE		19	09	25
CHECKED	P VILAKAZI		19	09	25

PR.ENG. / PR.TECH./PR. ARCH		
NAME :	P VILAKAZI	DATE
SIGNATURE		19 09 25
REG. NUMBER	2019300435	
TITLE	SENIOR ENGINEER	
PAPER SIZE :		A0

Transnet National Ports Authority
TRANSNET SOC Ltd : REG No. 1990/000900/30
237 MAHATMA GANDHI ROAD, POINT
DURBAN
4001
TEL: 031 361 1696

PROJECT / AREA / ASSET / SUBJECT/DRAWING TITLE

PORT OF DURBAN
REFURBISHMENT OF QUEENS WAREHOUSE
FIRE PROTECTION LAYOUT
GROUND FLOOR PLAN

TRANSNET DRG. NO.	REV.
NH63A0000 - 000 - 00	00

PROJECT DRG. NO.	REV.
XDN.E037 - 1 - 100 - M - LA - 0004-01	OA