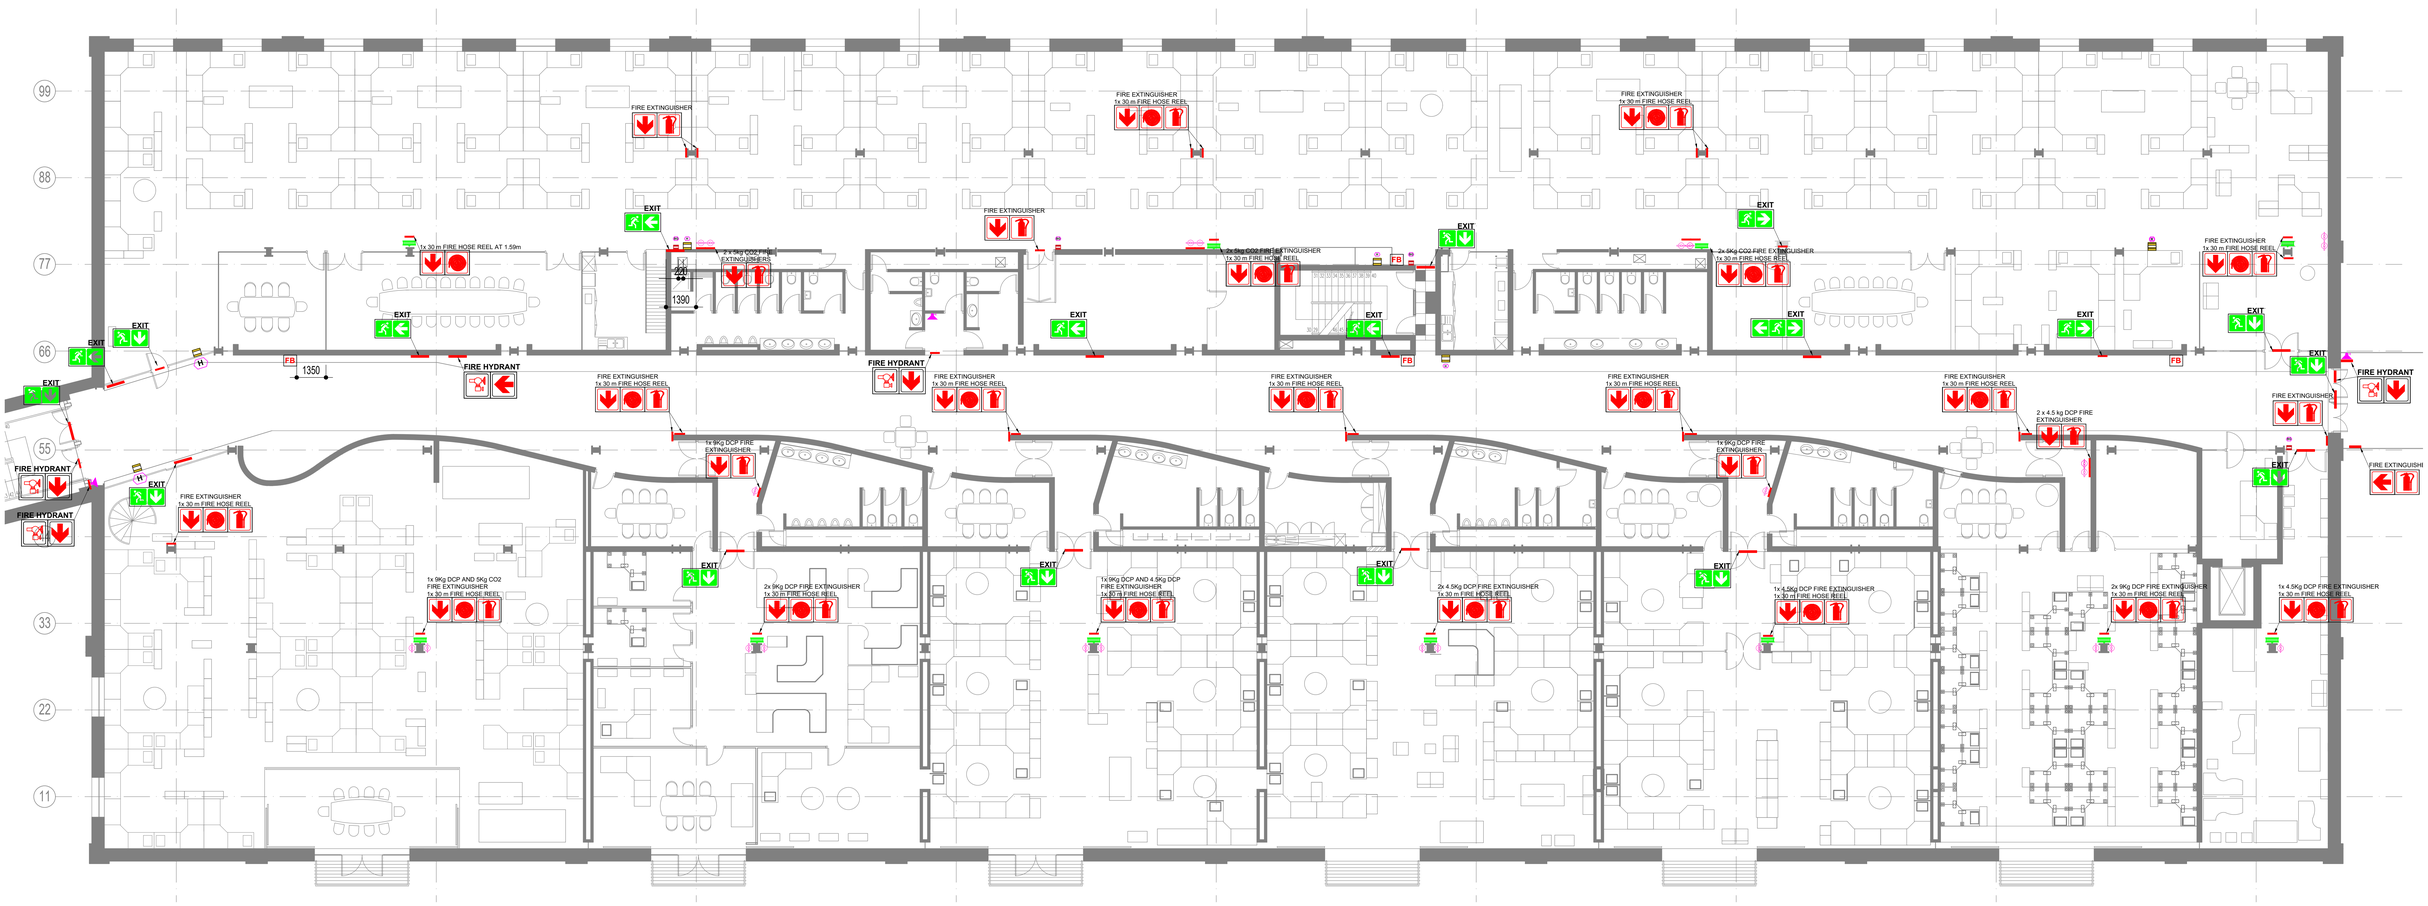

FIRE PROTECTION DEMOLITION LAYOUT
SCALE 1:100

ITEM	SYMBOLS
BG	BREAK GLASS KEY BOX
H	MANUAL HORN
FB	FIRE BLANKET

MECHANICAL / BUILDER'S WORK

ALL SIGNAGES TO BE REMOVED AND REPLACED WITH NEW ONES AFTER PAINTING.
FIRE EXTINGUISHERS AND THEIR MOUNTING BASES TO BE SAFELY REMOVED AND REINSTALLED AFTER PAINTING
FIRE HOSE REELS TO BE COMPLETELY COVERED IN PREPARATION FOR PAINTING AND TO BE UNCOVERED AFTER.
ALL BREAK GLASS BOX TO BE COMPLETELY COVERED IN PREPARATION FOR PAINTING AND TO BE UNCOVERED AFTER.
ALL MANUAL HORN TO BE COMPLETELY COVERED IN PREPARATION FOR PAINTING AND TO BE UNCOVERED AFTER.
ALL FIRE BLANKETS TO BE REMOVED, SAFELY STORED, AND RE-USED AFTER PAINTING.
ALL FIRE HYDRANTS TO BE COMPLETELY COVERED IN PREPARATION FOR PAINTING AND TO BE UNCOVERED AFTER.
CONTRACTOR TO VERIFY ALL DIMENSIONS AND LEVELS PRIOR TO THE COMMENCEMENT OF ANY WORK BEING CARRIED OUT AND ALL DISCREPANCIES TO BE REPORTED TO PROJECT MANAGER.

DRAWING NO.	DRAWING DESCRIPTION

REFERENCE DRAWINGS

NOTES
1. DO NOT SCALE DRAWING - ONLY DIMENSIONS SHOWN TO BE USED.
2. THE CONTRACTOR SHALL VERIFY ALL CONDITIONS, DIMENSIONS AND LEVELS ON THE SITE AND NOTIFY THE NEC SUPERVISOR OF ANY VARIATIONS BEFORE CONSTRUCTION.
3. ALL LEVELS ARE IN METERS TO MEAN SEA LEVEL

NO.	DESCRIPTION	BY	CHKD	APPD	DATE
DA	ISSUED FOR TENDER	C.K.K	P.V	CK.K	19/09/2025

REVISIONS

This Document including all design and information therein is Confidential Intellectual Property of Transnet
Copyright and all other rights are reserved by Transnet. This Document may only be used for its intended purpose.

PRIVATE OPERATOR LOGO

CONSULTANTS ENGINEERS LOGO

CONTRACTOR / CONSULTANT	NAME	SIGN	DATE
DRAWN	.		. . .
CHECKED	.		. . .
DESIGNED	.		. . .
CHECKED	.		. . .

PR.ENG. / PR.TECH./PR. ARCH	
NAME	XX
SIGNATURE	
REG. NUMBER	XXXXX
TITLE	
SCALE :	XX
DATE	. . .

TRANSNET NATIONAL PORTS AUTHORITY	NAME	SIGN	DATE
DRAWN	C.K KGATWE		19 09 25
CHECKED	P VILAKAZI		19 09 25
DESIGNED	C.K KGATWE		19 09 25
CHECKED	P VILAKAZI		19 09 25

PR.ENG. / PR.TECH./PR. ARCH	
NAME :	P VILAKAZI
SIGNATURE	
REG. NUMBER	2019300435
TITLE	SENIOR ENGINEER
PAPER SIZE :	A0
DATE	19 09 25

Transnet National Ports Authority
TRANSNET SOC Ltd : REG No. 1990/000900/30
237 MAHATMA GANDHI ROAD, POINT
DURBAN
4001
TEL: 031 361 1696

PROJECT / AREA / ASSET / SUBJECT/DRAWING TITLE

PORT OF DURBAN
REFURBISHMENT OF QUEENS WAREHOUSE
FIRE PROTECTION LAYOUT
FIRST FLOOR

TRANSNET DRG. NO.	REV.	PROJECT DRG. NO.	REV.
NH63A0000 - 000 - 00	00	XDN.E037 - 1 - 100 - M - LA - 0005-01	DA