


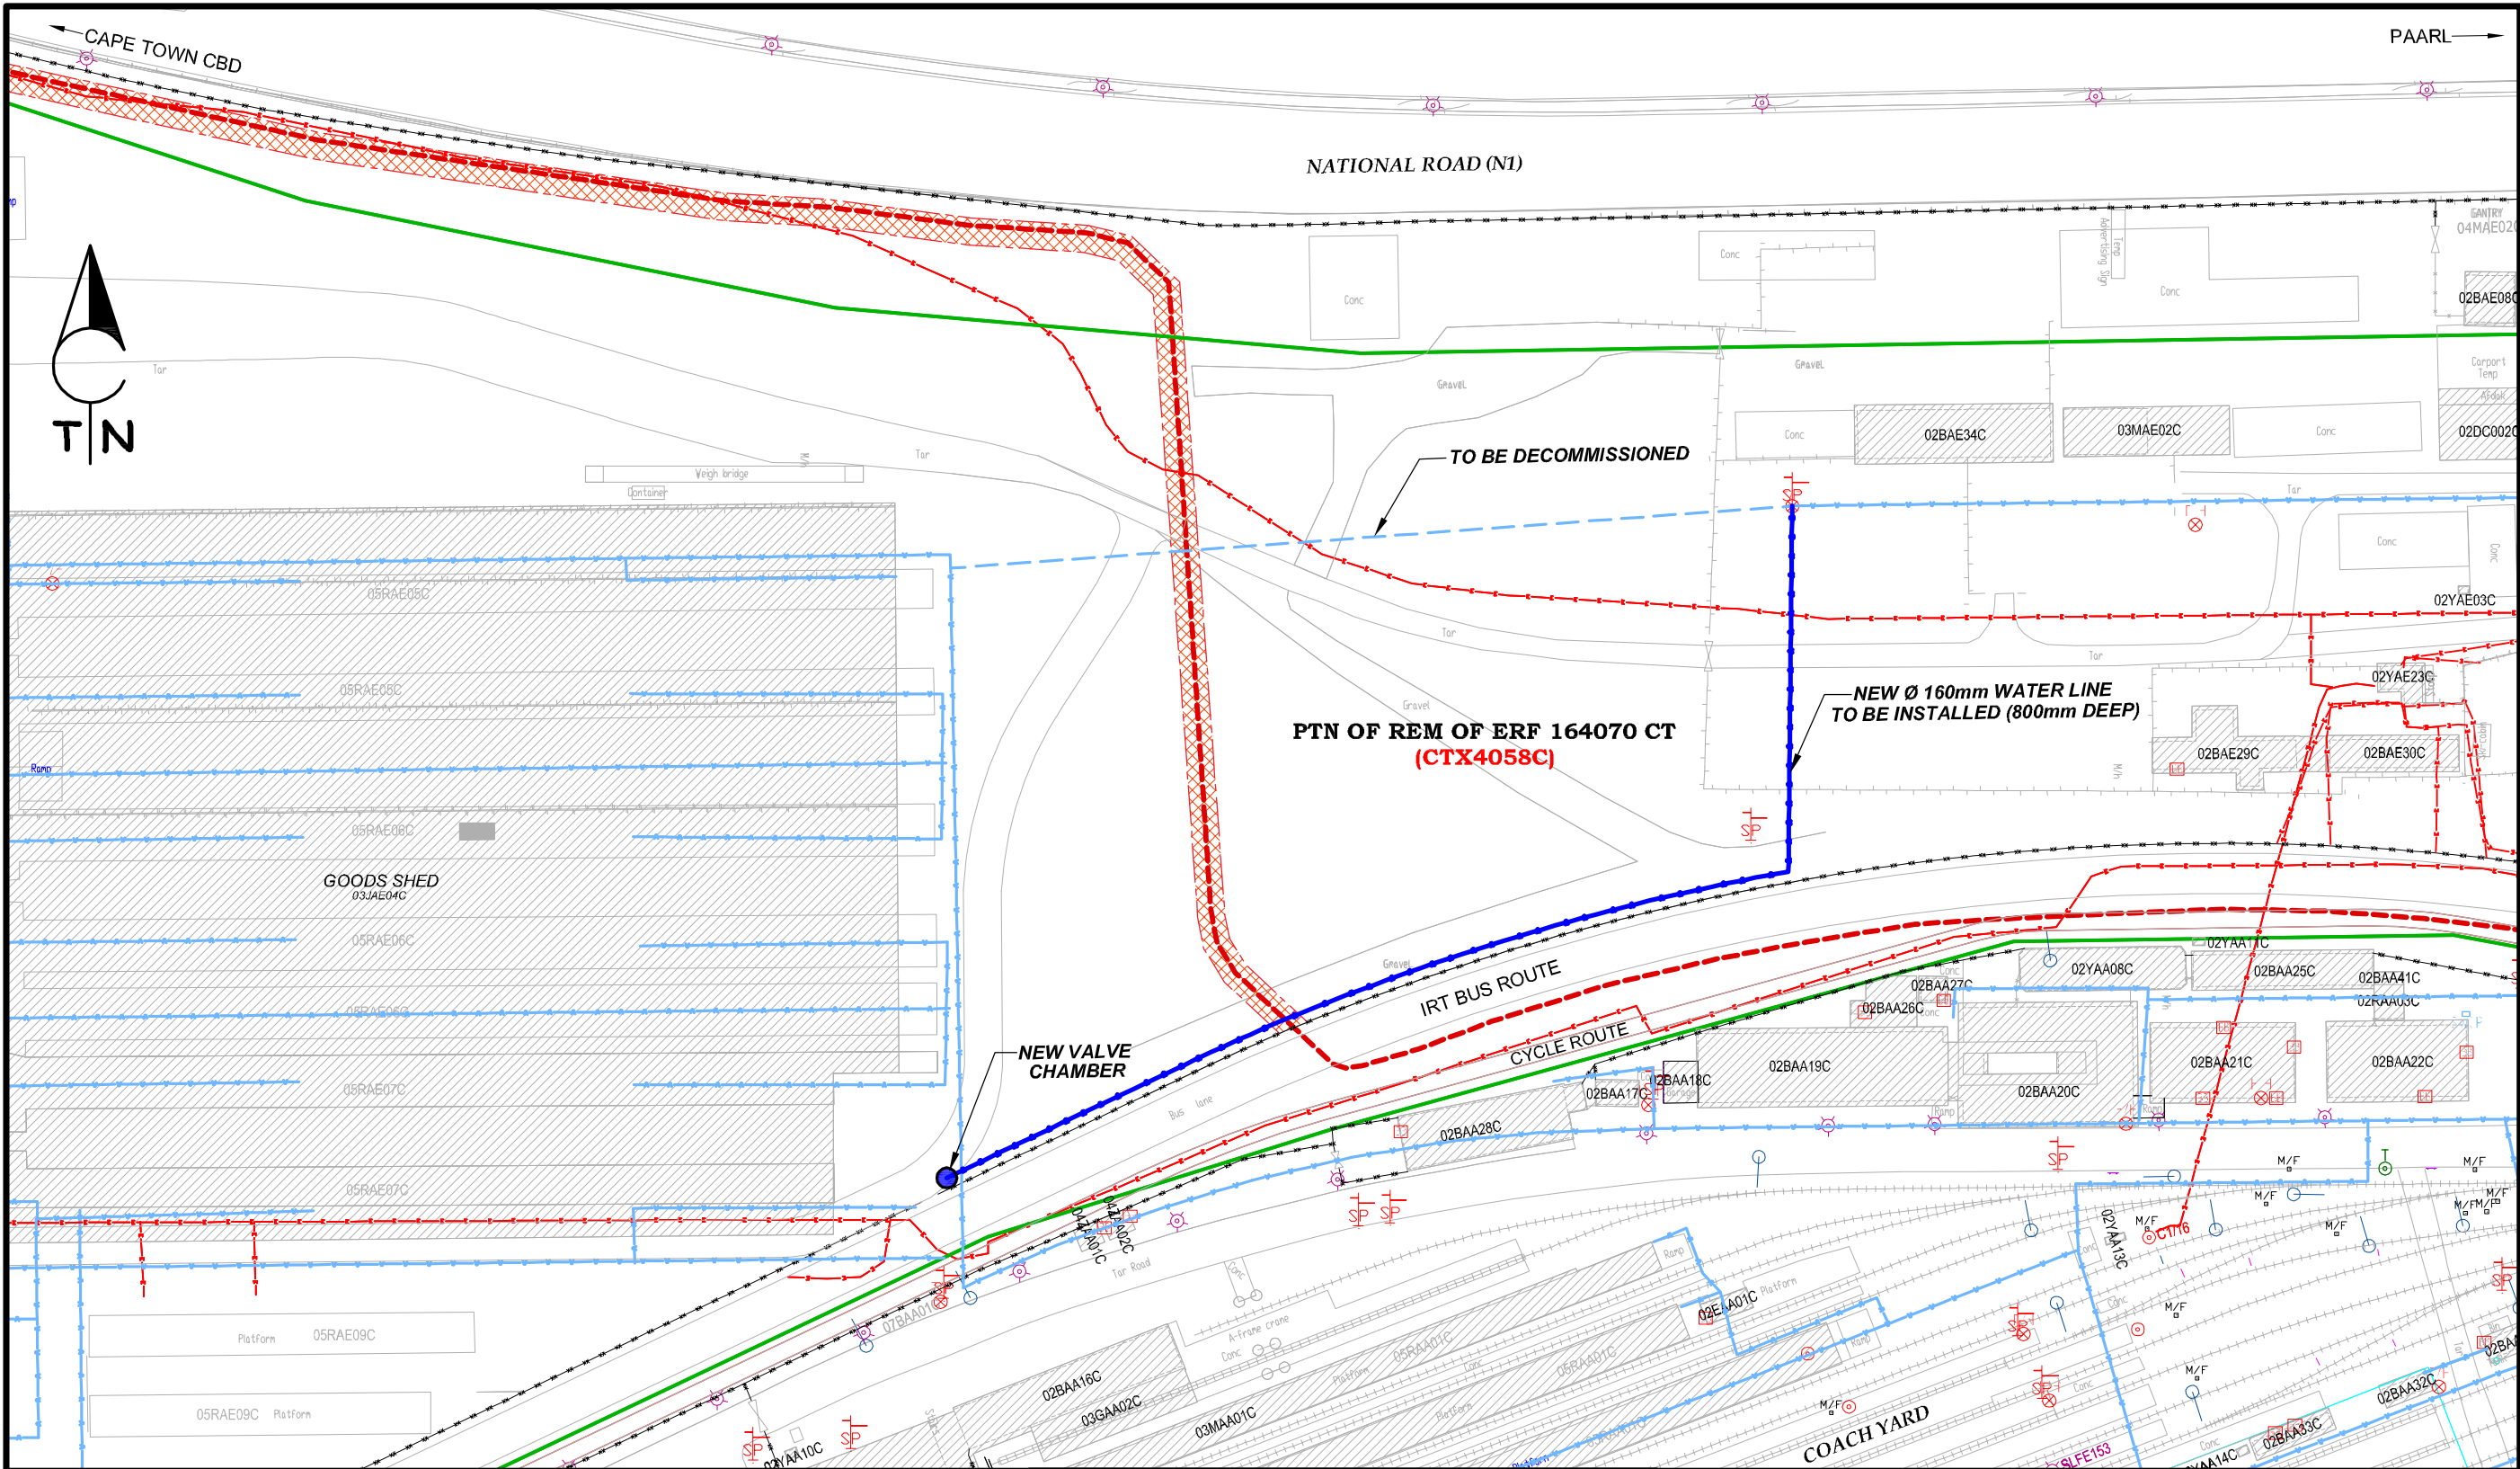

LEGEND:

TRANSNET CADASTRAL BOUNDARIES

SERVICES:

—●— NEW Ø 160mm WATER LINE (800mm DEEP)

● NEW VALVE CHAMBER

- - - EXISTING WATER LINE TO BE DECOMMISSIONED

—●— EXISTING WATER RETICULATION

—●— EXISTING TRANSNET FREIGHT RAIL (TFR) RINGFEED ELECTRICAL CABLES

- - - CoCT 132 KV HIGH VOLTAGE CABLE

ELECTRICAL SERVITUDE (132KV)

PLEASE NOTE:

- The U/G services depicted on this plan have been sourced from engineering plans and various other sources.
- Indicated positions must be treated as approximate; and other services may exist that are not indicated on this plan.
- Transnet Property: Geo-Spatial Office may not be held responsible / accountable for any discrepancies that may arise.

TRANSNET

Plan prepared by:
GEO-SPATIAL: WESTERN REGION, TRANSNET PROPERTY
Room 505
No. 1 Accorley Street
CAPE TOWN
8001

PO Box 5527
CAPE TOWN
8000

Tel: (021) 449-4484
Tel: (021) 449-4357
cptenculrles@transnet.net

**CULEMBORG
DISCUSSION PLAN**

APPROXIMATE POSITION OF NEW WATER LINE TO BE INSTALLED

Compiled:	Checked:	Client File Ref.:	SCALE : 1 / 1 250
N.S.	B.A.S.	GS File Ref.:	Rev. :
		Original Ref.:	CBG.3218CD
		Date:	2021-11-17
PLAN No.			CBG 0383m

CBG0228m/04