GENERAL LEGEND

PROPOSED	EXISTING	DESCRIPTION
SW	SW	STORMWATER MANHOLE/ PIPE
S	S	SEWER MANHOLE/ PIPE
C	C	COMMUNICATION MANHOLE/PIPE
E	E	ELECTRICAL MANHOLE/PIPE
		DIESEL MANHOLE/PIPE
		FIRE HYDRANT/ WATERMAIN PIPE
X	X	FENCE
	X	EX FENCE TO BE REMOVED
		EX RAIL LINE
		EX RAIL LINE TO BE REMOVED
		EX CONCRETE PAVING
		EX ASPHALT PAVING
		REINTSTATED ASPHALT PAVING
		EX BUILDING
		EX BUILDING ASPHALT TO BE REMOVED

ABBREVIATIONS

EX	-	EXISTING
MH	-	MANHOLE
BM	-	BENCH MARK
SW	-	STORMWATER
LP	-	LIGHT POLE
FH	-	FIRE HYDRANT
V	-	WATER VALVE

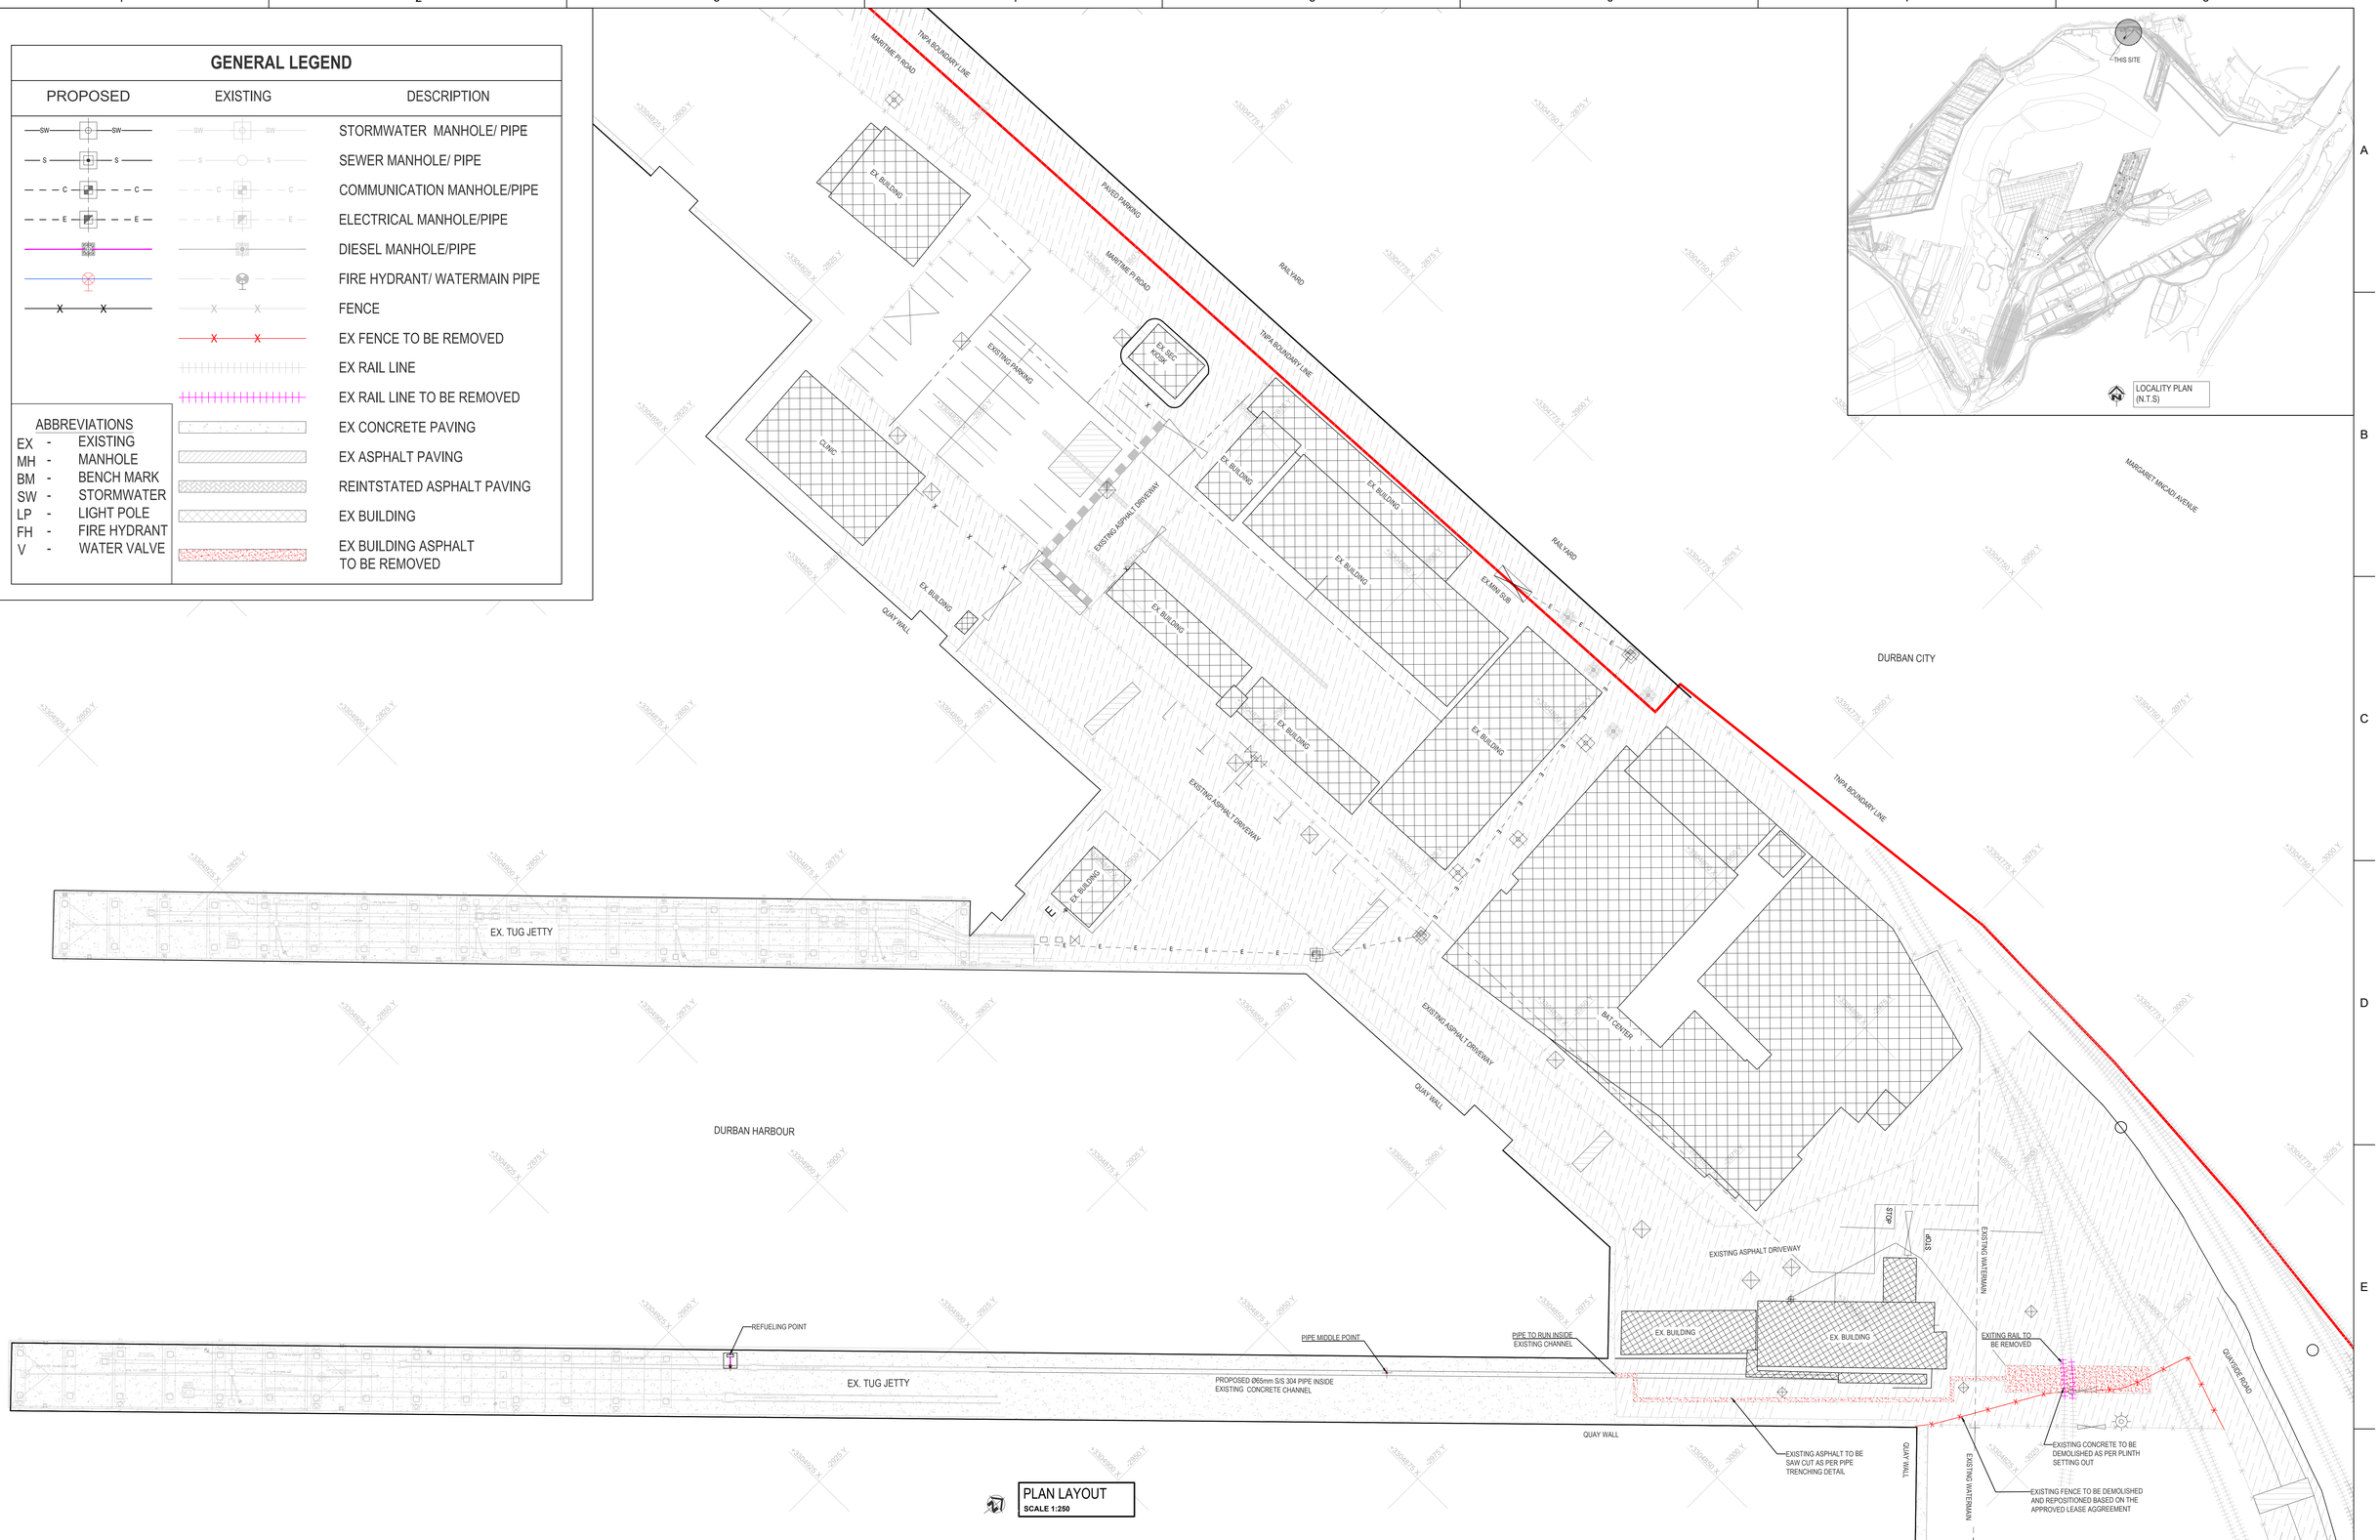

PLAN LAYOUT
SCALE 1:250

DRAWING NO.	DRAWING DESCRIPTION
XDNE.0053-000-C-DE-0002-01	MANHOLE DETAIL
XDNE.0053-000-C-DE-0001-01	FENCE DETAIL
XDNE.0053-000-C-LA-0002-01	DEMOLITION LAYOUT
XDNE.0053-000-C-LA-0001-01	SITE LAYOUT

REFERENCE DRAWINGS

NOTES
1. DO NOT SCALE DRAWING - ONLY DIMENSIONS SHOWN TO BE USED.
2. THE CONTRACTOR SHALL VERIFY ALL CONDITIONS, DIMENSIONS AND LEVELS ON THE SITE AND NOTIFY THE NEC SUPERVISOR OF ANY VARIATIONS BEFORE CONSTRUCTION.
3. ALL LEVELS ARE IN METERS TO MEAN SEA LEVEL

NO.	DESCRIPTION	BY	CHKD	APPD	DATE
0A	ISSUED FOR CLIENT REVIEW	SM	NM	NM	30.07.2026

REVISIONS

This Document including all design and information therein is Confidential Intellectual Property of Transnet
Copyright and all other rights are reserved by Transnet. This Document may only be used for its intended purpose.

CONTRACTOR / CONSULTANT			
TITLE	NAME	SIGN	DATE
DRAWN			
CHECKED			
DESIGNED			
CHECKED			
PR.ENG. / PR.TECH./PR. ARCH			
NAME	XX		DATE
SIGNATURE			
REG. NUMBER	XXXXX		
TITLE			

NATIONAL PORTS AUTHORITY					
TITLE	NAME	SIGN	DATE		
DRAWN	SM		30	07	26
CHECKED	NM		30	07	26
DESIGNED	SM		30	07	26
CHECKED	NM		30	07	26
PR.ENG. / PR.TECH./PR. ARCH					
NAME	NAADIYA MAHOMED		DATE		
SIGNATURE			30	07	26
REG. NUMBER	202001101				
SCALE :			A0		

Transnet National Ports Authority

TRANSNET SOC Ltd : REG No. 1990/000900/30
(PORT PHYSICAL ADDRESS)
(CITY/TOWN)
(POSTAL ADDRESS)
TEL: 000 000 0000
FAX: 000 0000000

PORT OF DURBAN

TUG JETTY
DIESEL TANK INSTALLATION

DEMOLITION LAYOUT

PROJECT NUMBER	FBS	DIS	TYPE	DRAWING NO.	SHEET	REV	ID
XDN.E.0053	000	C	LA	0002	01	0A	SM