
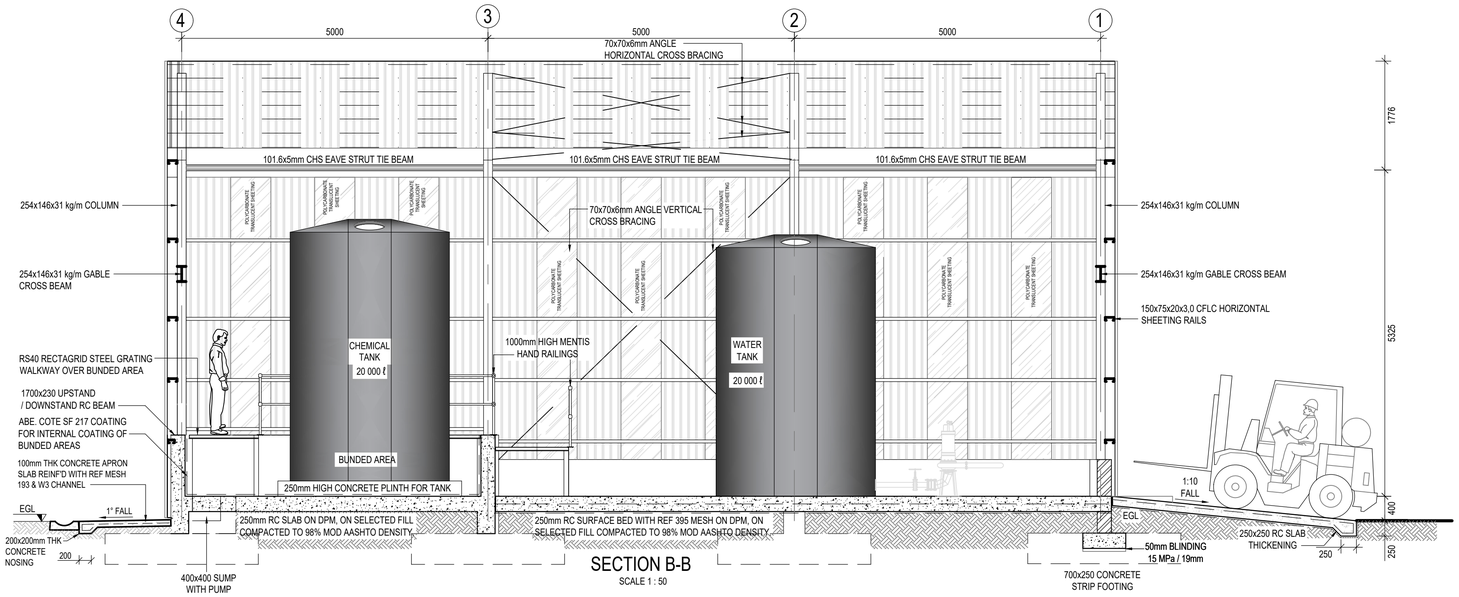


SECTION B-B
SCALE 1 : 50

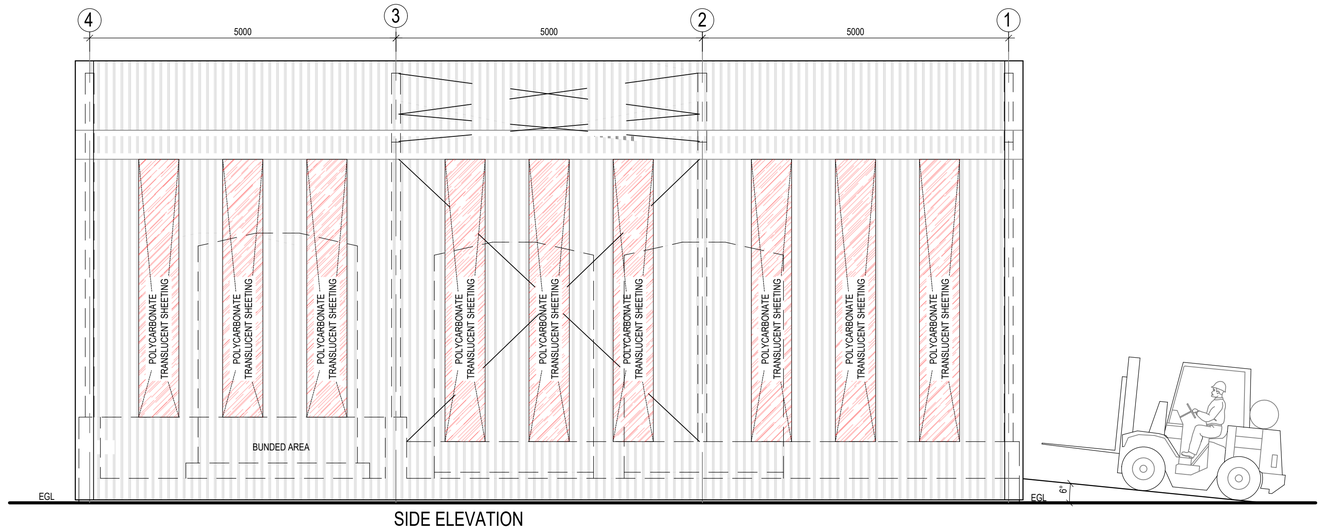

SIDE ELEVATION
SCALE 1 : 50

0 10 50 100

O:\PROJECTS DRAWINGS\32000 - 32999\32887.00\STRUCTURAL\TENDER DRAWINGS\32887.00-201-01 REV T1.DWG

NOTES / LEGEND

APPROVED BY COUNCIL / CLIENT

CITY ENGINEER / CLIENT | REG. NO. | DATE

AMENDMENTS CODE

A,B,C.../ : BEFORE TENDER
T0 / : TENDER DRAWING
0,1,2.../ : AFTER TENDER
Z / : AS BUILT

/A : BY CLIENT
/B : BY ARCHITECT
/C : BY MECHANICAL OR ELECTRICAL
/D : BY BVi
/E : BY OTHER ( )

DATE	INITIAL	No./CODE	REVISION DESCRIPTION
05/05/2026	G.B.	T1/D	FOR TENDER

COPYRIGHT VESTS IN THIS DOCUMENT AND NO USE OR REPRODUCTION OR DUPLICATION THEREOF MAY OCCUR WITHOUT THE WRITTEN CONSENT OF BVI CONSULTING ENGINEERS

OFFICES

PROVINCE	OFFICE	☎	E-MAIL
Gauteng	Tshwane	(012) 940-1111	pta@bvigp.co.za
	Polokwane	(015) 291-5400	plk@bvilp.co.za
Free State	Bloemfontein	(051) 447-2107	bfn@bvifs.co.za
	Welkom	(057) 353-2489	wel@bvifs.co.za
Northern Cape	Upington	(054) 337-6600	upt@bvinc.co.za
	Springbok	(027) 712-9990	spk@bvinc.co.za
KwaZulu Natal	Durban	(031) 266-9382	dbn@bvikn.co.za
	Empangeni	(035) 772-0112	emp@bvikn.co.za
Eastern Cape	Port Elizabeth	(041) 373-4343	pe@bviec.co.za
	East London	(043) 726-1444	el@bviec.co.za
Western Cape	Cape Town	(021) 527-7000	cpt@bviwc.co.za

Visit or contact us online at www.bvigroup.co.za

• ENGINEERING • PROCUREMENT • MANAGEMENT

Registration no.: 1998/000157/07

CLIENT

TRANSNET

PROJECT

TRANSNET ORE TERMINAL
40 000 ℓ
DUST SUPPRESSION BUILDING

CONTRACT NO: CPT 1216472.001

DRAWING TITLE

PROPOSED NEW DUST SUPPRESSION UNITS BUILDING - PLAN, ELEVATION AND SECTIONS

APPROVED BY BVi

ENGINEER/TECHNOLOGIST | 20100118 REG. NO. | DATE

SCALE	A1 @ 1:50	DRAWN	G.BERGSTEDT
DESIGNED	J.DE LANGE	CHECKED	J.DE LANGE

PLAN NUMBER	REVISION NO.	DATE SAVED
32887.00-201-04	T1	6 May 2026