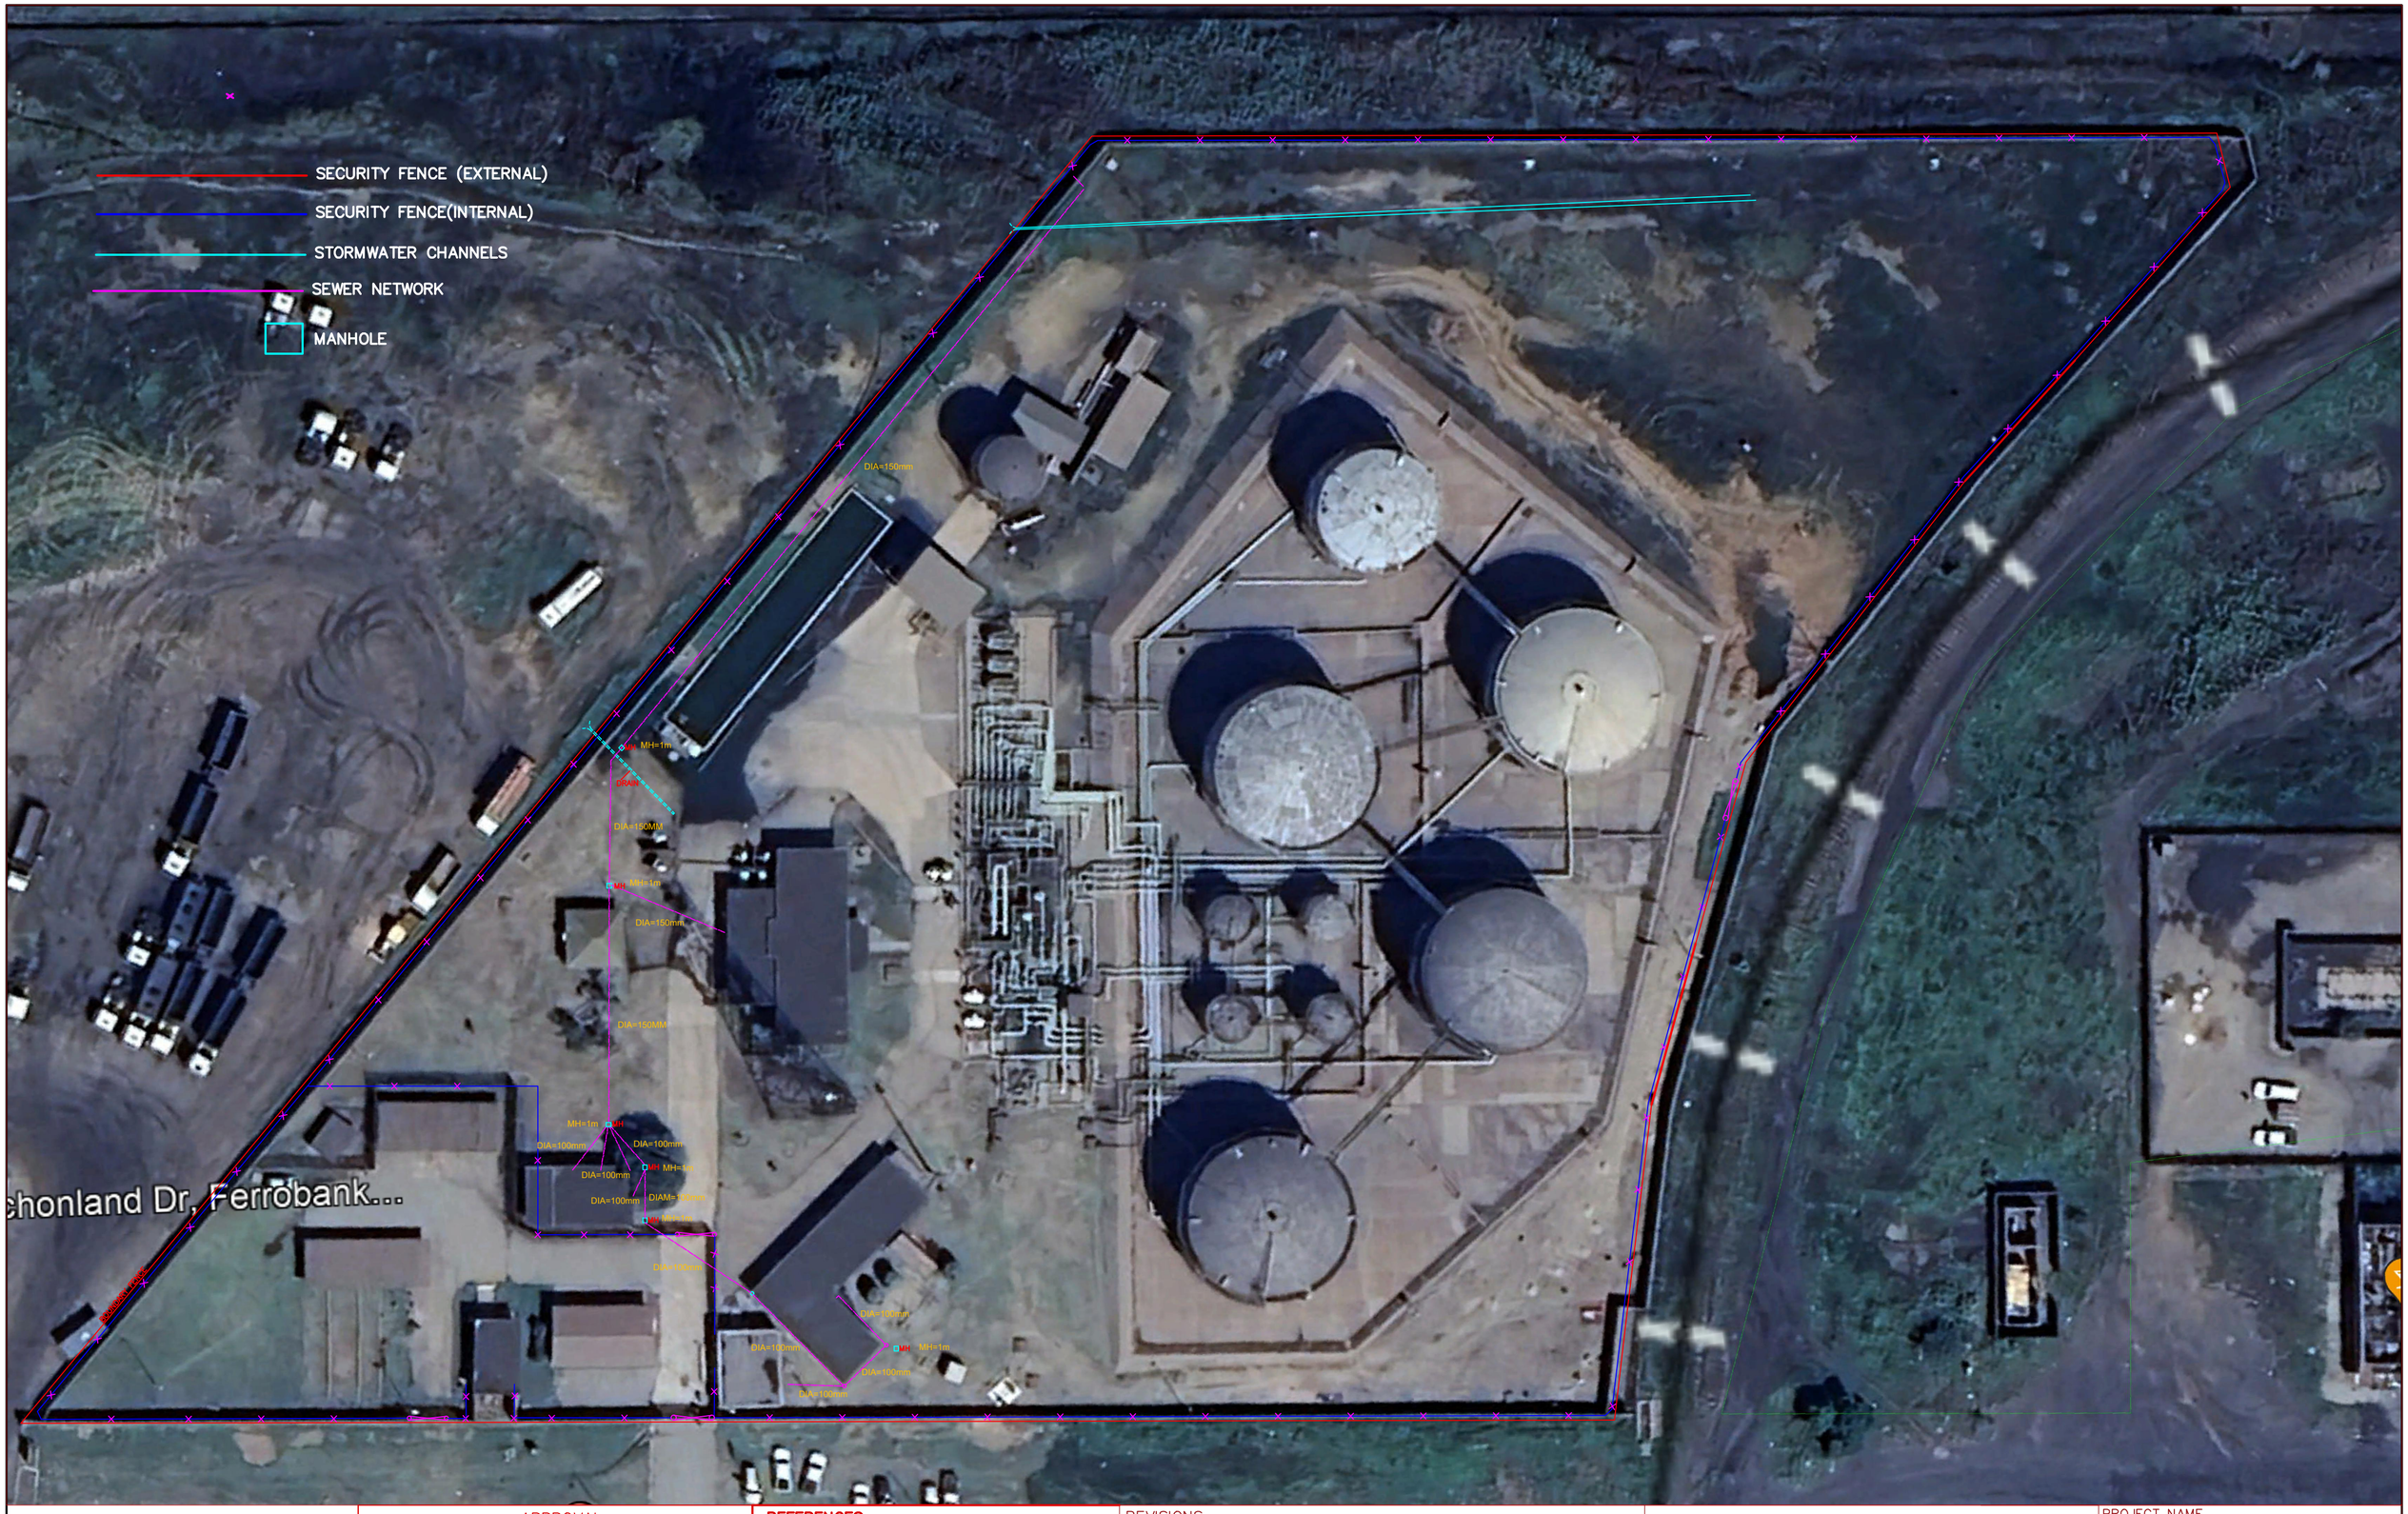

APPROVAL			
DISCIPLINE	NAME	SIGN	DATE
ELECTRICAL			
MECHANICAL			
MC&I			
PROCESS			
CIVIL			
FIRE			

REFERENCES	
DWG NUMBER	DESCRIPTION
123	ERT

REVISIONS					
REV	BY	DATE	DESCRIPTION	CHK	APP
TX	TX	TX	TX	TX	TX

TRANSNET pipelines

SITE LAYOUT

WITBANK DEPOT SEWER NETWORK, SECURITY FENCE AND STORMWATER

PROJECT NAME			
TRANSNET PIPELINES			
DRAWN	KNT	REF.	–
TRACED	CAD	DATE	26-05-2024
CHECKED	MM	APPROVED	ZM
SCALE	N.T.S.		
DRAWING No.			REV
PL 112825 SHEET 3			A

A2