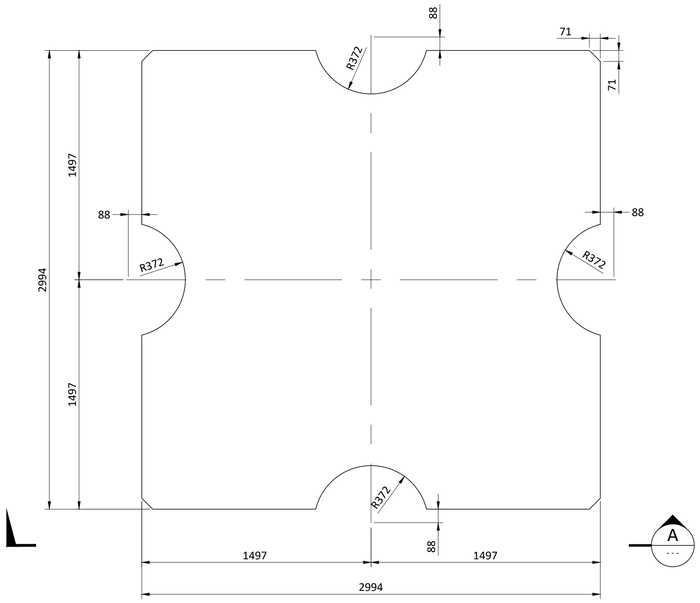

TOP PLAN

SCALE: 1:20

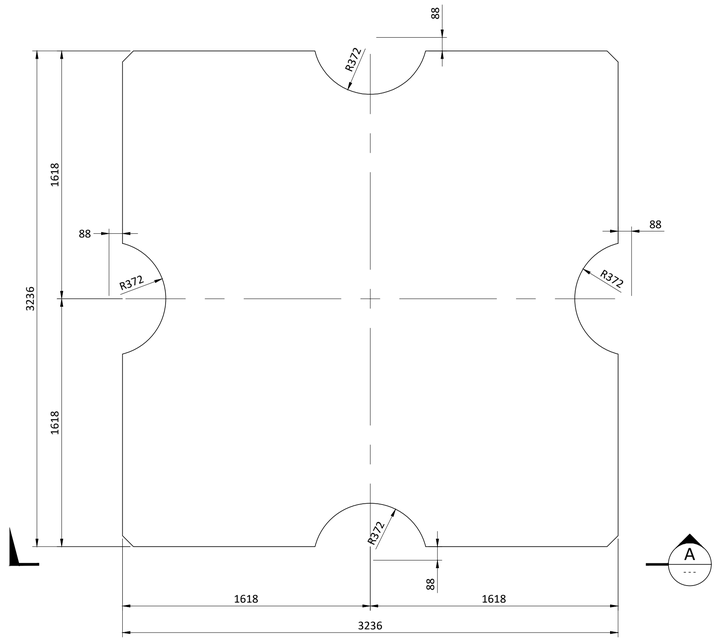

BOTTOM PLAN

SCALE: 1:20

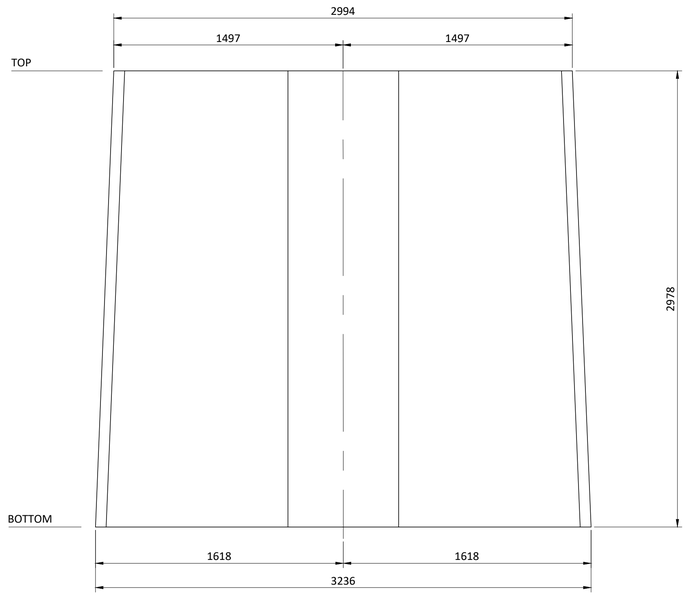

ELEVATION

1:20

A

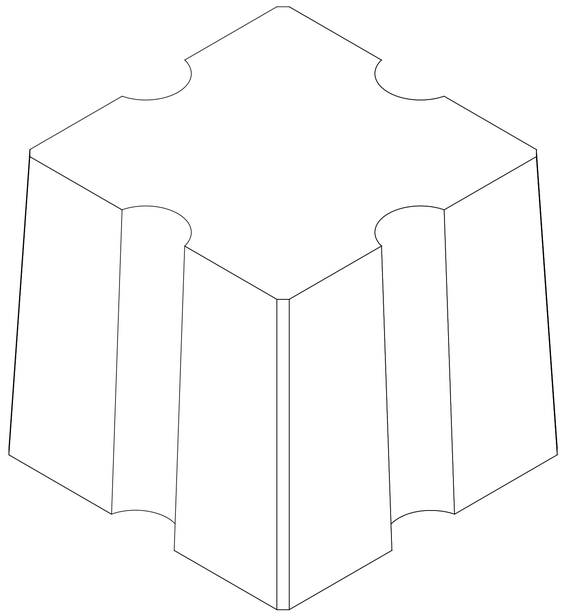

3D VIEW

SCALE: NTS

4126515-1-001S-SE-0001	SOUTH BREAKWATER - ROUND HEAD / PLAN AND SECTIONS
DRAWING NO.	REFERENCE

REFERENCE DRAWINGS

NOTES

1. ALL DIMENSIONS ARE IN MILLIMETRES.

ISSUED FOR CONSTRUCTION

NO.	DESCRIPTION	BY	CHKD	APPD	DATE
01	ISSUED FOR CONSTRUCTION	LJK	GMH	AAH	18/02/2026
00	ISSUED FOR CONSTRUCTION	GdT	GMH	AAH	20/08/2021

REVISIONS

This Document including all design and information therein is Confidential Intellectual Property of Transnet.
Copyright and all other rights are reserved by Transnet. This Document may only be used for its intended purpose.

CDU			
TITLE	NAME	SIGN	DATE
.	.		. . .
.	.		. . .
.	.		. . .
.	.		. . .
.	.		. . .

TNPA			
TITLE	NAME	SIGN	DATE
.	.		. . .
.	.		. . .
.	.		. . .
.	.		. . .
.	.		. . .

PRDW					
TITLE	NAME	SIGN	DATE		
DRAWN	LJK		18	02	26
CHECKED	GMH		18	02	26
DESIGNED	AHH		18	02	26
CHECKED	AHH		18	02	26
.	.		.	.	.
.	.		.	.	.
	.		.	.	

PR.ENG. / PR.TECH./PR. ARCH				
NAME	AHH	DATE		
SIGNATURE		18	02	26
REG. NUMBER	950588			
SCALE :	AS SHOWN	A0		

Transnet National Ports Authority
TRANSNET LTD (TRADING AS TNPA) : REG. NO.1990/000900/30
PIONEER CENTRE
PORT OF RICHARDS BAY
PO BOX 181, RICHARDS BAY, 3900
TEL: 035 905 3728
FAX: 0866 770815

TRANSNET

PORT OF RICHARDS BAY

RICHARDS BAY BREAKWATERS: UPDRADE AND REPAIRS 65t ANTIFER UNIT

PROJECT NUMBER	OD	FBS	DIS	TYPE	DRAWING NO.	SHEET	REV	ID
4126515	1	001	S	DE	0005	01	01	TD