
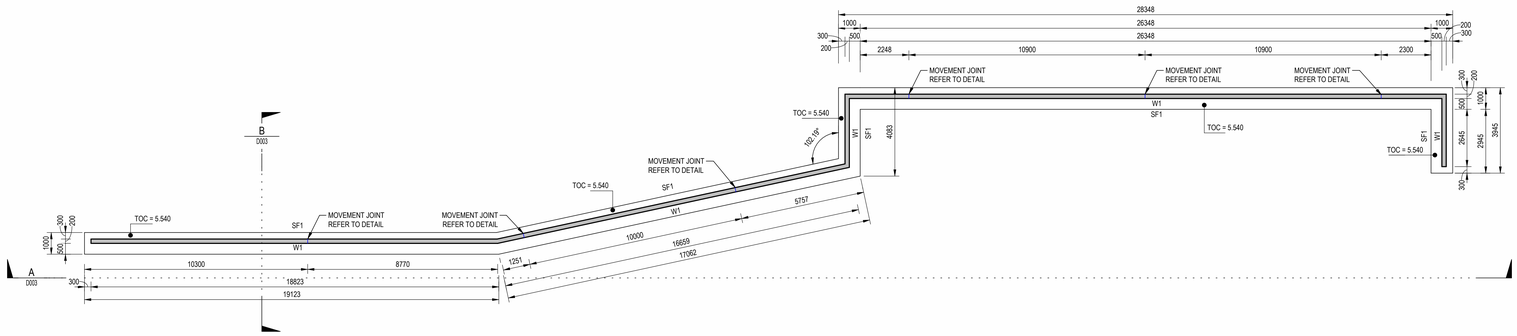



AREA 2 - RETAINING WALL LAYOUT

1 : 100

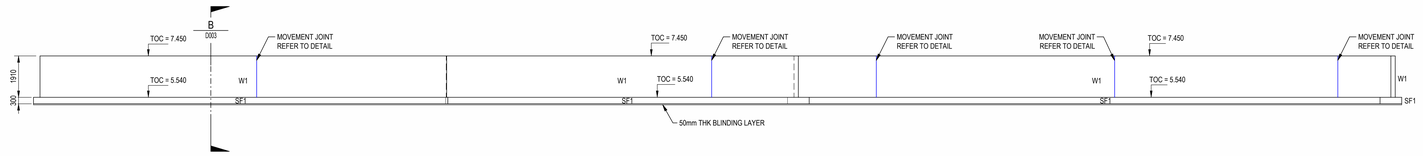

SECTION A

1 : 100 — D003

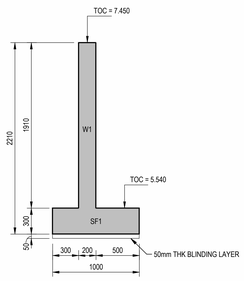

NOTE:
RETAINING WALLS WAS DESIGNED TO WITHSTAND A VEHICLE COLLISION FORCE OF 15 KN

SECTION B

1 : 25 — D003

SCHEDULE - WALL FOUNDATION	
TYPE MARK	**DESCRIPTION**
SF1	1000x300 THK R.C. STRIP FOUNDATION
SF2	1300x300 THK R.C. STRIP FOUNDATION
SF3	1750x300 THK R.C. STRIP FOUNDATION

SCHEDULE - WALLS	
TYPE MARK	**DESCRIPTION**
W1	200mm THK R.C. RETAINING WALL
W2	250mm THK R.C. RETAINING WALL

NOTES

1. DO NOT SCALE DRAWING - ONLY DIMENSIONS SHOWN TO BE USED.
2. THE CONTRACTOR SHALL VERIFY ALL CONDITIONS, DIMENSIONS AND LEVELS ON THE SITE AND NOTIFY THE NEC SUPERVISOR OF ANY VARIATIONS BEFORE CONSTRUCTION.
3. ALL LEVELS ARE IN METERS TO MEAN SEA LEVEL.
4. DRAWINGS MUST BE READ IN CONJUNCTION WITH PROJECT SPECIFICATIONS AND GENERAL NOTES DRAWINGS.
5. IF APPLICABLE, DRAWINGS SHALL BE READ IN CONJUNCTION WITH ARCHITECT'S DRAWINGS AND ANY DISCREPANCIES TO BE REPORTED TO THE ENGINEER.

LOCALITY



LEGEND

SYMBOL	DESCRIPTION

NO	DESCRIPTION	BY	CHKD	APPD	DATE
T0	ISSUED FOR TENDER		GPV	GPV	25/07/11

REVISIONS

This Document including all design and information thereon is Confidential Intellectual Property of Transnet. Copyright and all other rights are reserved by Transnet. This Document may only be used for its intended purpose.

ZUTARI
IMPACT. ENGINEERED.

CONTRACTOR / CONSULTANT

TITLE	NAME	SIGN	DATE
DRAWN	I. TSULO		25/07/11
CHECKED	G.P VENTER		25/07/11
DESIGNED	S. DEYSEL		25/07/11
CHECKED	G.P VENTER		25/07/11

PR.ENG. / PR.TECH./PR. ARCH

NAME	W. JACKSON	DATE
SIGNATURE		25/07/11
REG. NUMBER		
TITLE	PR.ENG	

TRANSNET NATIONAL PORTS AUTHORITY

TITLE	NAME	SIGN	DATE
DRAWN			
CHECKED			
DESIGNED			
CHECKED			

PR.ENG. / PR.TECH./PR. ARCH

NAME		DATE
SIGNATURE		
REG. NUMBER		
SCALE	As indicated	

TRANSNET
Transnet National Ports Authority
TRANSNET SOC Ltd . REG No. 1990/000900/30
NEWARK ROAD
RICHARDS BAY
TEL: 035 788 0067
PO BOX 181, RICHARDS BAY 3900, SOUTH AFIRCA

PROJECT / AREA / ASSET / SUBJECT/DRAWING TITLE

PORT OF RICHARDS BAY

PORT ROADS REHABILITATION & UPGRADE (REPAIRS TO PORT ROADS)
RETAINING WALL - AREA 2
LAYOUT & SECTIONS

PAPER SIZE	TRANSNET DRW. NO.	REV.
A0	TBC	
	PROJECT DRG. NO.	REV.
	1006614-DRG-002-NW-SS-D003	T0