



BUS BAY - LAYOUT PLAN (FOR TWO BUSSES)

SCALE 1: 100

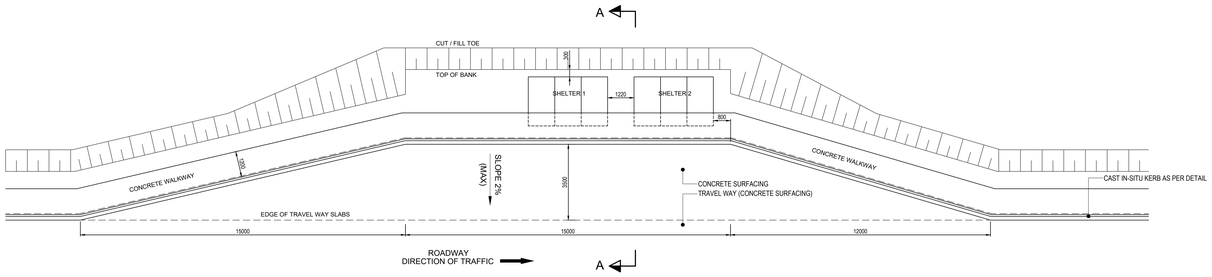


BUS BAY - LAYOUT PLAN (FOR ONE BUS)

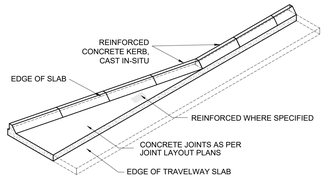


BUS BAY - TAPER INTERFACE DETAIL

SCALE 1: 50

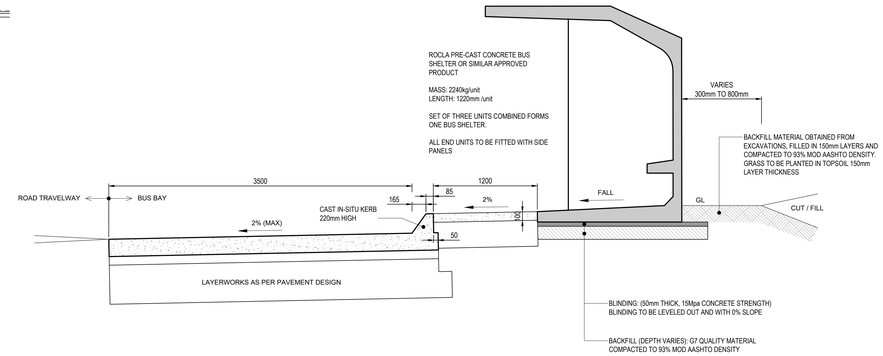

BUS BAY: SECTION A-A

SCALE 1: 25

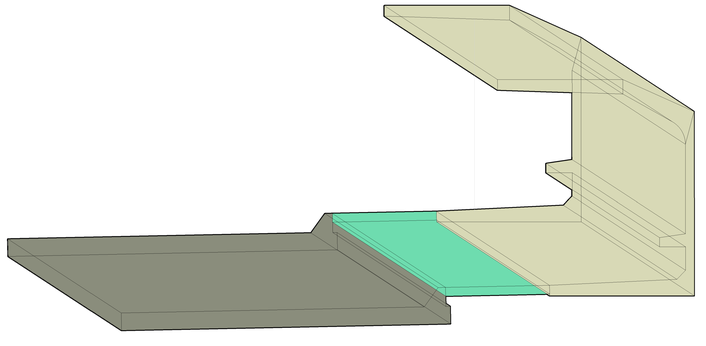

BUS BAY NOTES

1. KERB CONSTRUCTION DETAILS REFER TO THE KERBING DETAILS DRAWINGS.
3. FOR PLACEMENT AND ASSEMBLY DETAILS OF GUARDRAILS AROUND PROTECTED AREAS REFER TO THE LAYOUT PLANS AND GUARDRAIL DETAILS DRAWINGS.
4. FOR PLACEMENT AND ASSEMBLY DETAILS FOR HANDRAILS REFER TO THE ROAD LAYOUT PLANS AND HANDRAIL DETAILS DRAWINGS.
5. FOR ROAD SIGNAGE AND MARKINGS AT BUSBAYS REFER TO THE ROAD SIGNANGE AND MARKING PLANS AND THE SIGNAGE DETAILS AND SPECIFICATIONS DRAWINGS.
6. CROSS FALL OF BUS BAY SHALL HAVE A MINIMUM SLOPE OF 1% AND A MAXIMUM SLOPE OF 2% TOWARDS THE ROAD.

NOTES

1. DO NOT SCALE DRAWING - ONLY DIMENSIONS SHOWN TO BE USED.
2. THE CONTRACTOR SHALL VERIFY ALL CONDITIONS, DIMENSIONS AND LEVELS ON THE SITE AND NOTIFY THE NEC SUPERVISOR OF ANY VARIATIONS BEFORE CONSTRUCTION.
3. ALL LEVELS ARE IN METERS TO MEAN SEA LEVEL.
4. DRAWINGS MUST BE READ IN CONJUNCTION WITH PROJECT SPECIFICATIONS AND GENERAL NOTES DRAWINGS.
5. IF APPLICABLE, DRAWINGS SHALL BE READ IN CONJUNCTION WITH ARCHITECT'S DRAWINGS AND ANY DISCREPANCIES TO BE REPORTED TO THE ENGINEER.

LOCALITY



LEGEND

SYMBOL	DESCRIPTION

NO.	DESCRIPTION	BY	CHKD	APPD	DATE
E2	FOR TENDER	RR	HVDM	HVDM	18 07 25
E1	FOR TENDER	RR	HVDM	HVDM	26 06 25

REVISIONS

This Document including all design and information thereon is Confidential Intellectual Property of Transnet. Copyright and all other rights are reserved by Transnet. This Document may only be used for its intended purpose.

ZUTARI
IMPACT. ENGINEERED.

CONTRACTOR / CONSULTANT

TITLE	NAME	SIGN	DATE
DRAWN	W. BOTES		18 07 25
CHECKED	H. VAN DER MERWE		18 07 25
DESIGNED	R. RANGE		18 07 25
CHECKED	H. VAN DER MERWE		18 07 25

PR.ENG. / PR.TECH./PR. ARCH

NAME	H. VAN DER MERWE	DATE
SIGNATURE		18 07 25
REG. NUMBER	201270145	
TITLE	Pr. TechENG	

TRANSNET NATIONAL PORTS AUTHORITY

TITLE	NAME	SIGN	DATE
DRAWN			
CHECKED			
DESIGNED			
CHECKED			

PR.ENG. / PR.TECH./PR. ARCH

NAME	DATE
SIGNATURE	
REG. NUMBER	
SCALE	AS SHOWN

TRANSNET

Transnet National Ports Authority

TRANSNET SOC Ltd . REG No. 1990/000900/30
NEWARK ROAD
RICHARDS BAY
TEL: 035 788 0067
PO BOX 181, RICHARDS BAY 3900, SOUTH AFIRCA

PROJECT / AREA / ASSET / SUBJECT/DRAWING TITLE

PORT OF RICHARDS BAY

PORT ROADS REHABILITATION & UPGRADE
(REPAIRS TO PORT ROADS)
BUS BAY & SHELTER
DETAILS

PAPER SIZE	TRANSNET DRW. NO.	REV.
A0	TBC	E2
	PROJECT DRG. NO.	REV.
	1006614-DRG-05-NW-CC-D001	T2