

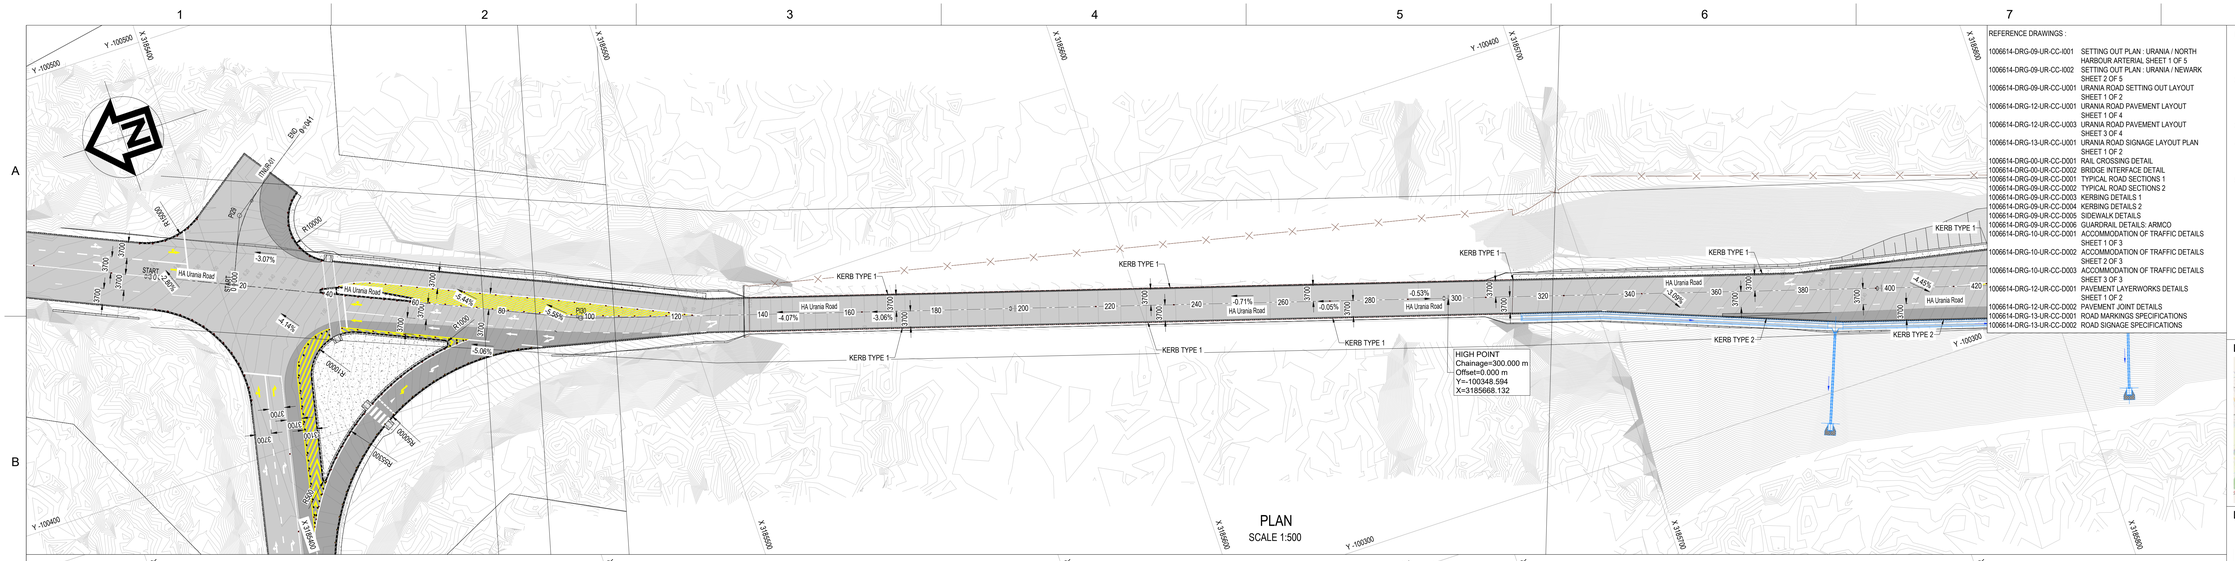


PLAN
SCALE 1:500

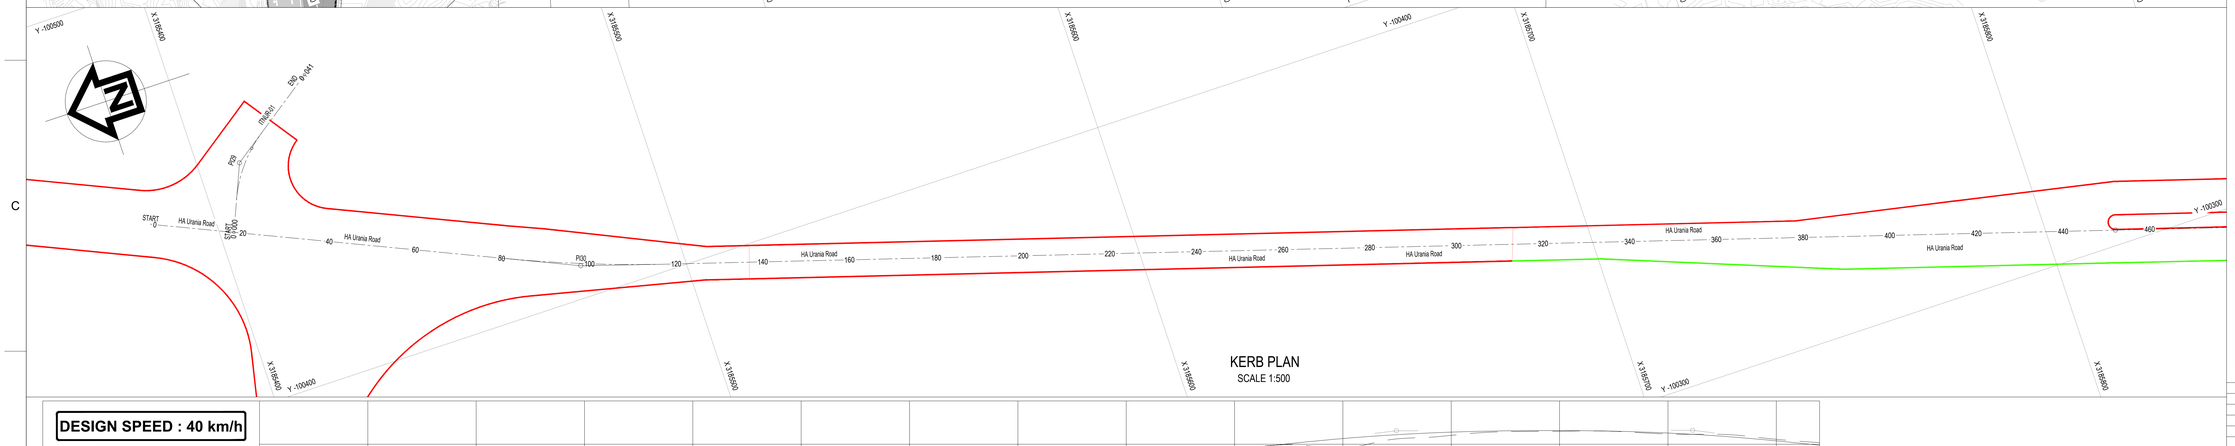

KERB PLAN
SCALE 1:500

DESIGN SPEED : 40 km/h

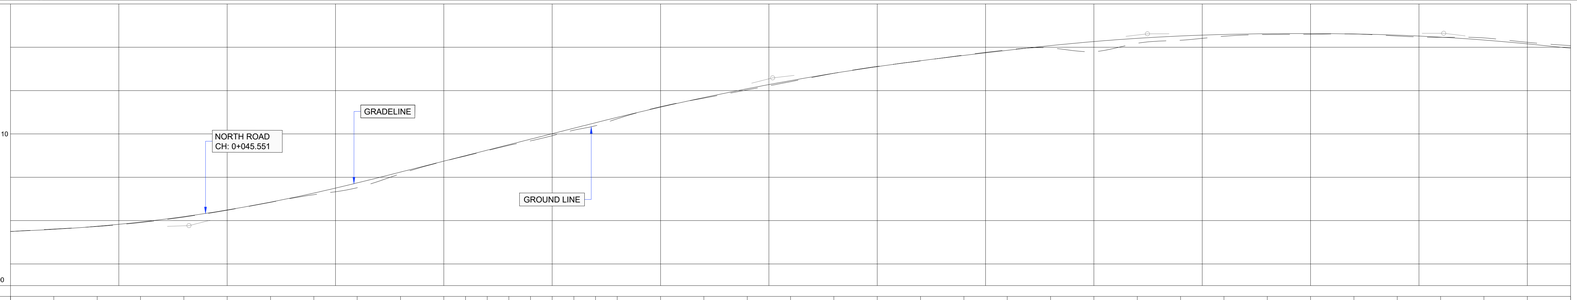

| | | |