

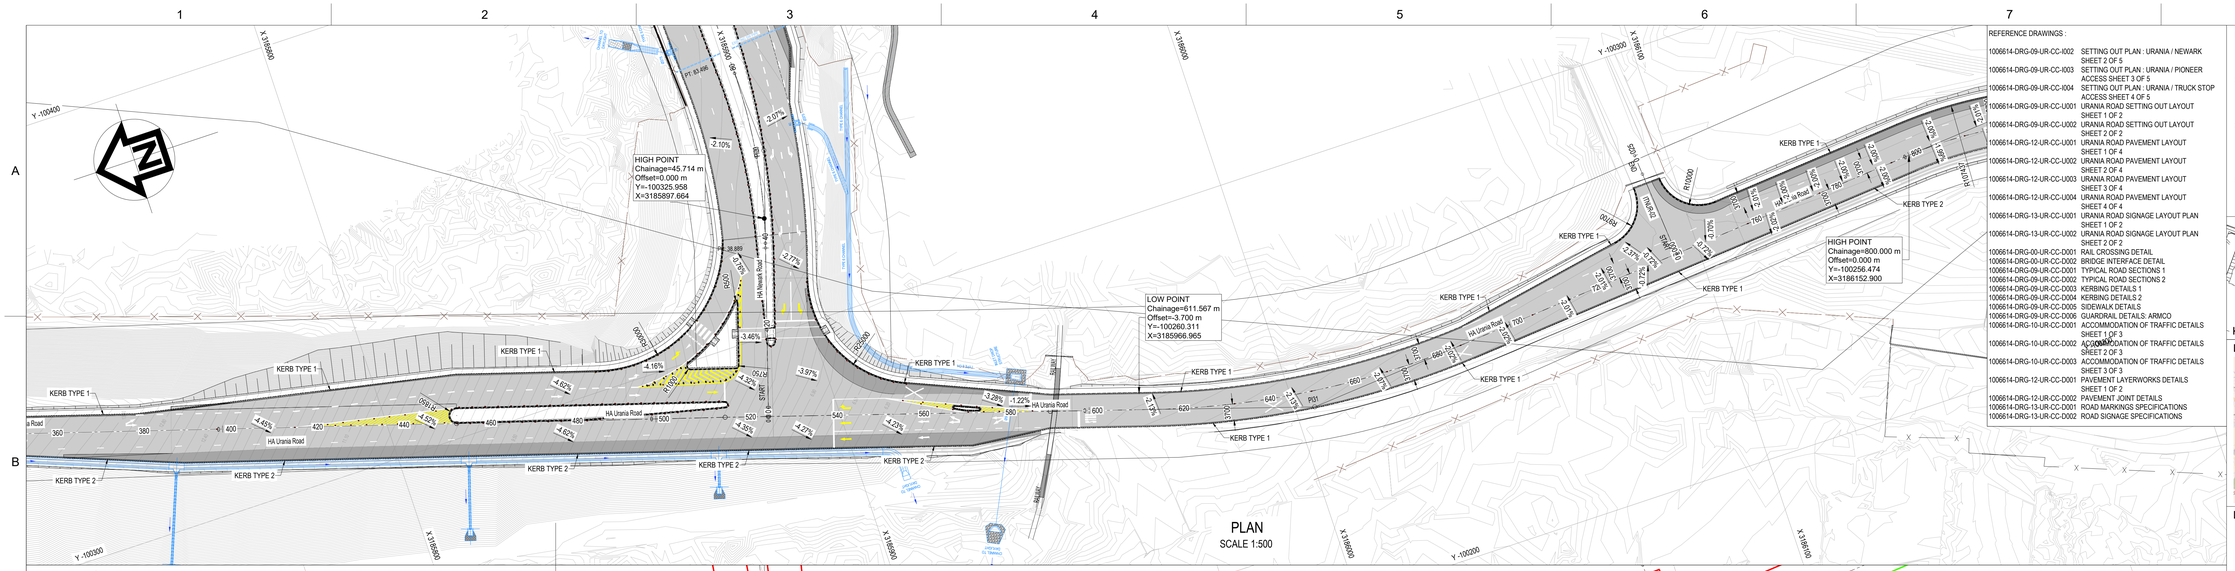


PLAN
SCALE 1:500

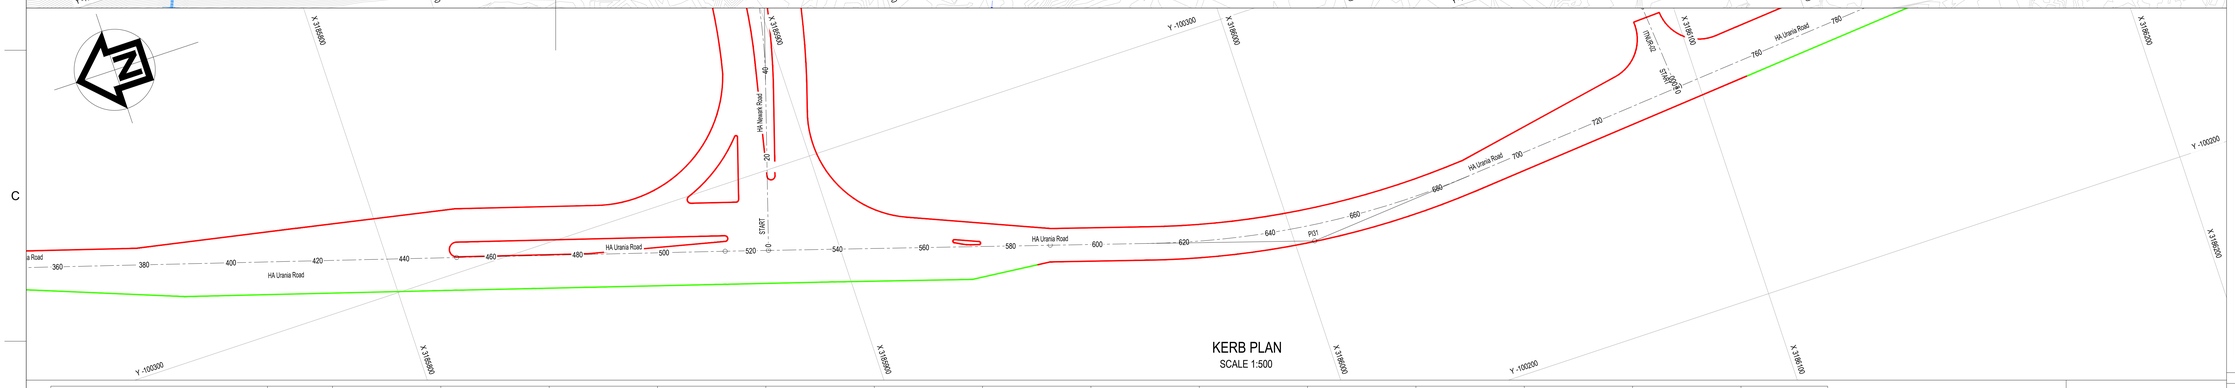

KERB PLAN
SCALE 1:500

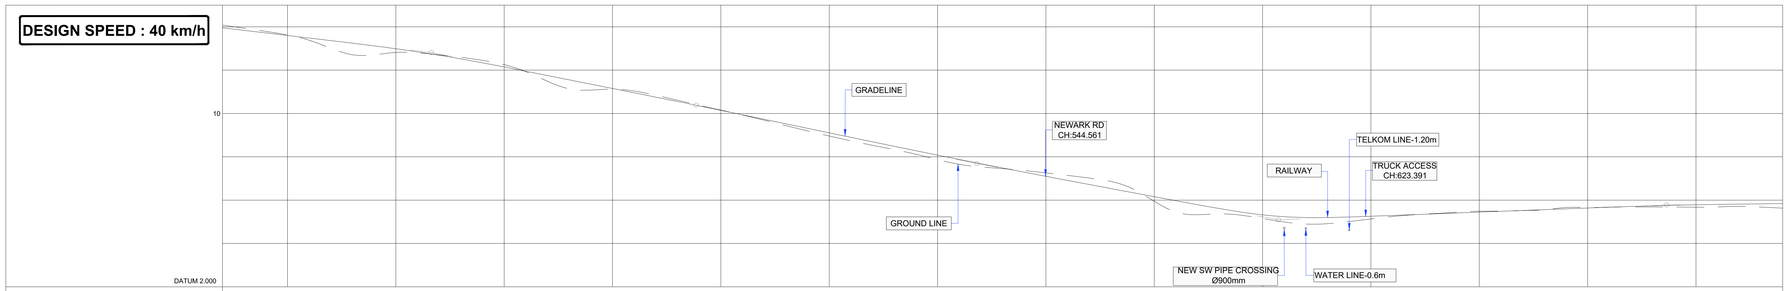

| | | |