
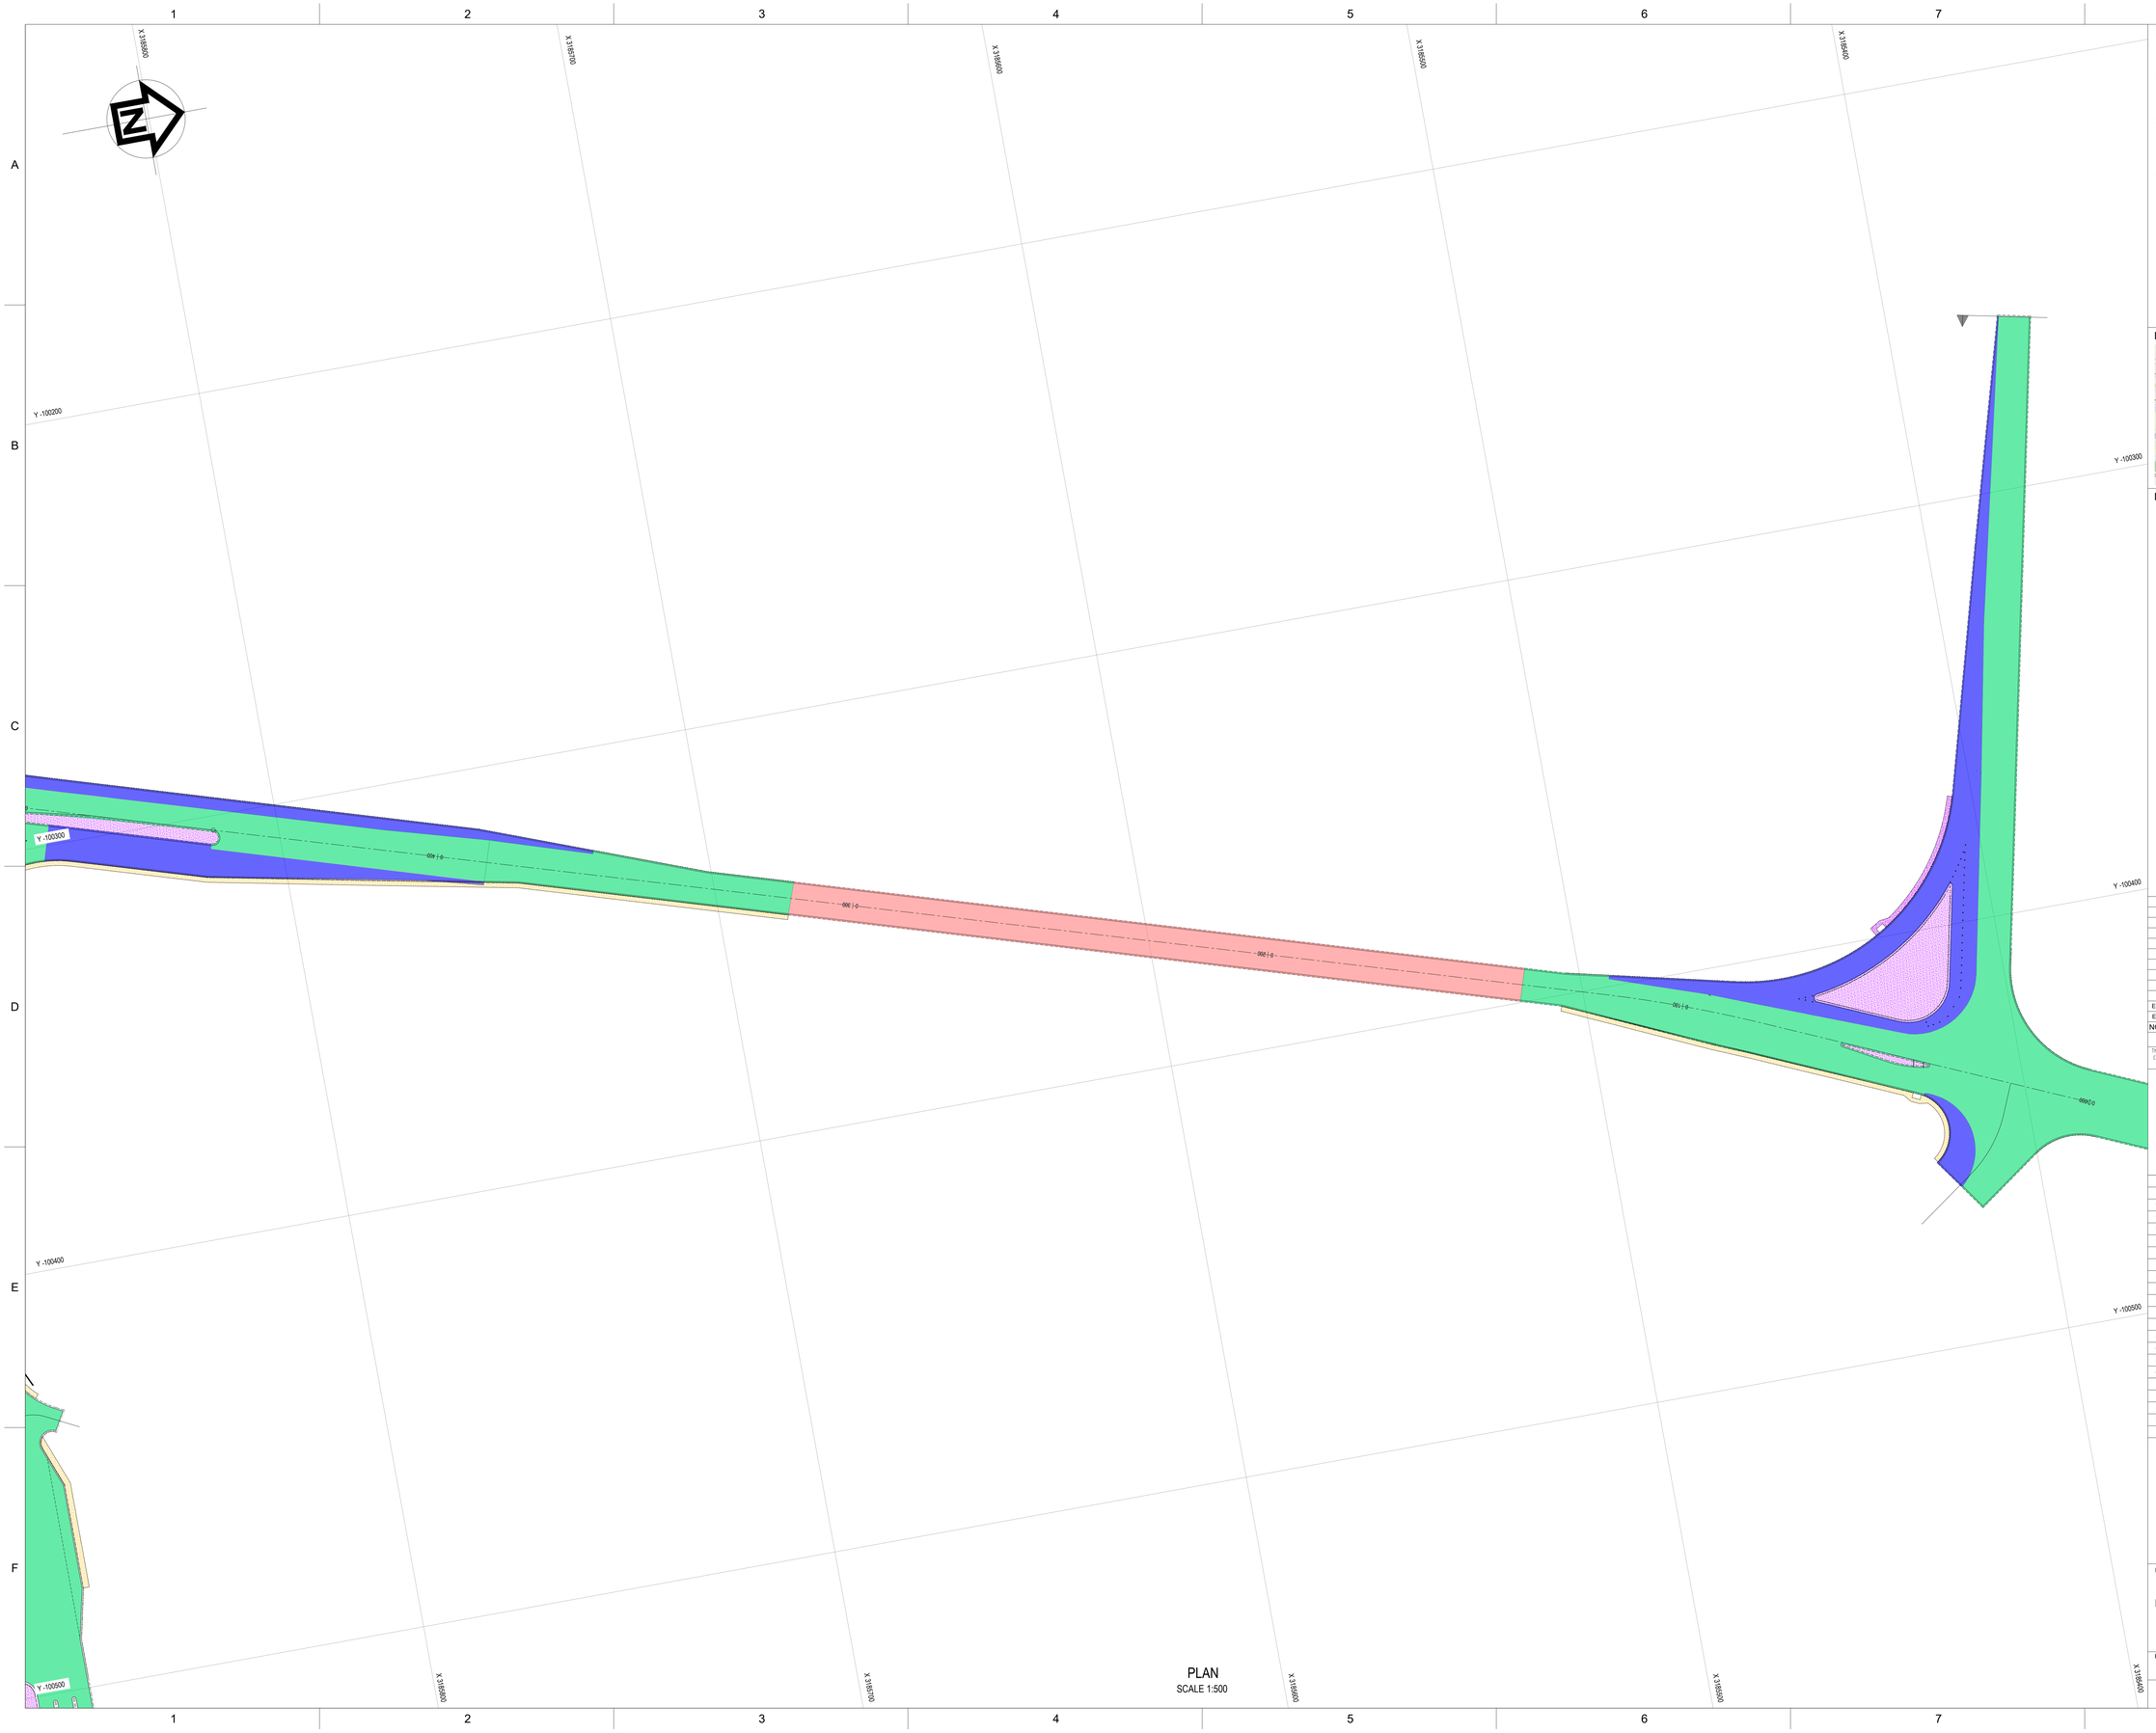



**NOTES**

1. DO NOT SCALE DRAWING - ONLY DIMENSIONS SHOWN TO BE USED.
2. THE CONTRACTOR SHALL VERIFY ALL CONDITIONS, DIMENSIONS AND LEVELS ON THE SITE AND NOTIFY THE NEC SUPERVISOR OF ANY VARIATIONS BEFORE CONSTRUCTION.
3. ALL LEVELS ARE IN METERS TO MEAN SEA LEVEL.
4. DRAWINGS MUST BE READ IN CONJUNCTION WITH PROJECT SPECIFICATIONS AND GENERAL NOTES DRAWINGS.
5. IF APPLICABLE, DRAWINGS SHALL BE READ IN CONJUNCTION WITH ARCHITECT'S DRAWINGS AND ANY DISCREPANCIES TO BE REPORTED TO THE ENGINEER.

LOCALITY

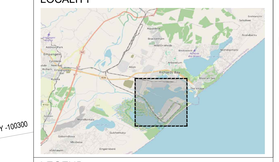

LEGEND

| SYMBOL | DESCRIPTION |
|---|---|
| | PJCP PAVEMENT STRUCTURE 1 |
| | PJCP PAVEMENT STRUCTURE 2 |
| | PJCP PAVEMENT STRUCTURE 2 (WIDENINGS) |
| | PJCP SIDEWALK PAVEMENT STRUCTURE 1 |
| | PJCP SIDEWALK PAVEMENT STRUCTURE 2 |
| | ASPHALT OVERLAY |

| NO. | DESCRIPTION | BY | CHKD | APPD | DATE |
|---|---|---|---|---|---|
| E2 | FOR TENDER | RR | HVDM | HVDM | 18 07 25 |
| E1 | FOR TENDER | RR | HVDM | HVDM | 26 06 25 |

REVISIONS

This Document including all design and information thereon is Confidential Intellectual Property of Transnet. Copyright and all other rights are reserved by Transnet. This Document may only be used for its intended purpose.

ZUTARI
IMPACT. ENGINEERED.

**CONTRACTOR / CONSULTANT**

| TITLE | NAME | SIGN | DATE |
|---|---|---|---|
| DRAWN | W. BOTES | | 18 07 25 |
| CHECKED | H. VAN DER MERWE | | 18 07 25 |
| DESIGNED | T. SWANEPOEL | | 18 07 25 |
| CHECKED | L. LOMBARD | | 18 07 25 |

PR.ENG. / PR.TECH./PR. ARCH

| NAME | A. HARTMAN | DATE |
|---|---|---|
| SIGNATURE | | 18 07 25 |
| REG. NUMBER | 20040405 | |
| TITLE | DR | |

**TRANSNET NATIONAL PORTS AUTHORITY**

| TITLE | NAME | SIGN | DATE |
|---|---|---|---|
| DRAWN | | | |
| CHECKED | | | |
| DESIGNED | | | |
| CHECKED | | | |

PR.ENG. / PR.TECH./PR. ARCH

| NAME | | DATE |
|---|---|---|
| SIGNATURE | | |
| REG. NUMBER | | |
| SCALE | 0.388888889 | |

TRANSNET

Transnet National Ports Authority

TRANSNET SOC Ltd : REG No. 1990/000900/30
NEWARK ROAD
RICHARDS BAY
TEL: 035 788 0067
PO BOX 181, RICHARDS BAY 3900, SOUTH AFIRCA

PROJECT / AREA / ASSET / SUBJECT/DRAWING TITLE

# PORT OF RICHARDS BAY

PORT ROADS REHABILITATION & UPGRADE
(REPAIRS TO PORT ROADS)
URANIA ROAD PAVEMENT LAYOUT
SHEET 3 OF 4

| PAPER SIZE | TRANSNET DRW. NO. | REV. |
|---|---|---|
| A0 | TBC | E2 |
| | PROJECT DRG. NO. | REV. |
| | 1006614-DRG-12-UR-CC-U003 | T2 |