## COORDINATES

| POINT | Y | X | LEVEL(m) |
|---|---|---|---|
| FLR434 | -100941.466 | 3186403.077 | 5.403 |
| FLR435 | -100943.134 | 3186407.108 | 5.357 |
| FLR436 | -100947.164 | 3186408.779 | 5.315 |
| FLR437 | -100947.166 | 3186403.079 | 5.217 |
| FLR438 | -100950.085 | 3186408.780 | |
| FLR439 | -100950.085 | 3186419.380 | |
| FLR440 | -100947.160 | 3186419.379 | 5.141 |
| FLR441 | -100943.129 | 3186421.047 | 5.270 |
| FLR442 | -100941.458 | 3186425.077 | 5.400 |
| FLR443 | -100947.158 | 3186425.079 | |
| FLR444 | -100941.456 | 3186431.170 | 5.380 |
| FLR445 | -100950.444 | 3186452.468 | 5.090 |
| FLR446 | -100971.980 | 3186460.870 | 4.800 |
| FLR447 | -100971.156 | 3186431.182 | |
| FLR448 | -100938.932 | 3186447.121 | 5.136 |
| FLR449 | -100938.202 | 3186446.776 | 5.132 |
| FLR450 | -100938.327 | 3186447.409 | 5.116 |
| FLR451 | -100937.700 | 3186447.408 | 5.105 |
| FLR452 | -100937.696 | 3186458.274 | 5.025 |
| FLR453 | -100938.179 | 3186457.441 | 5.011 |
| FLR454 | -100939.346 | 3186457.925 | 4.987 |
| FLR455 | -100939.346 | 3186456.275 | 4.994 |
| FLR456 | -100946.745 | 3186457.928 | 4.994 |
| FLR457 | -100946.885 | 3186457.832 | 4.996 |
| FLR458 | -100946.847 | 3186457.667 | 4.998 |
| FLR459 | -100946.745 | 3186457.778 | 4.997 |
| FLR460 | -100942.402 | 3186452.760 | 5.024 |
| FLR461 | -100972.149 | 3186465.290 | |
| FLR462 | -100964.489 | 3186465.434 | 4.776 |
| FLR463 | -100962.110 | 3186465.434 | 4.792 |

## COORDINATES


| POINT | Y | X | LEVEL(m) |
|---|---|---|---|
| FLR464 | -100959.731 | 3186466.433 | 4.810 |
| FLR465 | -100955.516 | 3186466.697 | 4.838 |
| FLR466 | -100951.301 | 3186466.961 | 4.865 |
| FLR467 | -100950.874 | 3186466.422 | 4.862 |
| FLR468 | -100951.325 | 3186466.860 | 4.853 |
| FLR469 | -100951.323 | 3186466.410 | 4.858 |
| FLR470 | -100964.488 | 3186466.865 | 4.746 |
| FLR471 | -100972.203 | 3186466.720 | |
| FLR472 | -100972.369 | 3186471.067 | |
| FLR473 | -100962.214 | 3186471.202 | 4.676 |
| FLR474 | -100944.569 | 3186478.332 | 4.831 |
| FLR475 | -100937.231 | 3186495.891 | 4.896 |
| FLR476 | -100937.231 | 3186496.549 | |
| FLR477 | -100924.031 | 3186496.532 | |
| FLR478 | -100924.042 | 3186466.135 | 5.000 |
| FLR479 | -100924.056 | 3186431.164 | 5.250 |
| FLR480 | -100924.058 | 3186425.070 | 5.250 |
| FLR481 | -100924.066 | 3186403.070 | 5.250 |
| FLR482 | -100932.756 | 3186403.073 | 5.229 |
| FLR483 | -100932.758 | 3186425.073 | 5.226 |
| FLR484 | -100932.756 | 3186431.167 | 5.206 |
| FLR485 | -100932.742 | 3186466.138 | 5.087 |
| FLR486 | -100932.731 | 3186496.243 | 4.985 |


## SLEEVES SETTING OUT POINT

| POINT | Y | X |
|---|---|---|
| FSL161 | -100948.448 | 3186407.912 |
| FSL162 | -100948.448 | 3186420.384 |
| FSL163 | -100957.171 | 3186454.046 |
| FSL164 | -100957.171 | 3186474.941 |
| FSL165 | -100938.655 | 3186494.827 |
| FSL166 | -100922.664 | 3186494.827 |
| FSL263 | -100920.376 | 3186431.633 |
| FSL264 | -100943.612 | 3186431.633 |

REFERENCE DRAWINGS :

| | |
|---|---|
| 1006614-DRG-08-VT-CC-U002 | VENTURA ROAD SETTING OUT LAYOUT SHEET 1 OF 2 |
| 1006614-DRG-09-VT-CC-L002 | VENTURA ROAD LONG SECTION CH 400 - CH 601.066 SHEET 2 OF 2 |
| 1006614-DRG-12-VT-CC-U002 | VENTURA ROAD PAVEMENT LAYOUT PLAN SHEET 2 OF 4 |
| 1006614-DRG-12-VT-CC-U004 | VENTURA ROAD PAVEMENT LAYOUT PLAN SHEET 4 OF 4 |
| 1006614-DRG-13-VT-CC-U001 | VENTURE ROAD SIGNAGE LAYOUT PLAN |
| 1006614-DRG-00-VT-CC-D001 | RAIL CROSSING DETAIL |
| 1006614-DRG-02-VT-CC-D001 | TYPICAL FENCING & GATE DETAILS 1 |
| 1006614-DRG-05-VT-CC-D001 | SECURITY GAURDHOUSE DETAILS |
| 1006614-DRG-08-VT-CC-D001 | TYPICAL ROAD SECTIONS 1 |
| 1006614-DRG-08-VT-CC-D003 | KERBING DETAILS 1 |
| 1006614-DRG-08-VT-CC-D004 | KERBING DETAILS 2 |
| 1006614-DRG-08-VT-CC-D005 | SIDEWALK DETAILS |
| 1006614-DRG-08-VT-CC-D006 | GUARDRAIL DETAILS: ARMCO |
| 1006614-DRG-08-VT-CC-D007 | BALUSTRADE DETAILS |
| 1006614-DRG-10-VT-CC-D001 | ACCOMMODATION OF TRAFFIC DETAILS SHEET 1 OF 2 |
| 1006614-DRG-10-VT-CC-D002 | ACCOMMODATION OF TRAFFIC DETAILS SHEET 1 OF 2 |
| 1006614-DRG-12-VT-CC-D001 | PAVEMENT LAYERWORKS DETAILS |
| 1006614-DRG-12-VT-CC-D002 | PAVEMENT JOINT DETAILS |
| 1006614-DRG-13-VT-CC-D001 | ROAD MARKINGS SPECIFICATIONS |
| 1006614-DRG-13-VT-CC-D002 | ROAD SIGNAGE SPECIFICATIONS |

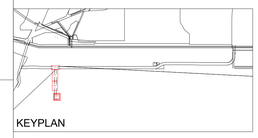

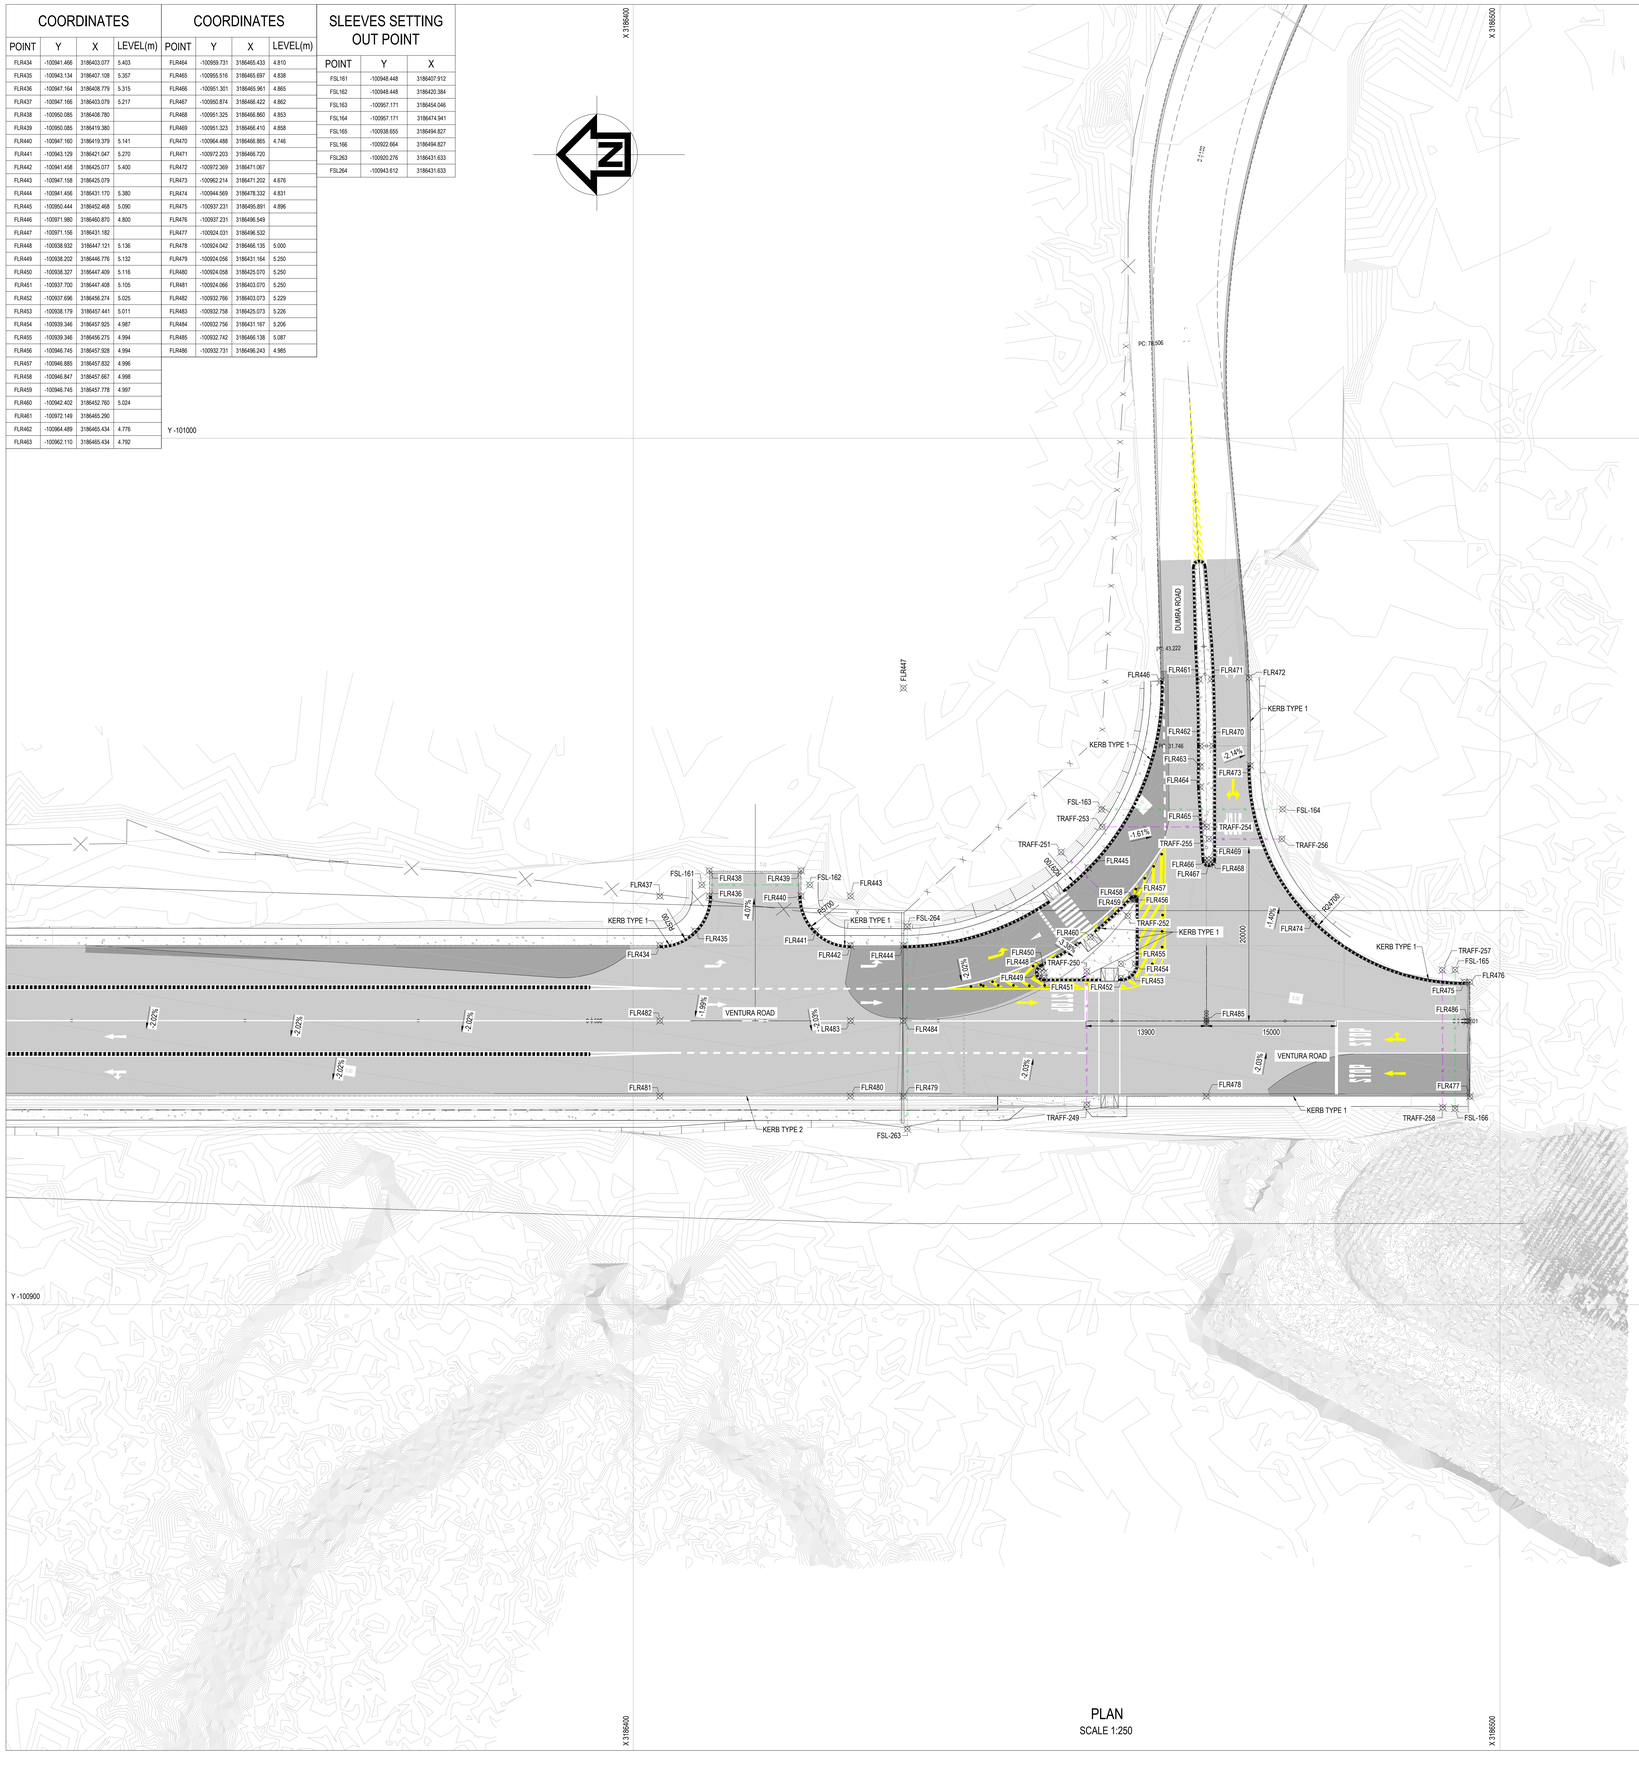

X 3186400
X 3186500
Y -101000
Y -100900
DUMRA ROAD
VENTURA ROAD
VENTURA ROAD
PC: 78.506
43.222
31.746
FLR434
FLR435
FLR436
FLR437
FLR438
FLR439
FLR440
FLR441
FLR442
FLR443
FLR444
FLR445
FLR446
FLR447
FLR448
FLR449
FLR450
FLR451
FLR452
FLR453
FLR454
FLR455
FLR456
FLR457
FLR458
FLR459
FLR460
FLR461
FLR462
FLR463
FLR464
FLR465
FLR466
FLR467
FLR468
FLR469
FLR470
FLR471
FLR472
FLR473
FLR474
FLR475
FLR476
FLR477
FLR478
FLR479
FLR480
FLR481
FLR482
FLR483
FLR484
FLR485
FLR486
FSL-161
FSL-162
FSL-163
FSL-164
FSL-165
FSL-166
FSL-263
FSL-264
TRAFF-249
TRAFF-250
TRAFF-251
TRAFF-252
TRAFF-253
TRAFF-254
TRAFF-255
TRAFF-256
TRAFF-257
TRAFF-258
KERB TYPE 1
KERB TYPE 2
-1.61%
-2.18%
-4.07%
-1.40%
-2.02%
-1.89%
-1.05%
-2.03%
-2.02%
-2.02%
-2.02