


PLAN
SCALE 1:500

NOTES

1. DO NOT SCALE DRAWING - ONLY DIMENSIONS SHOWN TO BE USED.
2. THE CONTRACTOR SHALL VERIFY ALL CONDITIONS, DIMENSIONS AND LEVELS ON THE SITE AND NOTIFY THE NEC SUPERVISOR OF ANY VARIATIONS BEFORE CONSTRUCTION.
3. ALL LEVELS ARE IN METERS TO MEAN SEA LEVEL.
4. DRAWINGS MUST BE READ IN CONJUNCTION WITH PROJECT SPECIFICATIONS AND GENERAL NOTES DRAWINGS.
5. IF APPLICABLE, DRAWINGS SHALL BE READ IN CONJUNCTION WITH ARCHITECT'S DRAWINGS AND ANY DISCREPANCIES TO BE REPORTED TO THE ENGINEER.

LOCALITY

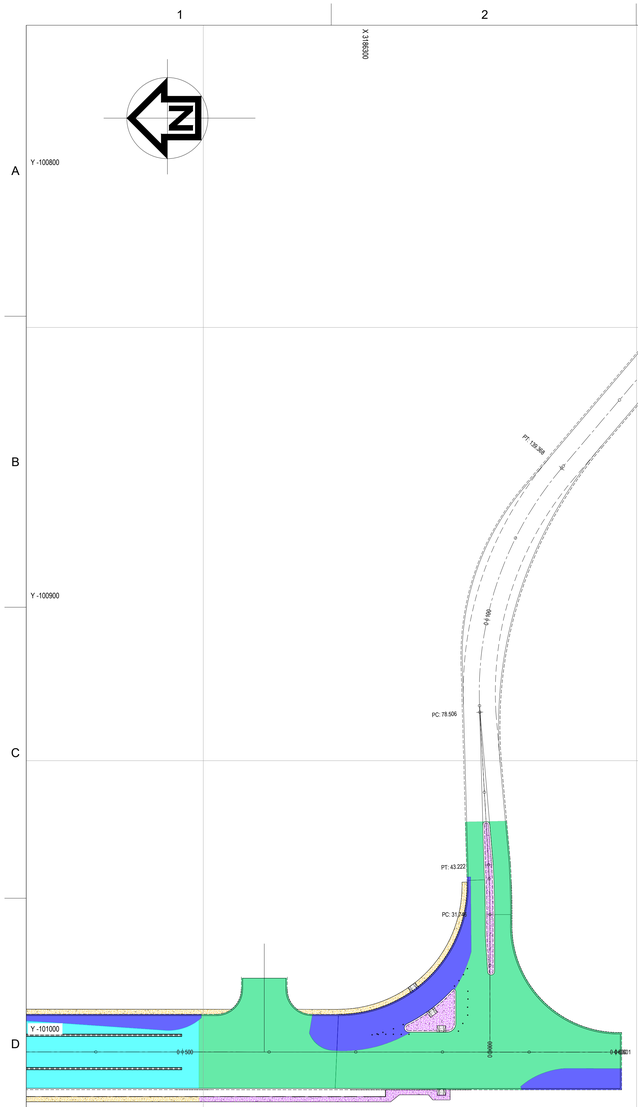

LEGEND

SYMBOL	DESCRIPTION
	PJCP PAVEMENT STRUCTURE 1
	PJCP PAVEMENT STRUCTURE 2
	PJCP PAVEMENT STRUCTURE 2 (WIDENINGS)
	PJCP SIDEWALK PAVEMENT STRUCTURE 1
	PJCP SIDEWALK PAVEMENT STRUCTURE 2

NO.	DESCRIPTION	BY	CHKD	APPD	DATE
E2	FOR TENDER	TS	LL	AHM	18 07 25
E1	FOR TENDER	TS	LL	AHM	26 06 25

REVISIONS

This Document including all design and information thereon is Confidential Intellectual Property of Transnet. Copyright and all other rights are reserved by Transnet. This Document may only be used for its intended purpose.

ZUTARI
IMPACT. ENGINEERED.

CONTRACTOR / CONSULTANT

TITLE	NAME	SIGN	DATE
DRAWN	W. BOTES		18 07 25
CHECKED	H. VAN DER MERWE		18 07 25
DESIGNED	T. SWANEPOEL		18 07 25
CHECKED	L. LOMBARD		18 07 25

PR.ENG. / PR.TECH./PR. ARCH

NAME	A. HARTMAN	DATE
SIGNATURE		18 07 25
REG. NUMBER	20040405	
TITLE	DR	

TRANSNET NATIONAL PORTS AUTHORITY

TITLE	NAME	SIGN	DATE
DRAWN			
CHECKED			
DESIGNED			
CHECKED			

PR.ENG. / PR.TECH./PR. ARCH

NAME		DATE
SIGNATURE		
REG. NUMBER		
SCALE	0.388888889	

TRANSNET

Transnet National Ports Authority

TRANSNET SOC Ltd : REG No. 1990/000900/30
NEWARK ROAD
RICHARDS BAY
TEL: 035 788 0067
PO BOX 181, RICHARDS BAY 3900, SOUTH AFIRCA

PROJECT / AREA / ASSET / SUBJECT/DRAWING TITLE

PORT OF RICHARDS BAY

PORT ROADS REHABILITATION & UPGRADE (REPAIRS TO PORT ROADS)
VENTURA ROAD PAVEMENT LAYOUT PLAN
SHEET 4 OF 4

PAPER SIZE	TRANSNET DRW. NO.	REV.
A0	TBC	E2
PROJECT DRG. NO.		REV.
1006614-DRG-12-VT-CC-U004		T2