
COORDINATES		
POINT	Y	X
FEN1	-100945.246	3186420.669
FEN2	-100945.252	3186431.250
FEN3	-100965.795	3186454.079
FEN4	-101014.835	3186457.093
GATE1	-100920.957	3186431.100
GATE2	-100945.250	3186431.098

COORDINATES		
POINT	Y	X
BLD1	-100944.604	3186434.818
BLD2	-100947.626	3186434.800
BLD3	-100944.603	3186439.646
BLD4	-100947.655	3186439.721

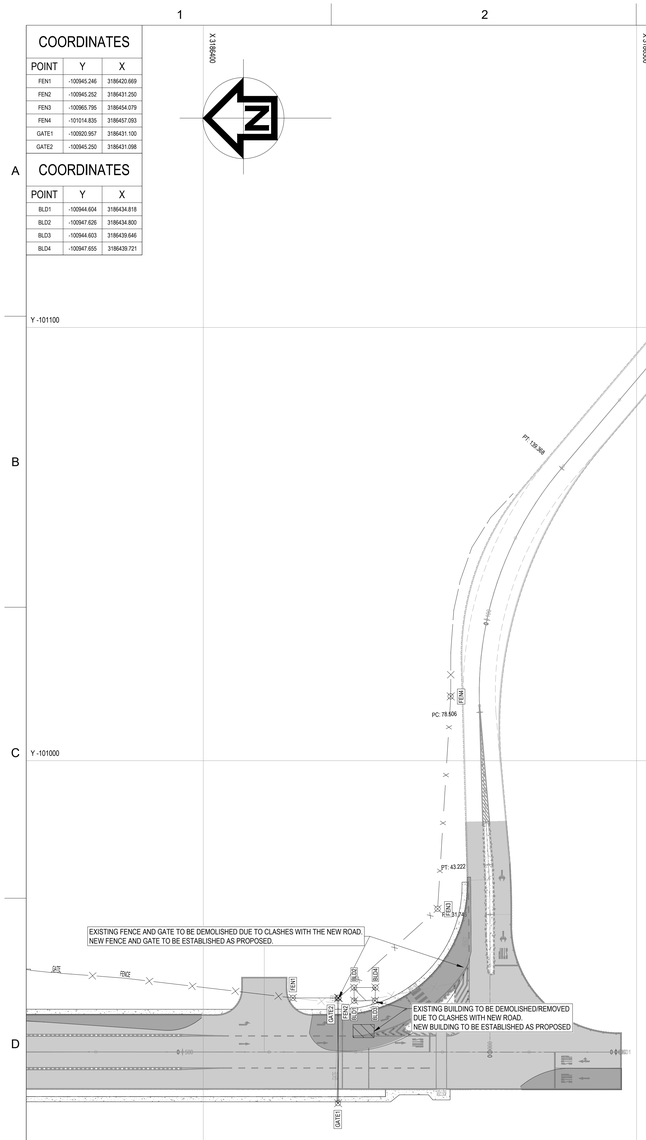

PLAN LAYOUT:
CH460 - CH601.066
SCALE 1:500


REFERENCE DRAWINGS :

1006614-DRG-09-VT-CC-L002 VENTURA ROAD LONGSECTION: CH400 - CH601.066

NOTES

1. DO NOT SCALE DRAWING - ONLY DIMENSIONS SHOWN TO BE USED.
2. THE CONTRACTOR SHALL VERIFY ALL CONDITIONS, DIMENSIONS AND LEVELS ON THE SITE AND NOTIFY THE NEC SUPERVISOR OF ANY VARIATIONS BEFORE CONSTRUCTION.
3. ALL LEVELS ARE IN METERS TO MEAN SEA LEVEL.
4. DRAWINGS MUST BE READ IN CONJUNCTION WITH PROJECT SPECIFICATIONS AND GENERAL NOTES DRAWINGS.
5. IF APPLICABLE, DRAWINGS SHALL BE READ IN CONJUNCTION WITH ARCHITECT'S DRAWINGS AND ANY DISCREPANCIES TO BE REPORTED TO THE ENGINEER.

KEYPLAN

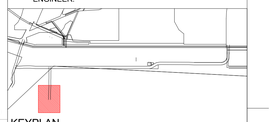

LOCALITY



LEGEND

SYMBOL	DESCRIPTION
	PROPOSED ROAD
	EXISTING ROAD
	PROPOSED SIDEWALK/MEDIAN
	PROPOSED GUARD RAIL
	PROPOSED HAND RAIL
	EXISTING FENCE
	DEMOLISH/REMOVE
	EXISTING FENCE/WALL TO BE RELOCATED OR DEMOLISHED
	PROPOSED FENCE RELOCATION.
	EXISTING BUILDING
	PROPOSED BUILDING

REFERENCE DRAWINGS :

1006614-DRG-02-VT-CC-D001 TYPICAL FENCE & GATE DETAILS
1006614-DRG-05-VT-CC-D001 SECURITY GUARDHOUSE DETAILS

NO.	DESCRIPTION	BY	CHKD	APPD	DATE
E2	FOR TENDER	RR	HVDM	HVDM	18 07 25
E1	FOR TENDER	RR	HVDM	HVDM	26 06 25

REVISIONS

This Document including all design and information therein is Confidential Intellectual Property of Transnet. Copyright and all other rights are reserved by Transnet. This Document may only be used for its intended purpose.

ZUTARI
IMPACT. ENGINEERED.

CONTRACTOR / CONSULTANT

TITLE	NAME	SIGN	DATE
DRAWN	I. SEBOLA		18 07 25
CHECKED	H. VAN DER MERWE		18 07 25
DESIGNED	I. SEBOLA		18 07 25
CHECKED	H. VAN DER MERWE		18 07 25

PR.ENG. / PR.TECH./PR. ARCH

NAME	H. VAN DER MERWE	DATE
SIGNATURE		18 07 25
REG. NUMBER	201270225	
TITLE	Pr. Tech/ENG	

TRANSNET NATIONAL PORTS AUTHORITY

TITLE	NAME	SIGN	DATE
DRAWN			
CHECKED			
DESIGNED			
CHECKED			

PR.ENG. / PR.TECH./PR. ARCH

NAME		DATE
SIGNATURE		
REG. NUMBER		
SCALE	1:500	

TRANSNET

Transnet National Ports Authority

TRANSNET SOC Ltd : REG No. 1990/000900/30
NEWARK ROAD
RICHARDS BAY TEL: 035 788 0067
PO BOX 181, RICHARDS BAY 3900, SOUTH AFIRCA

PROJECT / AREA / ASSET / SUBJECT/DRAWING TITLE

PORT OF RICHARDS BAY

PORT ROADS REHABILITATION & UPGRADE (REPAIRS TO PORT ROADS)
SERVICES RELOCATION AND PROTECTION
PLAN - FENCE SHEET 1 OF 1

PAPER SIZE	TRANSNET DRW. NO.	REV.
A0	TBC	E2
	PROJECT DRG. NO.	REV.
	1006614-DRG-20-VT-CC-U003	T2