

REINFORCEMENT PER METER LENGTH

Y8 BARS (3 of @ 400mm SPACING)


- CUTTING LENGTH 885mm
- DIM A: 80mm
- DIM B: 370mm
- DIM C: 65mm
- DIM D: 370mm
- DIM E: 80mm


Y10 BARS (3 of WITH 100mm BENDS AT ENDS)

- DIM A: 100mm
- DIM B: 800mm
- DIM C: 100mm

KERB TYPE 1

BACKFILL / PAVING TO BE FLUSH WITH THE TOP OF KERB
SCALE 1:10

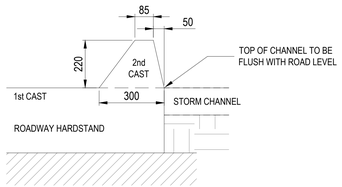

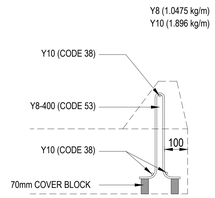

REINFORCEMENT PER METER LENGTH

Y8 BARS (3 of @ 400mm SPACING)


- CUTTING LENGTH 885mm
- DIM A: 80mm
- DIM B: 370mm
- DIM C: 65mm
- DIM D: 370mm
- DIM E: 80mm


Y10 BARS (3 of WITH 100mm BENDS AT ENDS)

- DIM A: 100mm
- DIM B: 800mm
- DIM C: 100mm

KERB TYPE 2

TOP OF CHANNEL TO BE FLUSH WITH TOP OF ROAD SLAB
SCALE 1:10

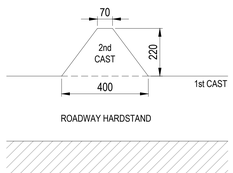

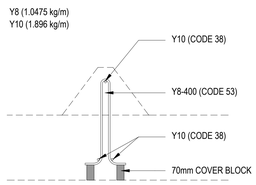

REINFORCEMENT PER METER LENGTH

Y8 BARS (3 of @ 400mm SPACING)


- CUTTING LENGTH 885mm
- DIM A: 80mm
- DIM B: 370mm
- DIM C: 65mm
- DIM D: 370mm
- DIM E: 80mm

Y10 BARS (3 of WITH 100mm BENDS AT ENDS)

- DIM A: 100mm
- DIM B: 800mm
- DIM C: 100mm


KERB TYPE 3

BACK-TO-BACK KERB REPLACEMENT
SCALE 1:10

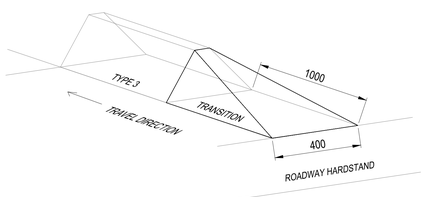


KERB TAPER

TYPE 3 TRANSITION
SCALE 1:10

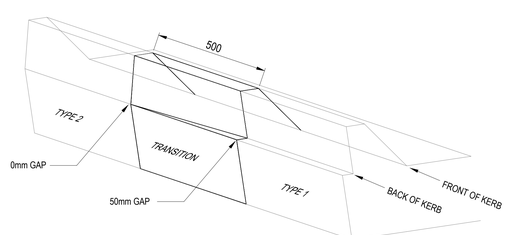


KERB TRANSITION

TYPE 1 TO TYPE 2 TRANSITION
SCALE 1:10

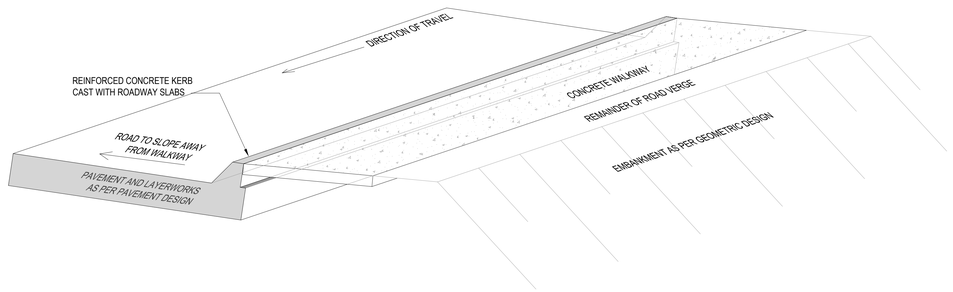


KERB AND WALKWAY INTERFACE (ISOMETRIC VIEW)

WALKWAY BEHIND KERB
TOP OF KERB FLUSH WITH TOP OF WALKWAY
SCALE 1:20

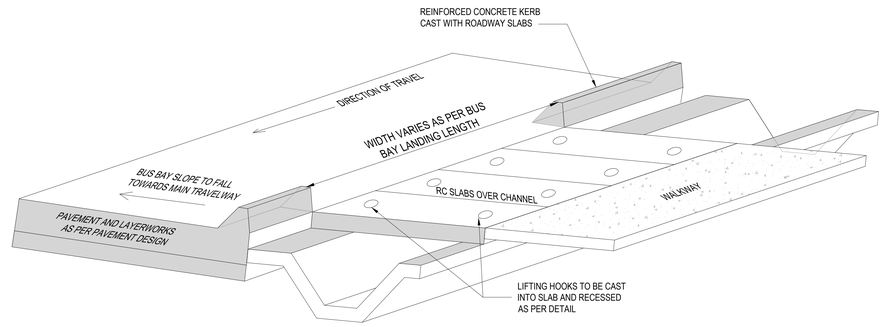

KERB OPENING FOR STORMWATER DRAINAGE (ISOMETRIC VIEW)

PARALLEL DRAINAGE BEHIND KERB + WALKWAY BEHIND CHANNEL
SCALE 1:20

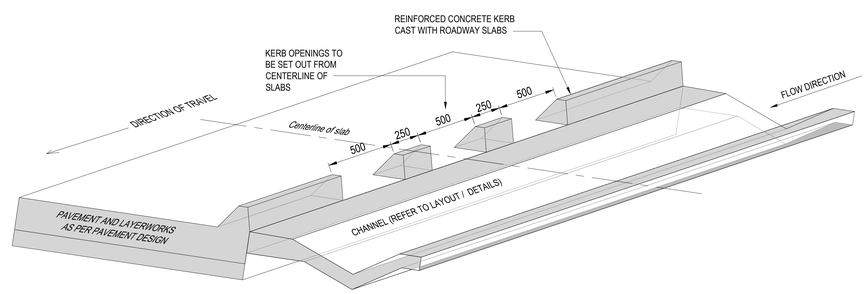

KERB OPENING FOR STORMWATER DRAINAGE (ISOMETRIC VIEW)

PARALLEL DRAINAGE BEHIND KERB
SCALE 1:20

NOTES

1. DO NOT SCALE DRAWING - ONLY DIMENSIONS SHOWN TO BE USED.
2. THE CONTRACTOR SHALL VERIFY ALL CONDITIONS, DIMENSIONS AND LEVELS ON THE SITE AND NOTIFY THE NEC SUPERVISOR OF ANY VARIATIONS BEFORE CONSTRUCTION.
3. ALL LEVELS ARE IN METERS TO MEAN SEA LEVEL.
4. DRAWINGS MUST BE READ IN CONJUNCTION WITH PROJECT SPECIFICATIONS AND GENERAL NOTES DRAWINGS.
5. IF APPLICABLE, DRAWINGS SHALL BE READ IN CONJUNCTION WITH ARCHITECT'S DRAWINGS AND ANY DISCREPANCIES TO BE REPORTED TO THE ENGINEER.

LOCALITY



LEGEND

SYMBOL	DESCRIPTION

NO.	DESCRIPTION	BY	CHKD	APPD	DATE
E2	FOR TENDER	RR	HVDM	HVDM	18 07 25
E1	FOR TENDER	RR	HVDM	HVDM	26 06 25

REVISIONS

This Document including all design and information therein is Confidential Intellectual Property of Transnet Copyright and all other rights are reserved by Transnet. This Document may only be used for its intended purpose.

ZUTARI
IMPACT. ENGINEERED.

CONTRACTOR / CONSULTANT			
TITLE	NAME	SIGN	DATE
DRAWN			18 07 25
CHECKED	H. VAN DER MERWE		18 07 25
DESIGNED	R. RANGE		18 07 25
CHECKED	H. VAN DER MERWE		18 07 25
PR.ENG. / PR.TECH./PR. ARCH			
NAME	H. VAN DER MERWE		DATE
SIGNATURE			18 07 25
REG. NUMBER	201270149		
TITLE	Pr. TechENG		

TRANSNET NATIONAL PORTS AUTHORITY			
TITLE	NAME	SIGN	DATE
DRAWN			
CHECKED			
DESIGNED			
CHECKED			
PR.ENG. / PR.TECH./PR. ARCH			
NAME			DATE
SIGNATURE			
REG. NUMBER			
SCALE			

TRANSNET

Transnet National Ports Authority

TRANSNET SOC Ltd : REG No. 1990/000900/30
NEWARK ROAD
RICHARDS BAY TEL: 035 788 0087
PO BOX 181, RICHARDS BAY 3900, SOUTH AFRICA

PROJECT / AREA / ASSET / SUBJECT/DRAWING TITLE

PORT OF RICHARDS BAY

PORT ROADS REHABILITATION & UPGRADE
(REPAIRS TO PORT ROADS)
KERBING DETAILS 2

PAPER SIZE	TRANSNET DRW. NO.	REV.
A0	TBC	E2
	PROJECT DRG. NO.	REV.
	1006614-DRG-08-NW-CC-D004	T2