
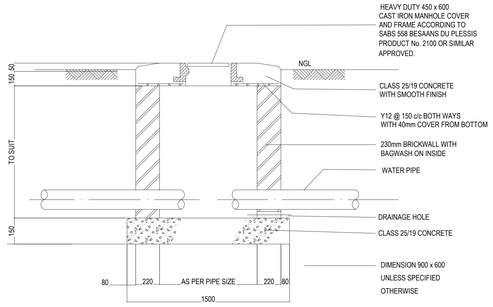



SECTION OF VALVE CHAMBER

1:20

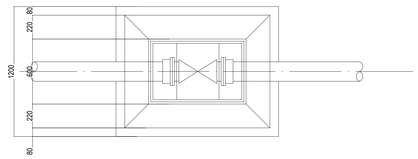


PLAN OF VALVE CHAMBER

1:20

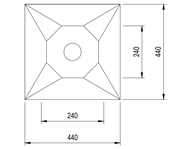

TOP VIEW OF PEDESTAL

SCALE 1:10

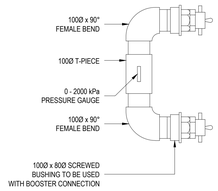


BOOSTER PUMP CONNECTION

N.T.S


NOTES:

1. HYDRANTS MUST BE LOCATED IN COLLABORATION WITH THE ELECTRICAL ENGINEER TO PRECLUDE CLASHES WITH ELECTRICAL HOUSE CONNECTION BOXES.
2. STEEL PIPES AND FITTINGS BELOW GROUND SHALL BE WRAPPED WITH DENSOTAPE OR SIMILAR, 30% OVERLAP.
3. TOP OF PEDESTAL TO BE OCTAGONAL WITH SIDES 100mm EACH.

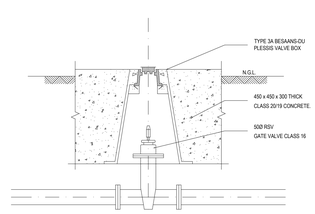


GATE VALVE BOX DETAIL

1:5

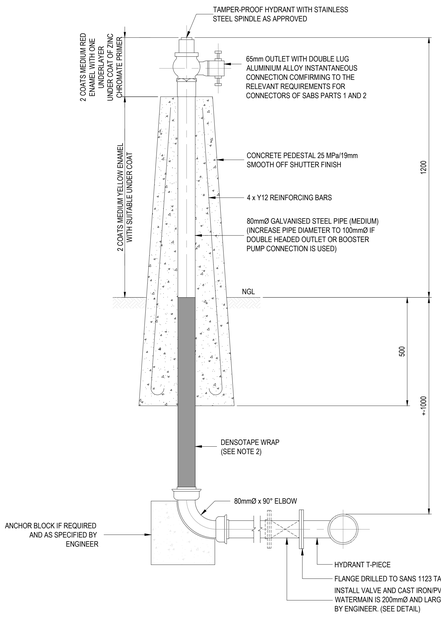


STANDARD FIRE HYDRANT

SCALE 1:10

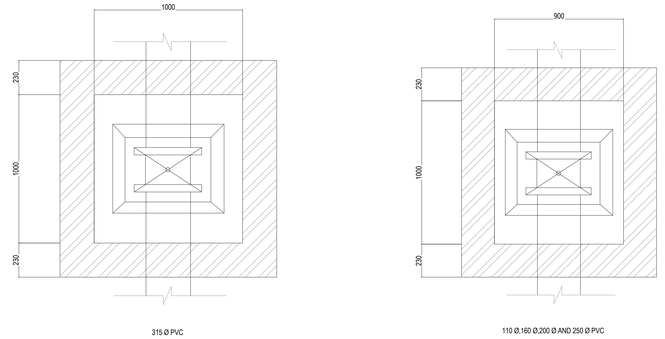


VALVE BOX SIZE FOR DIFFERENT PIPE DIAMETERS

1:10

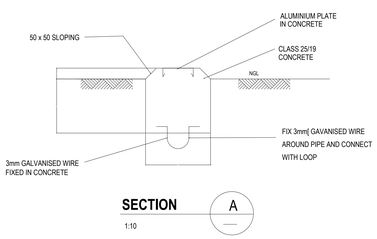

SECTION A

1:10

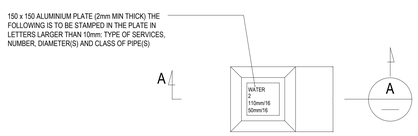

MARKER BLOCK DETAIL

1:10

NOTES

1. DO NOT SCALE DRAWING - ONLY DIMENSIONS SHOWN TO BE USED.
2. THE CONTRACTOR SHALL VERIFY ALL CONDITIONS, DIMENSIONS AND LEVELS ON THE SITE AND NOTIFY THE NEC SUPERVISOR OF ANY VARIATIONS BEFORE CONSTRUCTION.
3. ALL LEVELS ARE IN METERS TO MEAN SEA LEVEL.
4. DRAWINGS MUST BE READ IN CONJUNCTION WITH PROJECT SPECIFICATIONS AND GENERAL NOTES DRAWINGS.
5. IF APPLICABLE, DRAWINGS SHALL BE READ IN CONJUNCTION WITH ARCHITECT'S DRAWINGS AND ANY DISCREPANCIES TO BE REPORTED TO THE ENGINEER.

LOCALITY



LEGEND

SYMBOL	DESCRIPTION

NO.	DESCRIPTION	BY	CHKD	APPD	DATE
E2	FOR TENDER	RR	HVDM	HVDM	18 07 25
E1	FOR TENDER	RR	HVDM	HVDM	26 06 25

REVISIONS

This Document including all design and information thereon is Confidential Intellectual Property of Transnet Copyright and all other rights are reserved by Transnet. This Document may only be used for its intended purpose.

ZUTARI
IMPACT. ENGINEERED.

CONTRACTOR / CONSULTANT

TITLE	NAME	SIGN	DATE
DRAWN	I. SEBOLA		18 07 25
CHECKED	H. VAN DER MERWE		18 07 25
DESIGNED	I. SEBOLA		18 07 25
CHECKED	H. VAN DER MERWE		18 07 25

PR.ENG. / PR.TECH./PR. ARCH

NAME	H. VAN DER MERWE	DATE
SIGNATURE		18 07 25
REG. NUMBER	201270221	
TITLE	Pr. TechENG	

TRANSNET NATIONAL PORTS AUTHORITY

TITLE	NAME	SIGN	DATE
DRAWN			
CHECKED			
DESIGNED			
CHECKED			

PR.ENG. / PR.TECH./PR. ARCH

NAME		DATE
SIGNATURE		
REG. NUMBER		
SCALE	AS SHOWN	

TRANSNET

Transnet National Ports Authority

TRANSNET SOC Ltd : REG No. 1990/000900/30
NEWARK ROAD
RICHARDS BAY
TEL: 035 788 0067
PO BOX 181, RICHARDS BAY 3900, SOUTH AFIRCA

PROJECT / AREA / ASSET / SUBJECT/DRAWING TITLE

PORT OF RICHARDS BAY

PORT ROADS REHABILITATION & UPGRADE
(REPAIRS TO PORT ROADS)
WATER VALVE BOX AND
MARKER BLOCK DETAILS

PAPER SIZE	TRANSNET DRW. NO.	REV.
A0	TBC	E2
	PROJECT DRG. NO.	REV.
	1006614-DRG-20-NW-CC-D002	T2