



KEYPLAN
SCALE 1:5000

**NOTES**

1. DO NOT SCALE DRAWING - ONLY DIMENSIONS SHOWN TO BE USED.
2. THE CONTRACTOR SHALL VERIFY ALL CONDITIONS, DIMENSIONS AND LEVELS ON THE SITE AND NOTIFY THE NEC SUPERVISOR OF ANY VARIATIONS BEFORE CONSTRUCTION.
3. ALL LEVELS ARE IN METERS TO MEAN SEA LEVEL.
4. DRAWINGS MUST BE READ IN CONJUNCTION WITH PROJECT SPECIFICATIONS AND GENERAL NOTES DRAWINGS.
5. IF APPLICABLE, DRAWINGS SHALL BE READ IN CONJUNCTION WITH ARCHITECTS DRAWINGS AND ANY DISCREPANCIES TO BE REPORTED TO THE ENGINEER.

LOCALITY

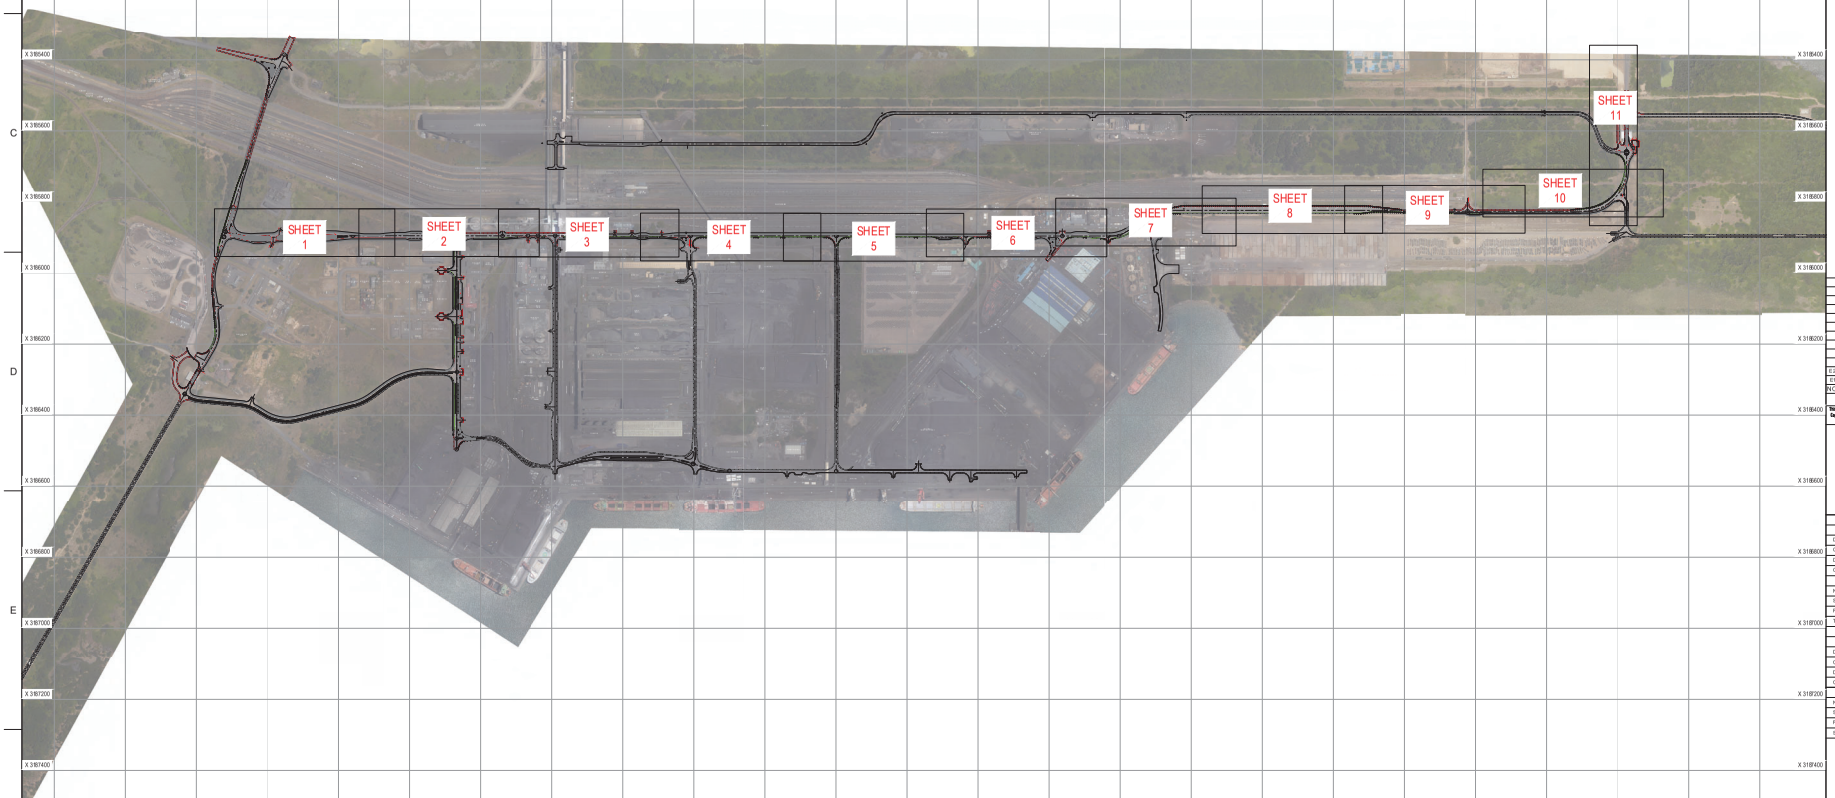

LEGEND

| SYMBOL | DESCRIPTION |
|---|---|

| NO | DESCRIPTION | BY | CHKD | APPD | DATE |
|---|---|---|---|---|---|
| E2 | FOR TENDER | RR | HVDM | HVDM | 18 07 25 |
| B1 | FOR TENDER | RR | HVDM | HVDM | 26 02 25 |

REVISIONS

This Document including all design and information therein is Confidential Intellectual Property of Transnet Copyright and all other rights are reserved by Transnet. This Document may only be used for its intended purpose.

ZUTARI
IMPACT. ENGINEERED.

**CONTRACTOR / CONSULTANT**

| TITLE | NAME | SIGN | DATE |
|---|---|---|---|
| DRAWN | W. BOTES | | 18 07 25 |
| CHECKED | H. VAN DER MERWE | | 18 07 25 |
| DESIGNED | R. RANGE | | 18 07 25 |
| CHECKED | H. VAN DER MERWE | | 25 06 25 |

PR.ENG. / PR.TECH./PR. ARCH

| | | |
|---|---|---|
| NAME | H. VAN DER MERWE | DATE |
| SIGNATURE | | 18 07 25 |
| REG NUMBER | 20127/2021 | |
| TITLE | Pr. THINING | |

**TRANSNET NATIONAL PORTS AUTHORITY**

| TITLE | NAME | SIGN | DATE |
|---|---|---|---|
| DRAWN | | | |
| CHECKED | | | |
| DESIGNED | | | |
| CHECKED | | | |

PR.ENG. / PR.TECH./PR. ARCH

| | |
|---|---|
| NAME | DATE |
| SIGNATURE | |
| REG NUMBER | |
| SCALE | 1:5000 |

Transnet National Ports Authority
TRANSNET SOC Ltd REG No. 1990/000900/30
NEWARK ROAD
RICHARDS BAY
TEL: 035 788 0067
POBOX 116, RICHARDSBAY 3900, SOUTH AFRICA

PROJECT / AREA / ASSET / SUBJECT/ DRAWING TITLE

PORT OF RICHARDS BAY
PORT ROADS REHABILITATION & UPGRADE
(REPAIRS TO PORT ROADS)
NEWARK ROAD LONGSECTION KEY PLAN

| PAPER SIZE | TRANSNET DRW. NO. | REV. |
|---|---|---|
| A0 | TBC | E2 |
| PROJECT DRG. NO. | | REV. |
| 1006614-DRG-00-NW-CC-U002 | | T2 |