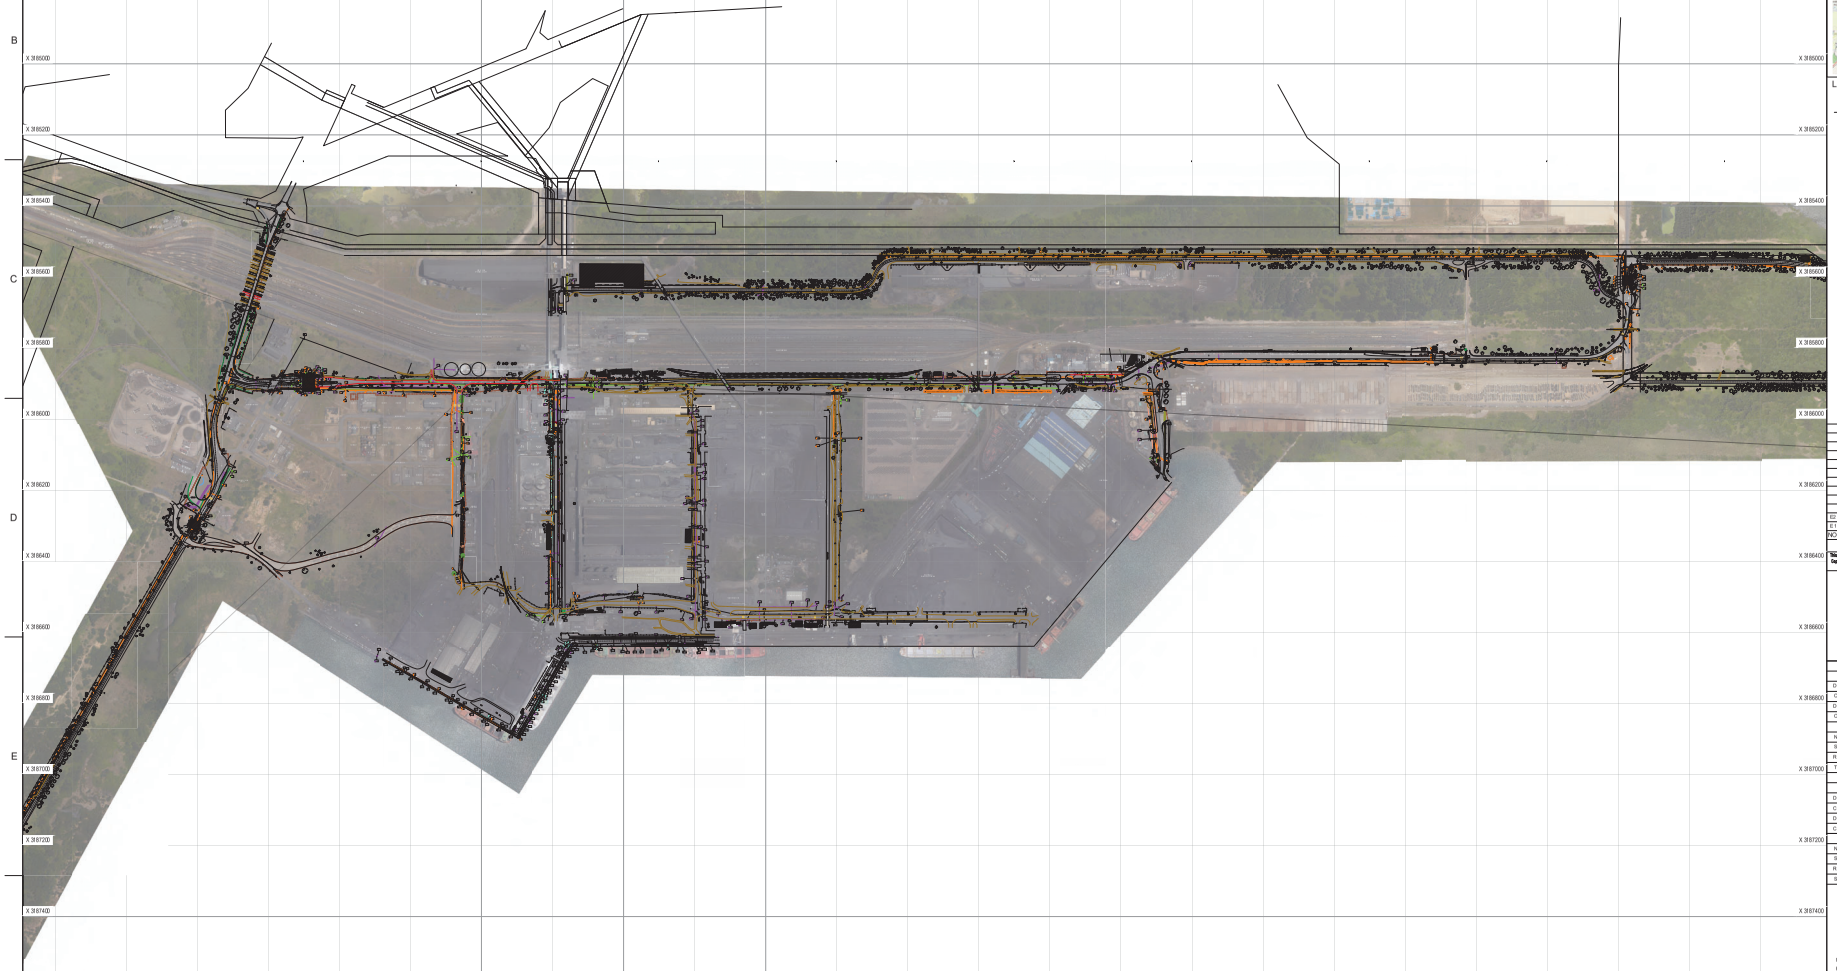


KEYPLAN
SCALE 1:5000

NOTES

1. DO NOT SCALE DRAWING - ONLY DIMENSIONS SHOWN TO BE USED.
2. THE CONTRACTOR SHALL VERIFY ALL CONDITIONS, DIMENSIONS AND LEVELS ON THE SITE AND NOTIFY THE NEC SUPERVISOR OF ANY VARIATIONS BEFORE CONSTRUCTION.
3. ALL LEVELS ARE IN METERS TO MEAN SEA LEVEL.
4. DRAWINGS MUST BE READ IN CONJUNCTION WITH PROJECT SPECIFICATIONS AND GENERAL NOTES DRAWINGS.
5. IF APPLICABLE, DRAWINGS SHALL BE READ IN CONJUNCTION WITH ARCHITECT'S DRAWINGS AND ANY DISCREPANCIES TO BE REPORTED TO THE ENGINEER.

BENCHMARKS

DES	Y	X	Z	DESCRIPTION
BM	-.XXXX	.XXXXX	.XX	TP
BM	-.XXXX	.XXXXX	.XX	P
BM	-.XXXX	.XXXXX	.XX	P
BM	-.XXXX	.XXXXX	.XX	P
BM	-.XXXX	.XXXXX	.XX	TP
BM	-.XXXX	.XXXXX	.XX	TP

LOCALITY



LEGEND

SYMBOL	DESCRIPTION

NO	DESCRIPTION	BY	CHKD	APPD	DATE
E2	FOR TENDER	RR	HVDM	HVDM	18/07/2025
E1	FOR TENDER	RR	HVDM	HVDM	26/06/2025

REVISIONS

This Document including all design and information Vested is Confidential, Intellectual Property of Transnet. Copyright and all other rights are reserved by Transnet. This Document may only be used for its intended purpose.

ZUTARI
IMPACT. ENGINEERED.

CONTRACTOR / CONSULTANT

TITLE	NAME	SIGN	DATE
DRAWN	W. BOTES		18/07/25
CHECKED	H. VAN DER MERWE		18/07/25
DESIGNED	R. RANGE		18/07/25
CHECKED	H. VAN DER MERWE		18/07/25

PR.ENG. / PR.TECH./PR. ARCH

NAME	H. VAN DER MERWE	DATE
SIGNATURE		18/07/25

REG. NUMBER 20157/2005
TITLE Pr.Tech(Eng)

TRANSNET NATIONAL PORTS AUTHORITY

TITLE	NAME	SIGN	DATE
DRAWN			
CHECKED			
DESIGNED			
CHECKED			

PR.ENG. / PR.TECH./PR. ARCH

NAME	DATE
SIGNATURE	
REG. NUMBER	
SCALE	1:5000

TRANSNET

Transnet National Ports Authority

TRANSNET SOC Ltd REG No. 1990/000900/30
NEW WAY ROAD
RICHARDS BAY TEL: 035 788 0067
P.O BOX 181, RICHARDS BAY 3900 SOUTH AFRICA

PROJECT / AREA / ASSET / SUBJECT/DRAWING TITLE

PORT OF RICHARDS BAY

PORT ROADS REHABILITATION & UPGRADE (REPAIRS TO PORT ROADS)
SURVEY AND BENCHMARKS LAYOUT

PAPER SIZE	TRANSNET DRW. NO.	REV.
A0	TBC	E2
PROJECT DRG. NO.		REV.
1006614-DRG-00-NW-CC-U001		T2