
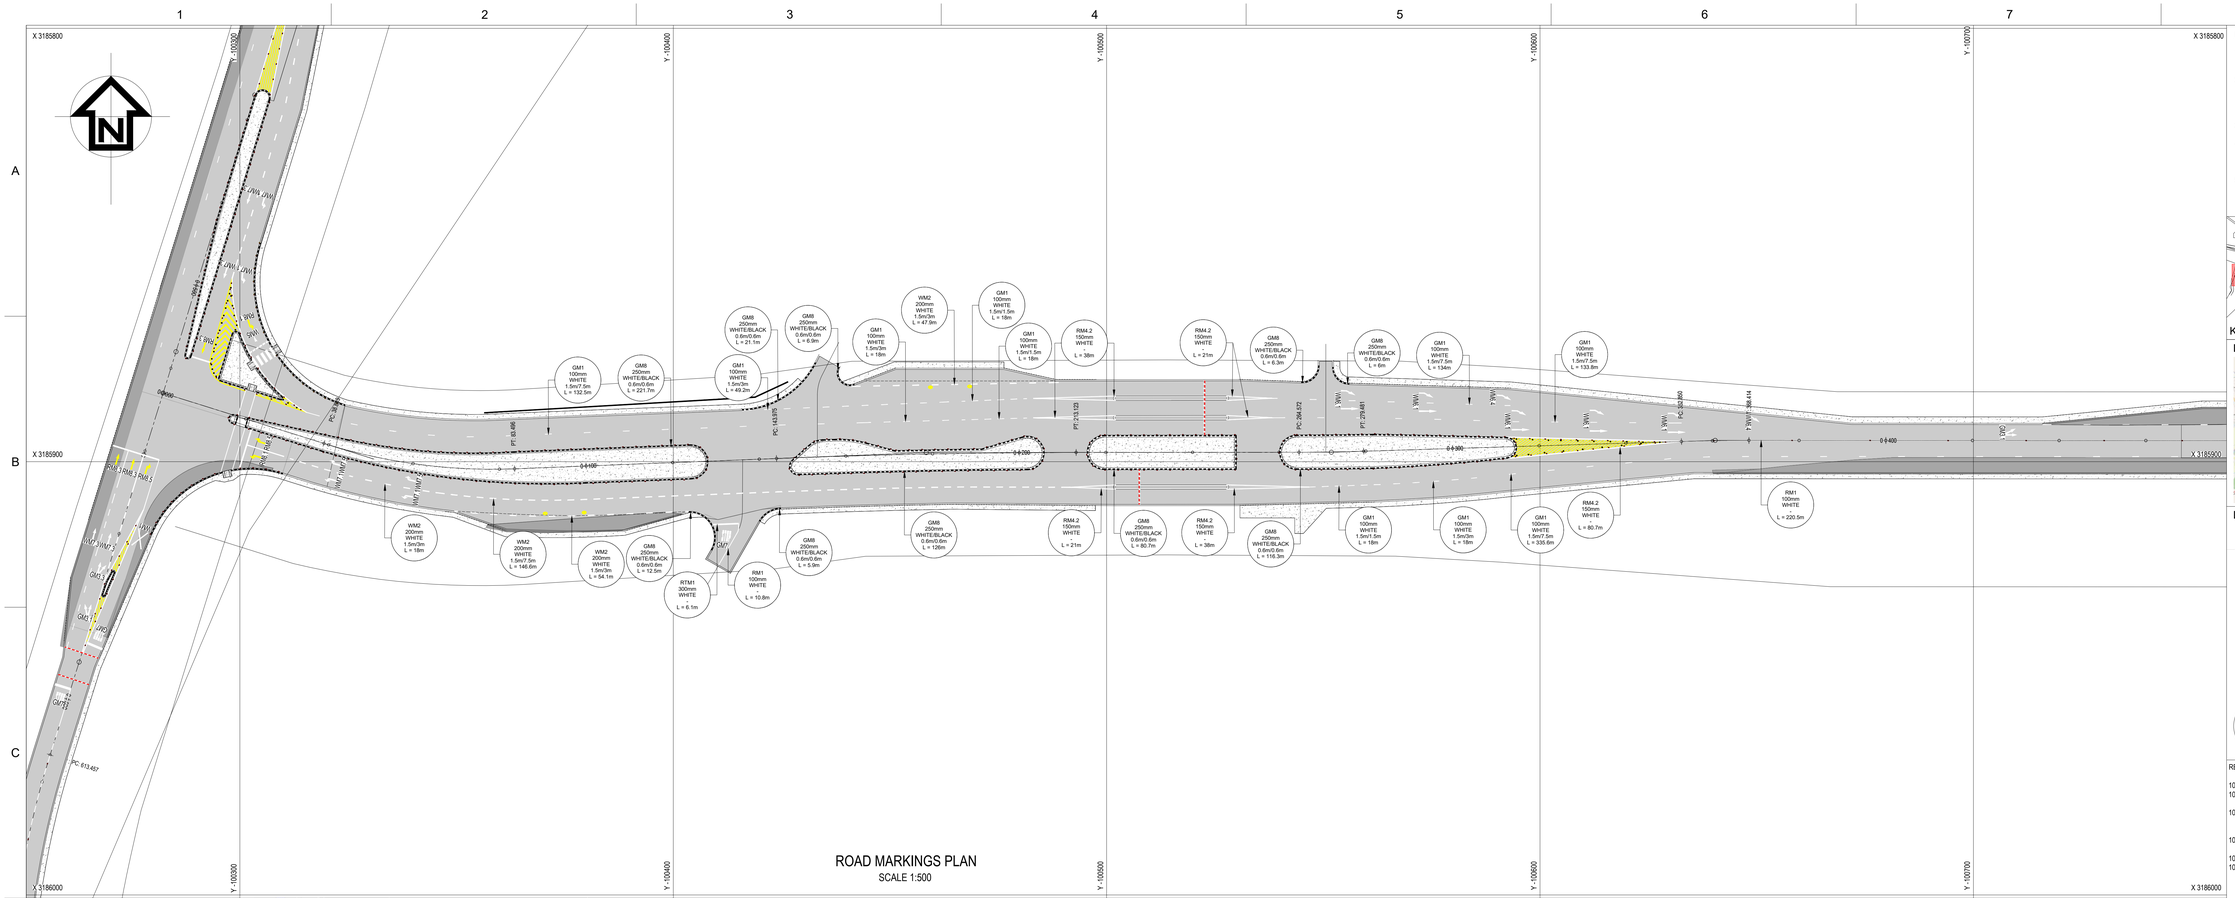


ROAD MARKINGS PLAN
SCALE 1:500

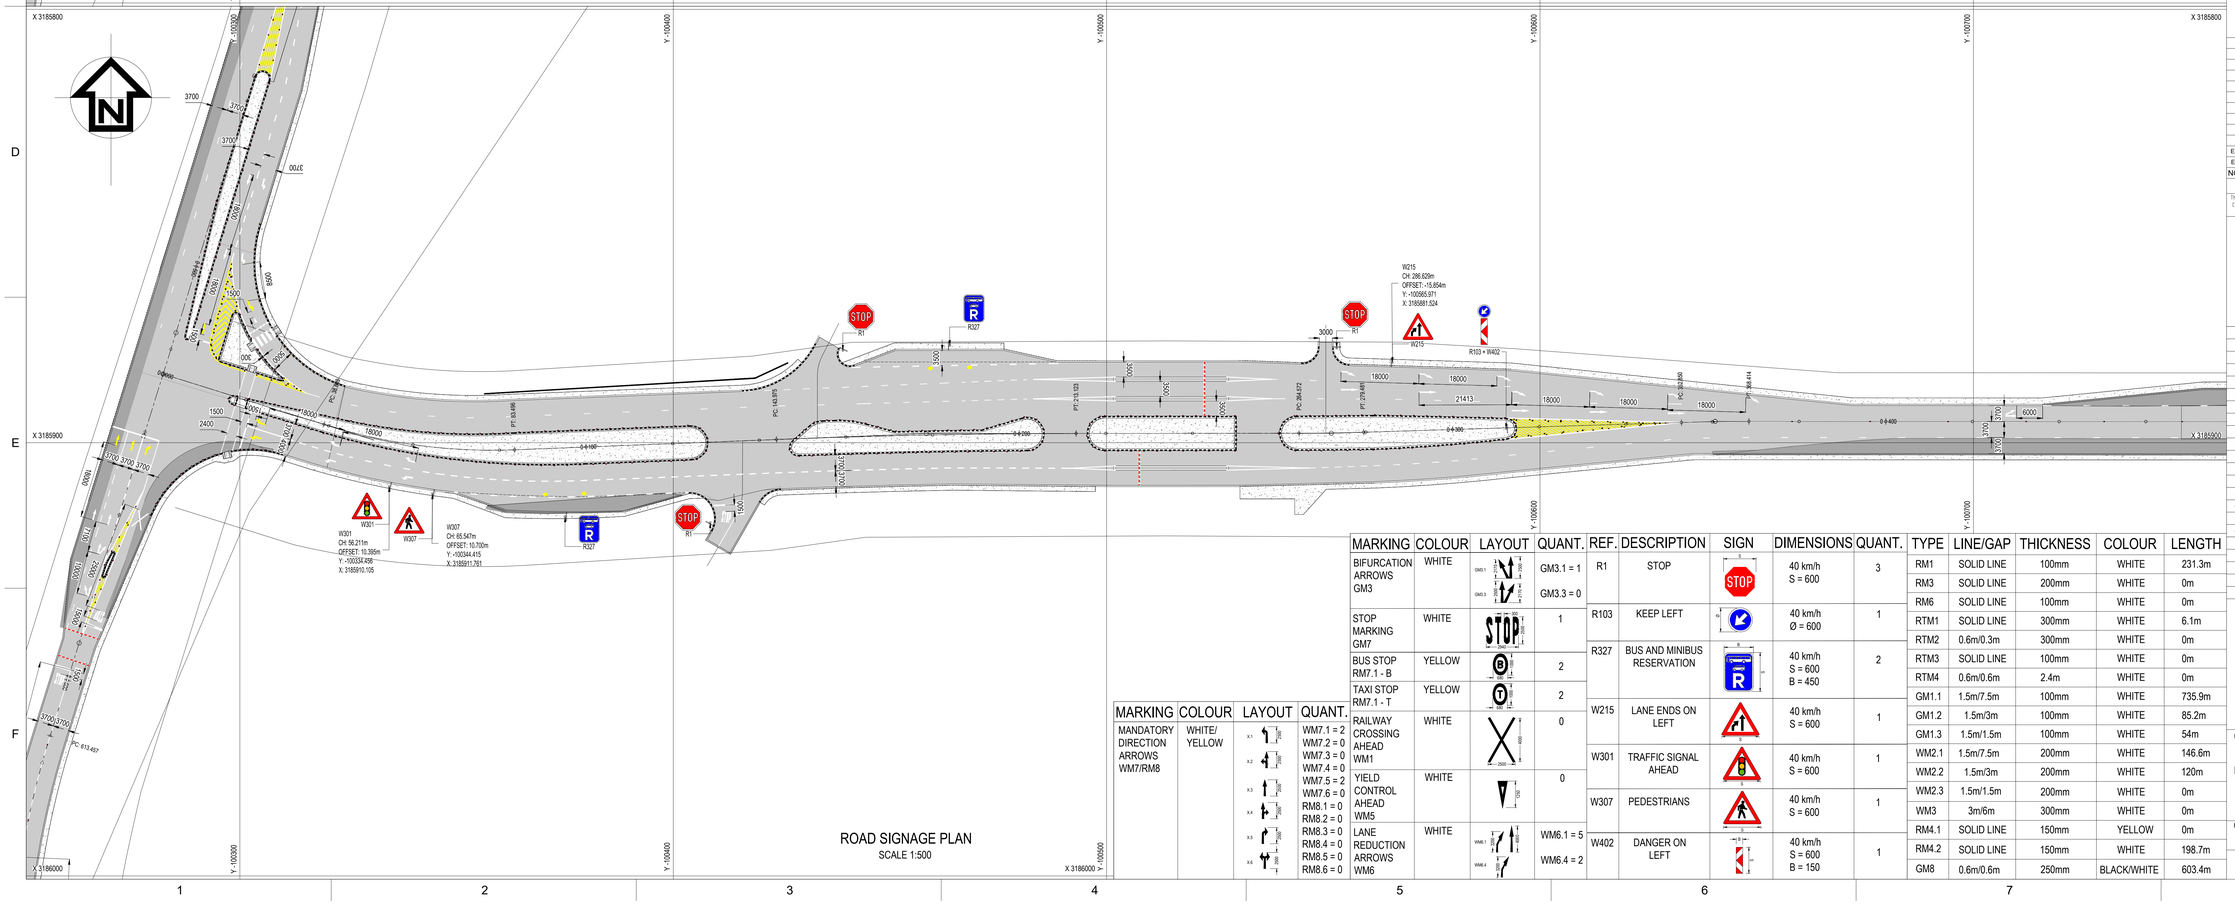

ROAD SIGNAGE PLAN
SCALE 1:500

MARKING	COLOUR	LAYOUT	QUANT.
MANDATORY DIRECTION ARROWS WM7/RM8	WHITE/ YELLOW	X1 X2 X3 X4 X5 X6	WM7.1 = 2 WM7.2 = 0 WM7.3 = 0 WM7.4 = 0 WM7.5 = 2 WM7.6 = 0 RM8.1 = 0 RM8.2 = 0 RM8.3 = 0 RM8.4 = 0 RM8.5 = 0 RM8.6 = 0

MARKING	COLOUR	LAYOUT	QUANT.
BIFURCATION ARROWS GM3	WHITE	GM3.1 GM3.3	GM3.1 = 1 GM3.3 = 0
STOP MARKING GM7	WHITE	STOP	1
BUS STOP RM7.1 - B	YELLOW	B	2
TAXI STOP RM7.1 - T	YELLOW	T	2
RAILWAY CROSSING AHEAD WM1	WHITE		0
YIELD CONTROL AHEAD WM5	WHITE		0
LANE REDUCTION ARROWS WM6	WHITE	WM6.1 WM6.4	WM6.1 = 5 WM6.4 = 2

REF.	DESCRIPTION	SIGN	DIMENSIONS	QUANT.
R1	STOP	STOP	40 km/h S = 600	3
R103	KEEP LEFT		40 km/h Ø = 600	1
R327	BUS AND MINIBUS RESERVATION	R	40 km/h S = 600 B = 450	2
W215	LANE ENDS ON LEFT		40 km/h S = 600	1
W301	TRAFFIC SIGNAL AHEAD		40 km/h S = 600	1
W307	PEDESTRIANS		40 km/h S = 600	1
W402	DANGER ON LEFT		40 km/h S = 600 B = 150	1

TYPE	LINE/GAP	THICKNESS	COLOUR	LENGTH
RM1	SOLID LINE	100mm	WHITE	231.3m
RM3	SOLID LINE	200mm	WHITE	0m
RM6	SOLID LINE	100mm	WHITE	0m
RTM1	SOLID LINE	300mm	WHITE	6.1m
RTM2	0.6m/0.3m	300mm	WHITE	0m
RTM3	SOLID LINE	100mm	WHITE	0m
RTM4	0.6m/0.6m	2.4m	WHITE	0m
GM1.1	1.5m/7.5m	100mm	WHITE	735.9m
GM1.2	1.5m/3m	100mm	WHITE	85.2m
GM1.3	1.5m/1.5m	100mm	WHITE	54m
WM2.1	1.5m/7.5m	200mm	WHITE	146.6m
WM2.2	1.5m/3m	200mm	WHITE	120m
WM2.3	1.5m/1.5m	200mm	WHITE	0m
WM3	3m/6m	300mm	WHITE	0m
RM4.1	SOLID LINE	150mm	YELLOW	0m
RM4.2	SOLID LINE	150mm	WHITE	198.7m
GM8	0.6m/0.6m	250mm	BLACK/WHITE	603.4m

NOTES

1. DO NOT SCALE DRAWING - ONLY DIMENSIONS SHOWN TO BE USED.
2. THE CONTRACTOR SHALL VERIFY ALL CONDITIONS, DIMENSIONS AND LEVELS ON THE SITE AND NOTIFY THE NEC SUPERVISOR OF ANY VARIATIONS BEFORE CONSTRUCTION.
3. ALL LEVELS ARE IN METERS TO MEAN SEA LEVEL.
4. DRAWINGS MUST BE READ IN CONJUNCTION WITH PROJECT SPECIFICATIONS AND GENERAL NOTES DRAWINGS.
5. IF APPLICABLE, DRAWINGS SHALL BE READ IN CONJUNCTION WITH ARCHITECT'S DRAWINGS AND ANY DISCREPANCIES TO BE REPORTED TO THE ENGINEER.

KEYPLAN

LOCALITY

LEGEND

SYMBOL	DESCRIPTION
	EXISTING ROAD
	PROPOSED ROAD
	PROPOSED SIDEWALK/MEDIAN
	PROPOSED SPEED HUMP
	EXISTING BOOM GATE
	PROPOSED BOOM GATE
	RED-RED ROAD STUDS
	RED-YELLOW ROAD STUDS
	DURA-POST DELINEATOR
WM2.3	MARKING NUMBER
200mm	MARKING WIDTH
WHITE	MARKING COLOUR
2m / 2m	LINE - GAP RATIO
L = 1m	LENGTH OF LINE

REFERENCE DRAWINGS

1006614-DRG-08-NW-CC-U001	COORDINATES AND SETTING OUT PLAN 1
1006614-DRG-09-NW-CC-I001	SETTING OUT PLAN: NEWARK/ URANIA ROAD INTERSECTION
1006614-DRG-09-NW-CC-I002	SETTING OUT PLAN: NEWARK / SUB-STATION, SANTHOM AND PARKING INTERSECTIONS
1006614-DRG-09-NW-CC-L001	LONG SECTION PLAN: NEWARK ROAD CH0 TO CH 400
1006614-DRG-13-NW-CC-D001	ROAD MARKING SPECIFICATIONS
1006614-DRG-13-NW-CC-D002	ROAD SIGNAGE SPECIFICATIONS

NO.	DESCRIPTION	BY	CHKD	APPD	DATE
E2	FOR TENDER	RR	HVDM	HVDM	18 07 25
E1	FOR TENDER	RR	HVDM	HVDM	26 06 25

REVISIONS

This Document including all design and information therein is Confidential Intellectual Property of Transnet. Copyright and all other rights are reserved by Transnet. This Document may only be used for its intended purpose.

ZUTARI
IMPACT. ENGINEERED.

CONTRACTOR / CONSULTANT

TITLE	NAME	SIGN	DATE
DRAWN	F. ALLATT		18 07 25
CHECKED	C. LINDE		18 07 25
DESIGNED	R. RANGE		18 07 25
CHECKED	C. LINDE		18 07 25

PR.ENG. / PR.TECH./PR. ARCH

NAME	H. VAN DER MERWE	DATE
SIGNATURE		18 07 25
REG. NUMBER	201270109	
TITLE	Pr. TechENG	

TRANSNET NATIONAL PORTS AUTHORITY

TITLE	NAME	SIGN	DATE
DRAWN			
CHECKED			
DESIGNED			
CHECKED			

PR.ENG. / PR.TECH./PR. ARCH

NAME	DATE
SIGNATURE	
REG. NUMBER	
SCALE	1:500

TRANSNET

Transnet National Ports Authority
TRANSNET SOC Ltd : REG No. 1990/000900/30
NEWARK ROAD
RICHARDS BAY TEL: 035 788 0067
PO BOX 181, RICHARDS BAY 3900, SOUTH AFRICA

PROJECT / AREA / ASSET / SUBJECT/DRAWING TITLE

PORT OF RICHARDS BAY

PORT ROADS REHABILITATION & UPGRADE (REPAIRS TO PORT ROADS)
NEWARK ROAD SIGNAGE LAYOUT PLAN
SHEET 1 OF 9

PAPER SIZE	TRANSNET DRW. NO.	REV.
A0	TBC	E2
PROJECT DRG. NO.		REV.
1006614-DRG-13-NW-CC-U001		T2