
ANNEXURE "A"

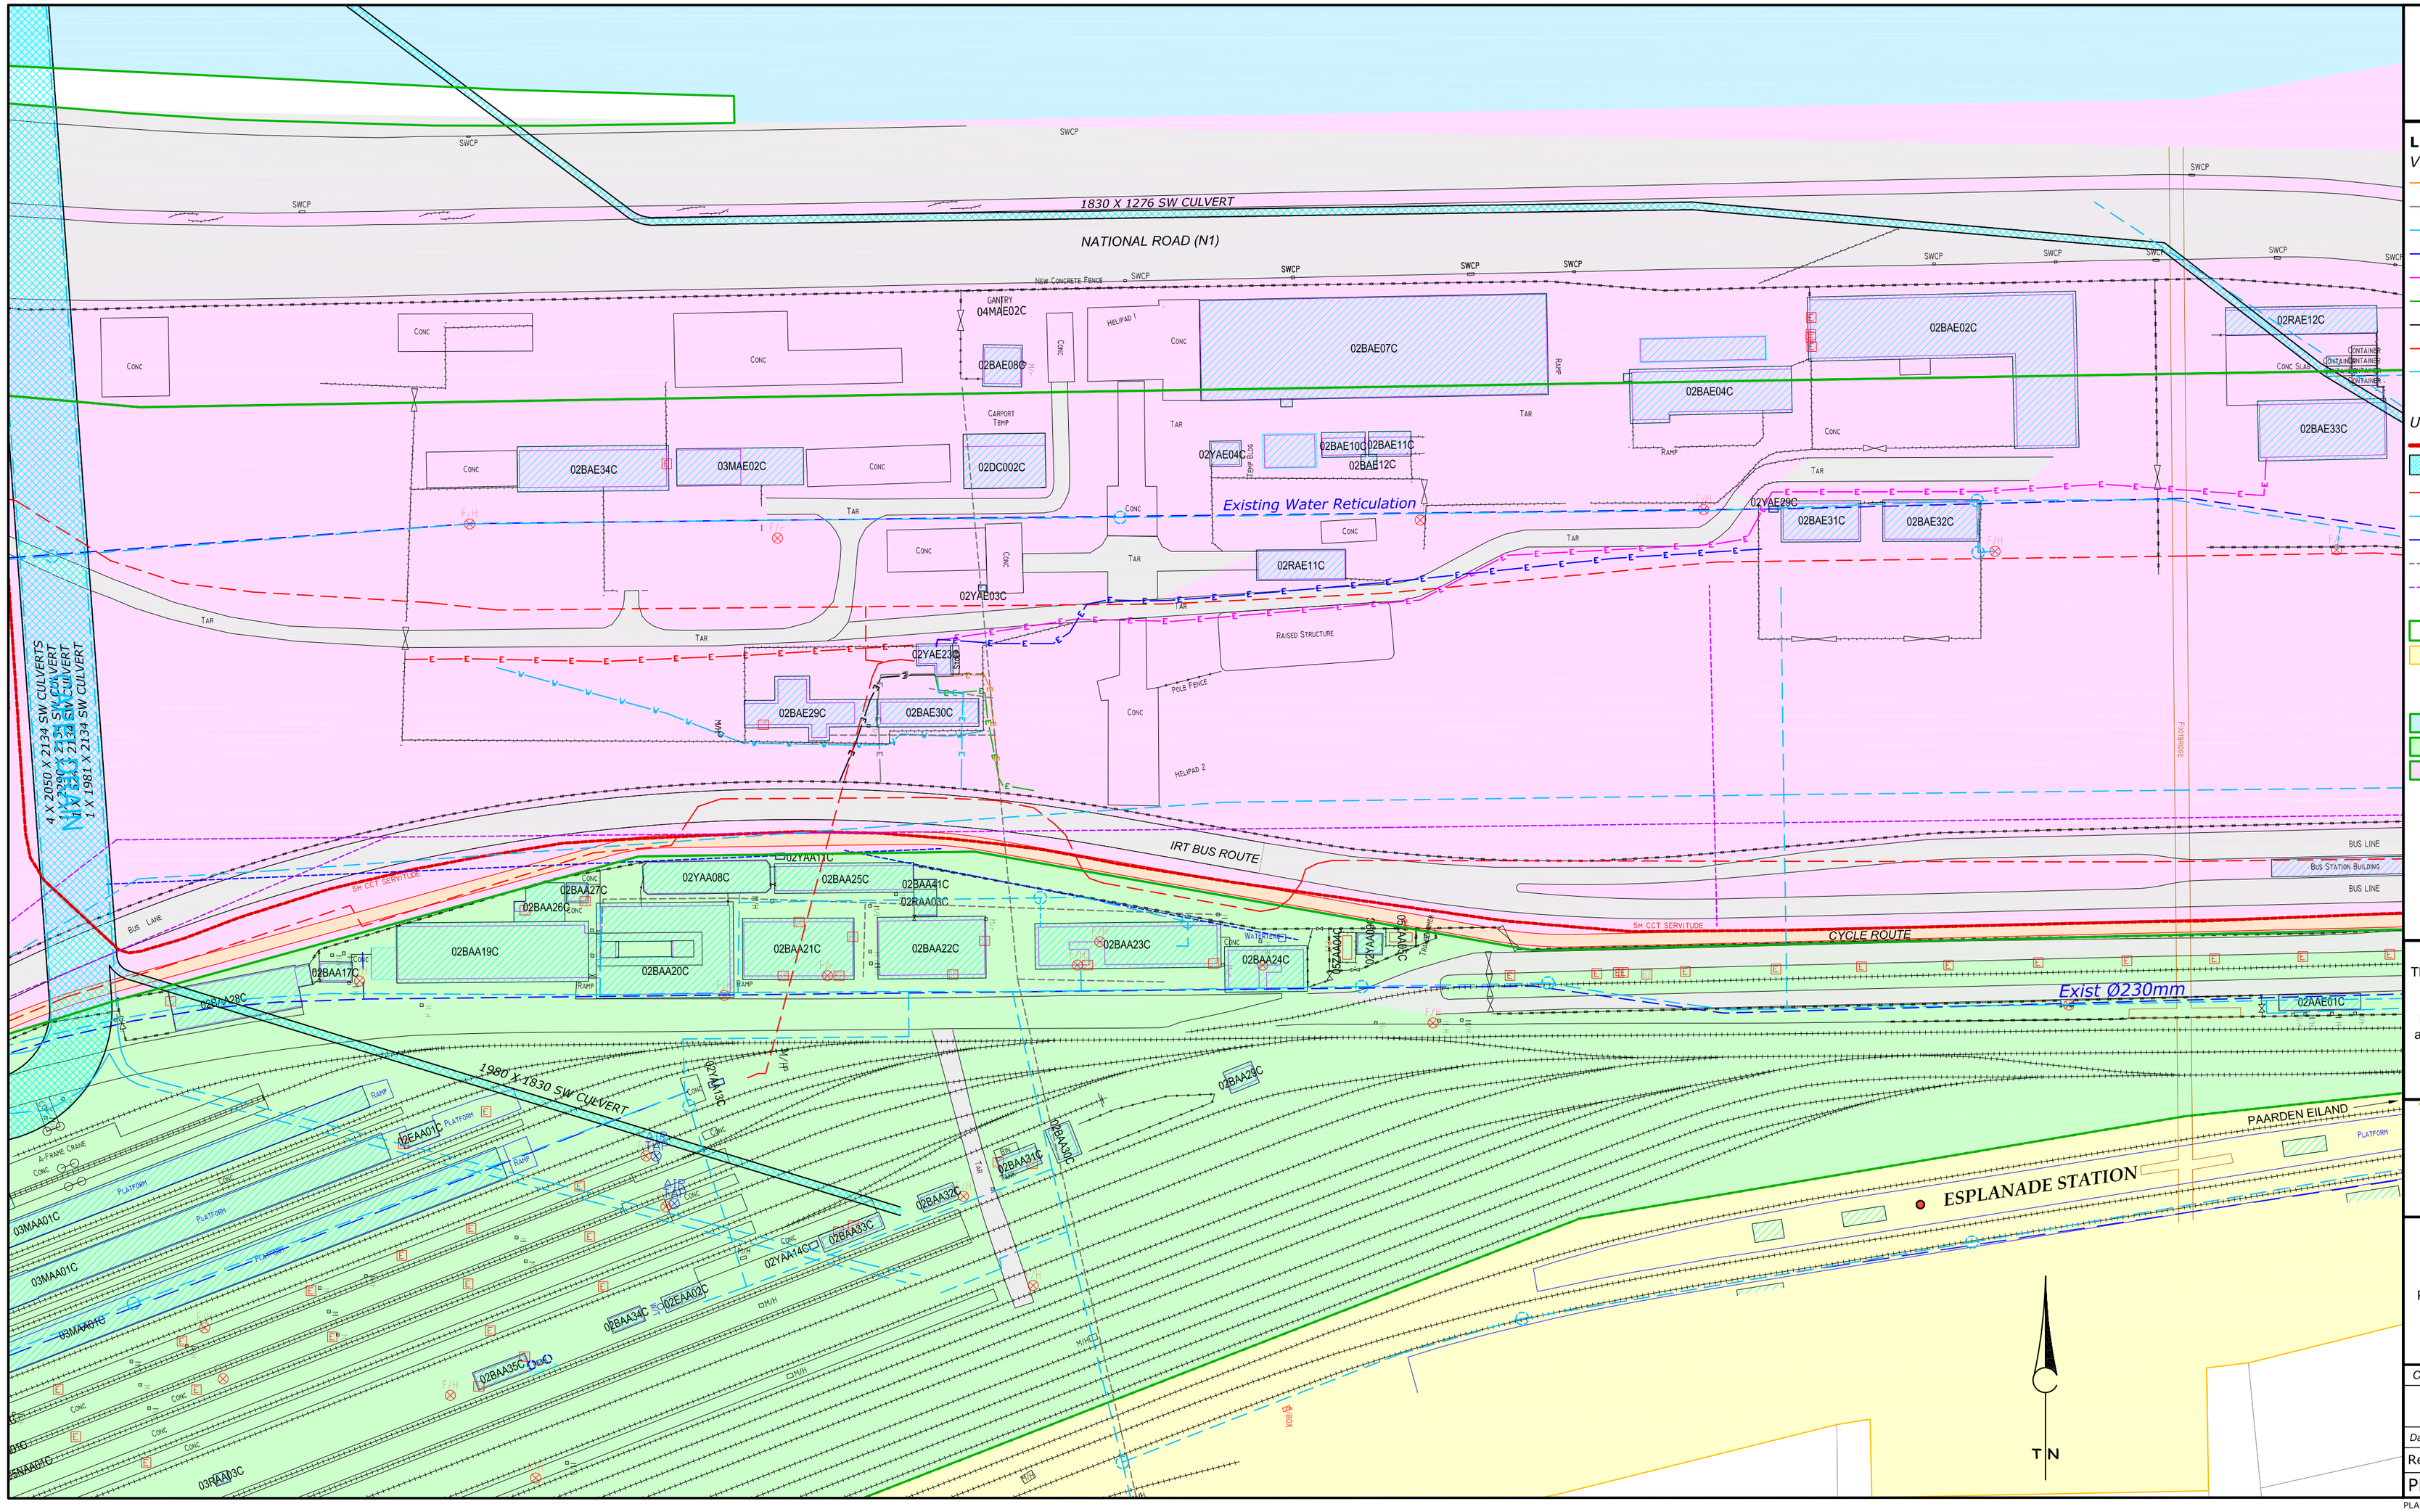

TRANSNET

Plan prepared for:
TRANSNET PROPERTY
TECHNICAL
7th Floor
No. 1 Adderley Street
CAPE TOWN
8000
Contact person: Mr. Gustav Minnar
Tel: (021) 449-3824

LEGEND:

VERIFIED AND SURVEYED U/G SERVICES

- EL & P KIOSK 2
- TRAIN LIGHTNING SWITCH ROOM
- GOODS YARD KIOSK
- MESS & ABLUTION
- SCAN
- BLUE TRAIN TRANSFORMER & SIDING KIOSK
- EL & P KIOSK 1
- CATERING AND SCALE FACTORY
- WATER

UNVERIFIED U/G SERVICES

- CoCT 132 KV HIGH VOLTAGE CABLE
- STORMWATER CULVERT
- ELECTRICAL CABLES
- WATER
- STORMWATER
- SEWERAGE
- COMMS CABLES

- TRANSNET OWNED LAND
- PRASA OWNED LAND

TRANSNET BUSINESS UNITS:

- TRANSNET NATIONAL PORTS AUTHORITY
- TRANSNET FREIGHT RAIL
- TRANSNET PROPERTY

PLEASE NOTE:
The unverified U/G services depicted on this plan have been sourced from engineering plans and various other sources.
Indicated positions must be treated as approximate; and other services may exist that are not indicated on this plan. Transnet Property Geo- Spatial Services may not be held responsible / accountable for any discrepancies that may arise.

TRANSNET

Plan prepared by:
GEO-SPATIAL: WESTERN REGION, TRANSNET PROPERTY
Room 505, No. 1 Adderley Street, CAPE TOWN, 8001
PO Box 4753, CAPE TOWN, 8000
Tel: (021) 449-4484
Fax: (021) 449-4311
cplenqu1web@transnet.net

CULEMBORG
DISCUSSION PLAN

PLAN SHOWING APPROXIMATE POSITION AND SURVEYED POSITION OF
U/G SERVICES

Compiled:	*Checked:*	*Client File Ref.:*
M.N	*B.A.S.*	*GS File Ref.:*
		Original Ref.:
Date: *2015-07-15*		SCALE : 1 / 1 000
Rev.:		
PLAN No.		**CBG 0296m**

PLAN SIZE: 800mm x 450mm
CBG0296m