



- LEGEND:**
- TRANSNET OWNED LAND
 - TRANSNET SERVITUDE
 - NEW INTERLOCKING PAVING
 - NEW 37,5mm AGGREGATE GRAVEL ROAD
 - NEW WATER LINE
 - NEW STORMWATER CHANNEL
 - NEW STORMWATER PIPE/GRID INLET
 - NEW ELECTRIC CABLE (SLEEVES)
 - NEW MANHOLES
 - EXISTING ELECTRIC CABLE (SLEEVES)
 - EXISTING MANHOLES
 - STORMWATER CHANNELS TO BE CLEANED
 - ELECTRICAL SERVITUDE (132KV)
 - EXISTING STORMWATER CULVERT
 - SPEED HUMP
 - UNDERGROUND SERVICES

- NOTES:**
- Cables and Existing services must be detected before any work commences.
 - The U/G services depicted on this plan have been sourced from engineering plans and various other sources.
 - All indicated services should be treated as approximate.
 - Special care needs to be taken when work commences, as unmarked cables/services (not indicated on this plan) may exist in close proximity to the proposed or existing roads.
 - Transnet Property, Geo-Spatial may not be held responsible / accountable for any discrepancies that may arise.


CULEMBORG
PROJECT PLAN
NEW INTERLOCKING PAVING

Compiled:	Checked:	Client File Ref.:
M.L.N.	B.A.S.	GS File Ref.:
Date:	2018-07-20	Original Ref.:
Rev. 04:	Remove Asphalt repairs. Add Stormwater Network	
PLAN No.	CBG 0275m / 04	


PLAN SIZE: 755 x 297mm

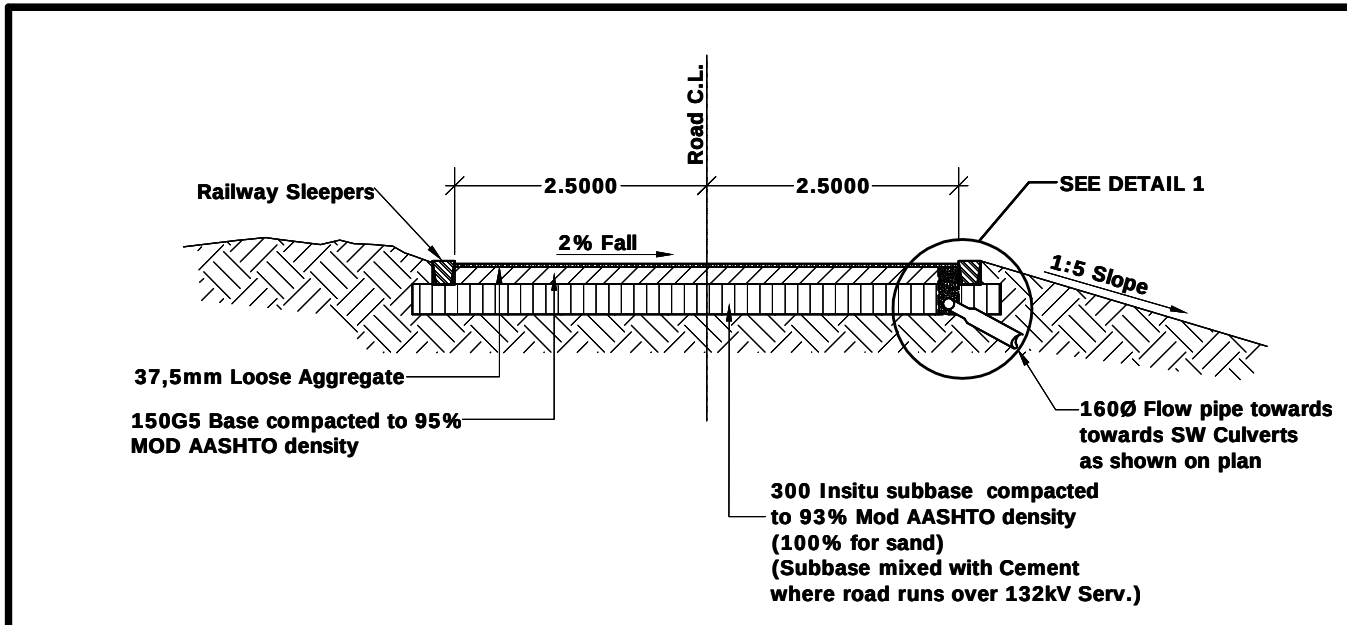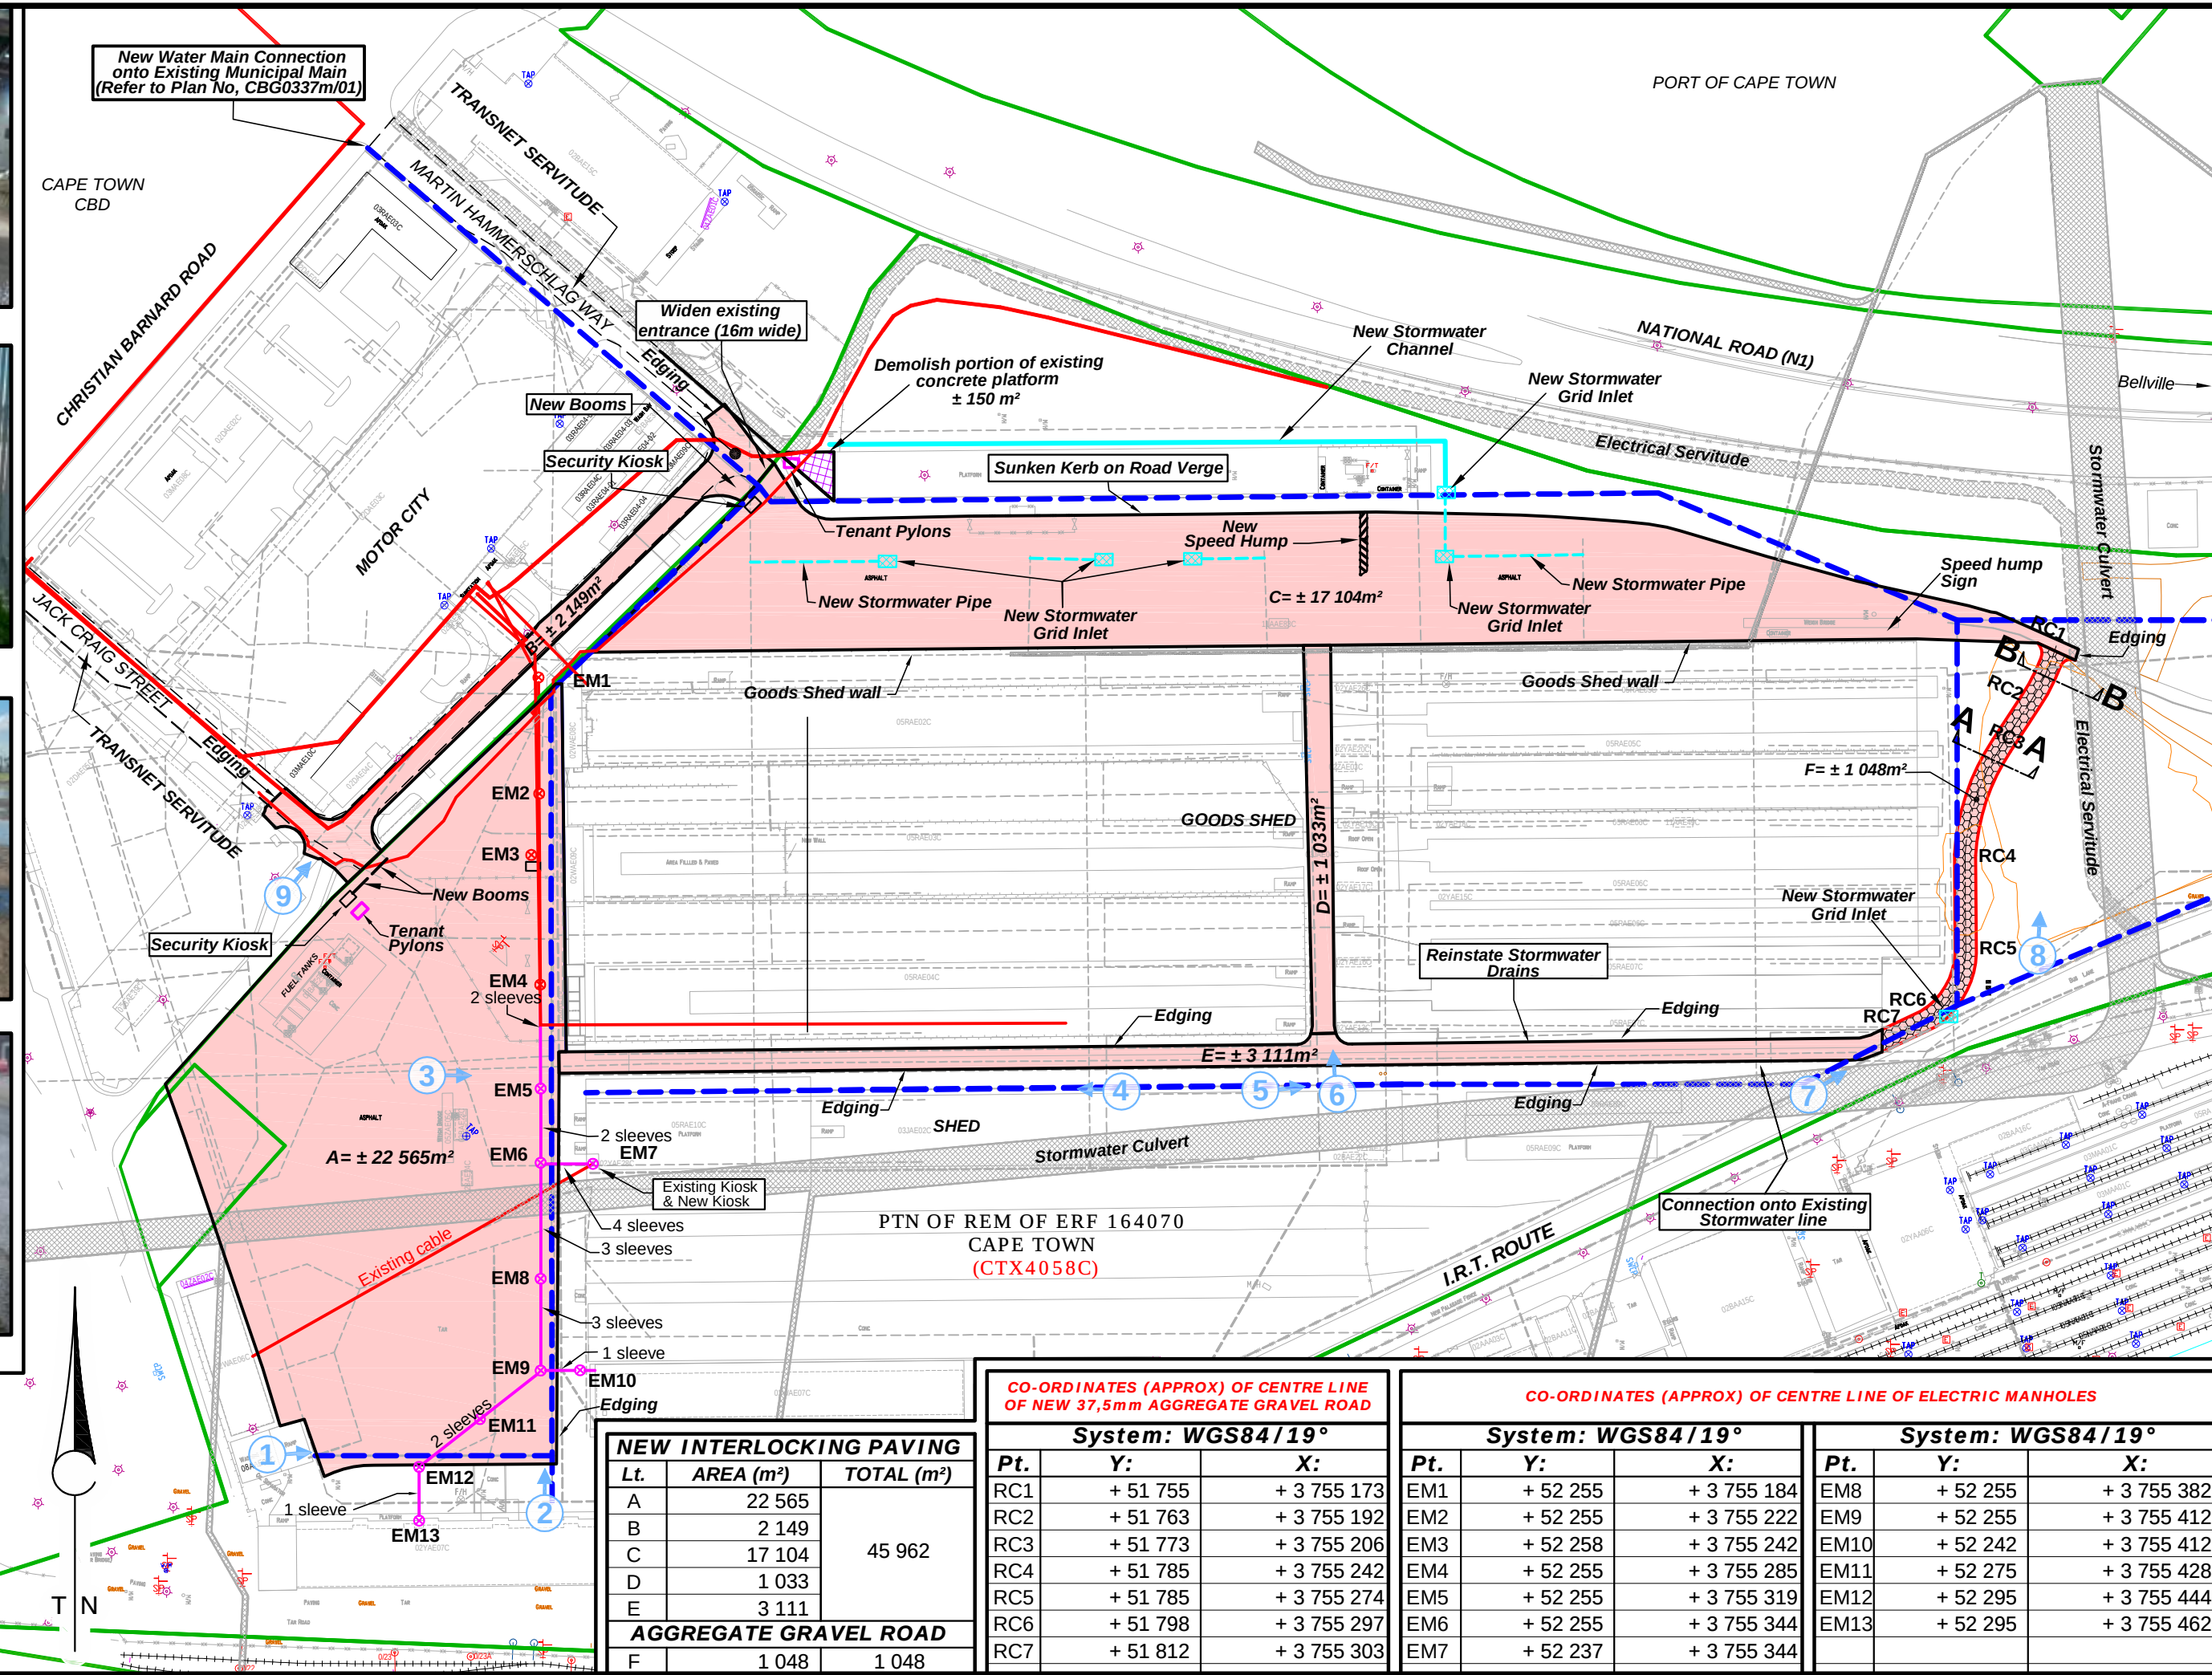

SECTION A - A SCALE: 1 / 75

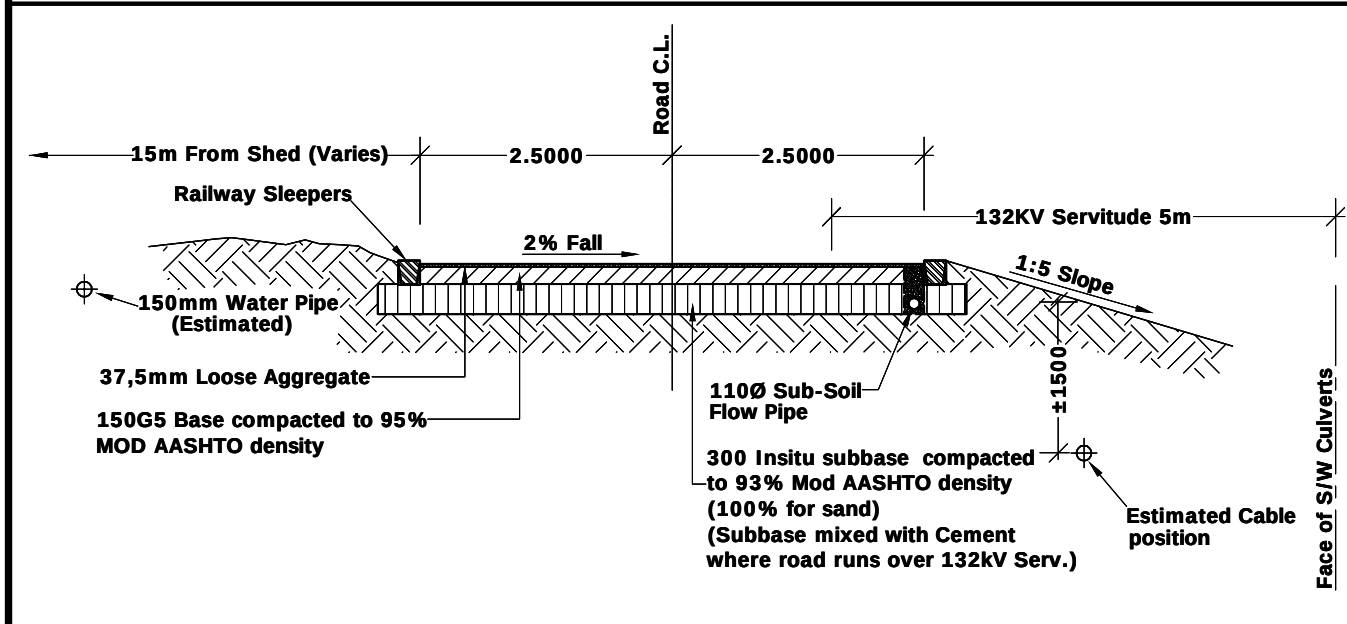

SECTION B - B SCALE: 1 / 75

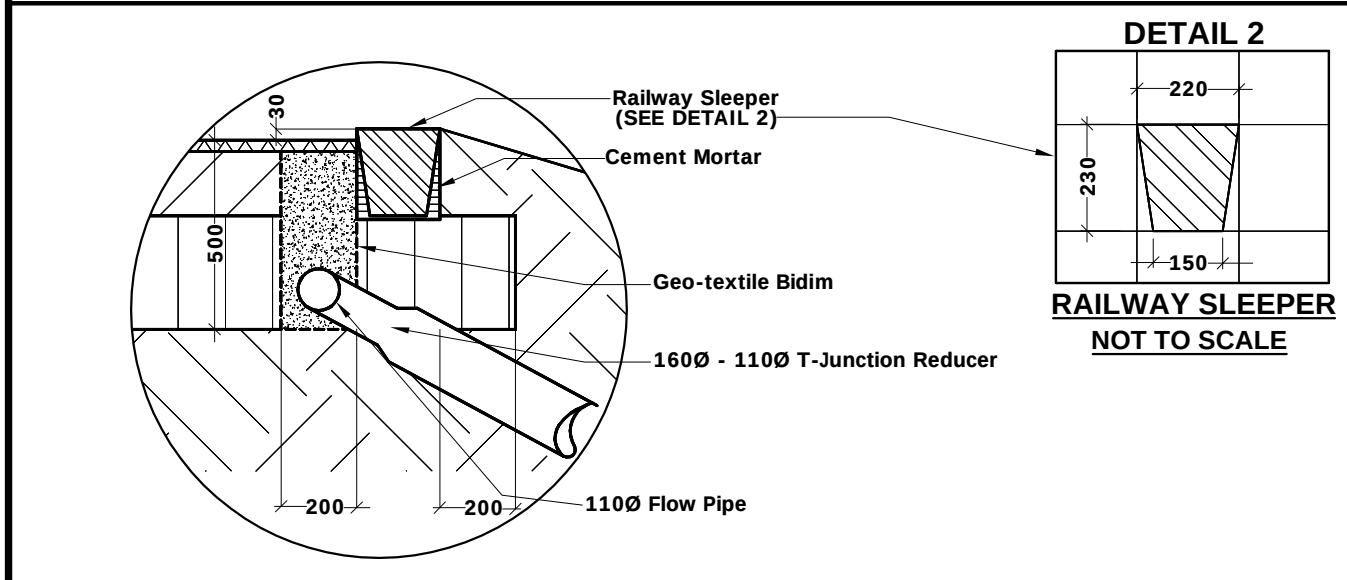

DETAIL 1 SCALE: 1 / 20



NEW INTERLOCKING PAVING		
Lt.	AREA (m²)	TOTAL (m²)
A	22 565	45 962
B	2 149	
C	17 104	
D	1 033	
E	3 111	
AGGREGATE GRAVEL ROAD		
F	1 048	1 048

CO-ORDINATES (APPROX) OF CENTRE LINE OF NEW 37,5mm AGGREGATE GRAVEL ROAD		
System: WGS84 / 19°		
Pt.	Y:	X:
RC1	+ 51 755	+ 3 755 173
RC2	+ 51 763	+ 3 755 192
RC3	+ 51 773	+ 3 755 206
RC4	+ 51 785	+ 3 755 242
RC5	+ 51 785	+ 3 755 274
RC6	+ 51 798	+ 3 755 297
RC7	+ 51 812	+ 3 755 303

CO-ORDINATES (APPROX) OF CENTRE LINE OF ELECTRIC MANHOLES		
System: WGS84 / 19°		
Pt.	Y:	X:
EM1	+ 52 255	+ 3 755 184
EM2	+ 52 255	+ 3 755 222
EM3	+ 52 258	+ 3 755 242
EM4	+ 52 255	+ 3 755 285
EM5	+ 52 255	+ 3 755 319
EM6	+ 52 255	+ 3 755 344
EM7	+ 52 237	+ 3 755 344

CO-ORDINATES (APPROX) OF CENTRE LINE OF ELECTRIC MANHOLES		
System: WGS84 / 19°		
Pt.	Y:	X:
EM8	+ 52 255	+ 3 755 382
EM9	+ 52 255	+ 3 755 412
EM10	+ 52 242	+ 3 755 412
EM11	+ 52 275	+ 3 755 428
EM12	+ 52 295	+ 3 755 444
EM13	+ 52 295	+ 3 755 462