


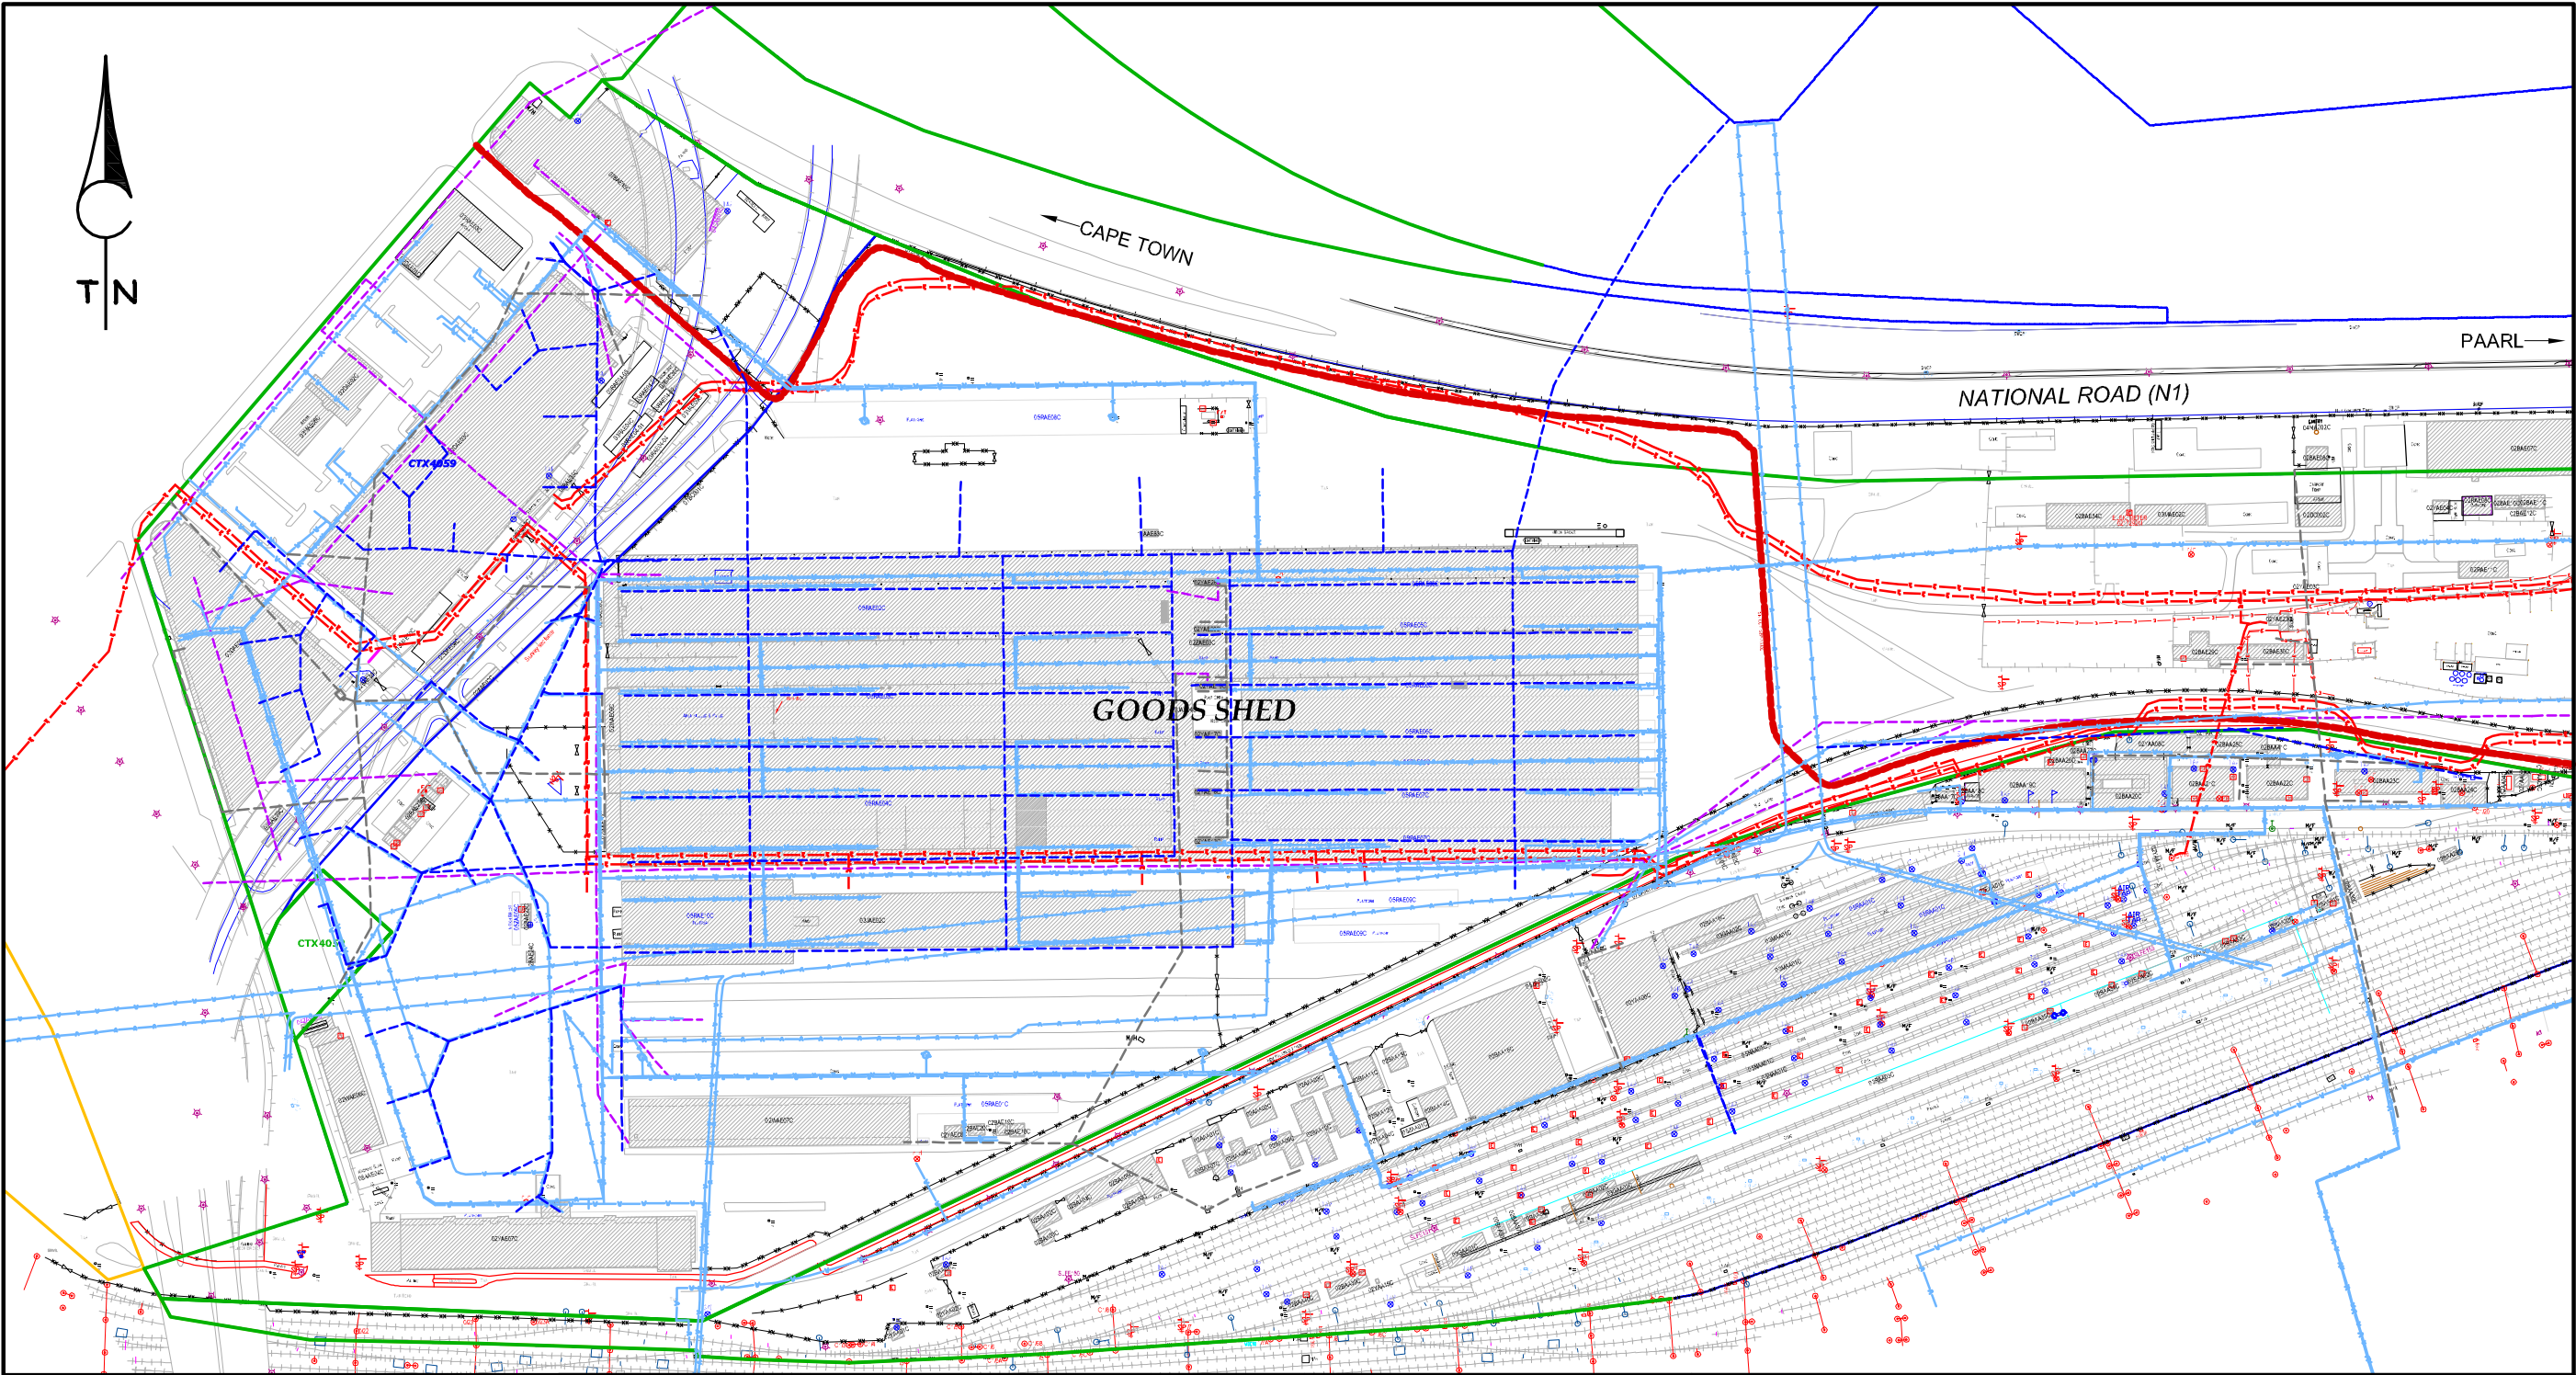

LEGEND:

- TRANSNET OWNED LAND
- EXISTING STORMWATER CULVERT
- CoCT 132 KV HIGH VOLTAGE CABLE
- ELECTRICAL CABLES
- WATER
- STORMWATER
- SEWERAGE
- COMMS CABLES

PLEASE NOTE:

The U/G services depicted on this plan have been sourced from engineering plans and various other sources.
Its position and existence must be verified on site;
Indicated positions must be treated as approximate; and other services may exist that are not indicated on this plan.
Transnet Property Geo- Spatial Services may not be held responsible / accountable for any discrepancies that may arise.



TRANSNET

Plan prepared by:
GEO-SPATIAL: WESTERN REGION, TRANSNET PROPERTY
Room 505
No. 1 Adderley Street
CAPE TOWN
8001
PO Box 4753
CAPE TOWN
8000
Tel: (021) 449-4484
Fax: (021) 449-4311
cptengrles@transnet.net

**CULEMBORG
DISCUSSION PLAN**

UNDERGROUND SERVICES

Compiled:	Checked:	Client File Ref.: _____	SCALE : 1 / 3 000
N.T.	B.A.S.	GS File Ref.: _____	Rev. :-
		Original Ref.: 3218CD;CBG	
		Date: 2017-02-13	PLAN No. CBG 0351m