


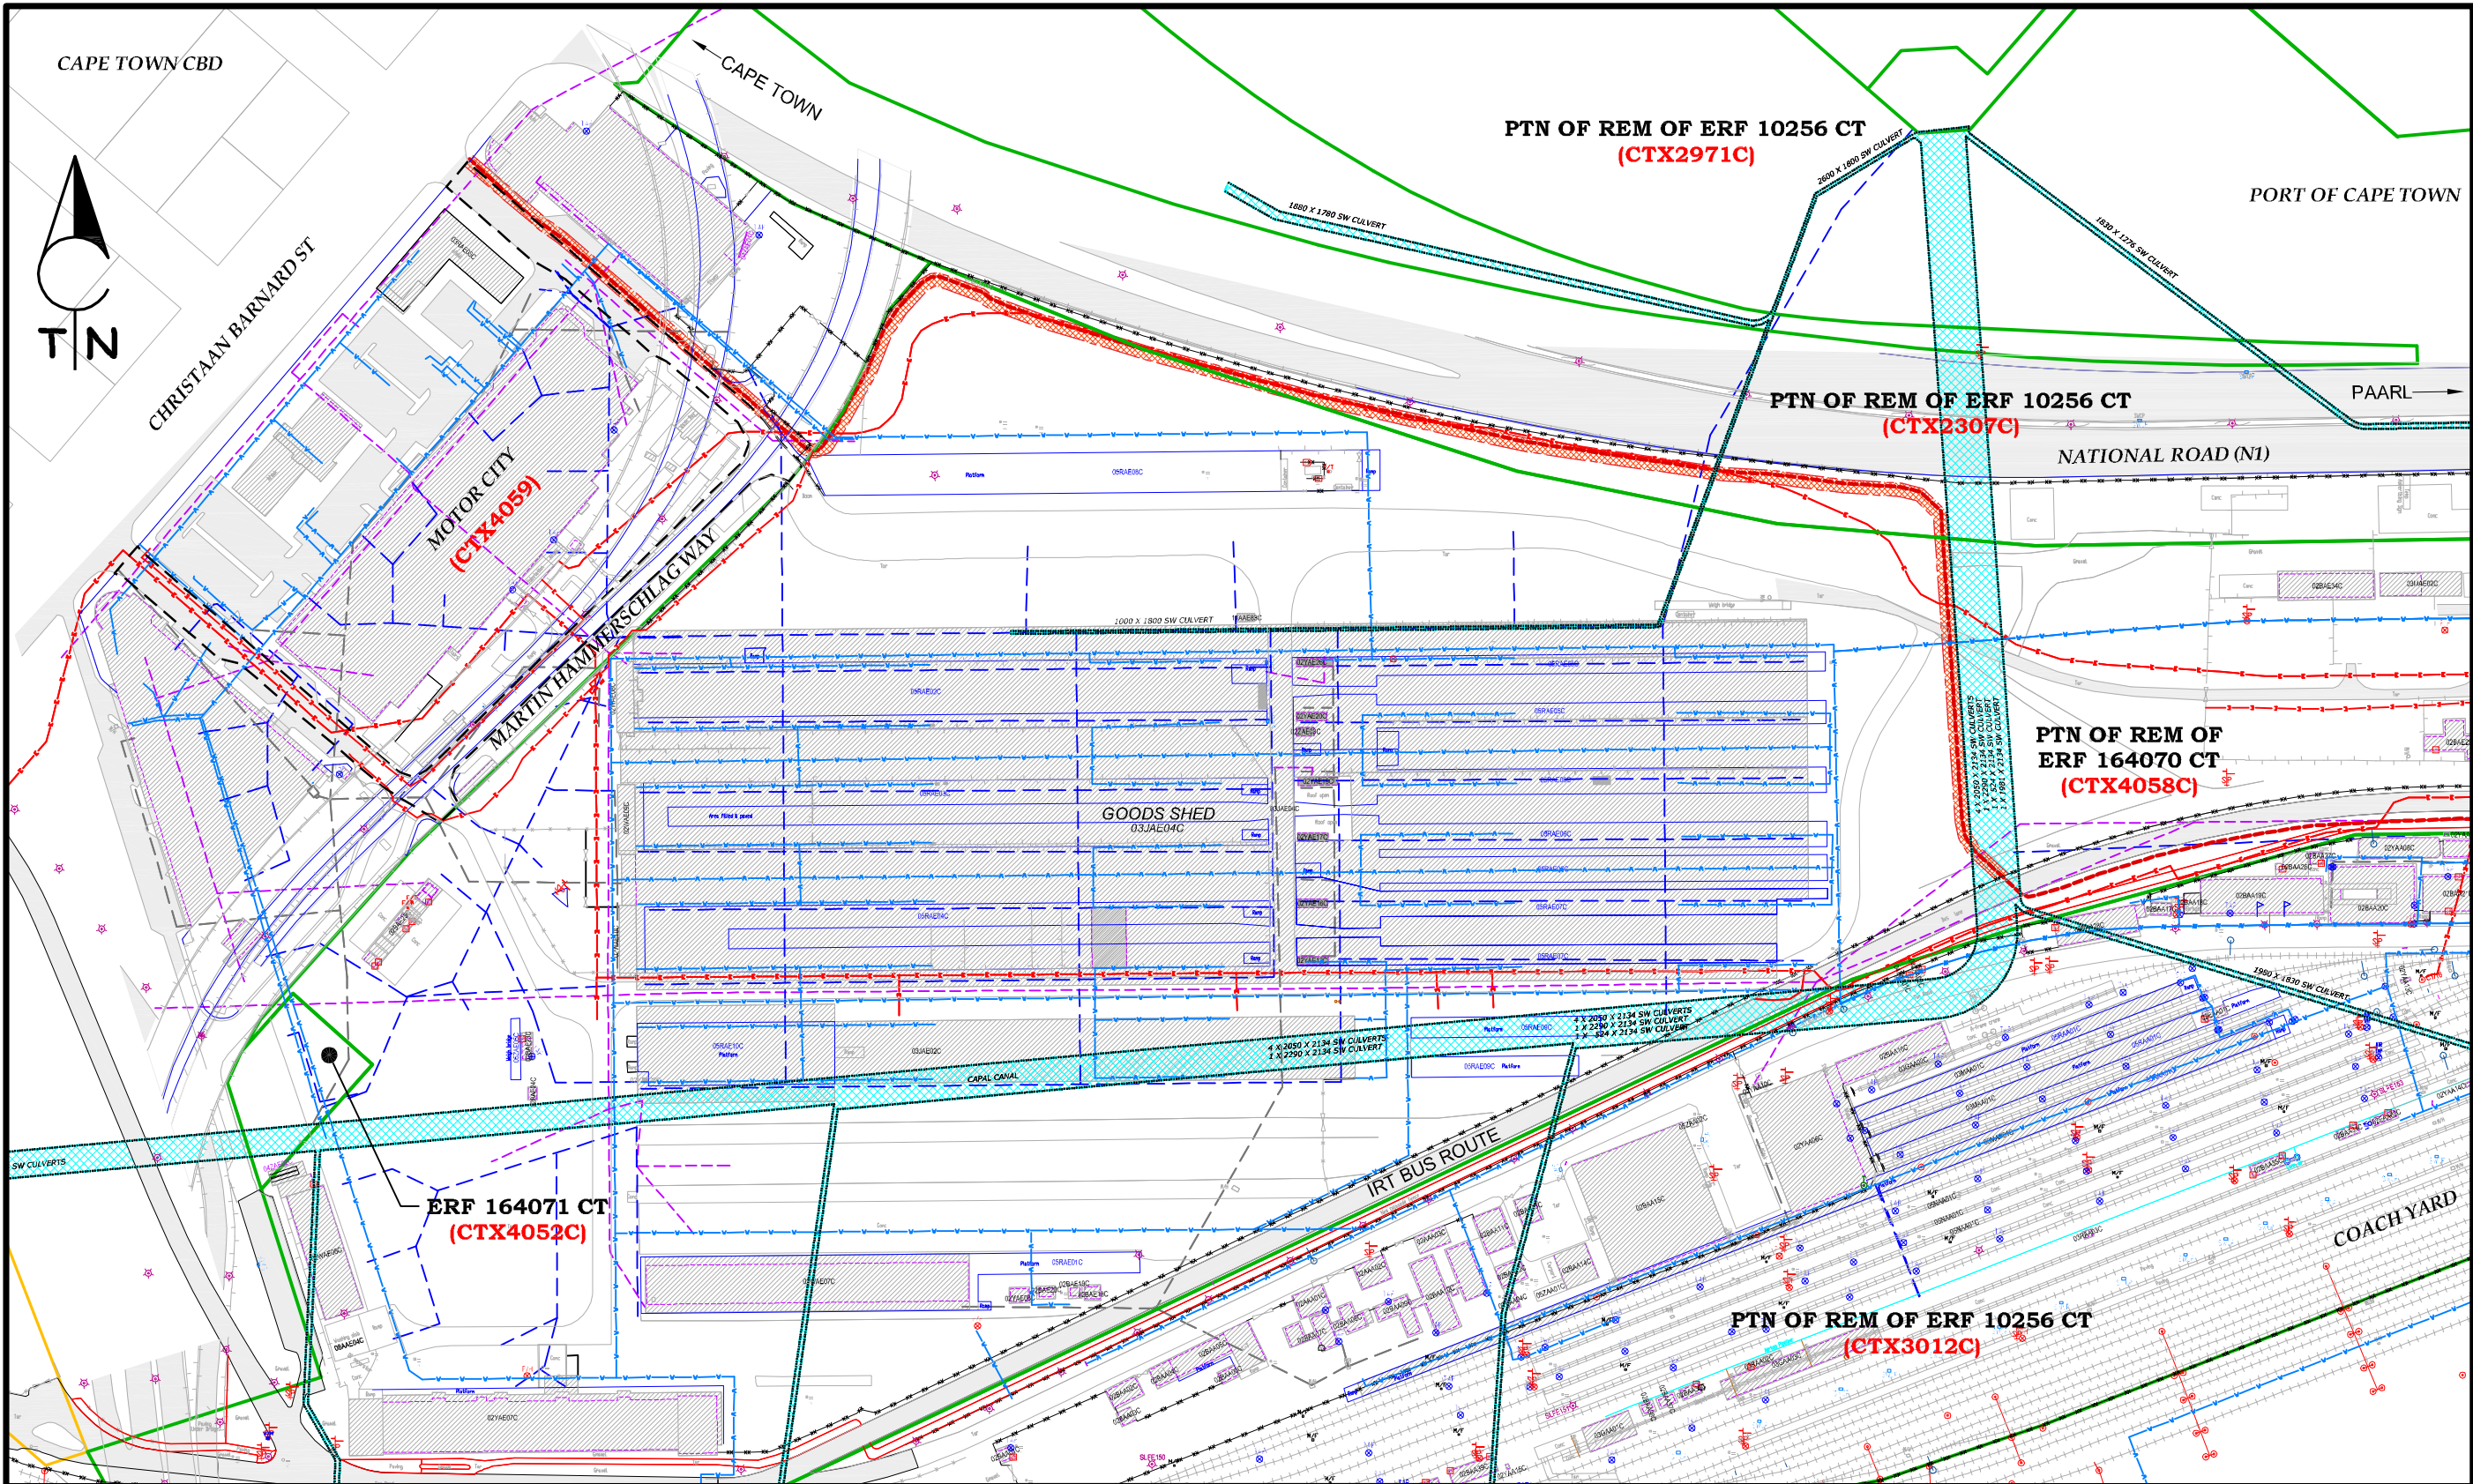

LEGEND:

TRANSNET OWNED LAND
PRASA OWNED LAND

EXISTING SERVICES

STORMWATER CULVERT
ELECTRICAL CABLES
CoCT 132 KV HIGH VOLTAGE CABLE
ELECTRICAL SERVITUDE (132KV)
WATER RETICULATION

STORMWATER
SEWERAGE
COMMS CABLES

PLEASE NOTE:

- The U/G services depicted on this plan have been sourced from engineering plans and various other sources.
- Indicated positions must be treated as approximate; and other services may exist that are not indicated on this plan.
- Transnet Property: Geo-Spatial Office may not be held responsible / accountable for any discrepancies that may arise.

TRANSNET

Plan prepared by:
GEO-SPATIAL: WESTERN REGION, TRANSNET PROPERTY
Room 505
No. 1 Adderley Street
CAPE TOWN
8001

PO Box 5527
CAPE TOWN
8000

Tel: (021) 449-4484
Tel: (021) 449-4357
cptengurles@transnet.net

CULEMBORG
DISCUSSION PLAN

INDICATING EXISTING UNDERGROUND SERVICES

Compiled:	Checked:	Client File Ref.:	SCALE : 1 / 2 500
N.S.	B.A.S.	GS File Ref.:	Rev. :
		Original Ref.:	CBG.3218CD
		Date:	2020-02-24
PLAN No.			CBG 0373m

CBG0228m/04