


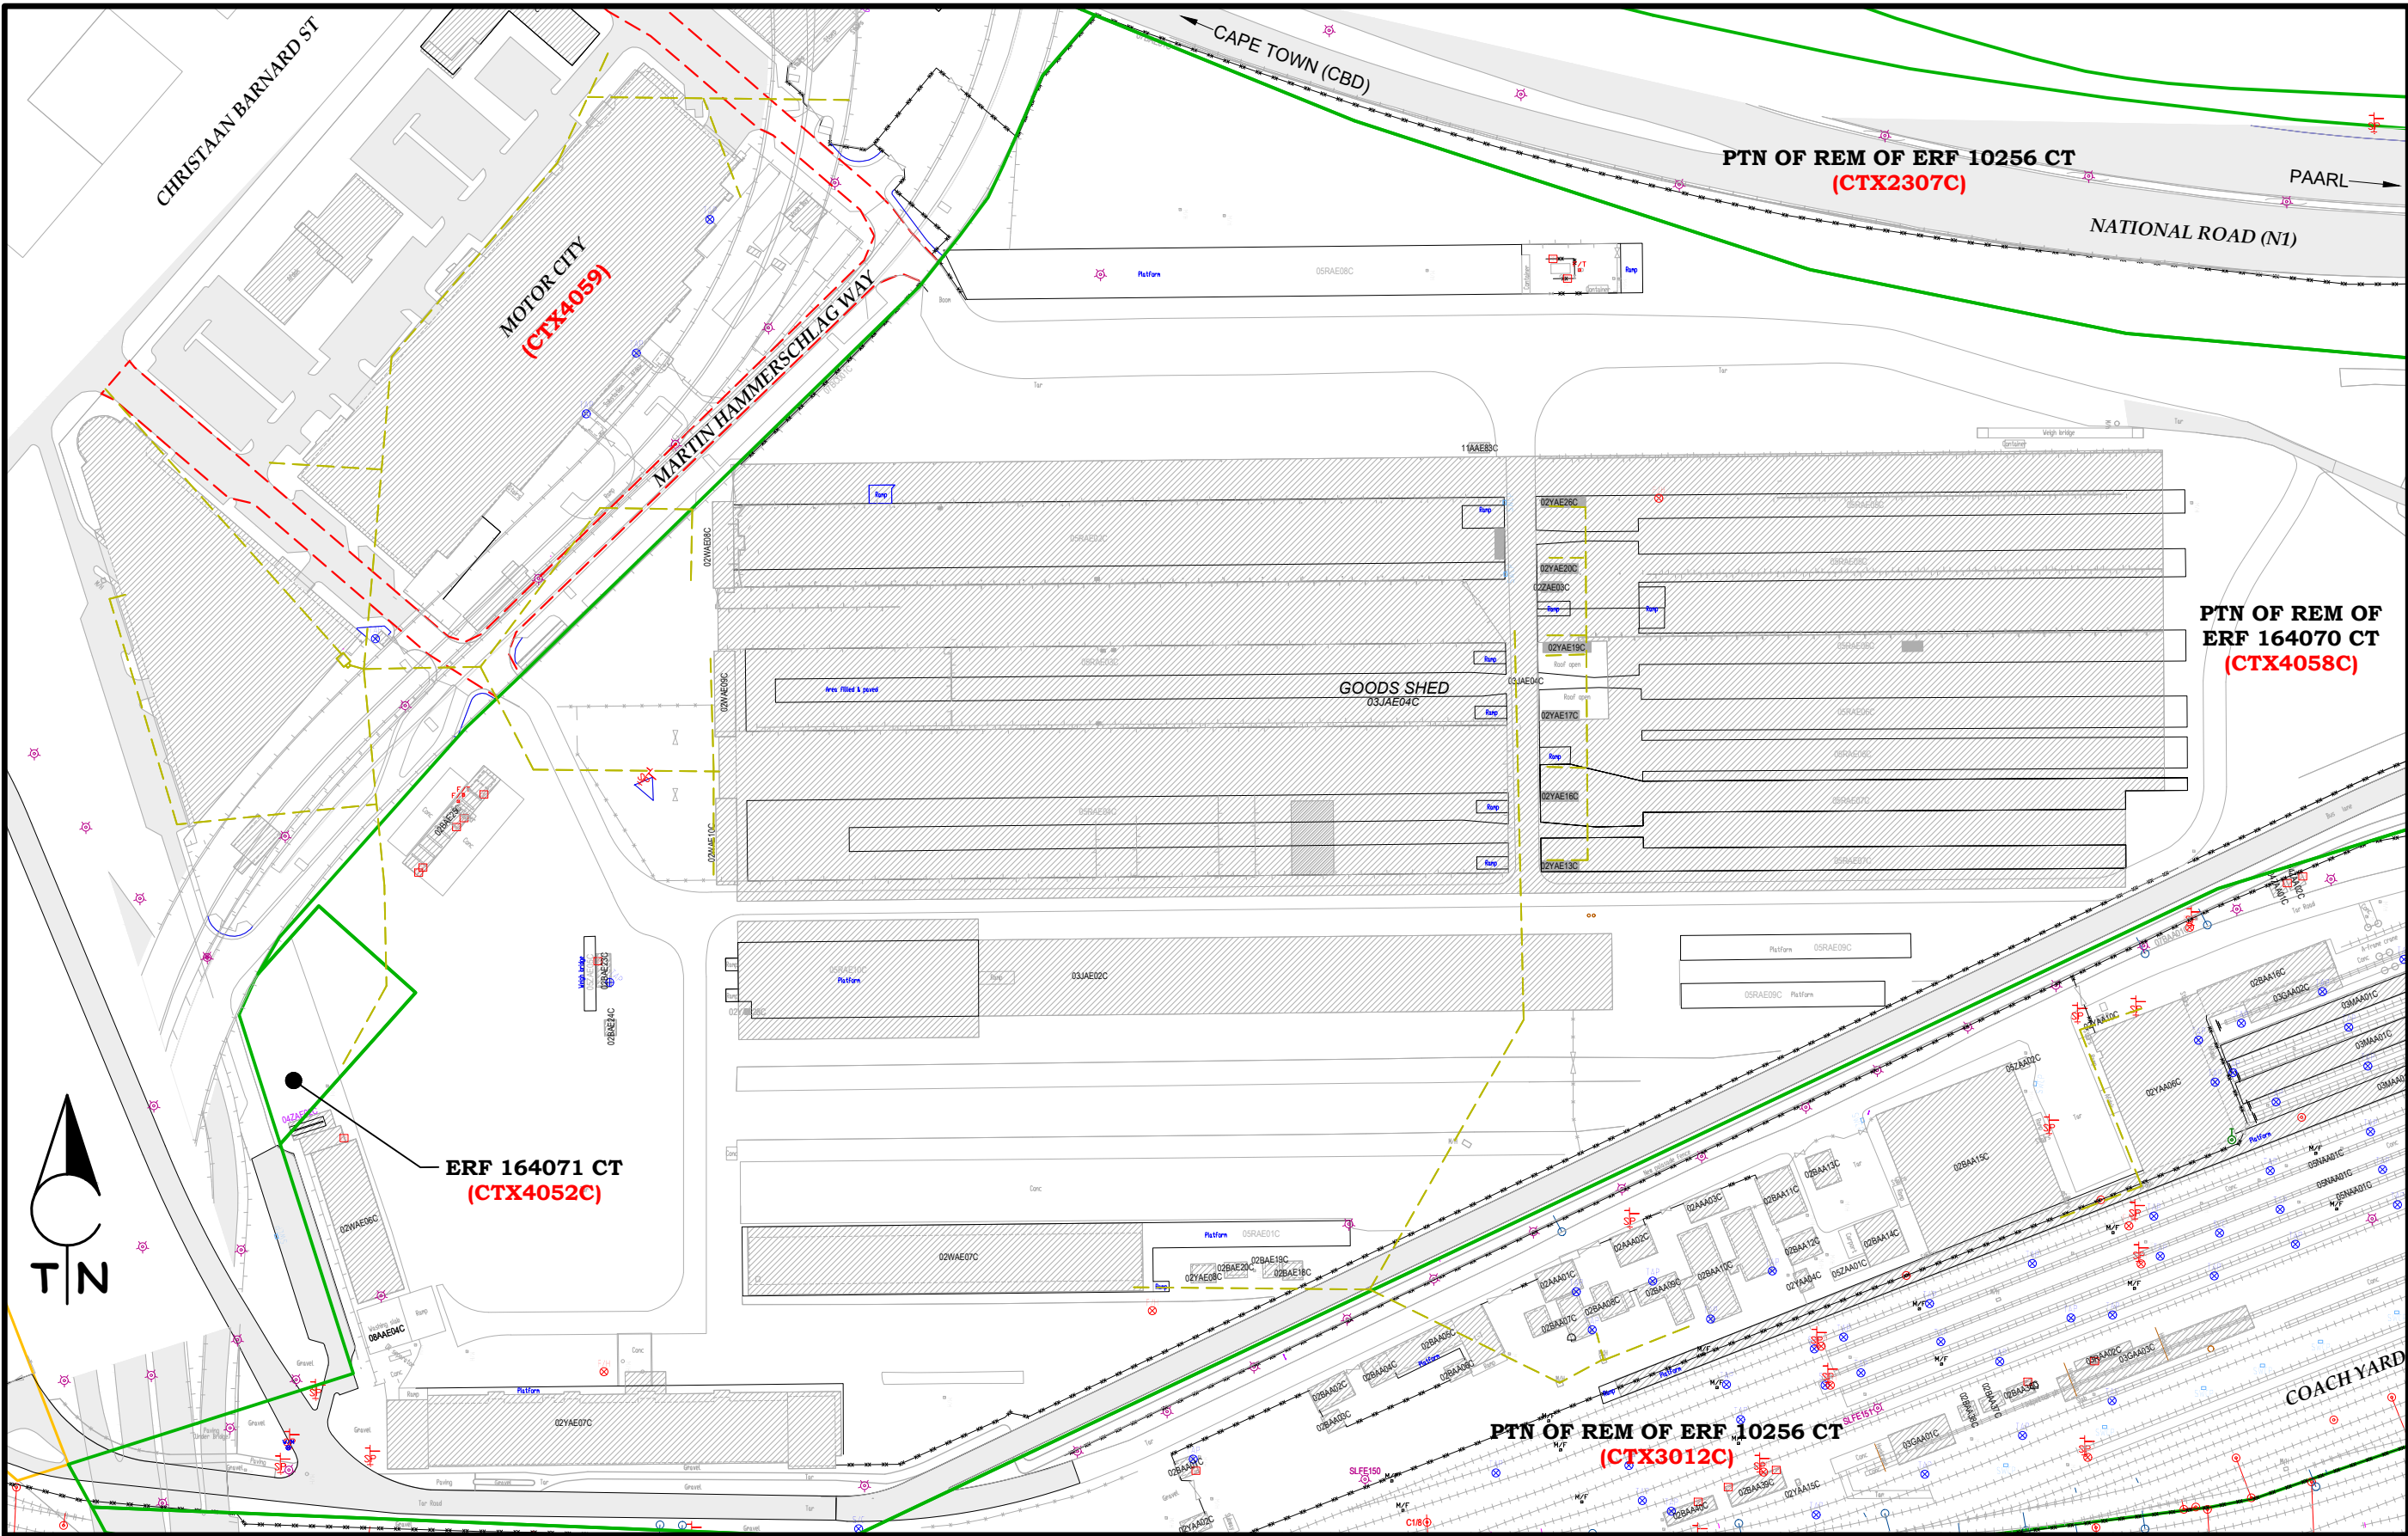

LEGEND:

- TRANSNET CADASTRAL BOUNDARIES
- TRANSNET SERVITUDE
- PRASA OWNED LAND
- EXISTING SERVICES**
- SEWERAGE

PLEASE NOTE:

- The U/G services depicted on this plan have been sourced from engineering plans and various other sources.
- Indicated positions must be treated as approximate; and other services may exist that are not indicated on this plan.
- Transnet Property: Geo-Spatial Office may not be held responsible / accountable for any discrepancies that may arise.

COPYRIGHT AND RIGHT OF REPRODUCTION OF THIS DRAWING OR PART THEREOF IS RESERVED BY TRANSNET PROPERTY.

TRANSNET

Plan prepared by:
GEO-SPATIAL: WESTERN REGION, TRANSNET PROPERTY
Room 505
No. 1 Adderley Street
CAPE TOWN
8001

PO Box 5527
CAPE TOWN
8000

Tel: (021) 449-4484
Tel: (021) 449-4357
cpenquiries@transnet.net

CULEMBORG
DISCUSSION PLAN
INDICATING EXISTING SEWER SERVICES

Compiled:	Checked:	Client File Ref.:	SCALE : 1 / 2 000
N.S.	B.A.S.	GS File Ref.:	Rev. :
		Original Ref.:	CBG.373m
		Date:	2022-05-19
		PLAN No.	CBG 0392m

CBG0228m/04