
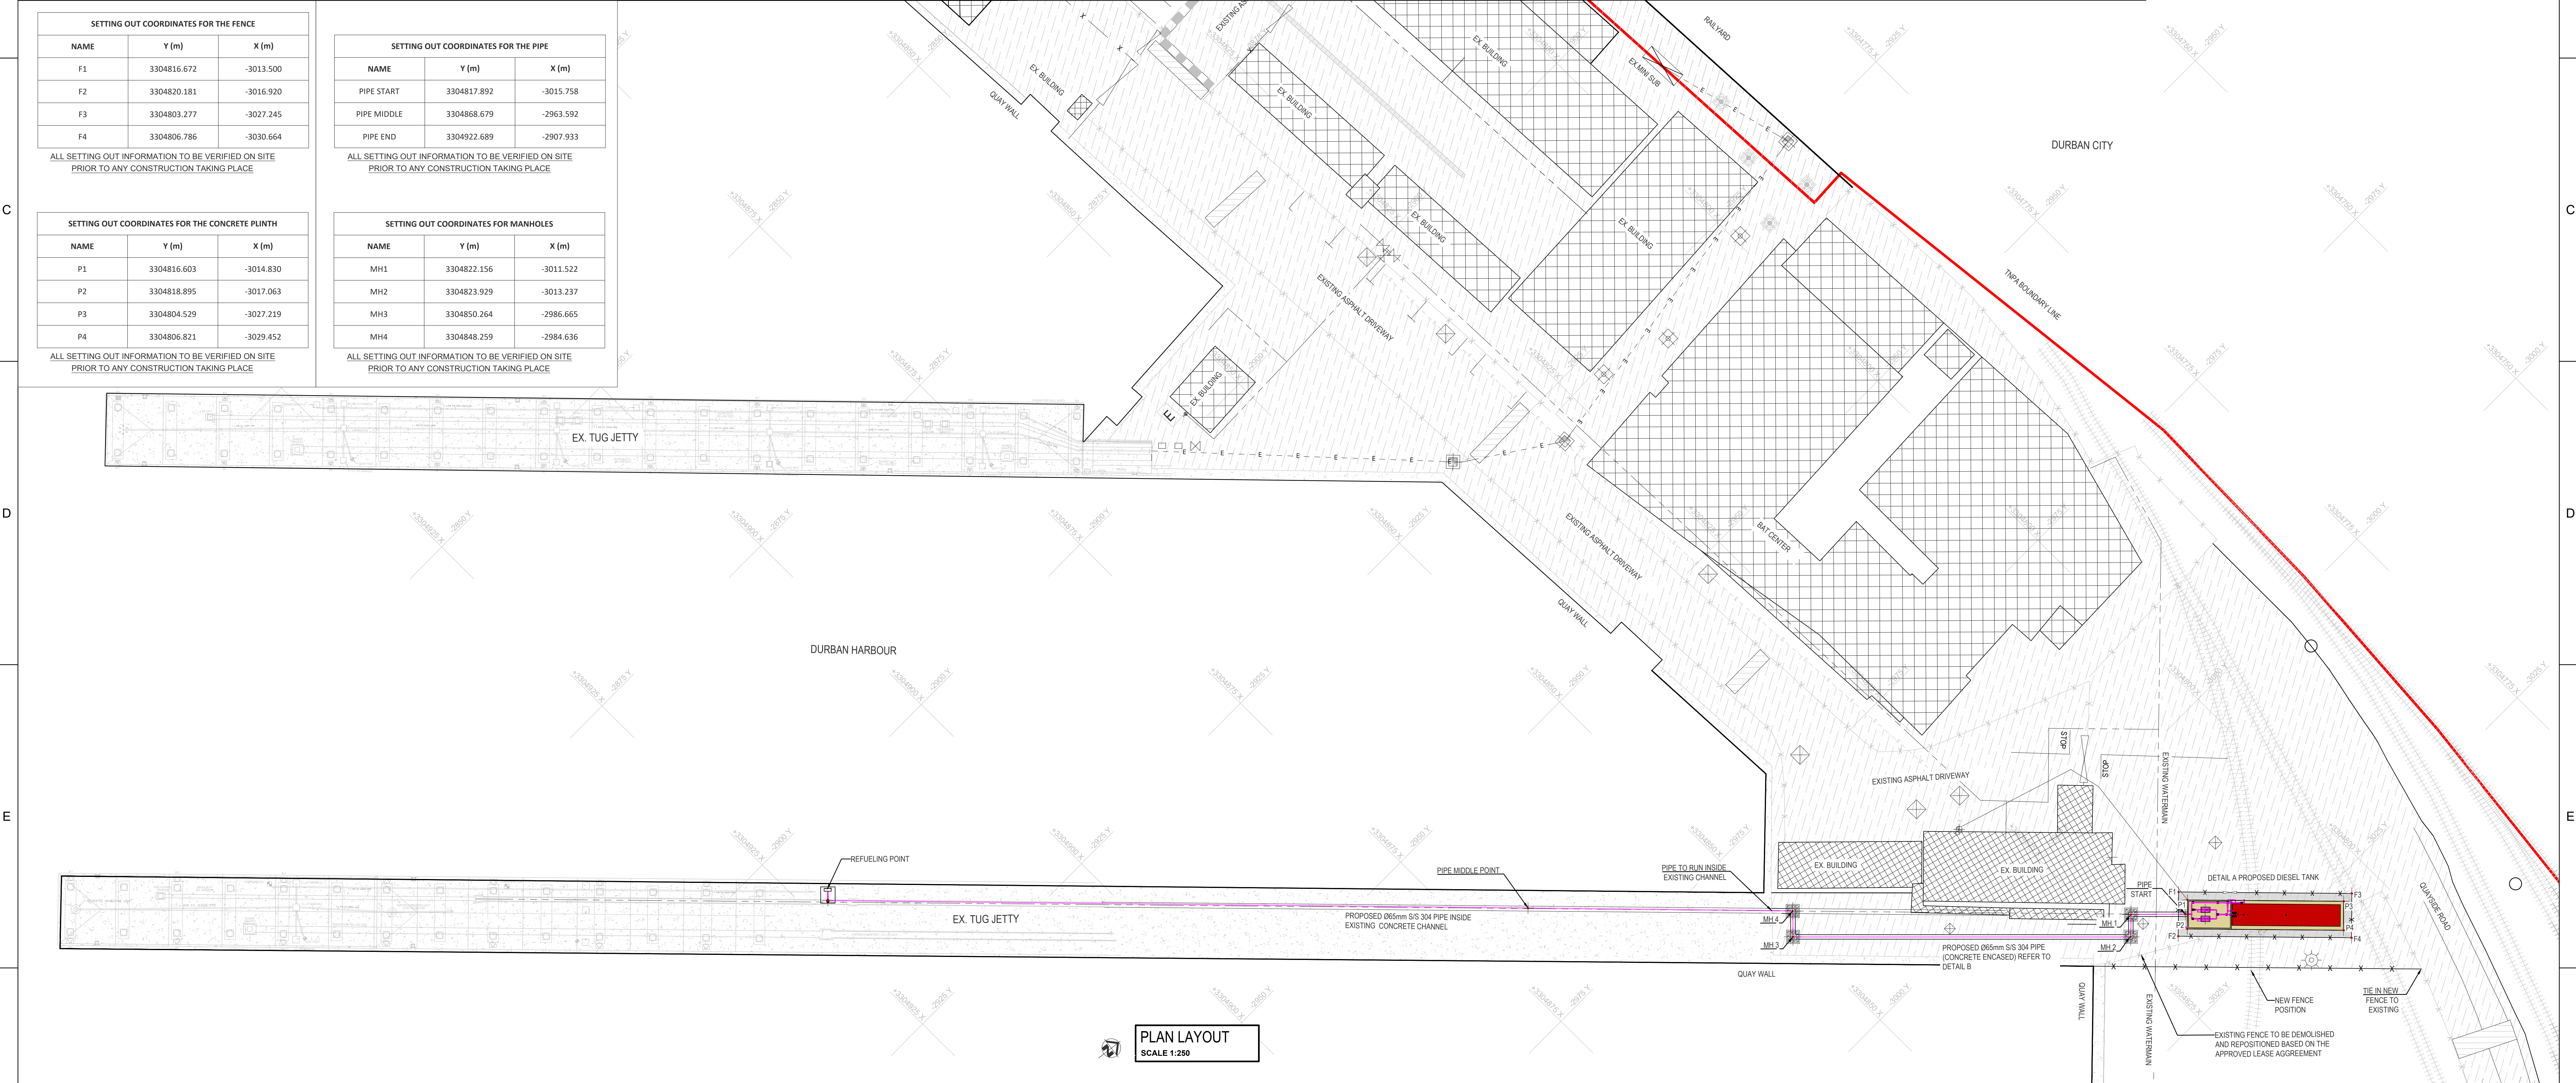


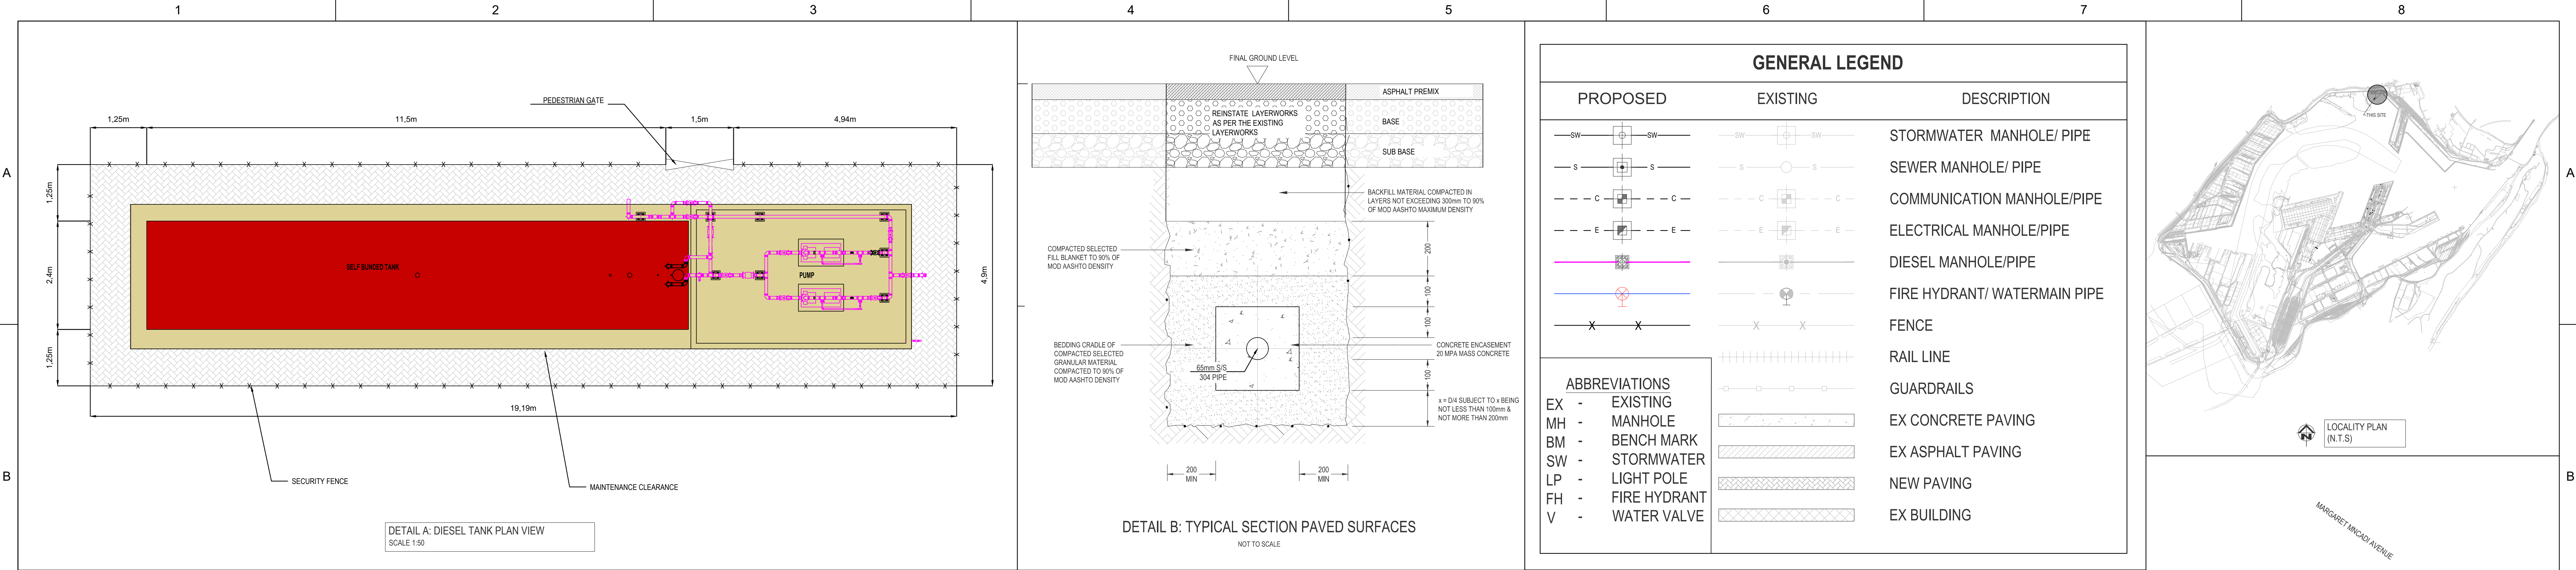

REFERENCE DRAWINGS	NOTES 1. DO NOT SCALE DRAWING - ONLY DIMENSIONS SHOWN TO BE USED. 2. THE CONTRACTOR SHALL VERIFY ALL CONDITIONS, DIMENSIONS AND LEVELS ON THE SITE AND NOTIFY THE NEC SUPERVISOR OF ANY VARIATIONS BEFORE CONSTRUCTION. 3. ALL LEVELS ARE IN METERS TO MEAN SEA LEVEL.	CLIENT APPROVALS NAME AND SURNAME: _____ DESIGNATION: _____ DATE: _____ SIGNATURE: _____ NAME AND SURNAME: _____ DESIGNATION: _____ DATE: _____ SIGNATURE: _____	REVISIONS <table><tr><th>NO.</th><th>DESCRIPTION</th><th>BY</th><th>CHKD</th><th>APPD</th><th>DATE</th></tr><tr><td>01</td><td>ISSUED FOR CLIENT REVIEW</td><td>SM</td><td>NM</td><td>NM</td><td>22.01.2026</td></tr></table>	NO.	DESCRIPTION	BY	CHKD	APPD	DATE	01	ISSUED FOR CLIENT REVIEW	SM	NM	NM	22.01.2026	CONTRACTOR / CONSULTANT <table><tr><th>TITLE</th><th>NAME</th><th>SIGN</th><th>DATE</th></tr><tr><td>DRAWN</td><td>SM</td><td>22.01.2026</td><td></td></tr><tr><td>CHECKED</td><td>NM</td><td>22.01.2026</td><td></td></tr><tr><td>DESIGNED</td><td>SM</td><td>22.01.2026</td><td></td></tr><tr><td>CHECKED</td><td>NM</td><td>22.01.2026</td><td></td></tr></table>	TITLE	NAME	SIGN	DATE	DRAWN	SM	22.01.2026		CHECKED	NM	22.01.2026		DESIGNED	SM	22.01.2026		CHECKED	NM	22.01.2026		NATIONAL PORTS AUTHORITY <table><tr><th>TITLE</th><th>NAME</th><th>SIGN</th><th>DATE</th></tr><tr><td>DRAWN</td><td>SM</td><td>22.01.2026</td><td></td></tr><tr><td>CHECKED</td><td>NM</td><td>22.01.2026</td><td></td></tr><tr><td>DESIGNED</td><td>SM</td><td>22.01.2026</td><td></td></tr><tr><td>CHECKED</td><td>NM</td><td>22.01.2026</td><td></td></tr></table>	TITLE	NAME	SIGN	DATE	DRAWN	SM	22.01.2026		CHECKED	NM	22.01.2026		DESIGNED	SM	22.01.2026		CHECKED	NM	22.01.2026		Transnet National Ports Authority PORT OF DURBAN TUG JETTY DIESEL TANK INSTALLATION GENERAL LAYOUT <table><tr><th>PROJECT NUMBER</th><th>FBS</th><th>DIS</th><th>TYPE</th><th>DRAWING NO.</th><th>SHEET</th><th>REV</th><th>ID</th></tr><tr><td>XDN.E.0053</td><td>000</td><td>000</td><td>000</td><td>000</td><td>001</td><td>01</td><td>0A SM</td></tr></table>	PROJECT NUMBER	FBS	DIS	TYPE	DRAWING NO.	SHEET	REV	ID	XDN.E.0053	000	000	000	000	001	01	0A SM
				NO.	DESCRIPTION	BY	CHKD	APPD	DATE	
				01	ISSUED FOR CLIENT REVIEW	SM	NM	NM	22.01.2026	
TITLE	NAME	SIGN	DATE	
DRAWN	SM	22.01.2026	
CHECKED	NM	22.01.2026	
DESIGNED	SM	22.01.2026	
CHECKED	NM	22.01.2026	
TITLE	NAME	SIGN	DATE	
DRAWN	SM	22.01.2026	
CHECKED	NM	22.01.2026	
DESIGNED	SM	22.01.2026	
CHECKED	NM	22.01.2026	
PROJECT NUMBER	FBS	DIS	TYPE	DRAWING NO.	SHEET	REV	ID	
XDN.E.0053	000	000	000	000	001	01	0A SM	