


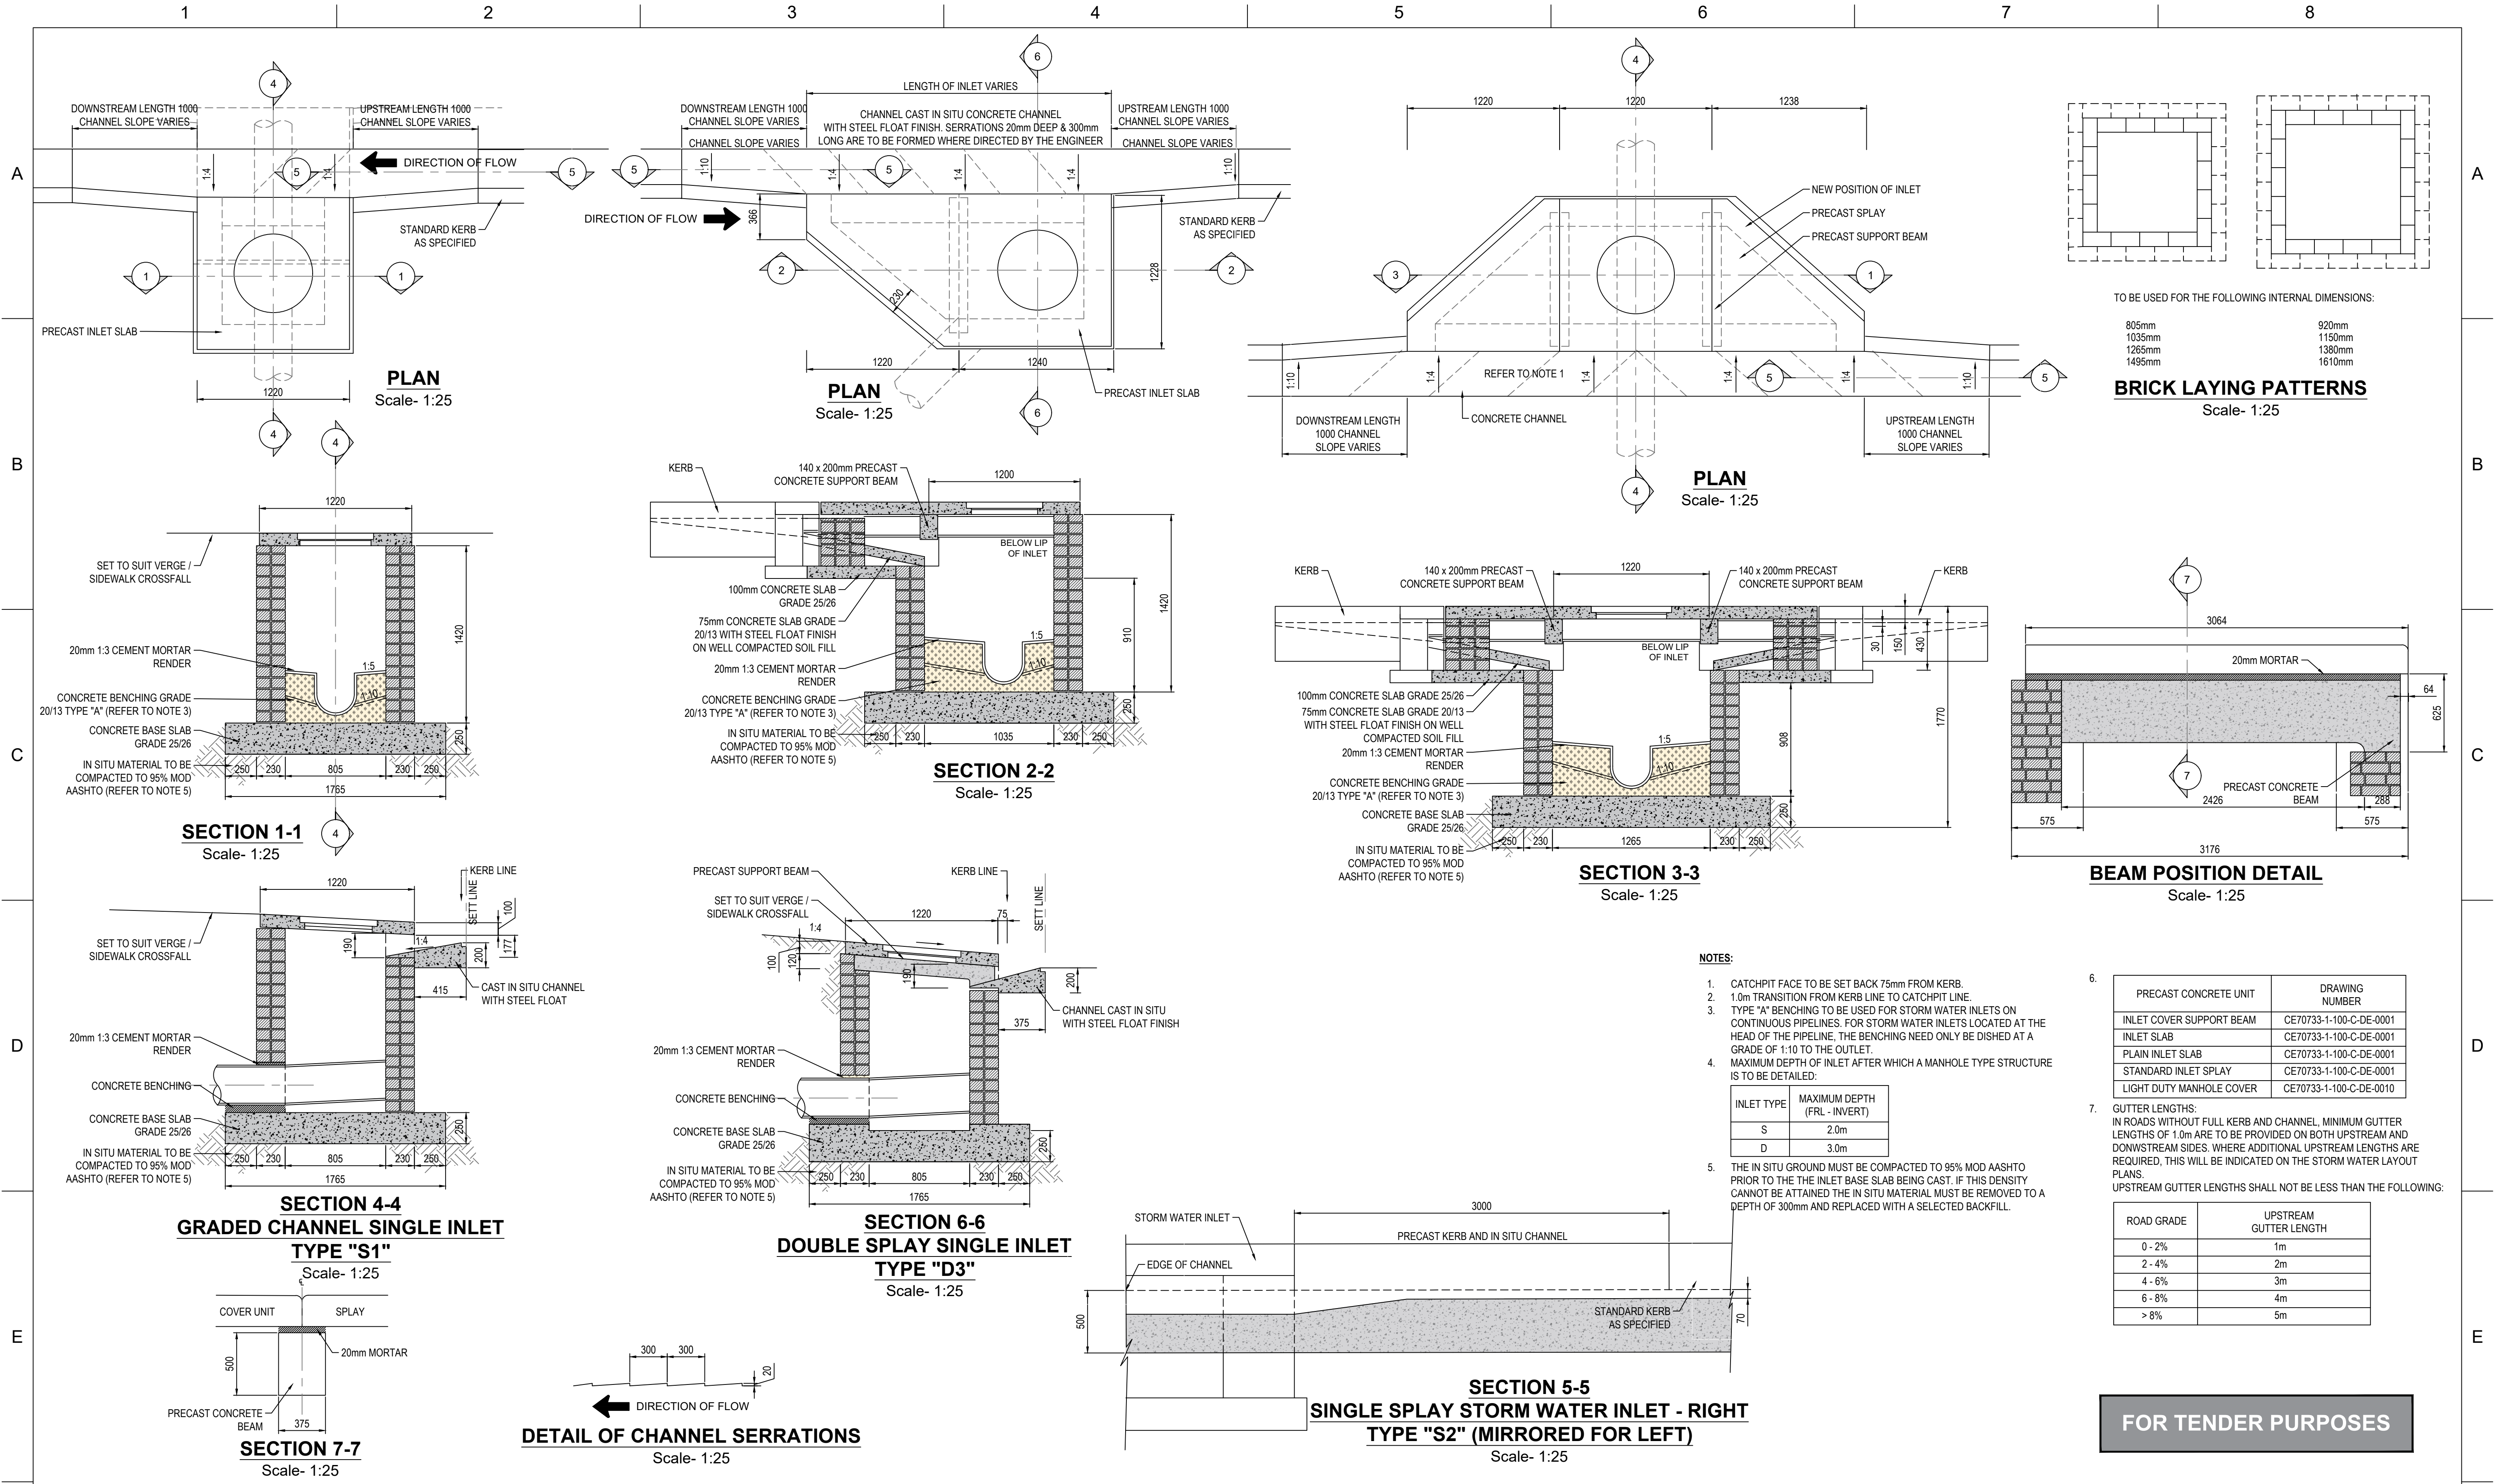

F			SHEET KEY INDEX	NOT APPLICABLE	STATUS FOR TENDER PURPOSES											CONTRACTOR / CONSULTANT				TRANSNET NATIONAL PORTS AUTHORITY				Transnet National Port Authority	
											TITLE NAME SIGN DATE				TITLE NAME SIGN DATE				TRANSMET LTD REG. NO. 199000900030 237 MAHATMA GANDHI ROAD DURBAN P.O. BOX 31683, DURBAN TEL: 031 361 1696 FAX: 0866 770815	
											DRAWN				DRAWN				PORT OF DURBAN REHABILITATION OF BAYHEAD ROAD: TYPICAL STANDARD DETAILS: STORM WATER INLETS	
											CHECKED				CHECKED	
											DESIGNED				DESIGNED	
											CHECKED				CHECKED	
											APPROVED	
											OPERATING DIVISIONS	
											TITLE NAME SIGN DATE	
	1										ISSUED FOR TENDER PURPOSE ONLY										30 08 2024	
No.										DESCRIPTION				BY		CHKD		APPD		DATE		DRAWN				PR.ENG. / PR.TECH./PR. ARCH	
																				CHECKED				NAME				DATE	
																				DESIGNED				SIGNATURE	
																				CHECKED				REG. NUMBER	
																								SCALE				AS SHOWN A1	
DRAWING No.										REFERENCE																				PROJECT NUMBER										OD		FBS		DIS		TYPE		DRAWING NO.		SHEET		REV		ID																									
REFERENCE DRAWINGS																														C E 7 0 7 3 3										1		4 0 1		C		D E		0 0 2		0 1		. 1																											
1										2										3										4										5										6										7										8									