


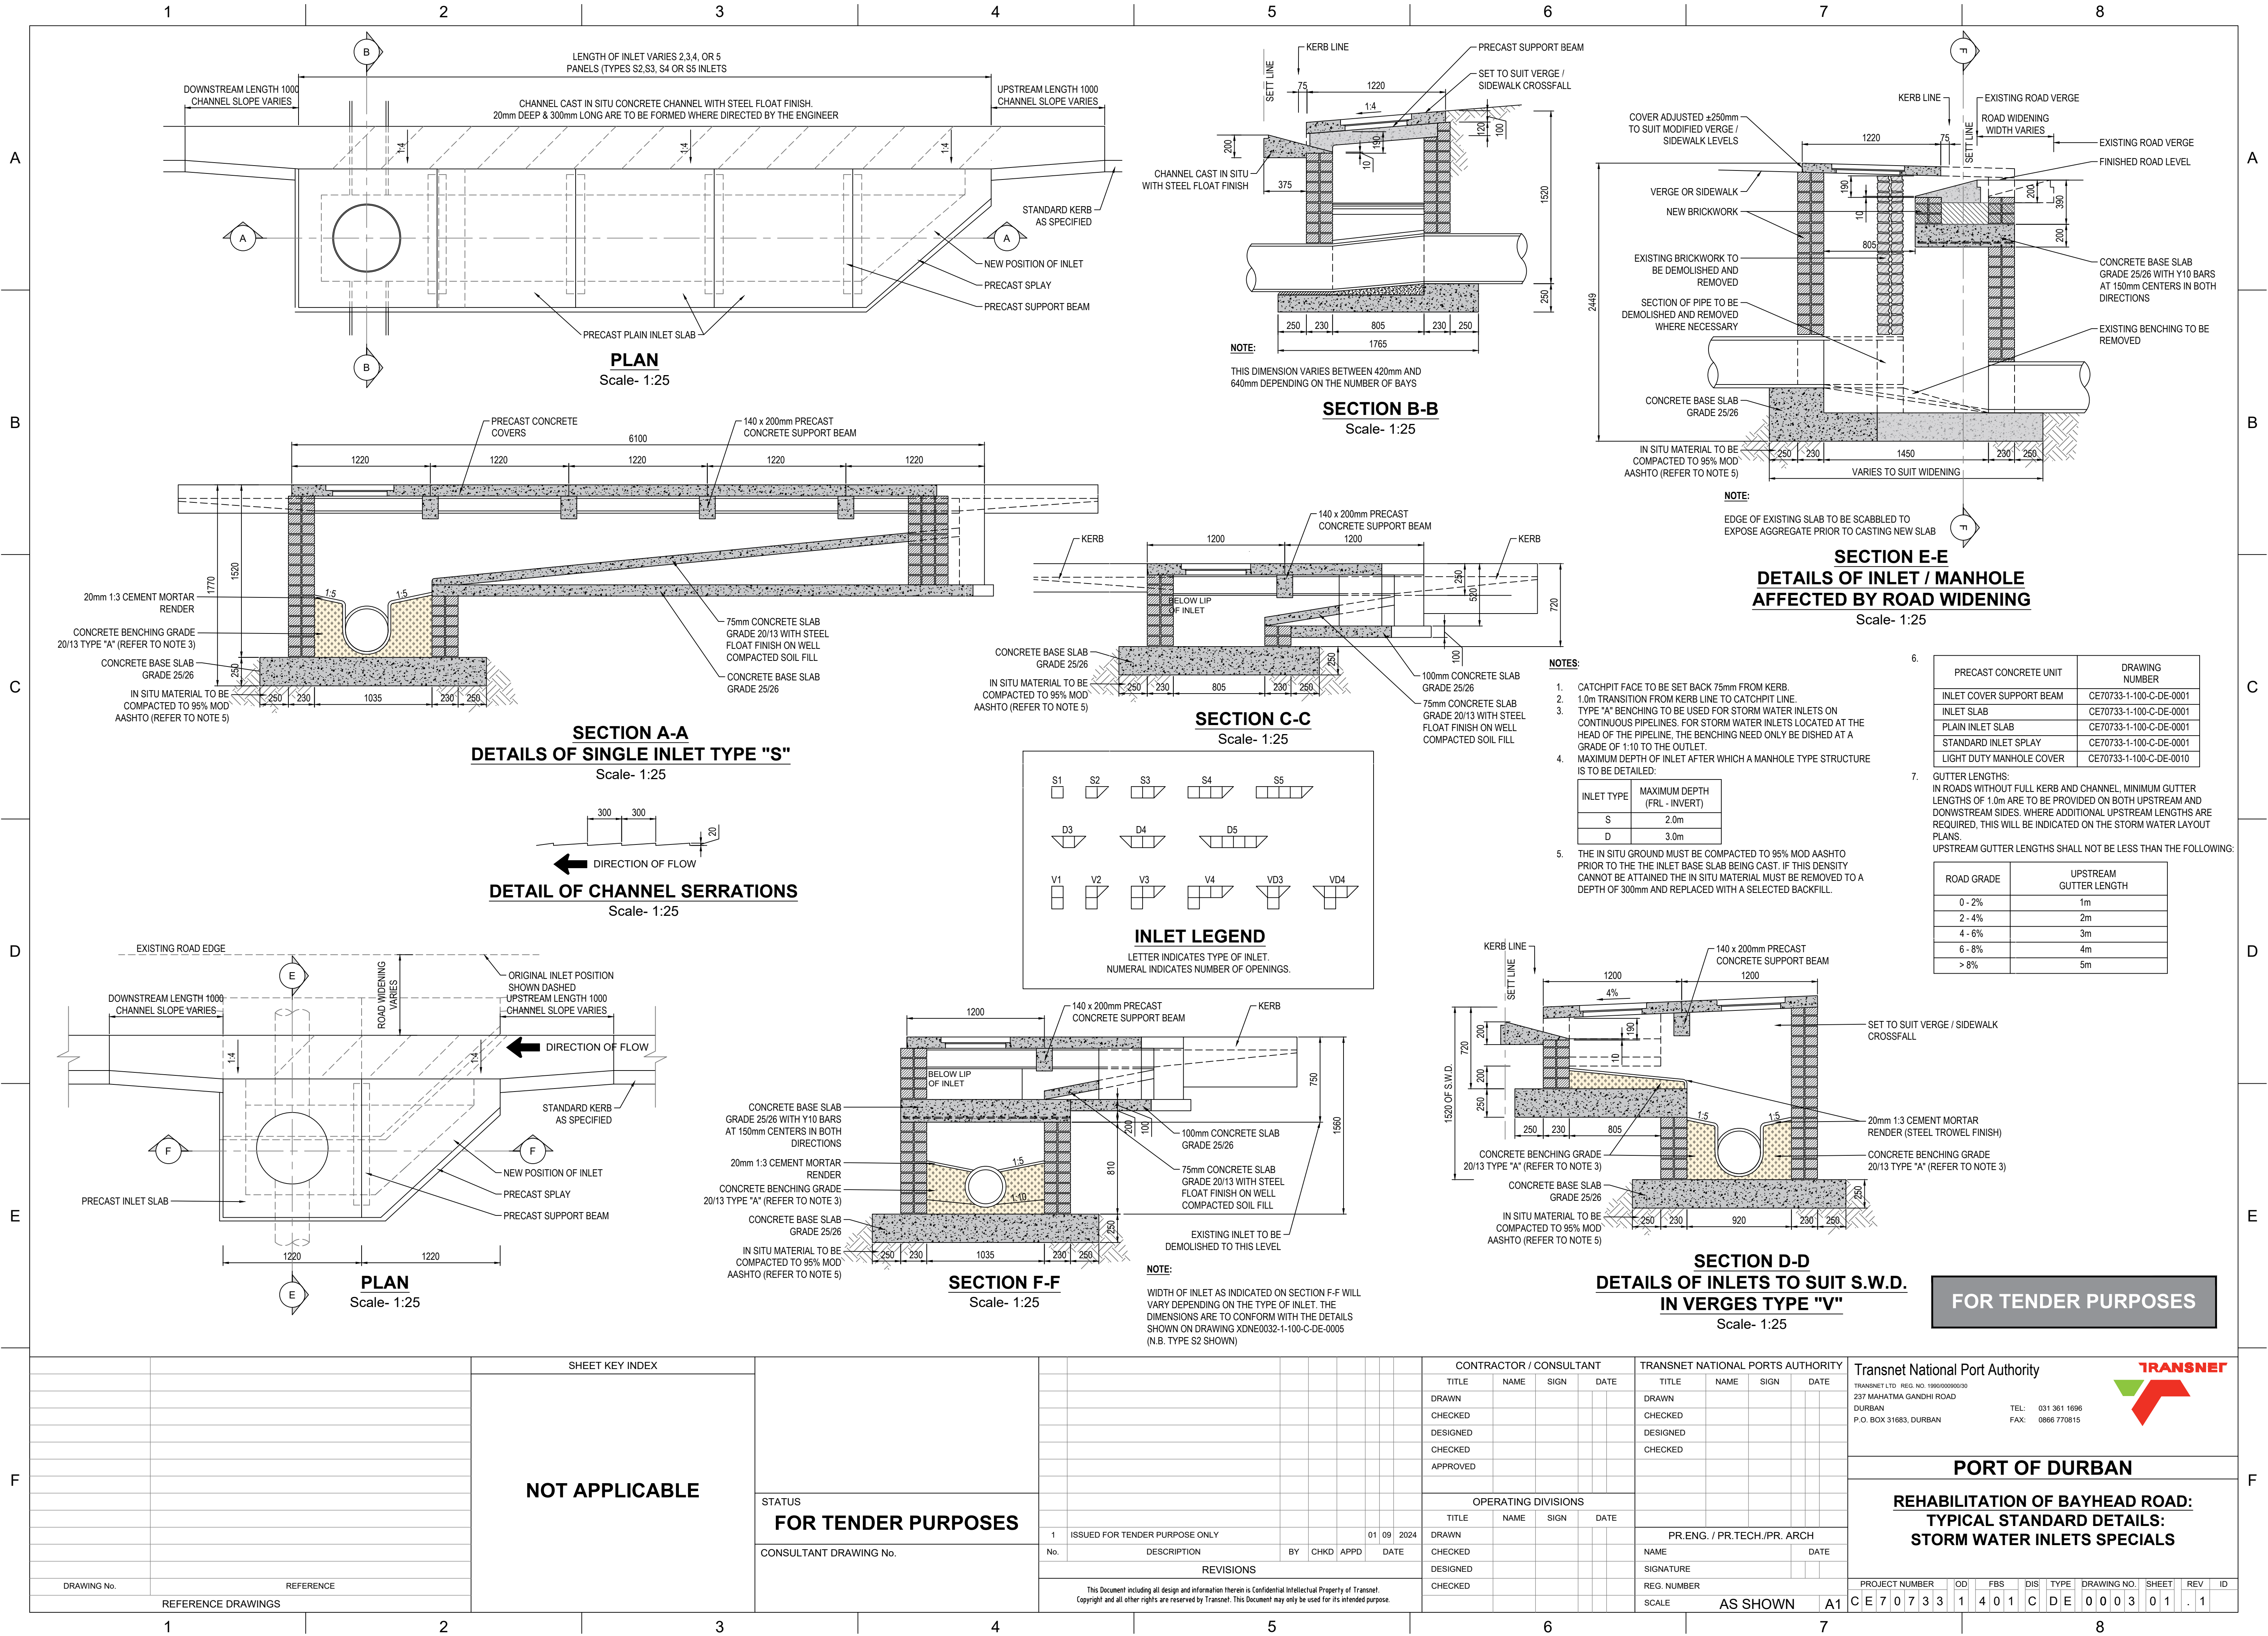

SHEET KEY INDEX	
NOT APPLICABLE	
DRAWING No.	REFERENCE
REFERENCE DRAWINGS	

STATUS	
FOR TENDER PURPOSES	
CONSULTANT DRAWING No.	

REVISIONS	
No.	DESCRIPTION
1	ISSUED FOR TENDER PURPOSE ONLY
This Document including all design and information therein is Confidential Intellectual Property of Transnet. Copyright and all other rights are reserved by Transnet. This Document may only be used for its intended purpose.	

CONTRACTOR / CONSULTANT			
TITLE	NAME	SIGN	DATE
DRAWN			
CHECKED			
DESIGNED			
CHECKED			
APPROVED			
OPERATING DIVISIONS			
TITLE	NAME	SIGN	DATE
DRAWN			
CHECKED			
DESIGNED			
CHECKED			

TRANSNET NATIONAL PORTS AUTHORITY			
TITLE	NAME	SIGN	DATE
DRAWN			
CHECKED			
DESIGNED			
CHECKED			
PORT OF DURBAN			
REHABILITATION OF BAYHEAD ROAD: TYPICAL STANDARD DETAILS: STORM WATER INLETS SPECIALS			
PROJECT NUMBER	OD	FBS	DIS
C E 7 0 7 3 3	1	4 0 1	C
DRAWING NO.	SHEET	REV	ID
0 0 0 3	0 1	.	1