


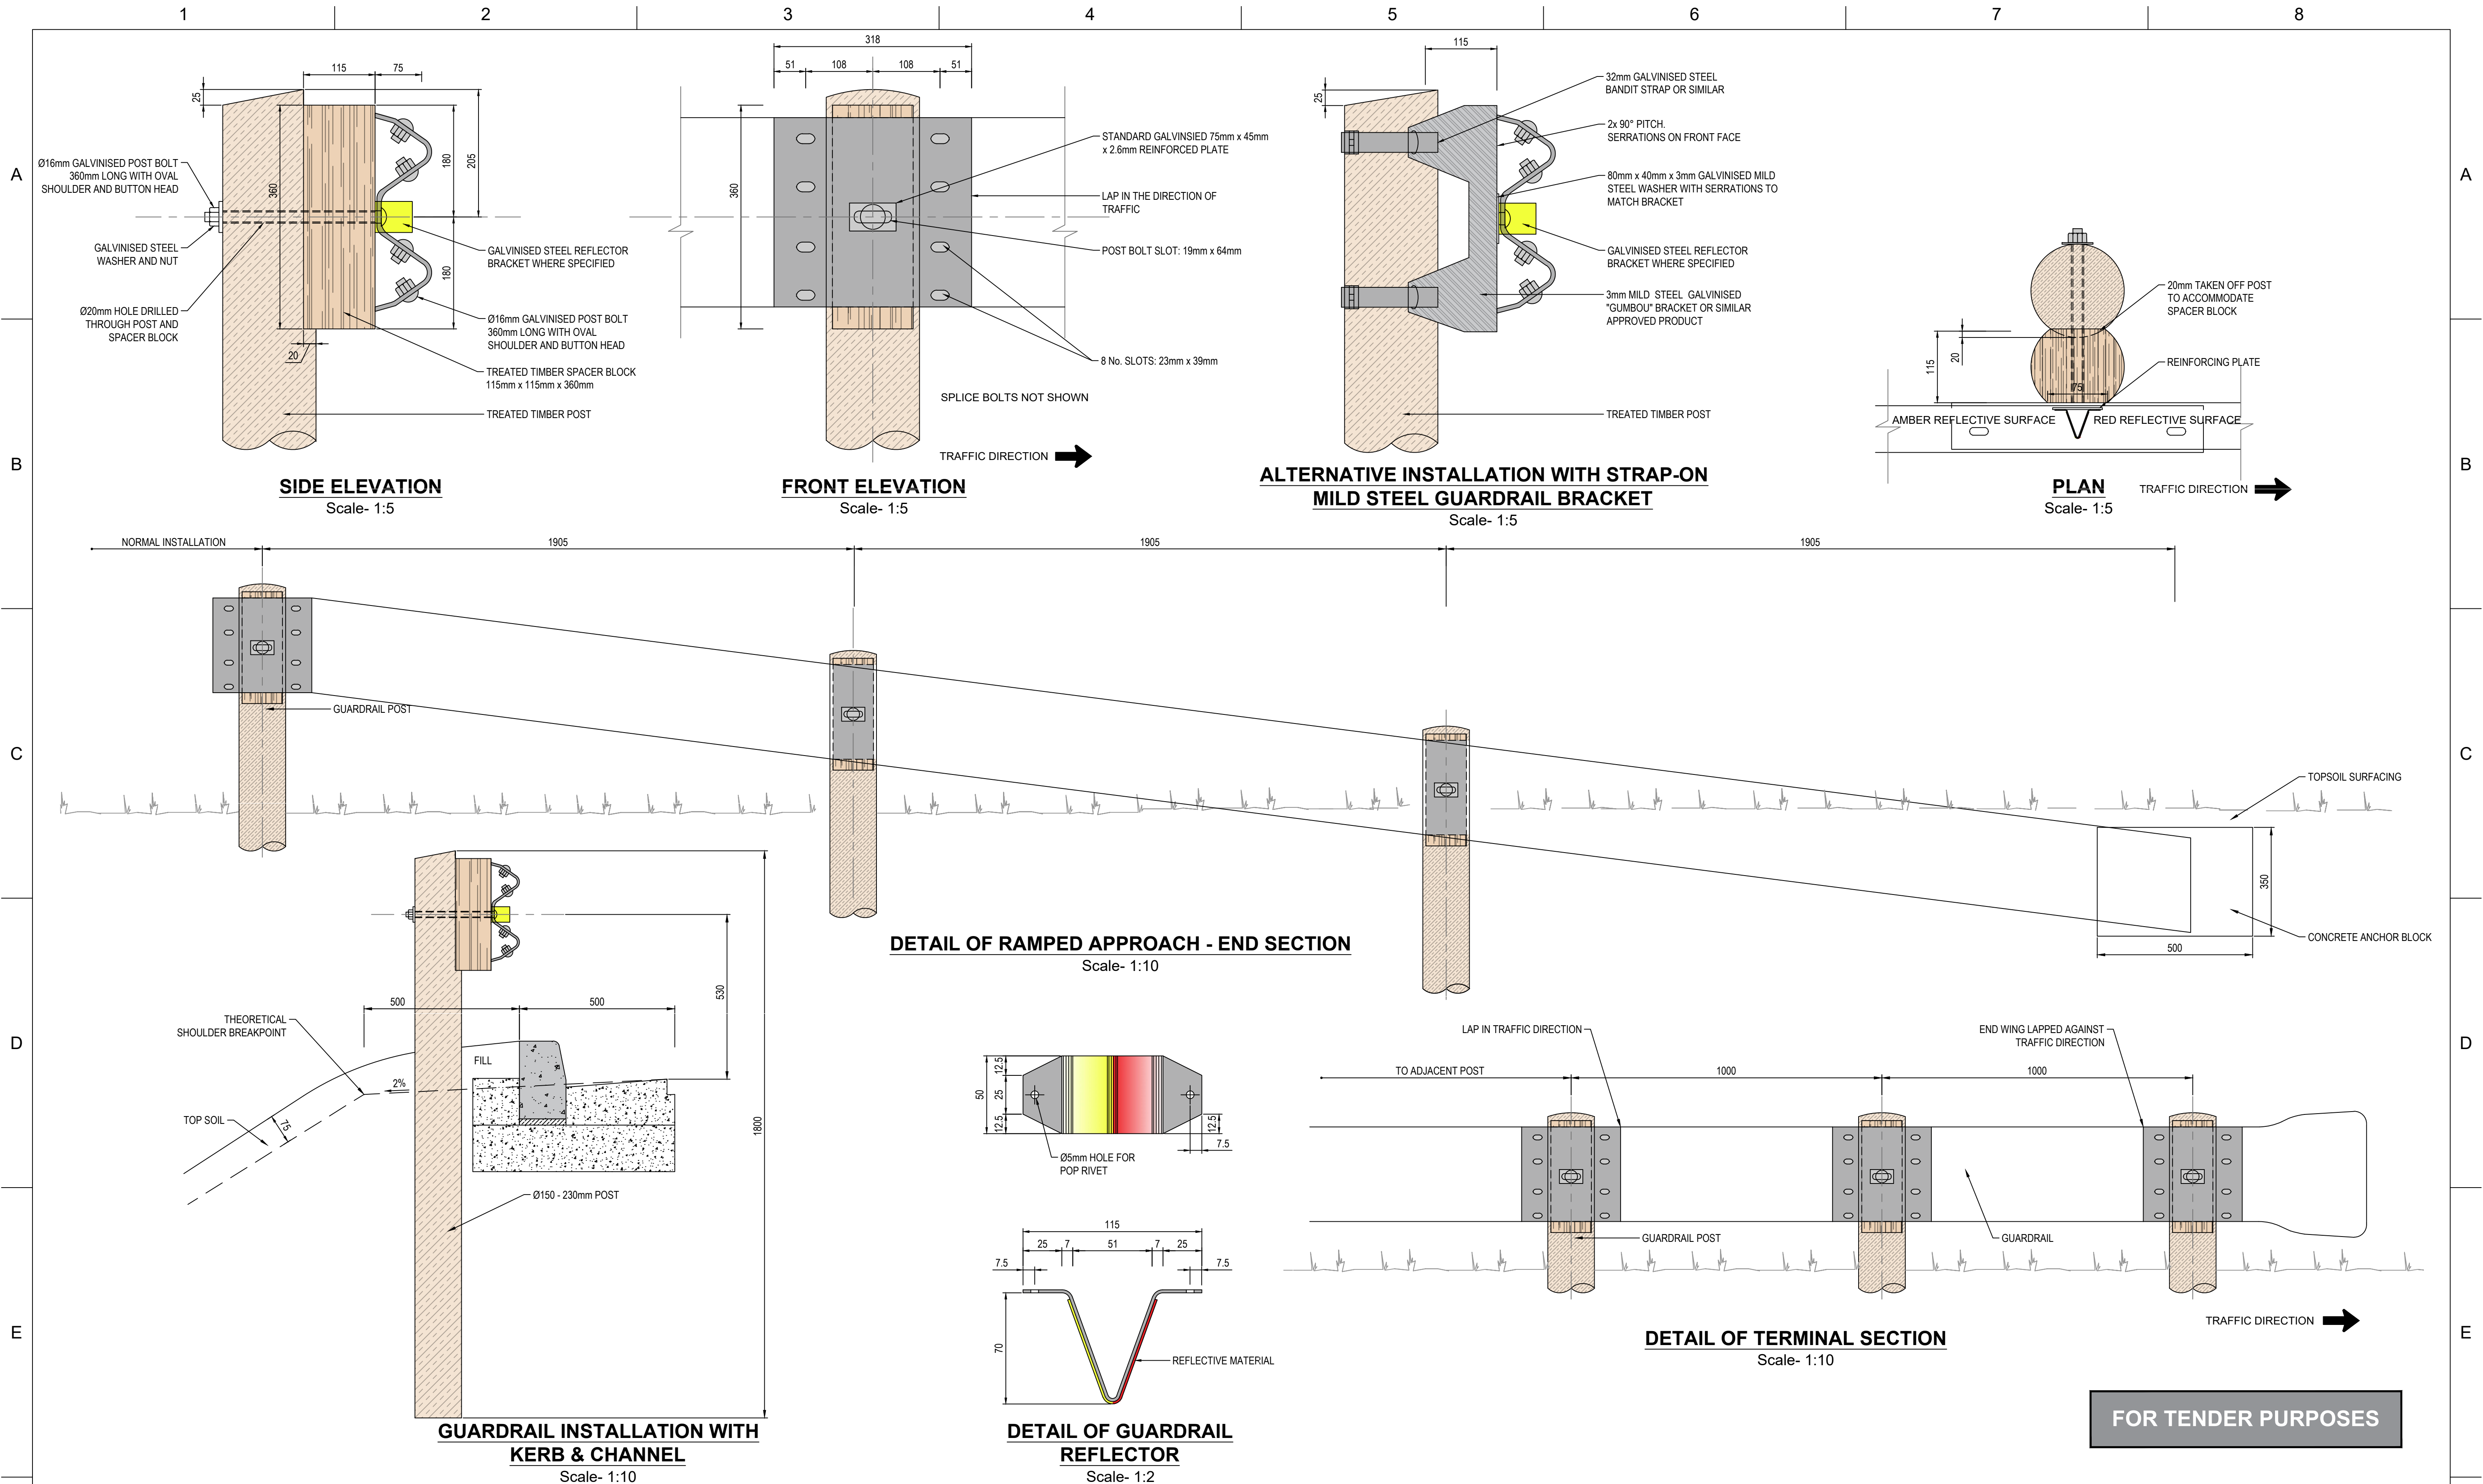

FOR TENDER PURPOSES

SHEET KEY INDEX		STATUS		CONTRACTOR / CONSULTANT		TRANSNET NATIONAL PORTS AUTHORITY		Transnet National Port Authority	
DRAWING No.		REFERENCE		1 ISSUED FOR TENDER PURPOSE ONLY		DRAWN		TRANSNET LTD. REG. NO. 1996/000003/30	
REFERENCE DRAWINGS		CONSULTANT DRAWING No.		No. DESCRIPTION BY CHKD APPD DATE		CHECKED		237 MAHATMA GANDHI ROAD	
		FOR TENDER PURPOSES		REVISIONS		DESIGNED		DURBAN	
				This Document including all design and information therein is Confidential Intellectual Property of Transnet. Copyright and all other rights are reserved by Transnet. This Document may only be used for its intended purpose.		CHECKED		P.O. BOX 31683, DURBAN	
						APPROVED		TEL: 031 361 1696	
								FAX: 0866 770815	
								PORT OF DURBAN	
								REHABILITATION OF BAYHEAD ROAD:	
								TYPICAL STANDARD DETAILS:	
								INSTALLATION OF GUARDRAILS & DETAILS	
								PROJECT NUMBER	
								OD	
								FBS	
								DIS	
								TYPE	
								DRAWING NO.	
								SHEET	
								REV	
								ID	
								C E 7 0 7 3 3	
								1	
								4 0 1	
								C	
								D E	
								0 0 6	
								0 1	
								. 1	