








SETTING OUT COORDINATES FOR THE PAVEMENT			
NAME	Y	X	Z
A01	-5104.381	3305889.314	3.956
A02	-5094.719	3305870.824	3.959
A03	-5068.113	3305860.276	3.905
A04	-5006.162	3305856.486	3.905
A05	-5070.631	3305920.775	3.905
A06	-5071.617	3305925.693	3.912
A07	-5097.347	3305896.412	3.912

ALUTION BLOCK SETTING OUT	
NAME	X
A001	-5009.311
A002	-5009.344
A003	-5007.126
A004	-5002.096


CENTER ISLAND SETTING OUT		
NAME	Y	X
P01	-5097.144	3305084.228
P02	-5093.444	3305081.370
P03	-5098.516	3305084.801
P04	-5102.217	3305087.658

CONSTRUCTION. THE POSITIONS ARE ONLY TO BE USED FOR REFERENCE. THE DIMENSIONS SHOWN IN THE STRUCTURAL DRAWINGS ARE TO BE USED.

CONSTRUCTION, FINISH PAVING LEVELS TO THE INTO EXISTING BOUNDARY LEVEL.

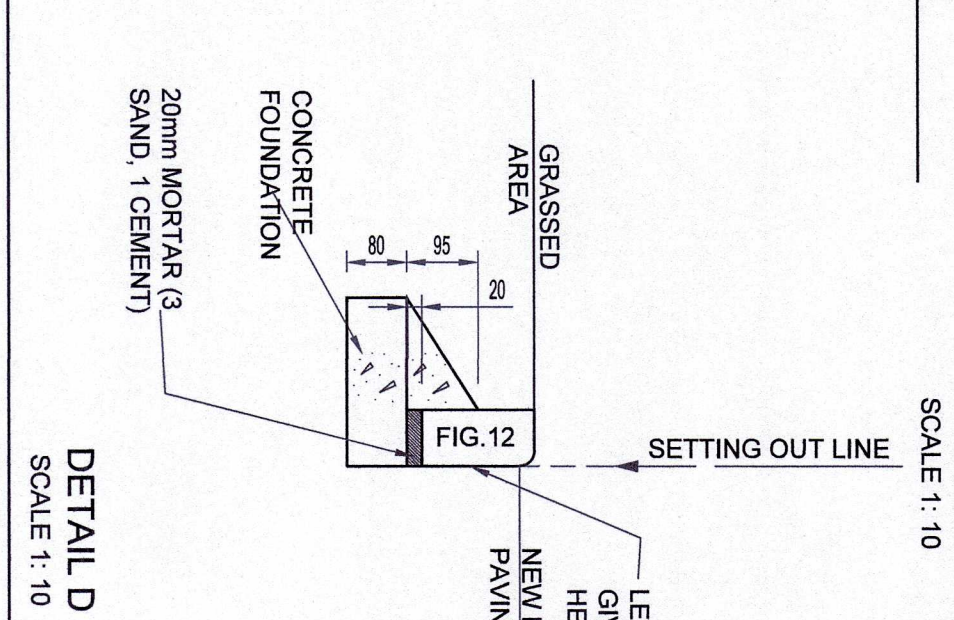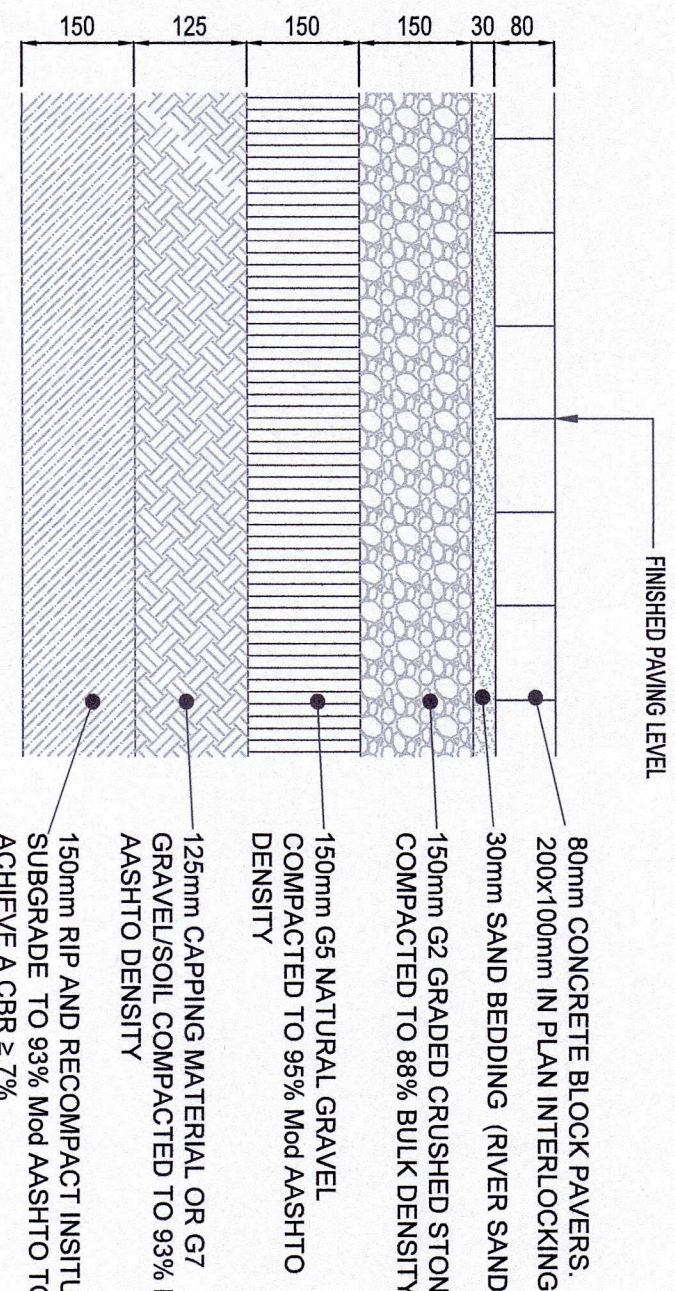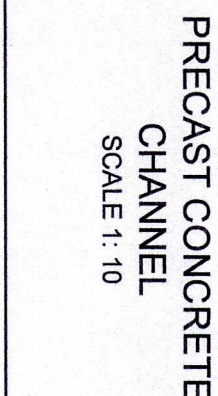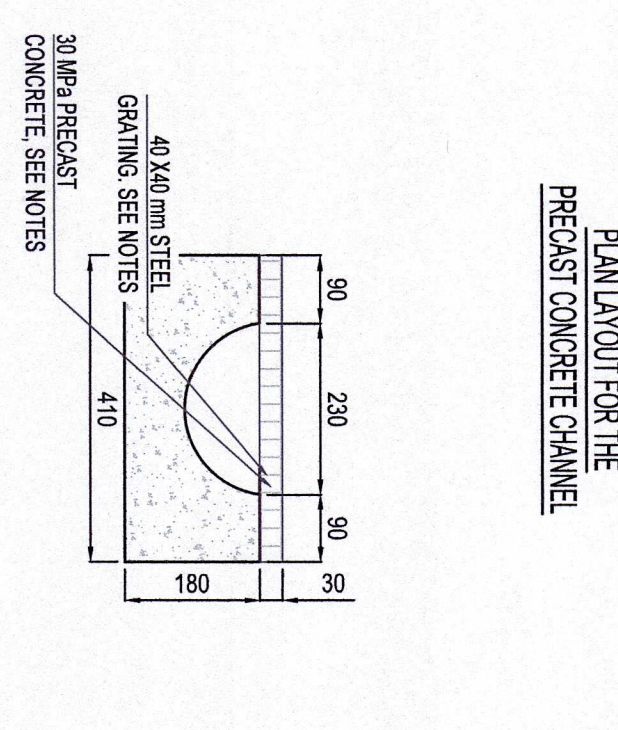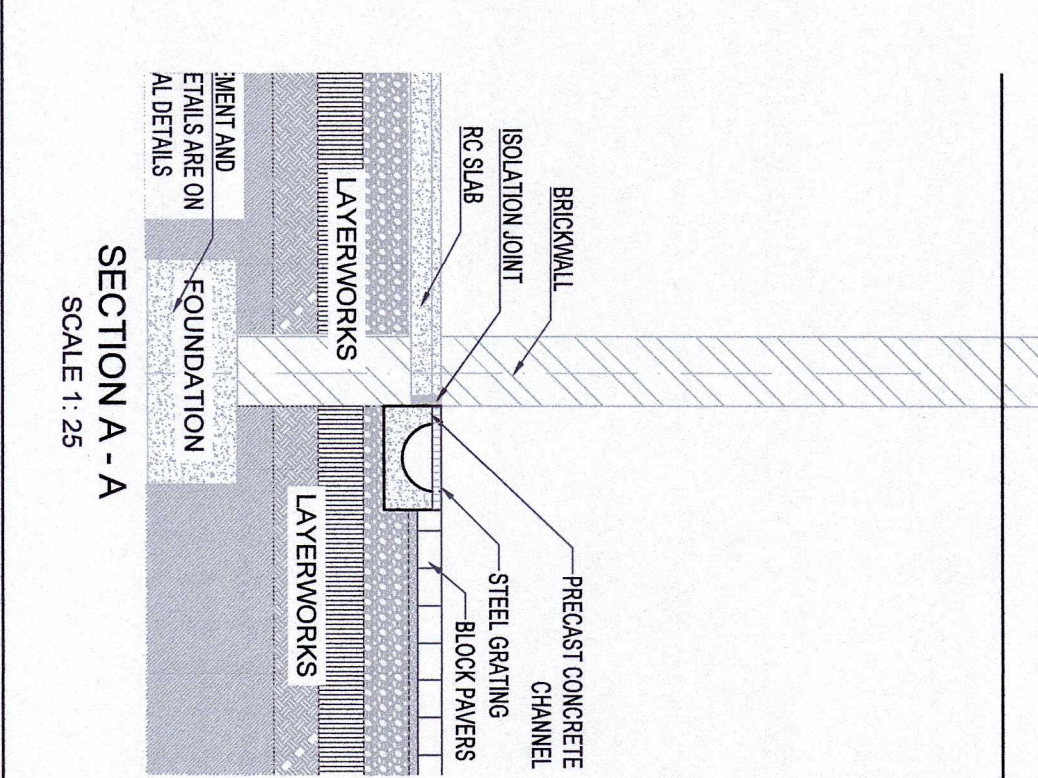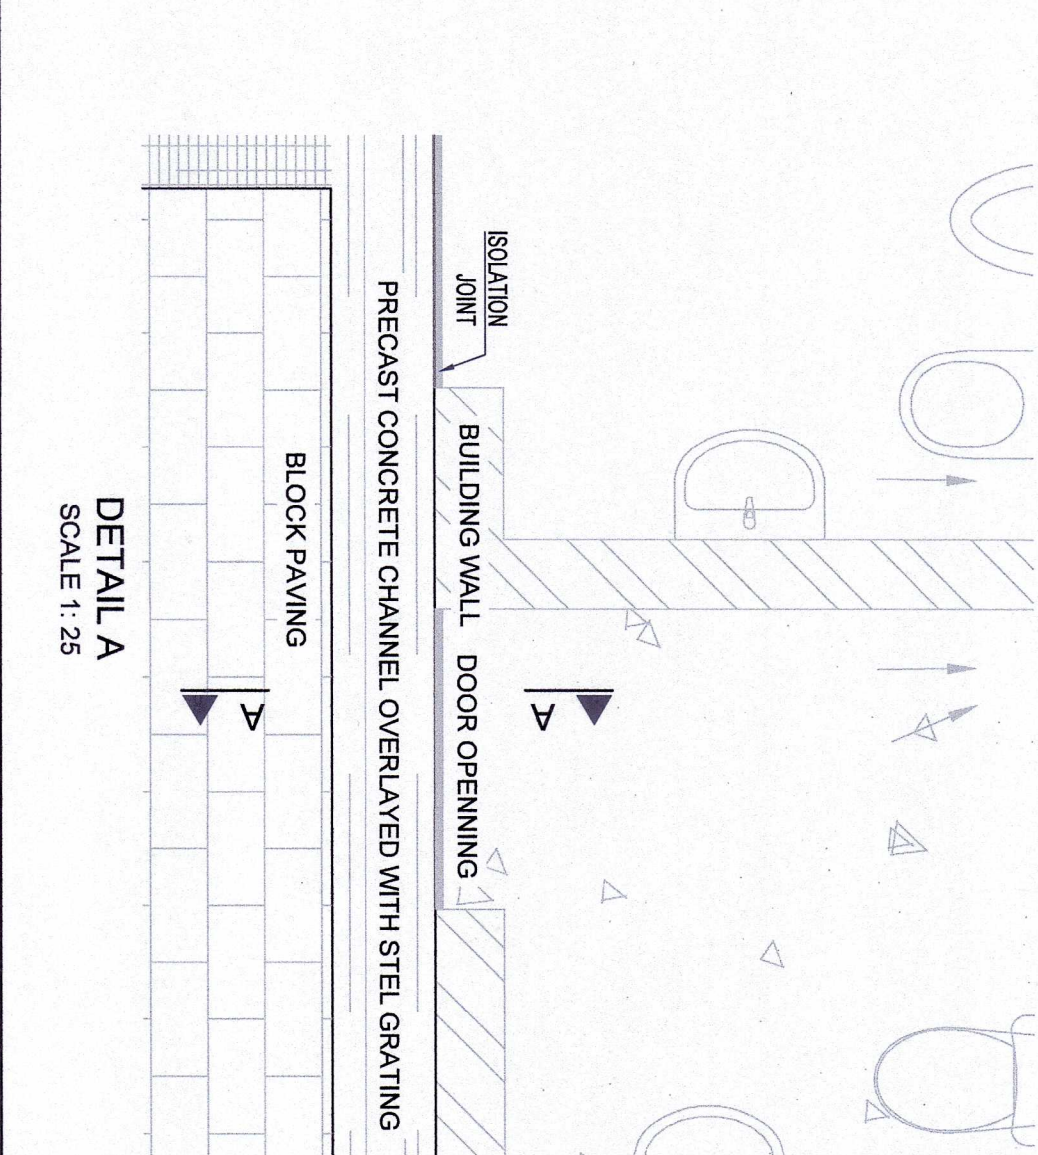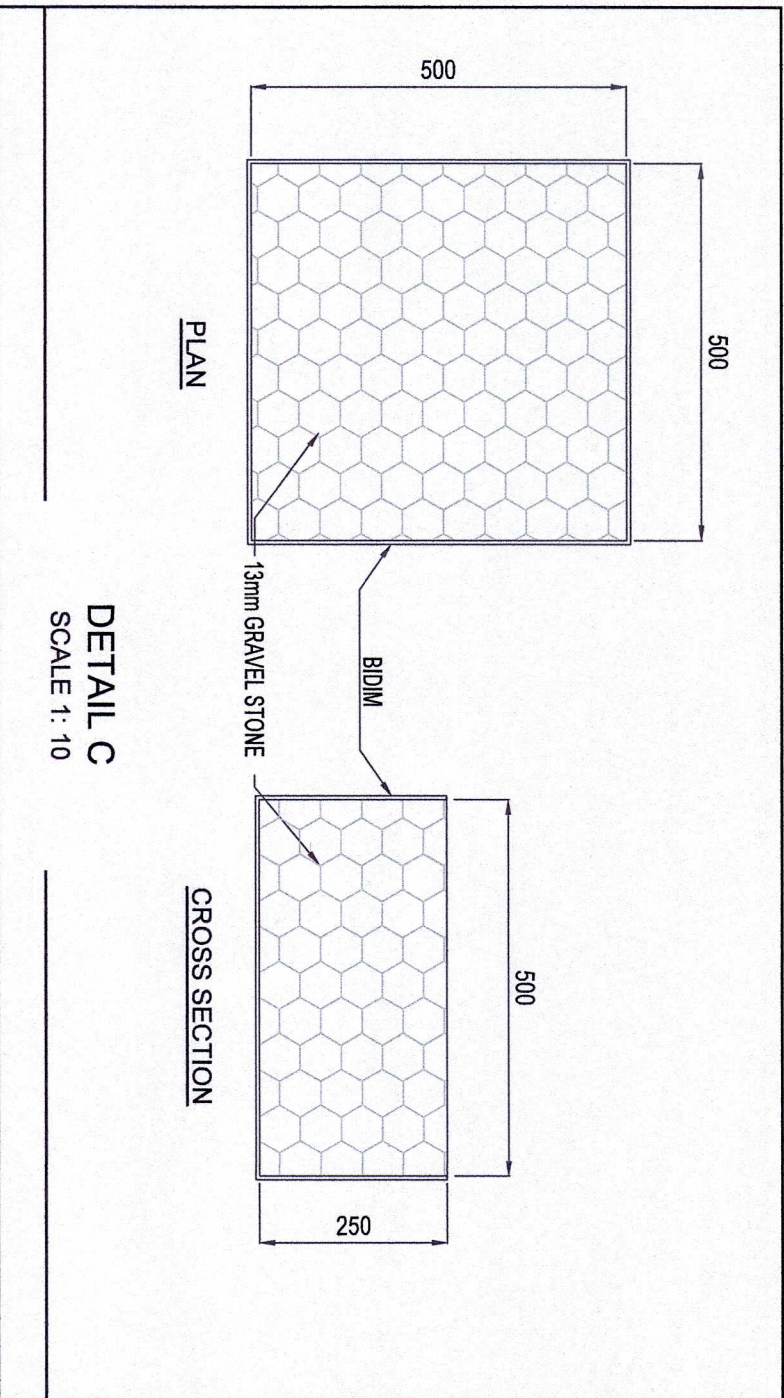

ITEM NO.	DESCRIPTION	UNIT	QTY	AMOUNT
1	CONCRETE MANHOLE	NO.	1	1.00
2	EXISTING STORMWATER MANHOLE	NO.	1	1.00
3	EXISTING ELECTRICAL MANHOLE	NO.	1	1.00
4	NEW WATER CONNECTION POINT/IN	NO.	1	1.00
5	NEW SEWER MANHOLE	NO.	1	1.00
6	EXISTING SEWER MANHOLE	NO.	1	1.00
7	NEW WATER VALVE	NO.	1	1.00
8	EXISTING SEWER MANHOLE	NO.	1	1.00
9	EXISTING CONCRETE MANHOLE COVER	NO.	1	1.00
10	ELECTRICAL LINE	NO.	1	1.00
11	SECURITY FENCE	NO.	1	1.00
12	NEW WATER PIPE	NO.	1	1.00
13	NEW SEWER PIPE	NO.	1	1.00
14	EXISTING BUILDING	NO.	1	1.00
15	NEW PAVING BLOCKS	NO.	1	1.00
16	GRASED AREA	NO.	1	1.00
17	SETTING OUT POINTS	NO.	1	1.00

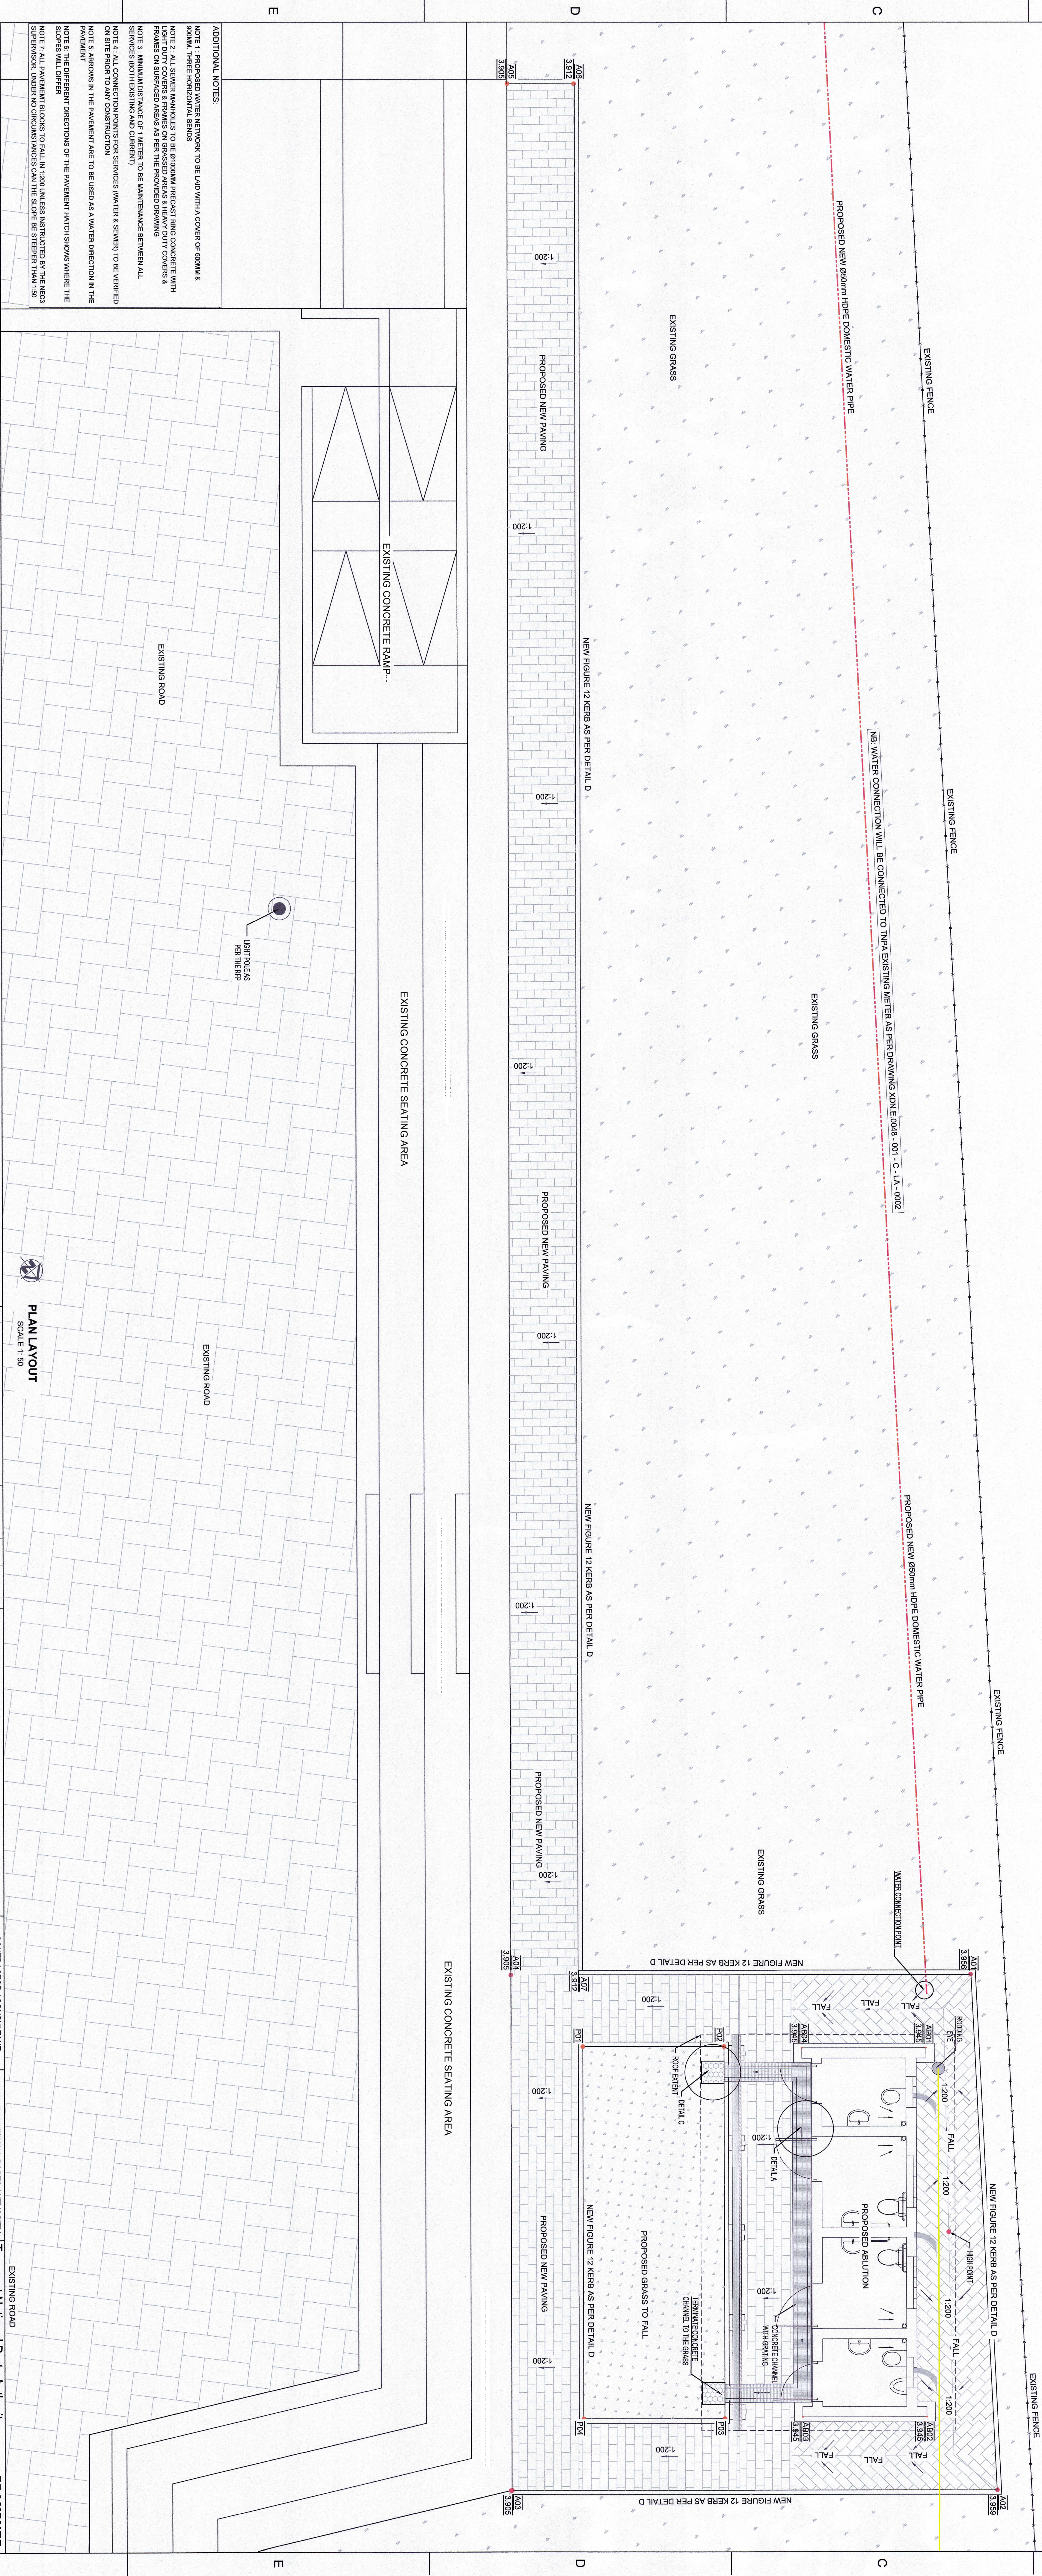

DRAWING NO.		DRAWING DESCRIPTION
XIN-E-0048 - 001 - C - RE - 0002		TYPICAL DETAILS
XIN-E-0048 - 001 - C - RE - 0003		GENERAL
XIN-E-0048 - 001 - C - LA - 0002		WATER LAYOUT DETAIL
XIN-E-0048 - 001 - C - LA - 0003		GENERAL
XIN-E-0048 - 001 - C - LA - 0001		INSERT A. ABUTMENT DEVELOPMENT
XIN-E-0048 - 001 - C - LA - 0002		GENERAL
XIN-E-0048 - 001 - C - GA - 0001		GENERAL SITE LAYOUT

NOTES:

- a. MEASUREMENTS ARE BASED ON METRIC SYSTEM.
- b. ALL LEVELS ARE IN METERS TO MEAN SEA LEVELS (MSL.)
- c. DO NOT SCALE DRAWING - ONLY DIMENSIONS SHOWN TO BE USED
- d. THE CONTRACTOR SHALL VERIFY ALL SERVICES OR CONDITIONS ON THE SITE AND NOTIFY THE ENGINEERING OF ANY VARIATIONS FROM DIMENSIONS BEFORE CONSTRUCTION

[illegible]

APPROVED _____
PORT ENGINEER _____
DATE: 29/05/2026

CONTRACTOR / CONSULTANT				TRANSPORTATION AUTHORITY			
TITLE	NAME	SSN	DATE	TITLE	NAME	SSN	DATE
DRAWN				DRAWN	SHERMAN	111-11-11	11/11/11
CHECKED				CHECKED	INTER	111-11-11	11/11/11
DESIGNED				DESIGNED	SHERMAN	111-11-11	11/11/11
CHECKED				CHECKED	INTER	111-11-11	11/11/11
PR. ENG. / PR. TECH. / PR. ARCH				PR. ENG. / PR. TECH. / PR. ARCH			
NAME	SIGNATURE	DATE		NAME	SIGNATURE	DATE	
REG. NUMBER				REG. NUMBER			
261890105				261890105			
SCALE				SCALE			
AS SHOWN				AS SHOWN			
SCALE:				SCALE:			

[illegible]