
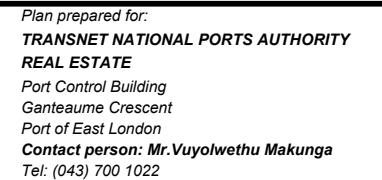


Description	Asset No.	Area
Ptn of Rem of ERF 19720, EAST LONDON	EBX2468L	± 13 045 m²
TOTAL AREA	± 13 045 m²	

[illegible]

- **TRANSNET NATIONAL PORTS AUTHORITY**
- **TRANSNET PORT TERMINALS ASSETS**
- **AREA IDENTIFIED FOR PROPOSED LEASE**

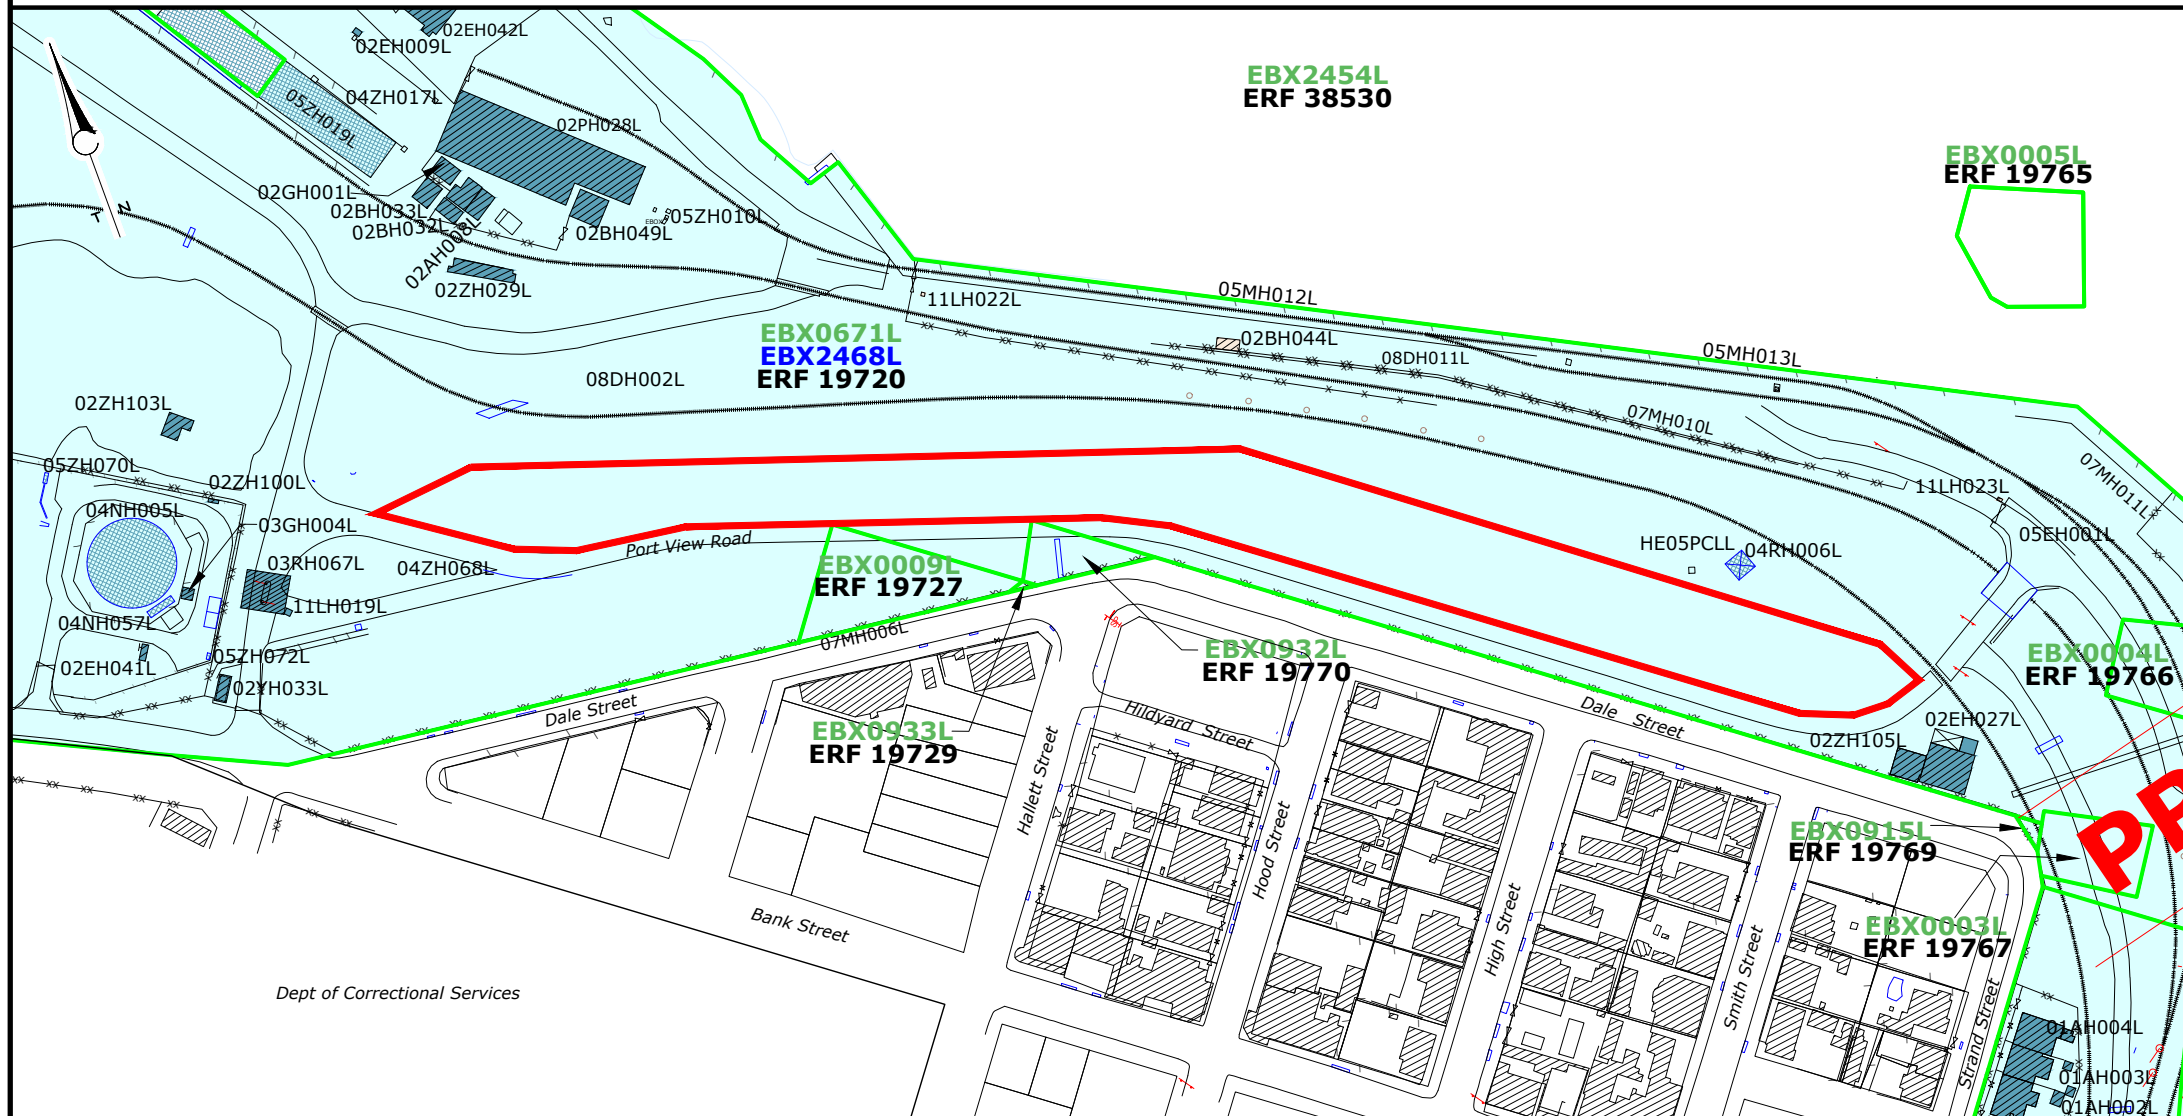


Plan prepared by:
TRANSNET PROPERTY, GEO-SPATIAL: EASTERN CAPE REGION
Room 502, 5th Floor,
Transnet Building
GQEBERHA
6000
PO Box 1030
GQEBERHA
6000
Tel: (041) 507-1331
Fax: (041) 507-2884

PLAN SHOWING AREA IDENTIFIED FOR PROPOSED LEASE

Compiled:	Checked:	Client File Ref.: _____
W.CERFONTEYN	M.MOODALEY	GS File Ref.: _____
		Original Ref.: _____
Date:	2024-08-07	SCALE : 1 / 2 500
COPYRIGHT AND RIGHT OF REPRODUCTION OF THIS DRAWING OR PART THEREOF IS RESERVED BY TRANSNET PROPERTY.		
Rev. ## :-		
PLAN No.		



AERIAL PHOTO **NOT TO SCALE**

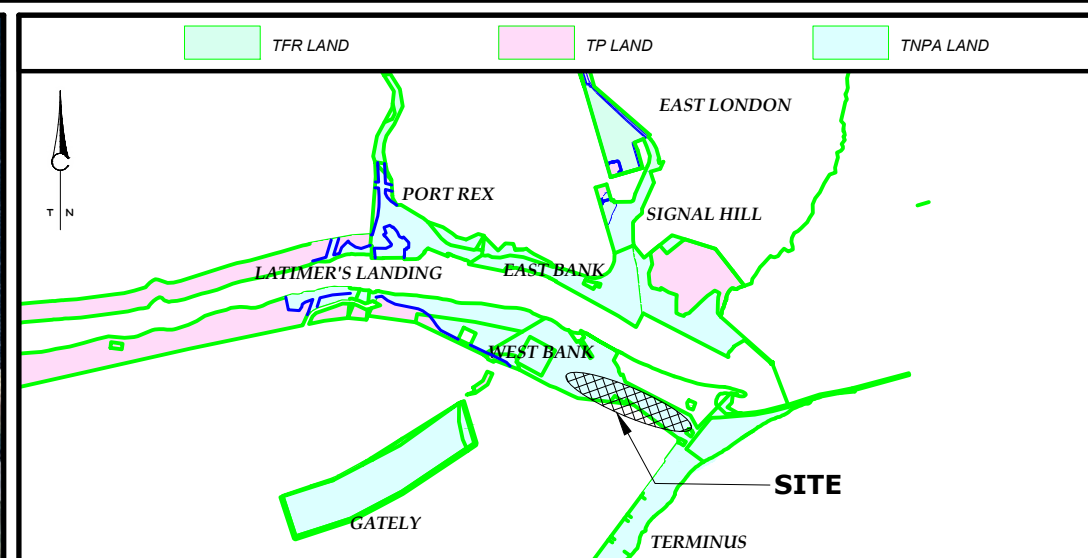

LOCALITY PLAN **NOT TO SCALE**