FOR UNTOLERANCED DIMENSIONS SEE ISO 2768-1: DESIGNATION M
FOR GENERAL TOLERANCE ON WELDED CONSTRUCTIONS SEE ISO 13920: CLASS A E

2D STATUS | IN WORK

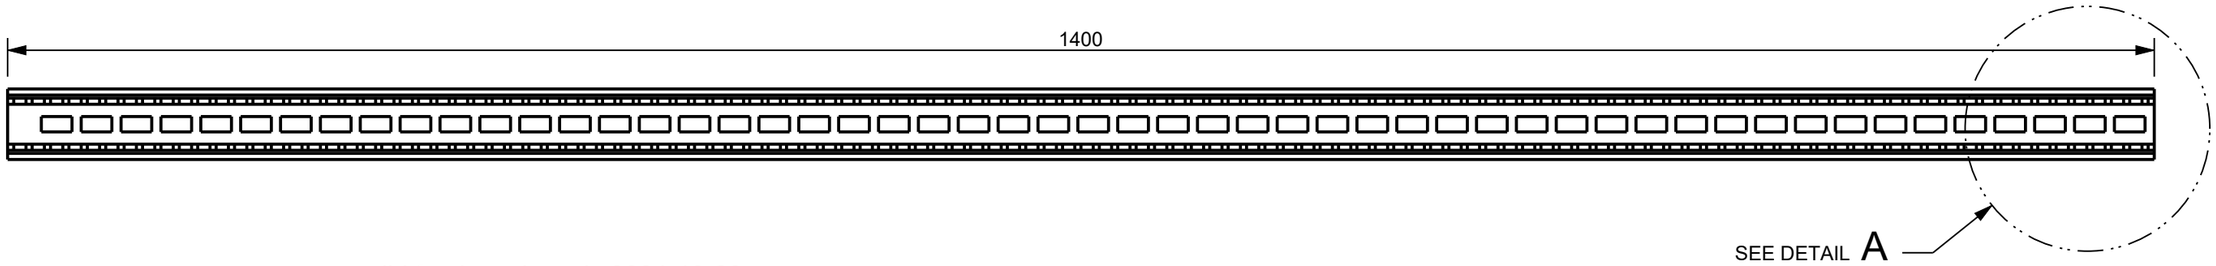

valid for 4 weeks only 2024-10-23

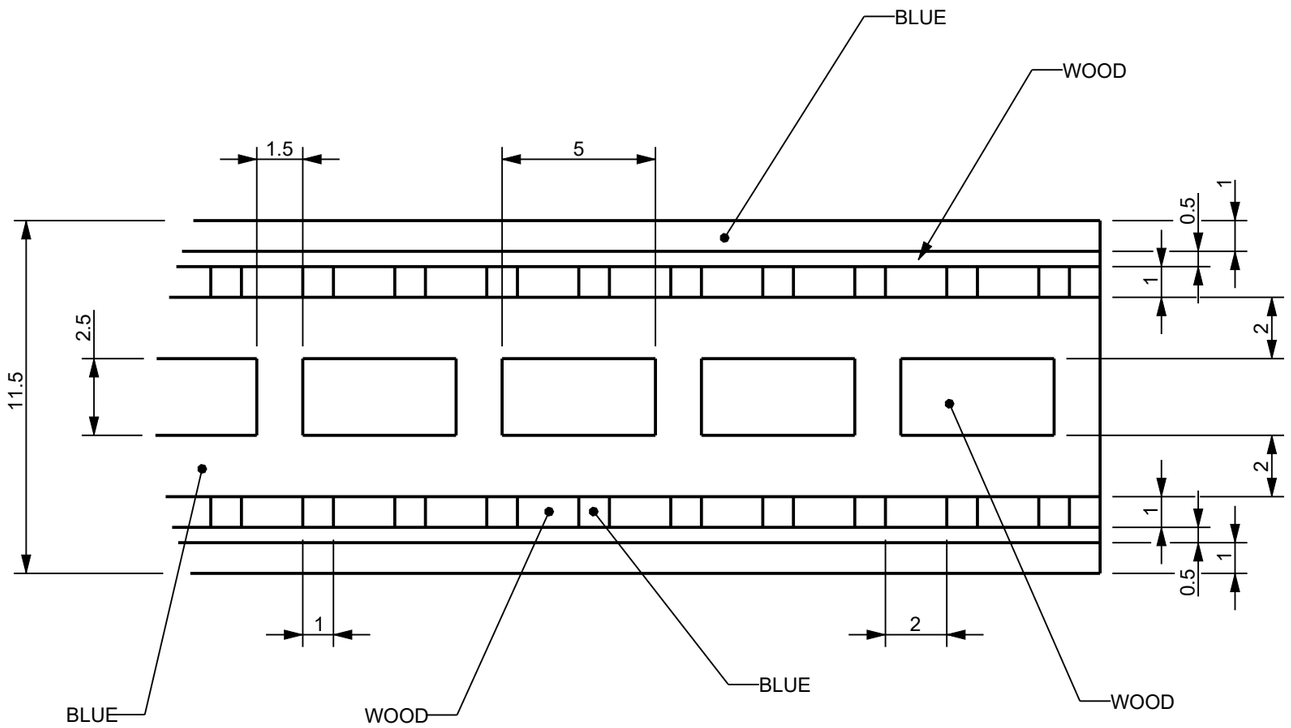

DETAIL A
SCALE 5:1

Bidder's Name:.....

Signature: .....

Date: .....

NOTE:

THE RAL NUMBER FOR COLOUR BLUE IS :BLUE RAL 5002

AMENDMENTS

MASS	0.00 Kg

COPYRIGHT
THIS DRAWING TOGETHER WITH THE COPYRIGHT IS THE PROPERTY OF
TRANSNET
THIS DRAWING OR ANY PART THEREOF IS NOT TO BE COPIED OR OTHERWISE REPRODUCED OR USED FOR MANUFACTURE OR ANY OTHER PURPOSE WITHOUT THE WRITTEN PERMISSION FROM
CHIEF EXECUTIVE,
TRANSNET ENGINEERING

ASSEMBLY DRG No.	- -	DRAWN	M.N.
-	-	CHECKED	M.N.N.
CLASS	-	APPROVED	B.E.D.
TYPE	RAILWAY TRACK	DATE	03/01/2024
-		SCALE	1:1
DOCUMENT REFERENCE No.		PD_PEC_KLP_DRW_035A	

A-3 PROJECTION

KILNER PARK COACHES

WOOD INLAY

BLUE TRAIN

-

SHEET 1 OF 1

MATERIAL

WOOD
-
SHEET 1.2
1400 X 11.5

TRANSNET ENGINEERING

No. PEC035A0406 REV. -