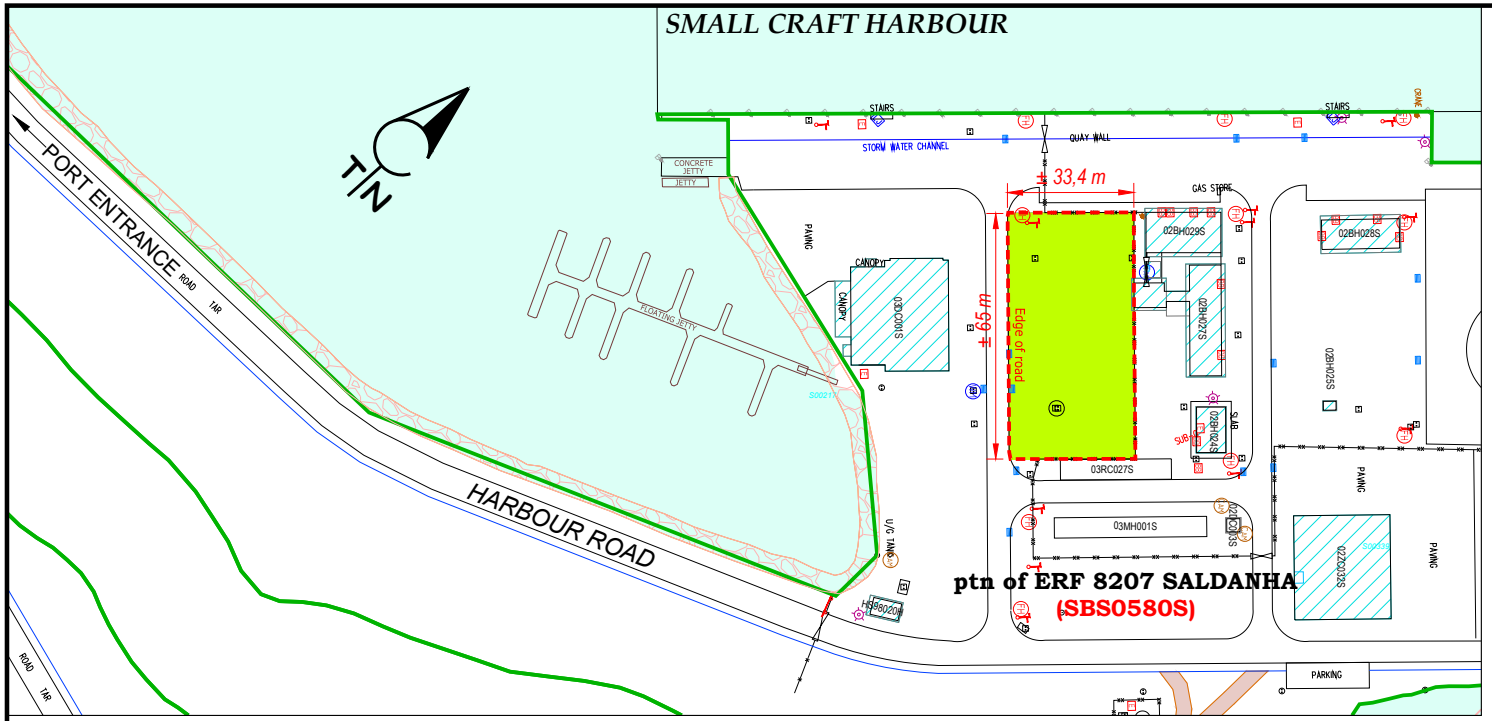

AERIAL PHOTO
SCALE: 1 / 3 000

Plan prepared for:
TRANSNET NATIONAL PORTS AUTHORITY
PROPERTY MANAGEMENT
Contact person: Mr. Thozamile Jaxa
Tel: (022) 703-5448

LEGEND:

TRANSNET CADASTRAL BOUNDARIES

AREA AVAILABLE FOR LEASING

PREMISES AVAILABLE FOR LEASE:

Asset Description	*Asset No.*	*Area*
LIST OF IMPROVEMENTS		
None		
A: TOTAL BUILDING FOOTPRINT AREA:		**0 m²**
OPEN / UNDEVELOPED LAND		
ptn of Erf 8207 Saldanha	SBS0580S	2 171 m²
B: TOTAL OPEN LAND AREAS:		**2 171 m²**
TOTAL AREA (A + B):		**2 171 m²**

PLEASE NOTE:
All areas shown are in square meters and are approximate.

Plan prepared by:
GEO-SPATIAL: WESTERN REGION, TRANSNET PROPERTY
Room 505
No. 1 Adderley Street
CAPE TOWN
8001
PO Box 5527
CAPE TOWN
8000
Tel: (021) 449-4484
Tel: (021) 449-4357
cptenquiries@transnet.net

SALDANHA BAY
DISCUSSION PLAN

SMALL CRAFT HARBOUR
AREAS AVAILABLE FOR LEASING

Compiled:	*Checked:*	*Client File Ref.:*
N.S.	*B.A.S.*	*GS File Ref.:* -
		Original Ref.: *3218AC,SDB*
Date: *2023-01-12*		SCALE : 1 / 2 000

COPYRIGHT AND RIGHT OF REPRODUCTION OF THIS DRAWING OR PART THEREOF IS RESERVED BY TRANSNET PROPERTY.

Rev. -

PLAN No. **SDB 0262m**

PLAN SIZE: A4